

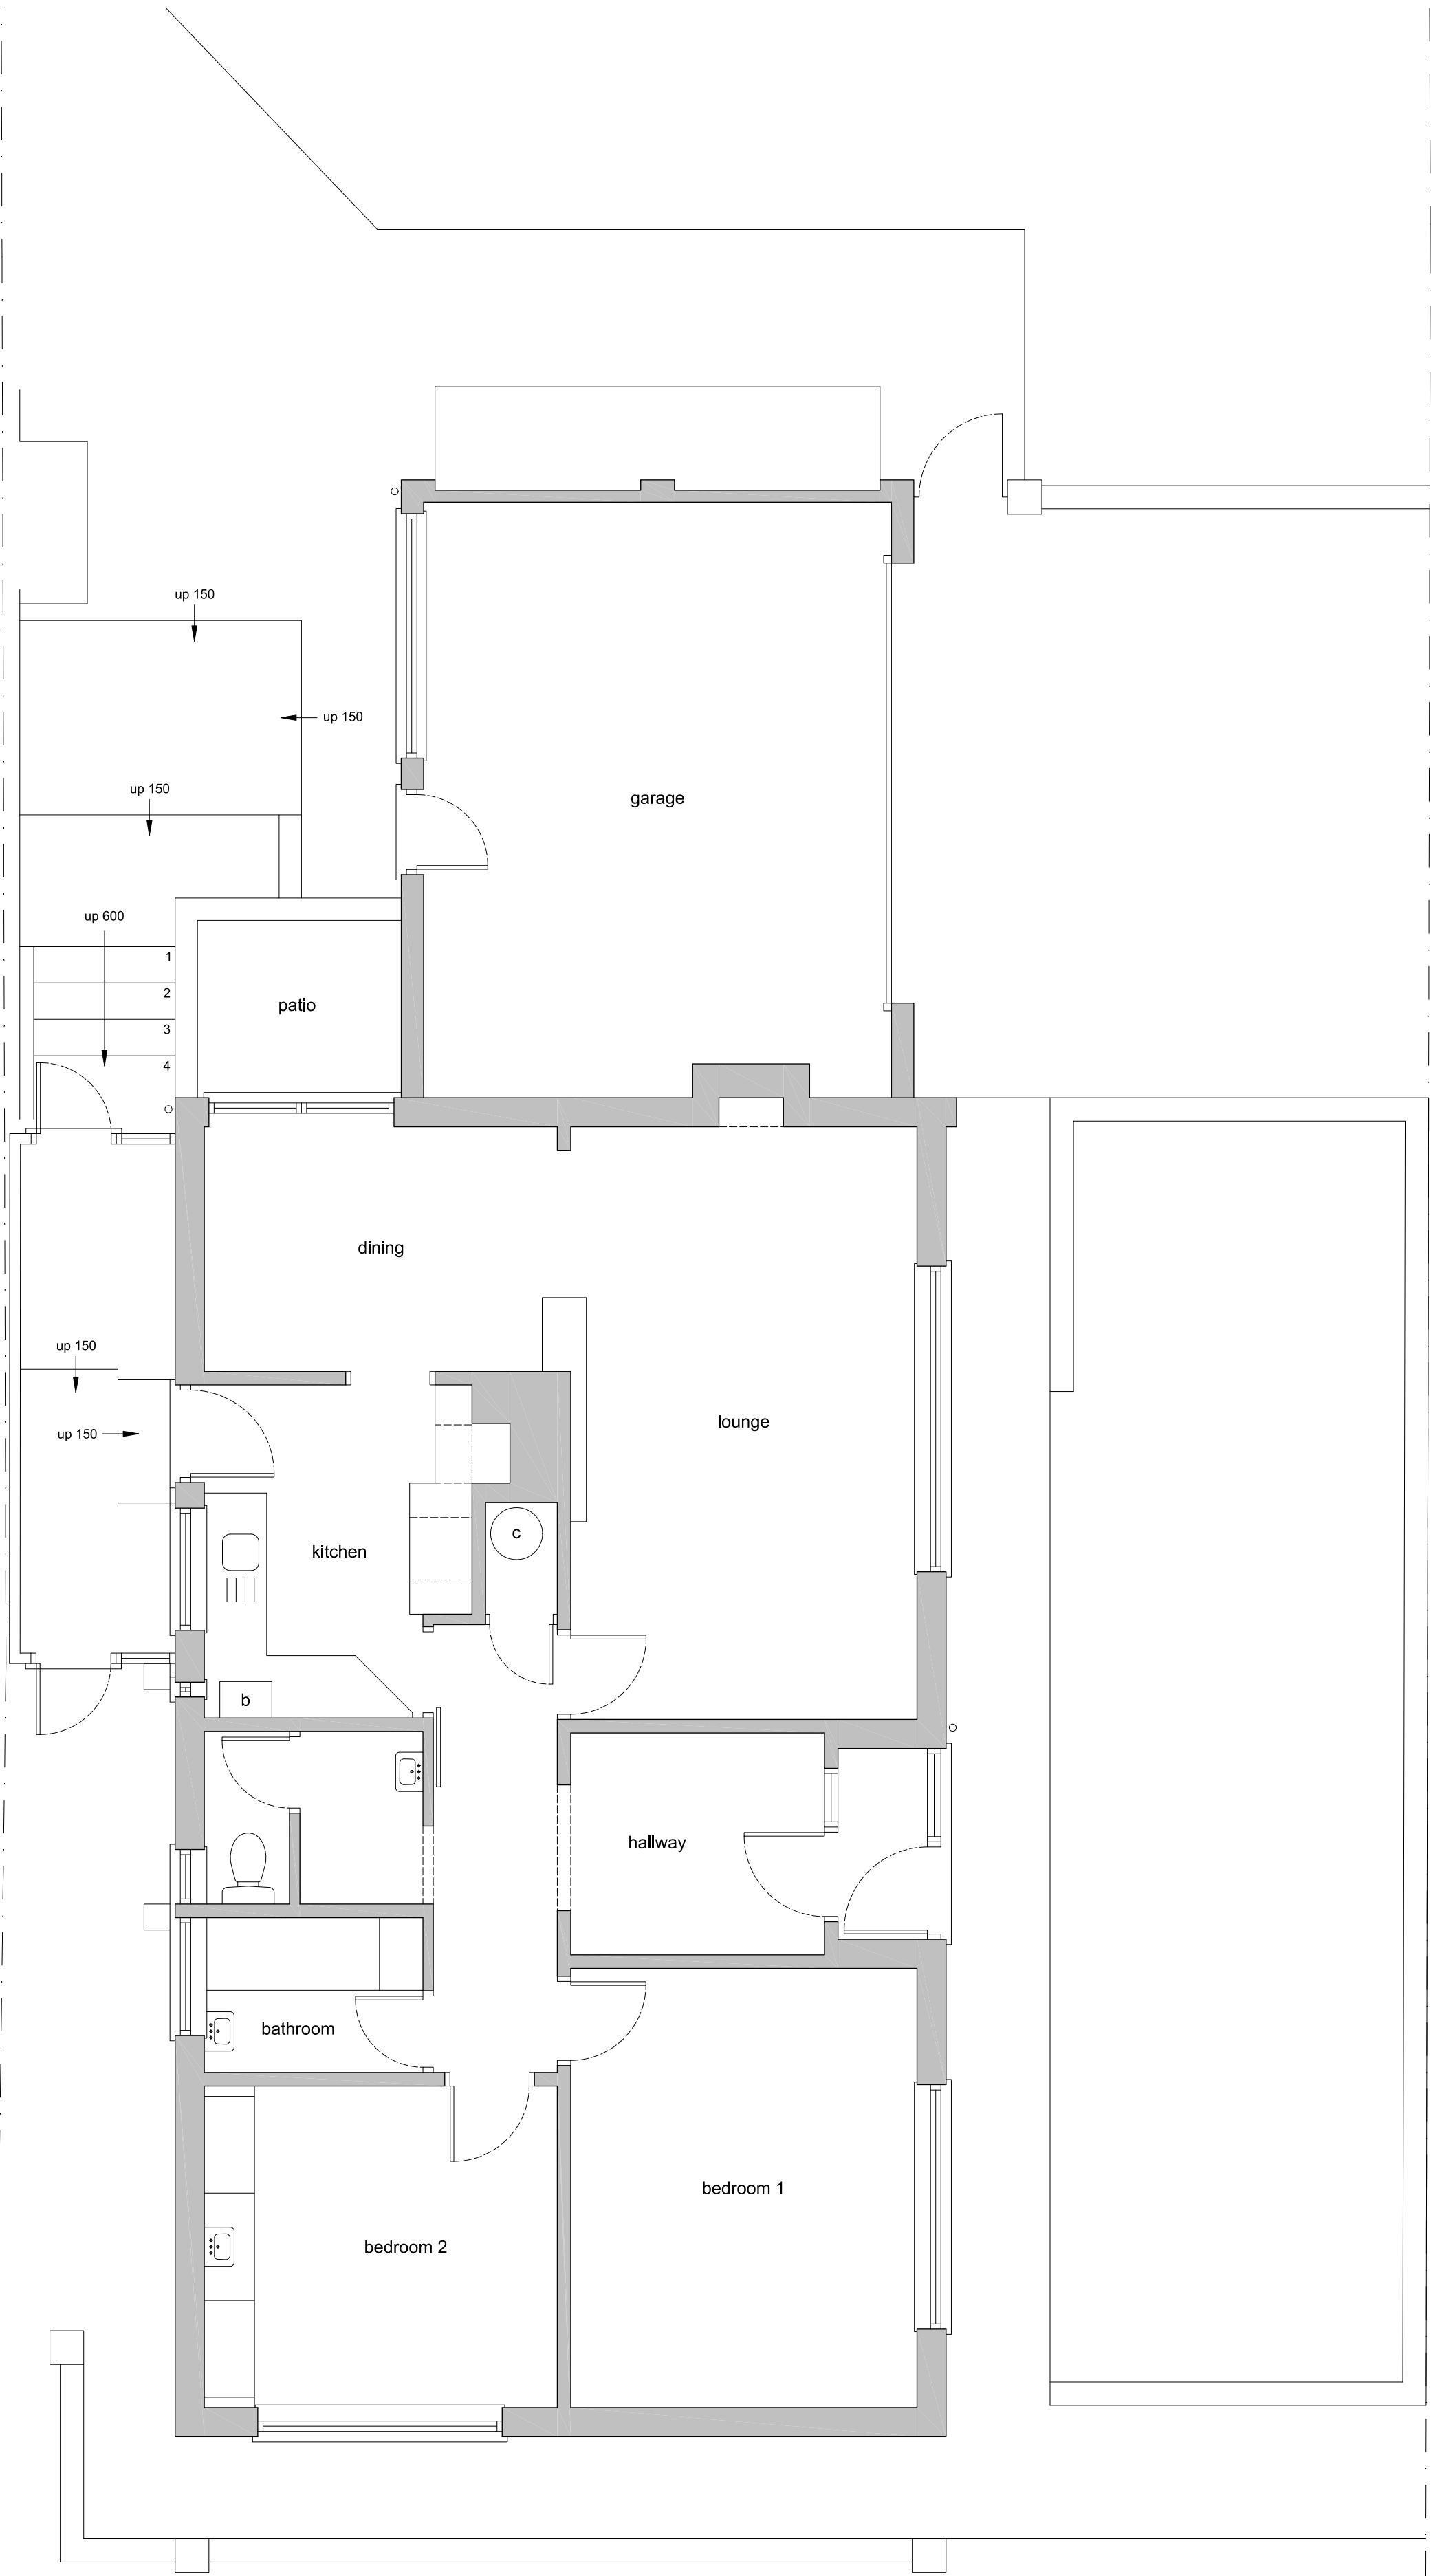
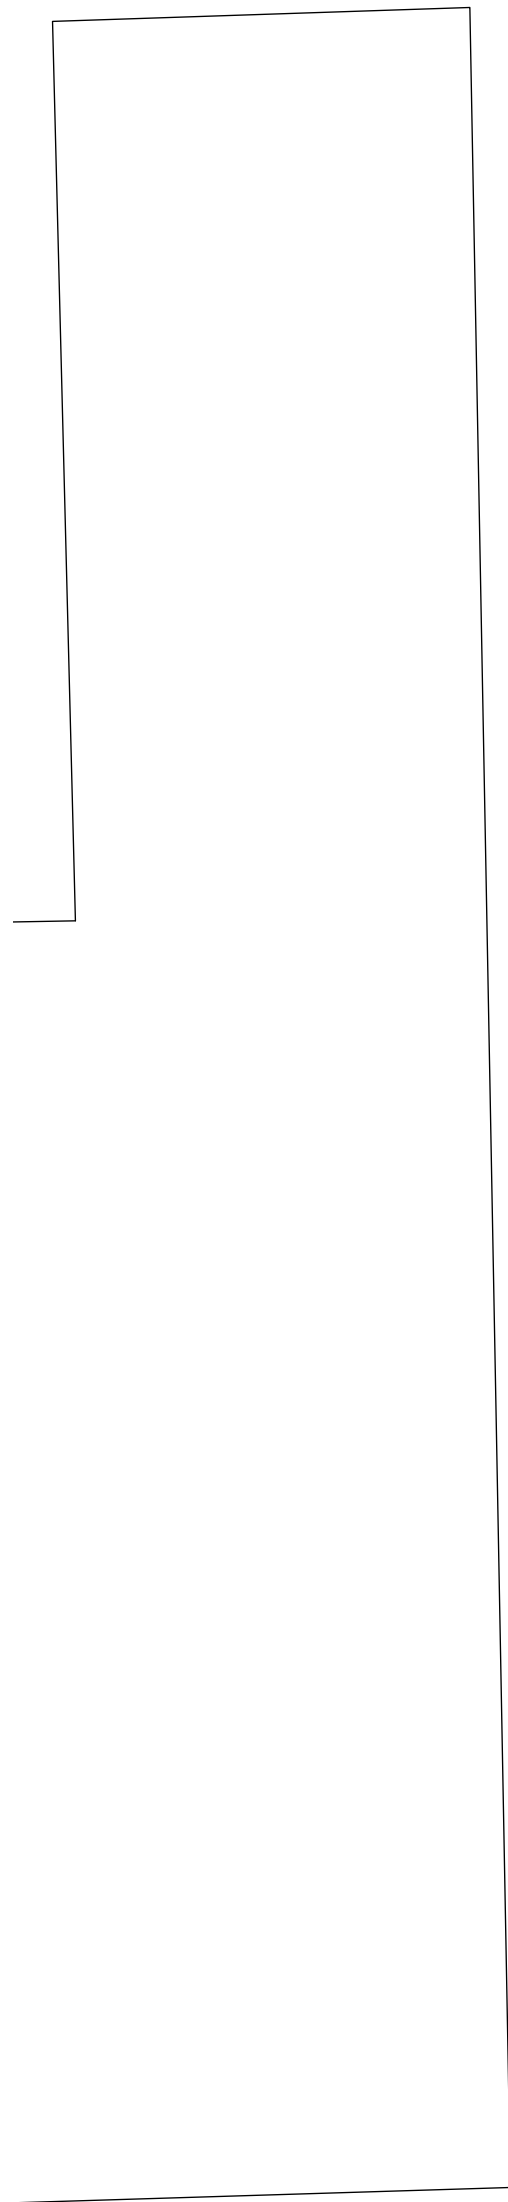


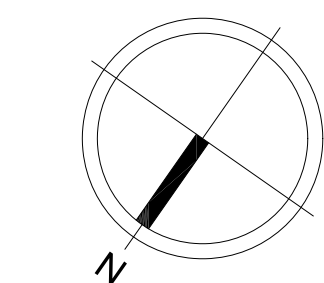

GROUND FLOOR PLAN
(as existing)

0 1 5 METRES @ 1:50 scale @ A1

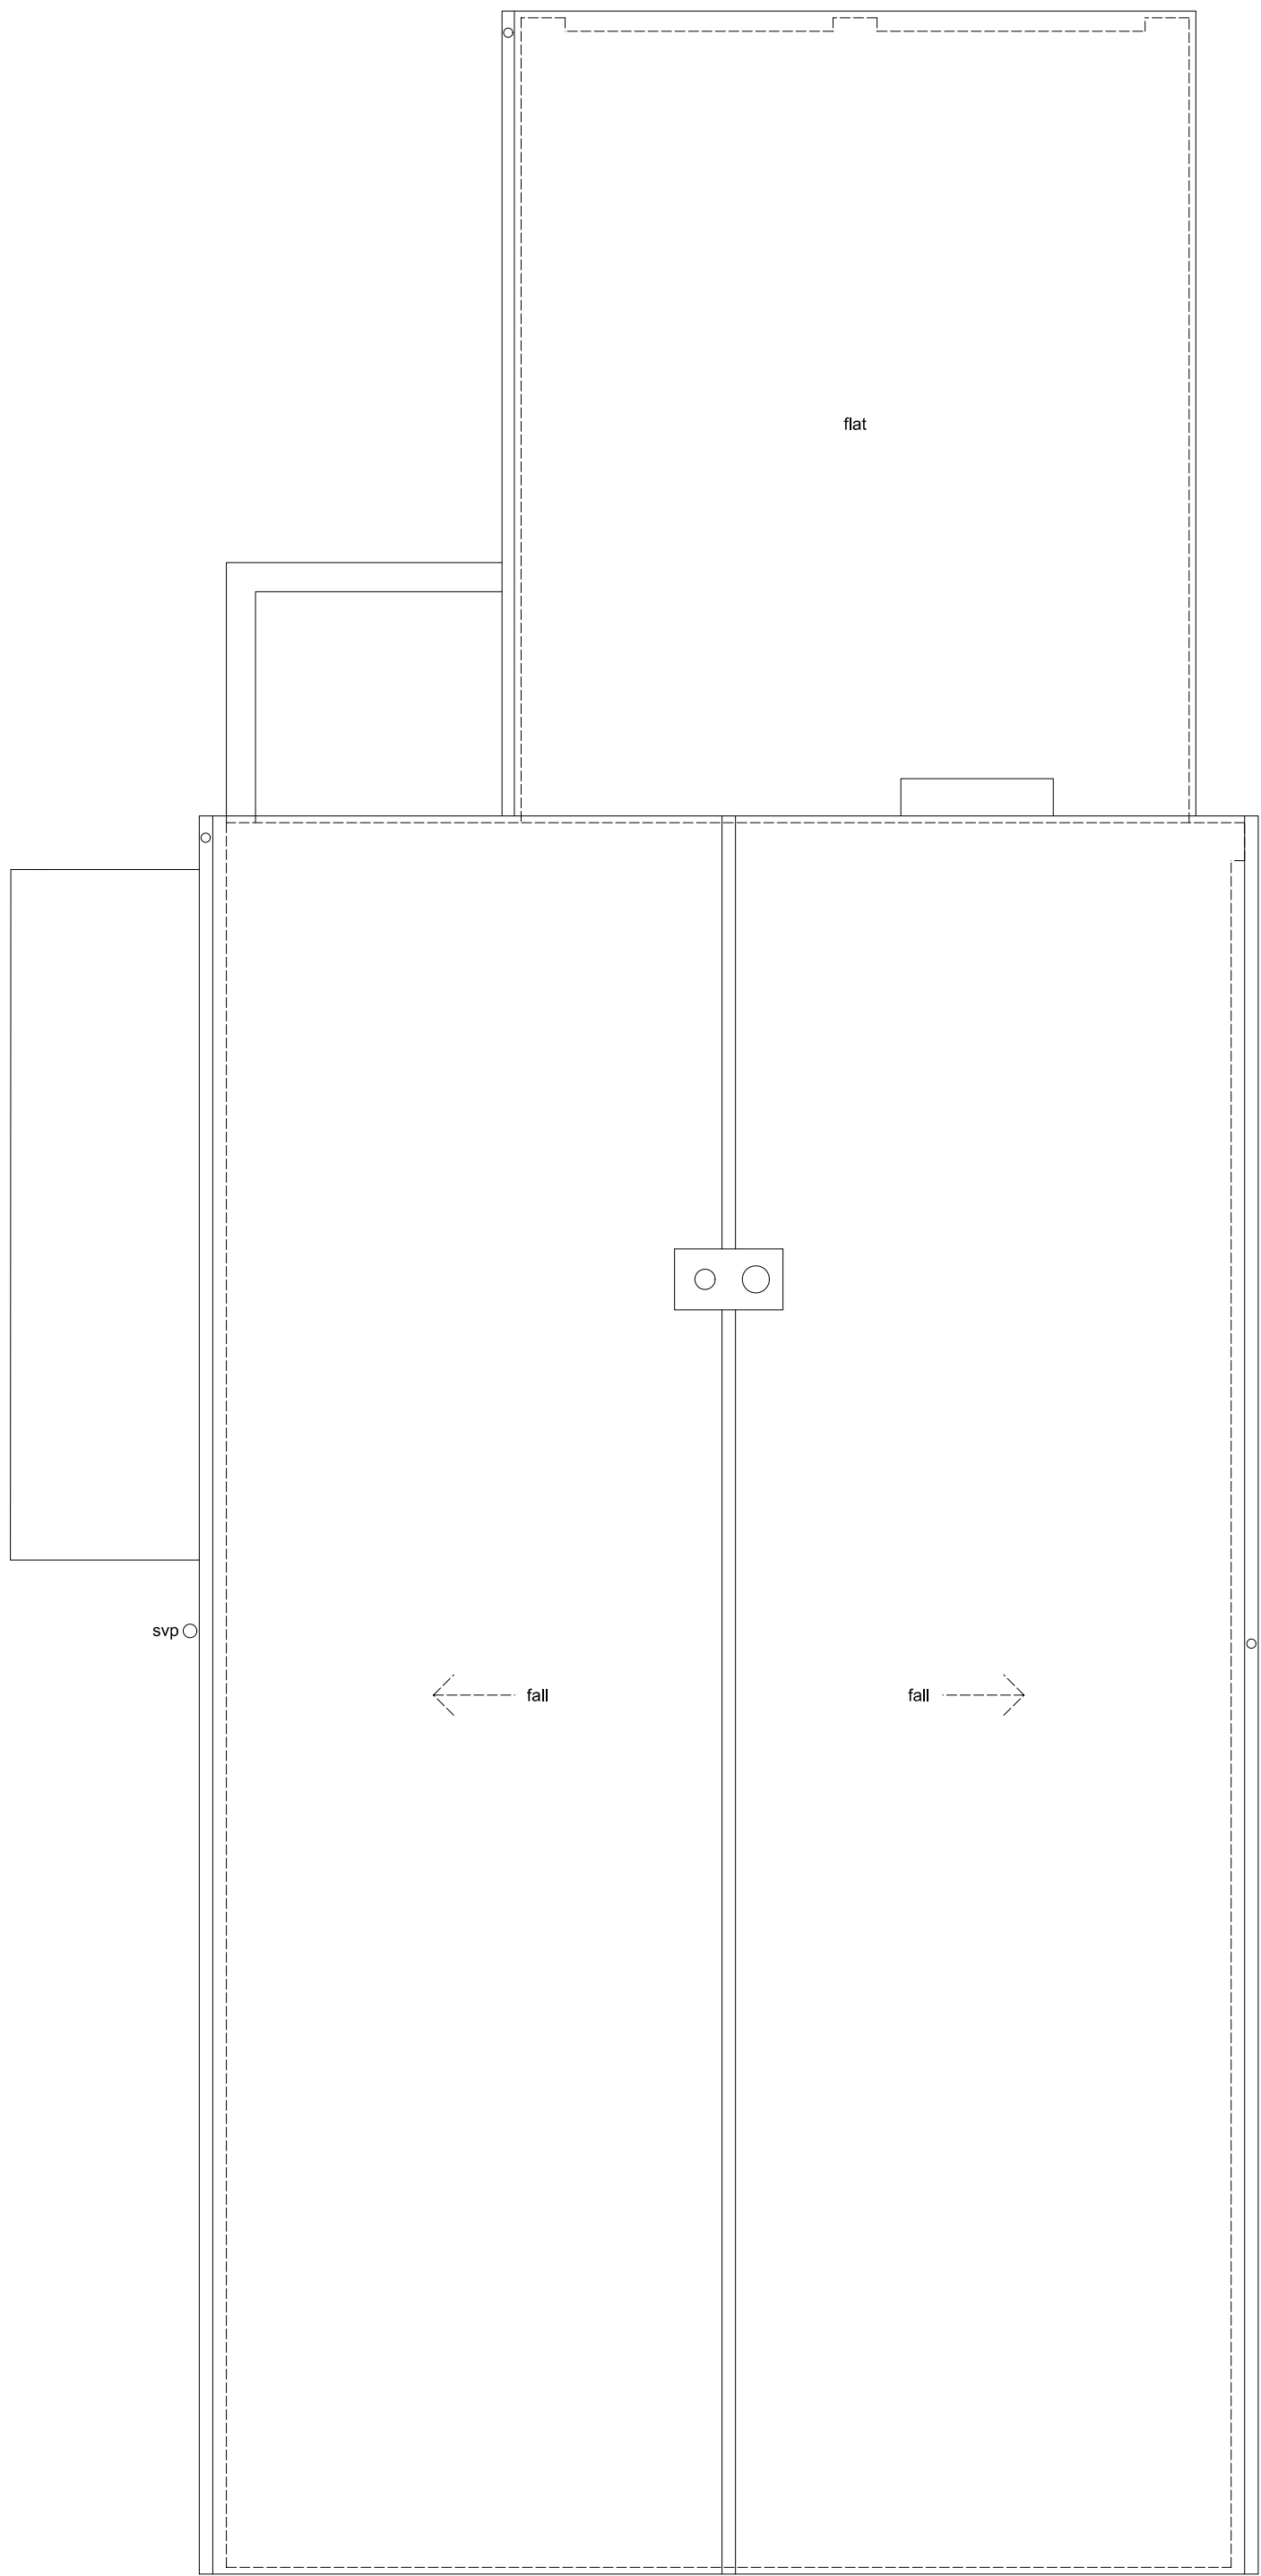


ROOF PLAN
(as existing)

GENERAL NOTES

No.	Description	
01	Check all dimensions on site	
02		Walls existing
03		Walls removed

REVISIONS

Rev.	Date	Description

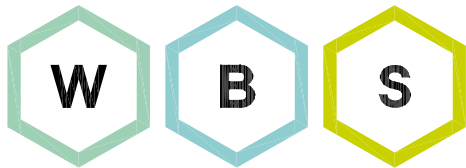

WHITEBRICK

29b Hermitage Road,
Hitchin, Hertfordshire, SG5 1BY.
info@whitebrick.studio

CLIENT

Mrs Merryfield

PROJECT

Extension and Alterations at
27 Hawthorn Close, Hitchin,
Herts, SG5 2BW

DRAWING TITLE

Existing Plans

INFORMATION

Job ref	2403
Drawing no.	2403-01
Scale	1:50 @ ISOA1
Date	Mar 24
Drawn	CWM