


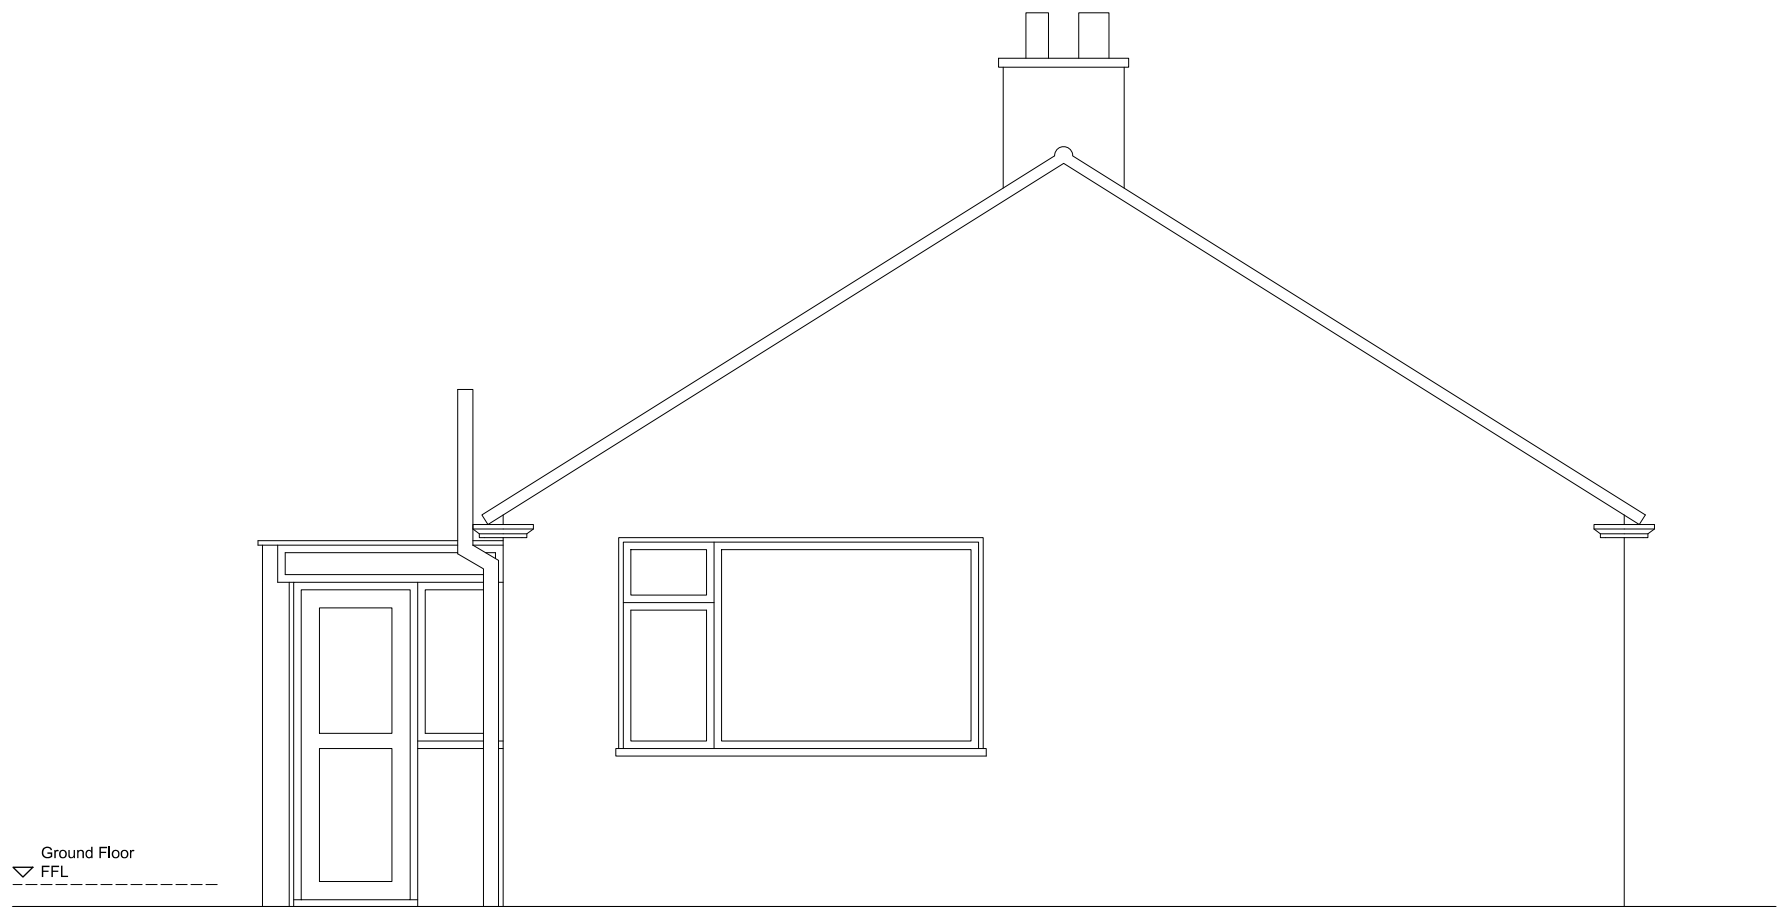

NORTH WEST ELEVATION (as existing)



SOUTH WEST ELEVATION (as existing)



SOUTH EAST ELEVATION (as existing)



NORTH EAST ELEVATION (as existing)

0 1 5 METRES @ 1:50 scale @ A1

GENERAL NOTES

No.	Description
01	Check all dimensions on site
02	Walls existing
03	Walls removed

REVISIONS

Rev.	Date	Description

WBS

WHITEBRICK

29b Hermitage Road,
Hitchin, Hertfordshire, SG5 1BY.
info@whitebrick.studio

CLIENT

Mrs Merryfield

PROJECT

Extension and Alterations at
27 Hawthorn Close, Hitchin,
Herts, SG5 2BW

DRAWING TITLE

Existing Elevations

INFORMATION	
Job ref	2403
Drawing no.	2403-02
Scale	1:50 @ ISOA1
Date	Mar 24
Drawn	CWM