



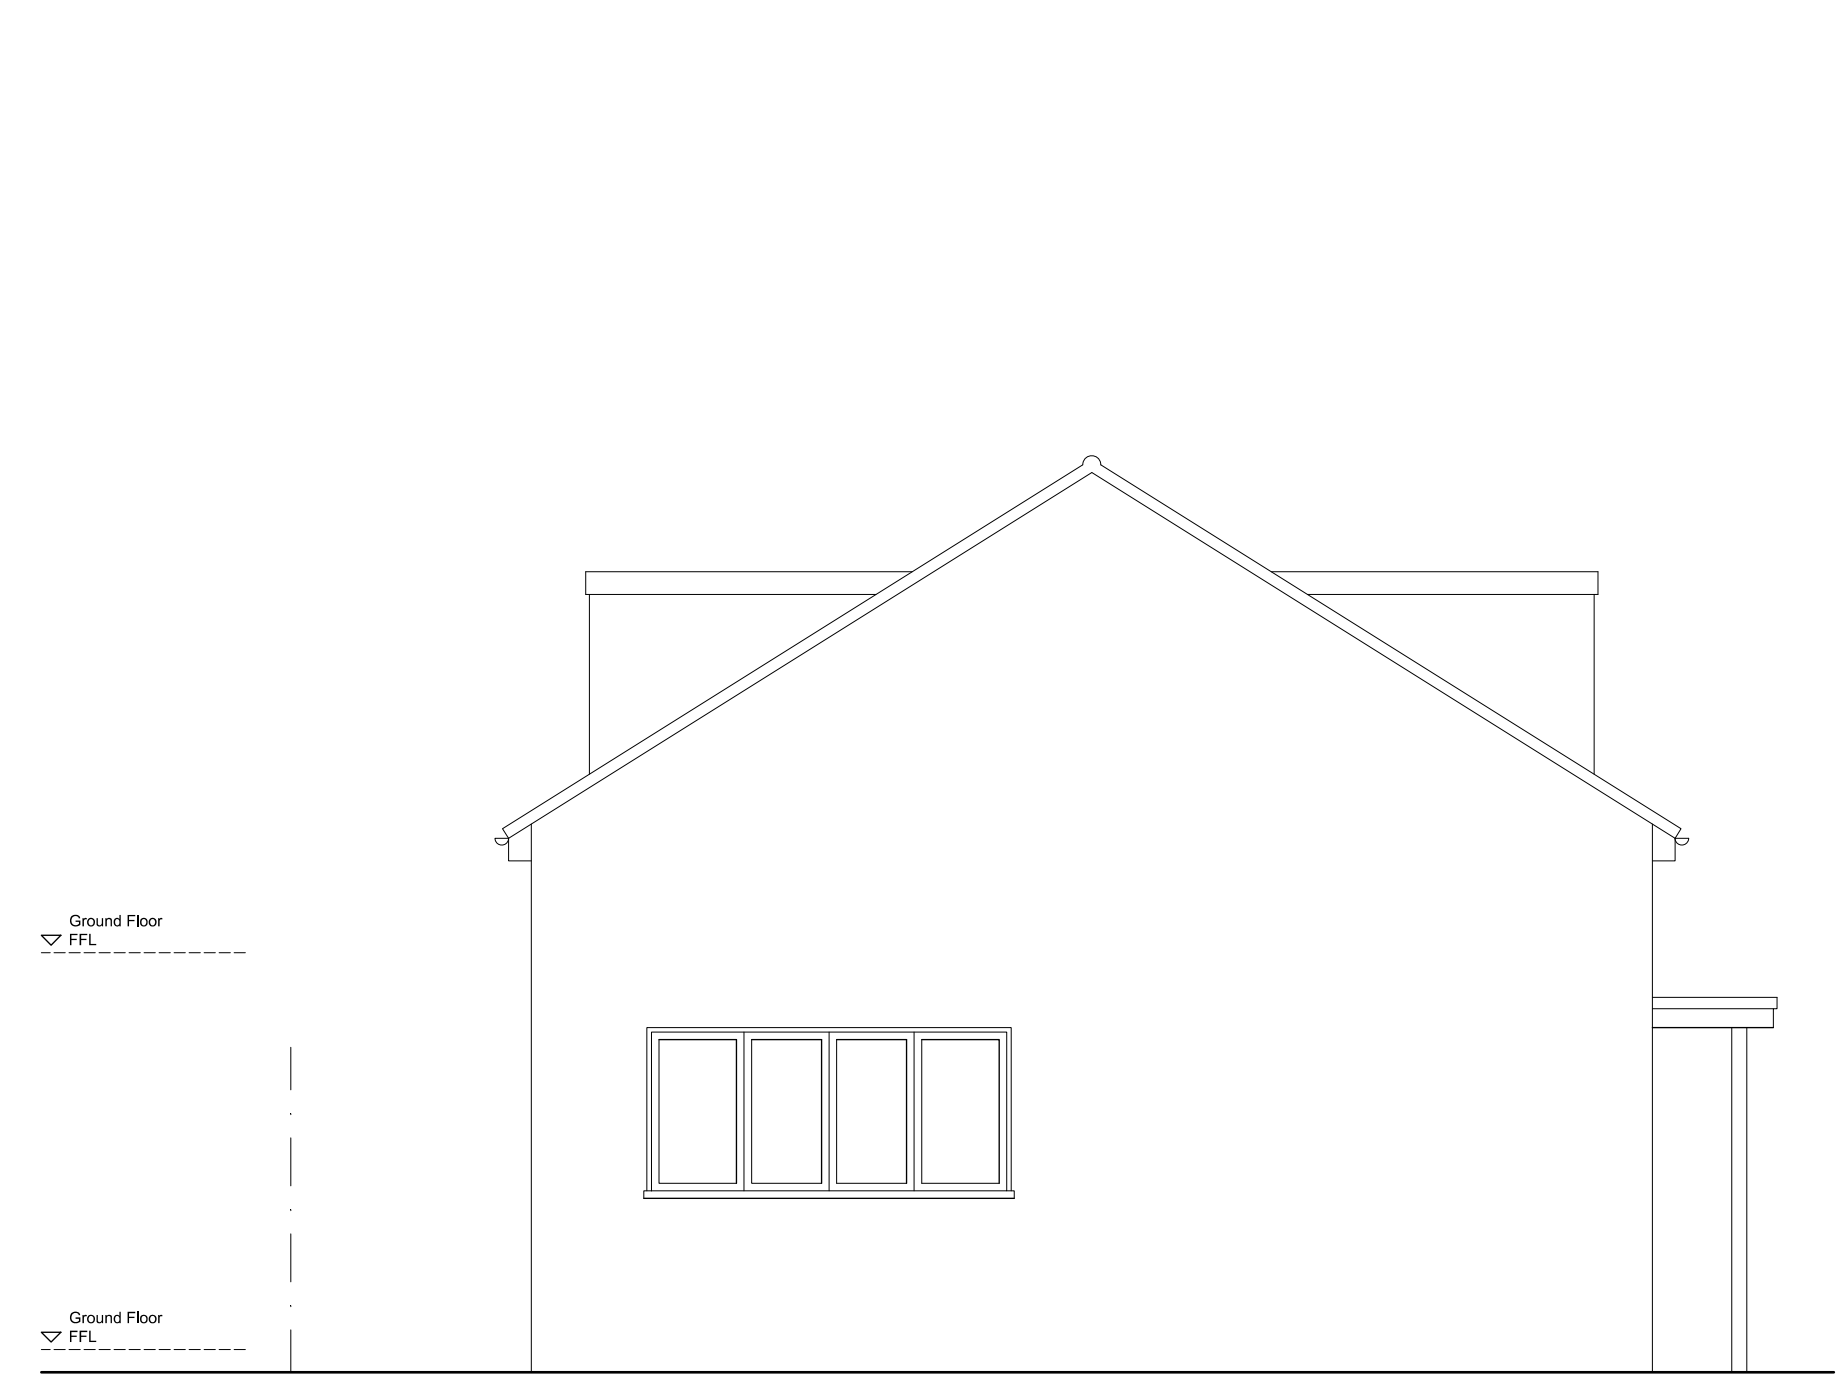


NORTH WEST ELEVATION (as proposed)

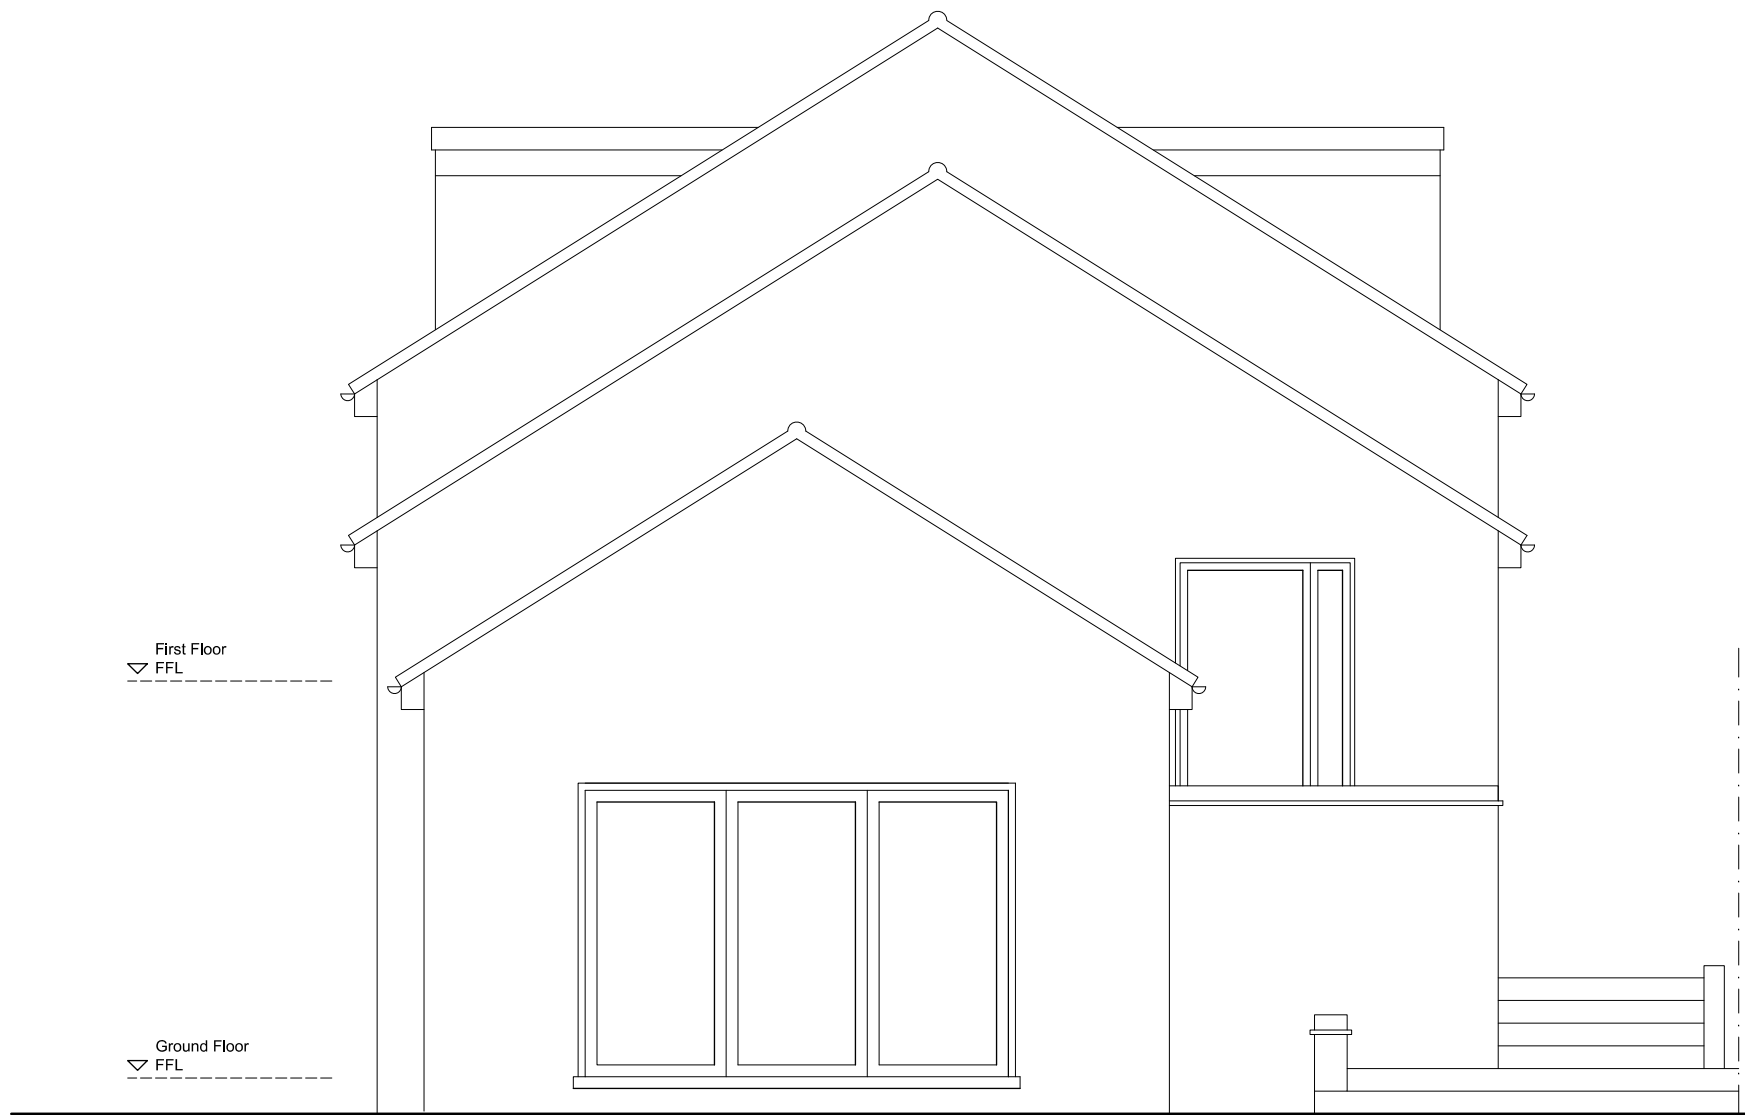

SOUTH WEST ELEVATION (as proposed)



SOUTH EAST ELEVATION (as proposed)

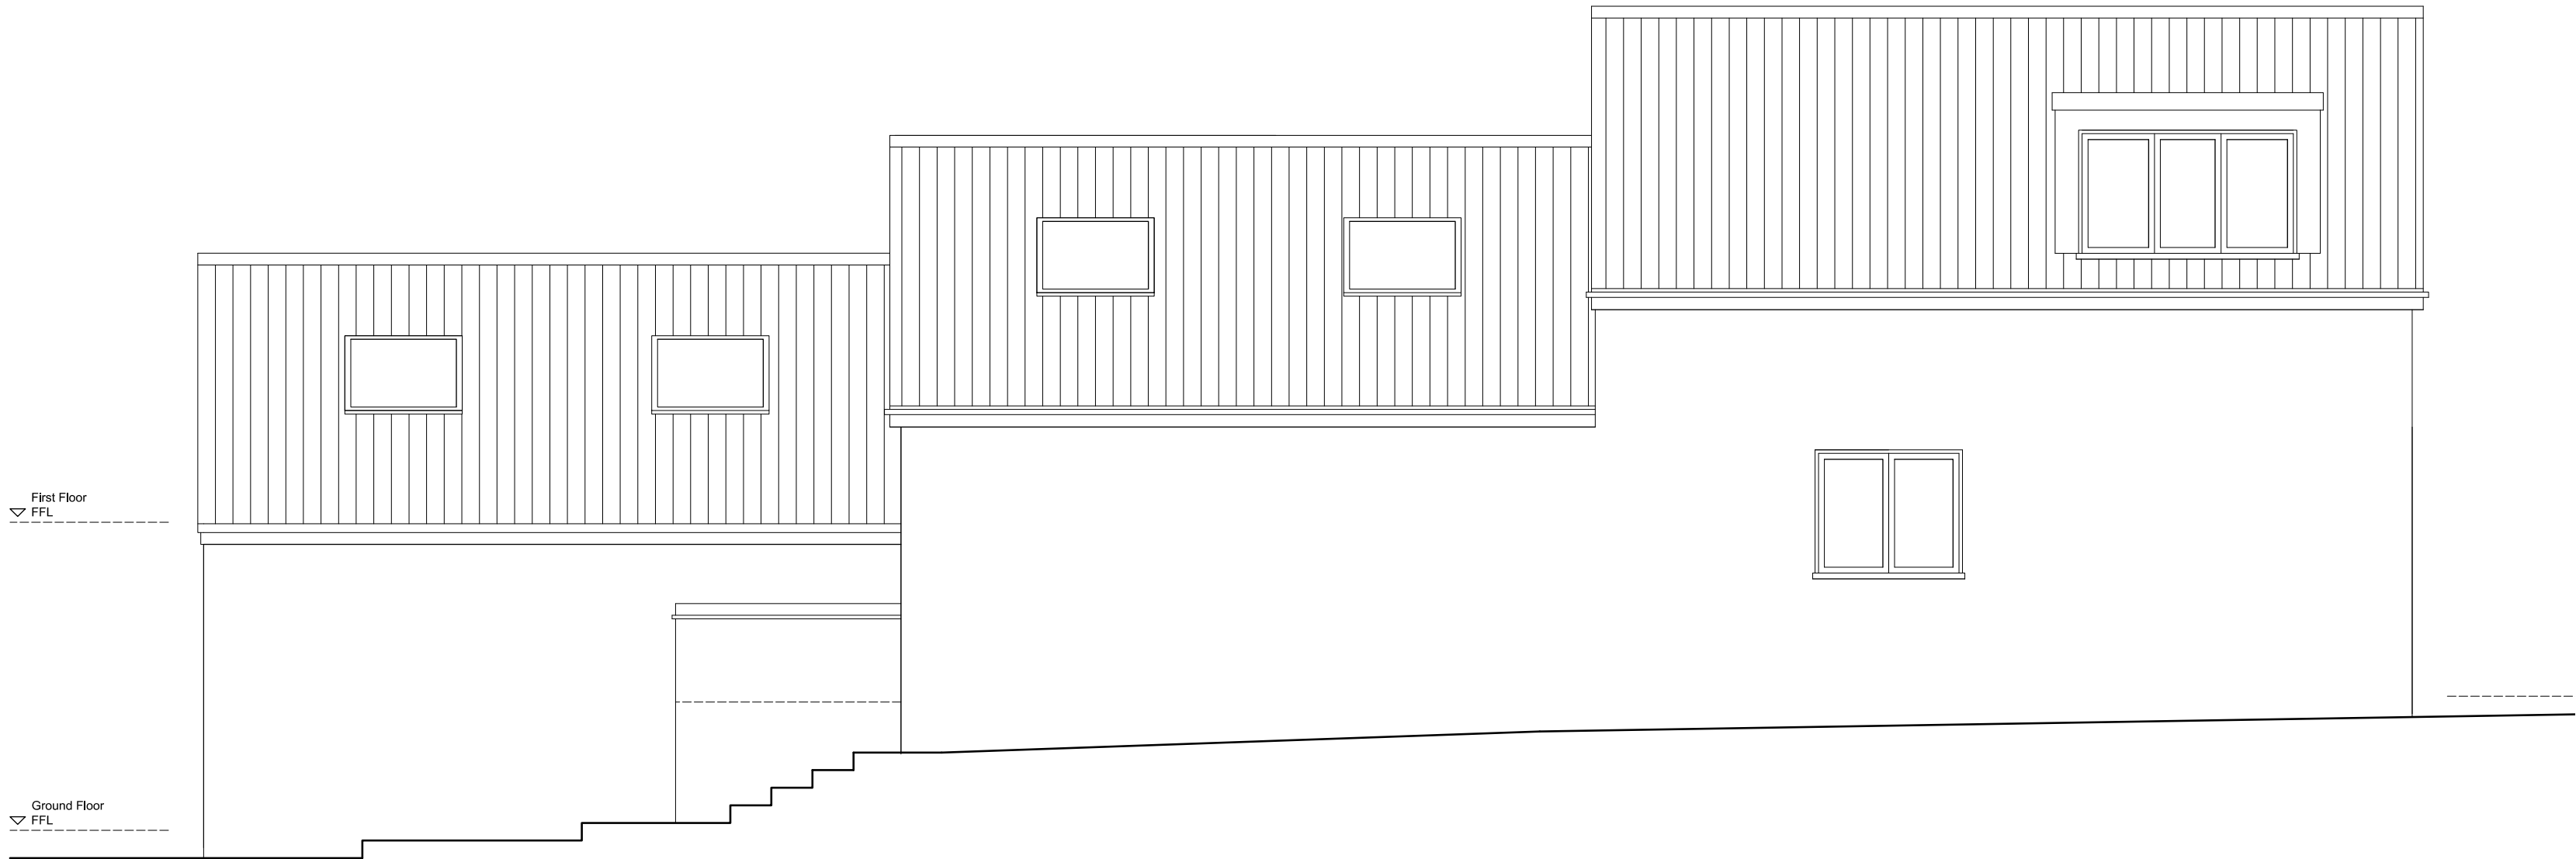

NORTH EAST ELEVATION (as proposed)

GENERAL NOTES	
No.	Description
01	Check all dimensions on site
02	Walls existing
03	Walls proposed
04	EXTERNAL MATERIALS EXTENSION ROOF: Concrete plain tiles. EXTENSION WALLS: Facing brickwork to match existing house. EXTENSION WINDOWS: White uPVC windows with flush casements and equal sight lines. EXTENSION DOORS: Black powder coated aluminium doors with flush casements and equal sight lines. DORMER ROOF: Black EPDM rubber roof DORMER WALLS: Lead dormer cheeks. ROOFLIGHTS: Velux style rooflights. RAINWATER GOODS: Black uPVC half round gutters and rainwater pipes.

REVISIONS		
Rev	Date	Description

WBS

WHITEBRICK

29b Hermitage Road,
Hitchin, Hertfordshire, SG5 1BY.
info@whitebrick.studio

CLIENT
Mrs Merryfield

PROJECT
Extension and Alterations at 27 Hawthorn Close, Hitchin, Herts, SG5 2BW

DRAWING TITLE
Proposed Elevations

INFORMATION	
Job ref	2403
Drawing no.	2403-04
Scale	1:50 @ ISOA1
Date	Mar 24
Drawn	CWM