

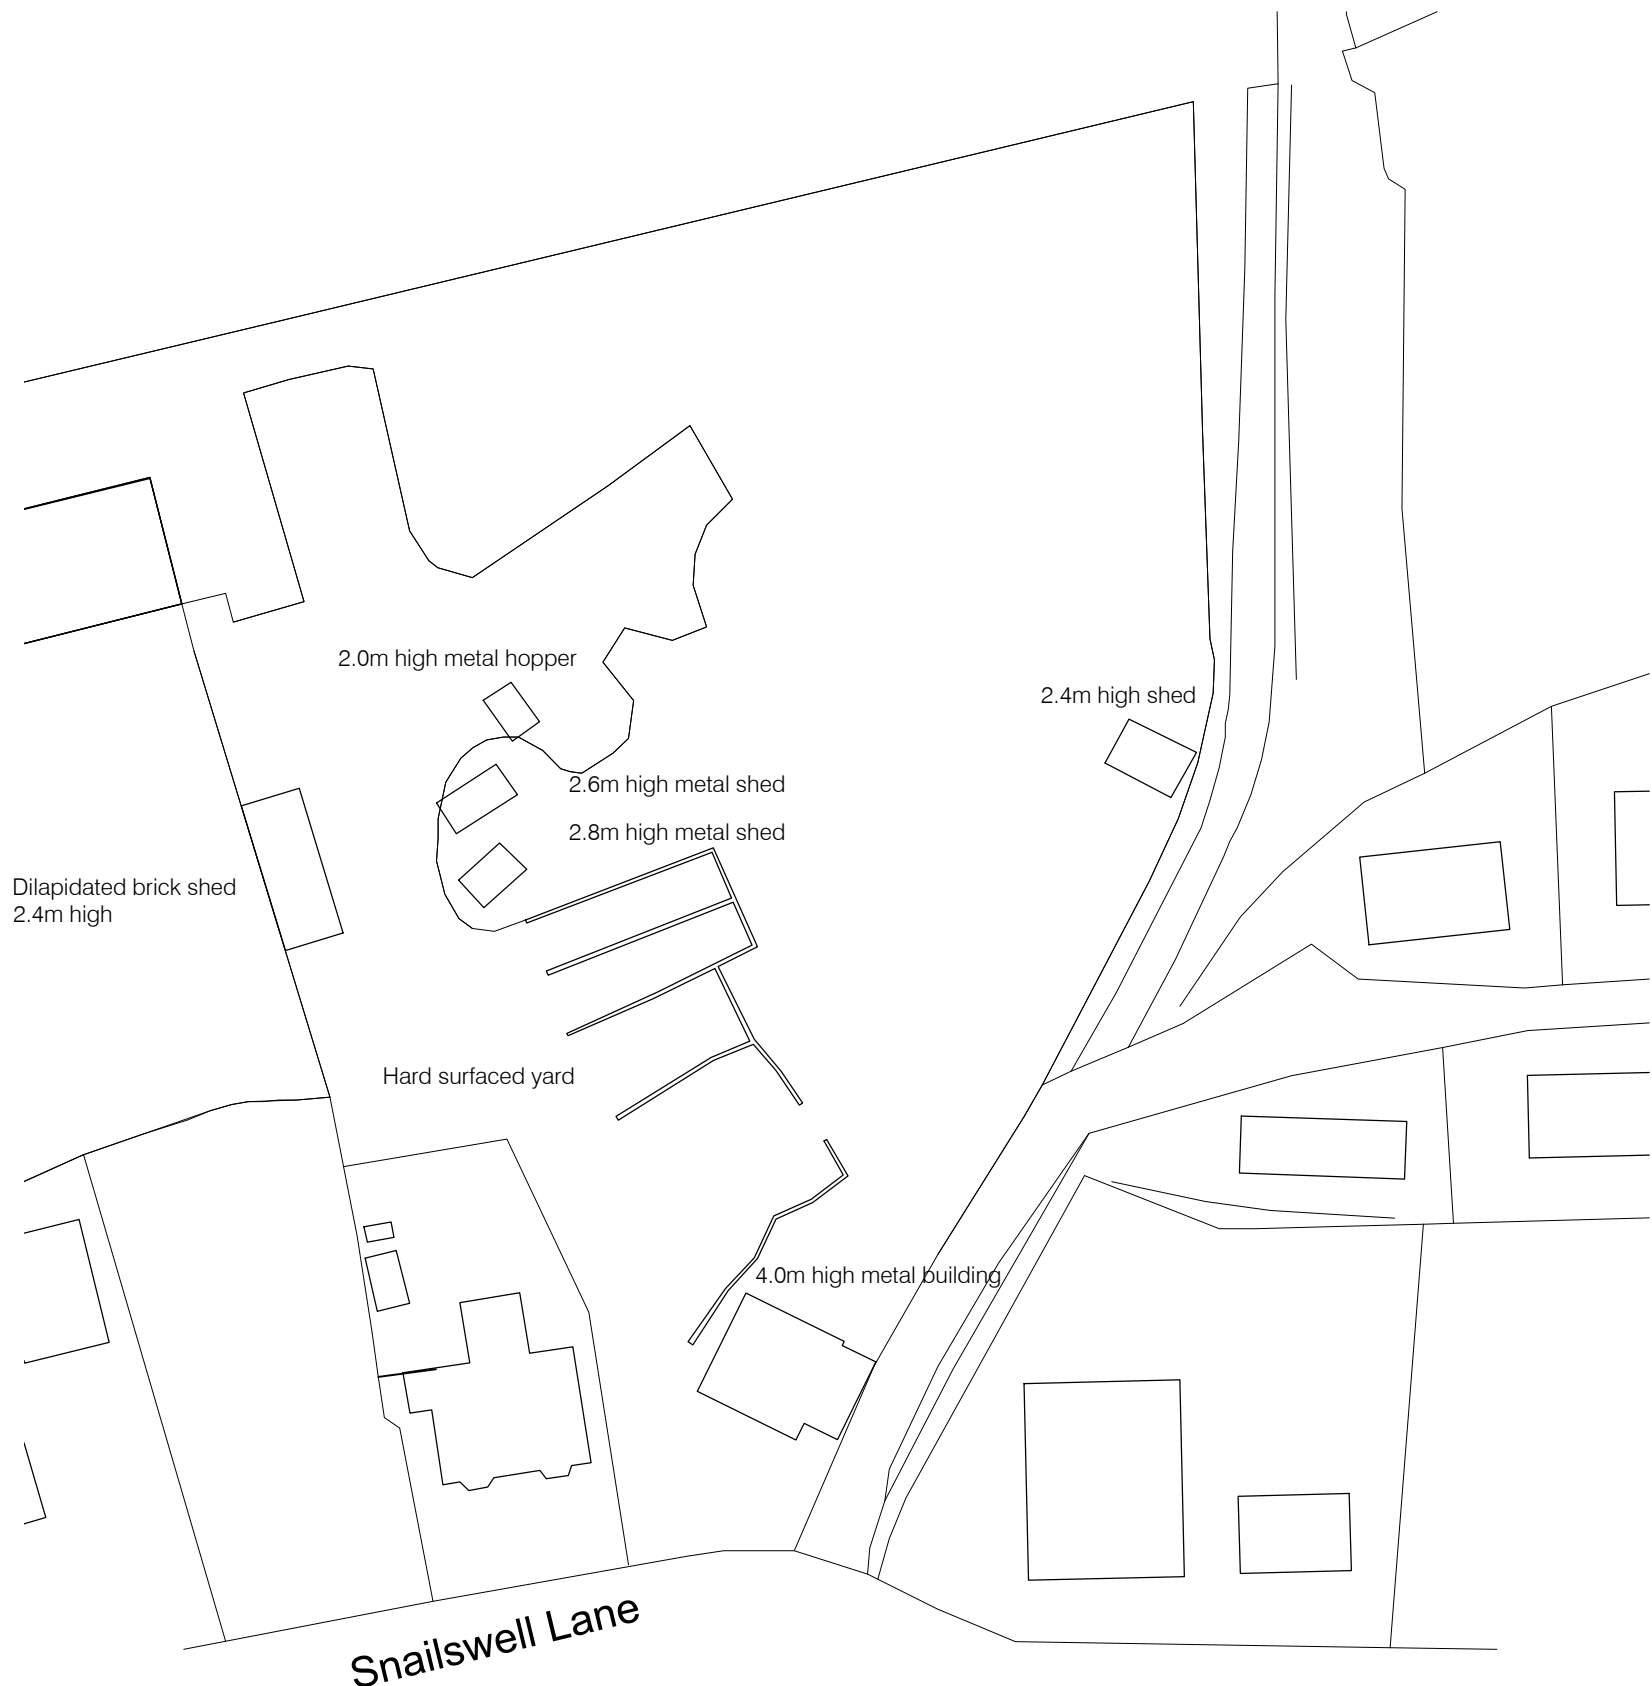


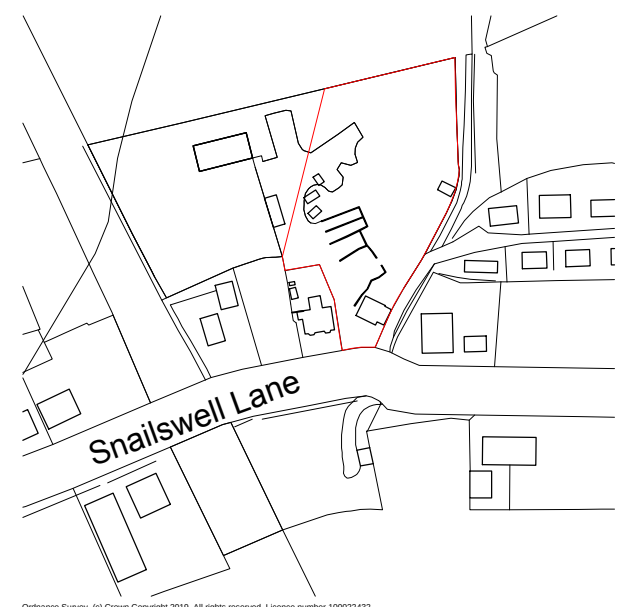

Existing Site Plan - scale 1:500

Notes

This drawing is PRELIMINARY only & Subject to detailed design & all relevant Statutory Approvals

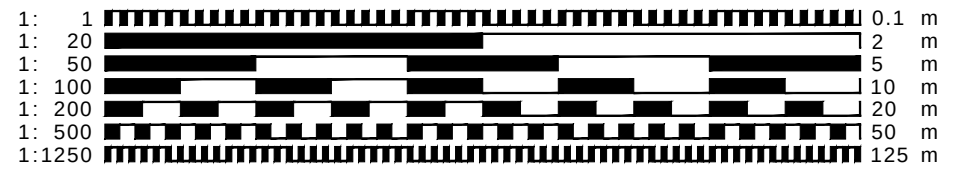

Site Location Plan - scale 1:2500



for approval

This drawing is protected under © copy right



CONTRACT		
Proposed dwelling		
Glencoe, Snailswell Lane, Ickleford		
Hertfordshire		
DRAWING TITLE		
Existing Site Plans		
SCALE	varies@A3	DRAWING NUMBER
DATE	Feb 2026	P05
DRAWN	JEI	
JOB NUMBER	AD-02	CHECKED BY
redshed design 45 Hoo Road Meppershall Bedfordshire sg17 5lp telephone: 01462 817075 07884008970 fax: 01462 807175 e-mail: james/karen@redsheddesign.co.uk www.redsheddesign.co.uk		