


This drawing is a print and must not be scaled from. Use only noted dimensions and check all measurements on site before proceeding with the works. Any queries regarding areas, levels or dimensions must be referred back to BBR Design Services Ltd. All dimensions of existing buildings to be verified on site.


This drawing is the copyright of BBR Design Services Ltd and shall not be in any way used or reproduced without their prior written consent.

All design and construction is to be in accordance with the Construction Design and Management (CDM) Regulations 2015, and HSE guidance.

 

Ground Floor Plan

Scale 1:100

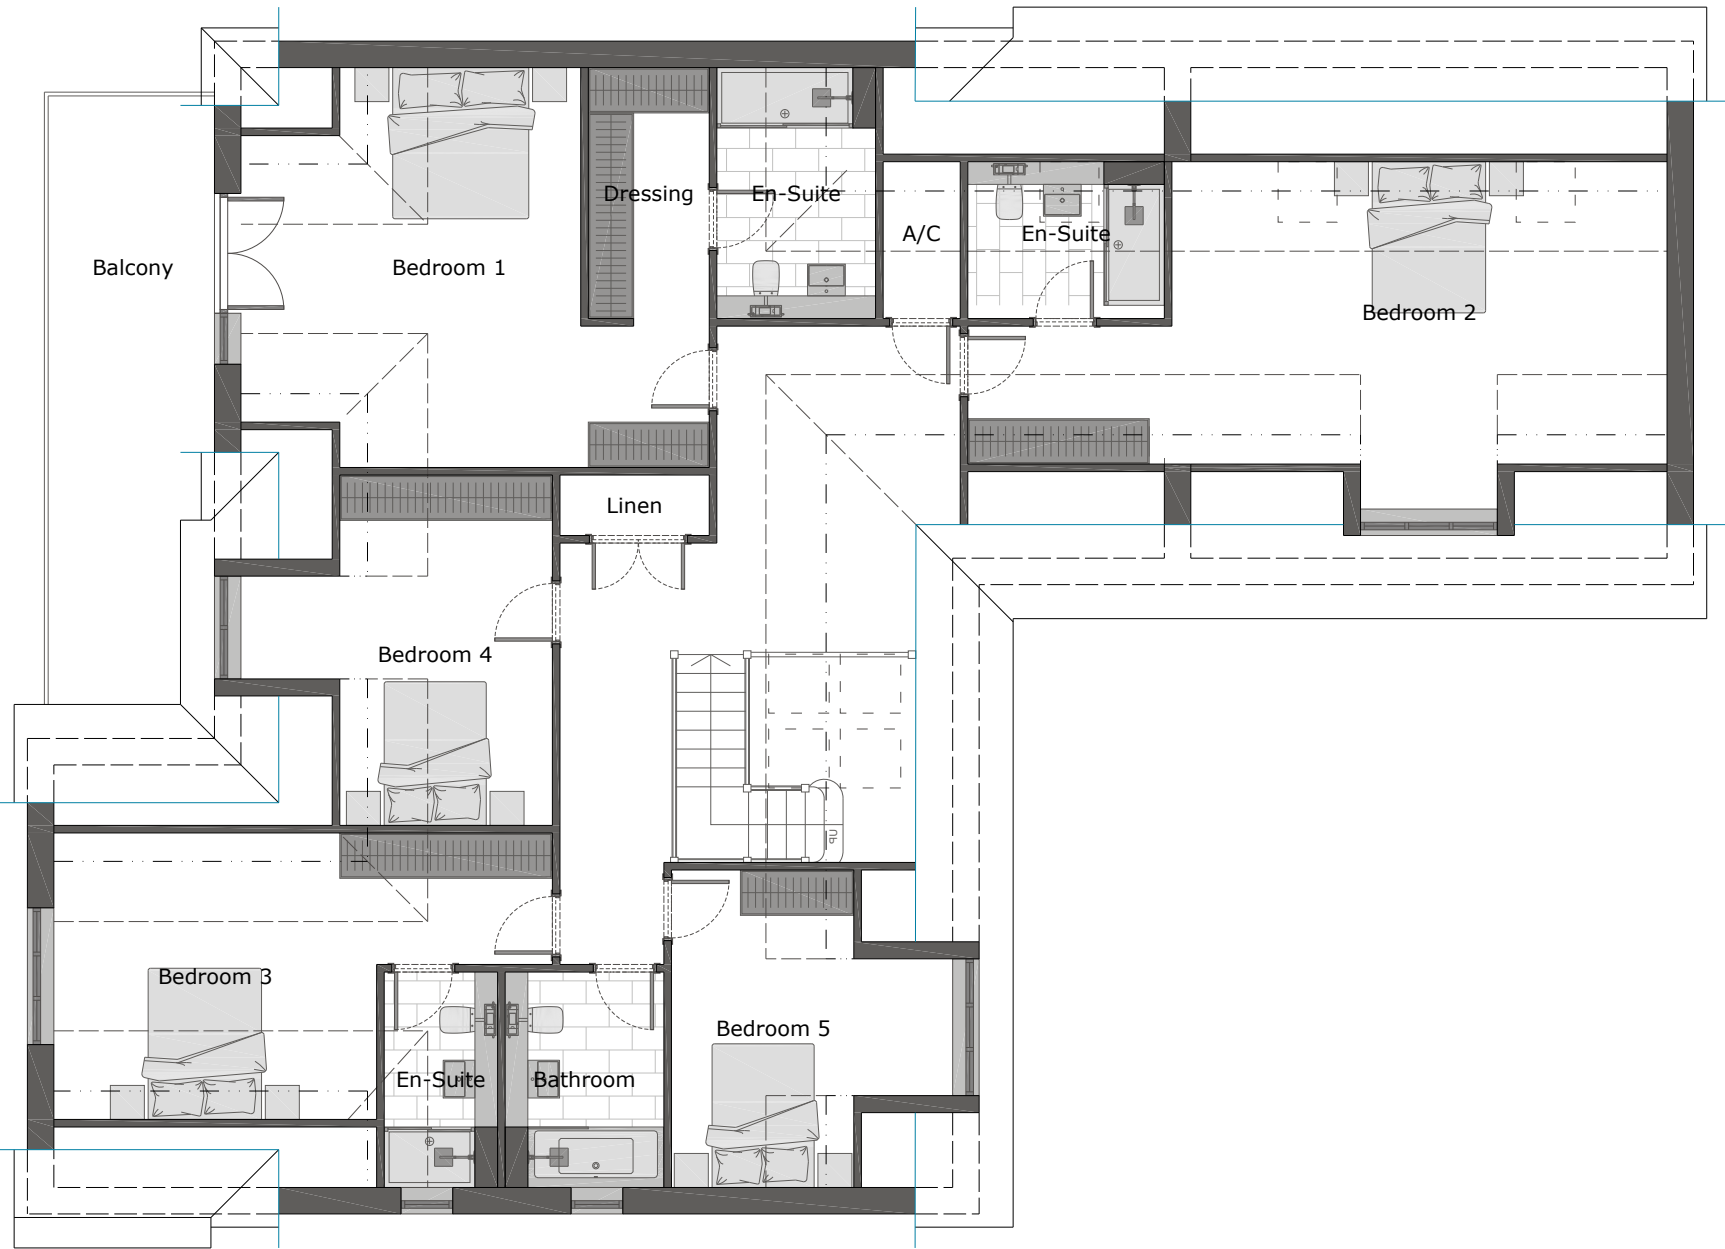

First Floor Plan

Scale 1:100

Rev: - Date: - Note: - By: -

FOR PLANNING



D E S I G N

01462 420800 | 01799 530097

info@bbr-design.co.uk

www.bbr-design.co.uk



Contract:
Land rear of; Bramble Bank
Bedford Road
Holwell
SG5 3RX
Drawing Title:
Plot 2
Proposed Floor Plans

Scale:
1:100
@ A2
Job No:
25355
Drawn/check:
rda
Date:
April 2026

Drawing No:
PL14
Revision:
-
© BBR Design 2026