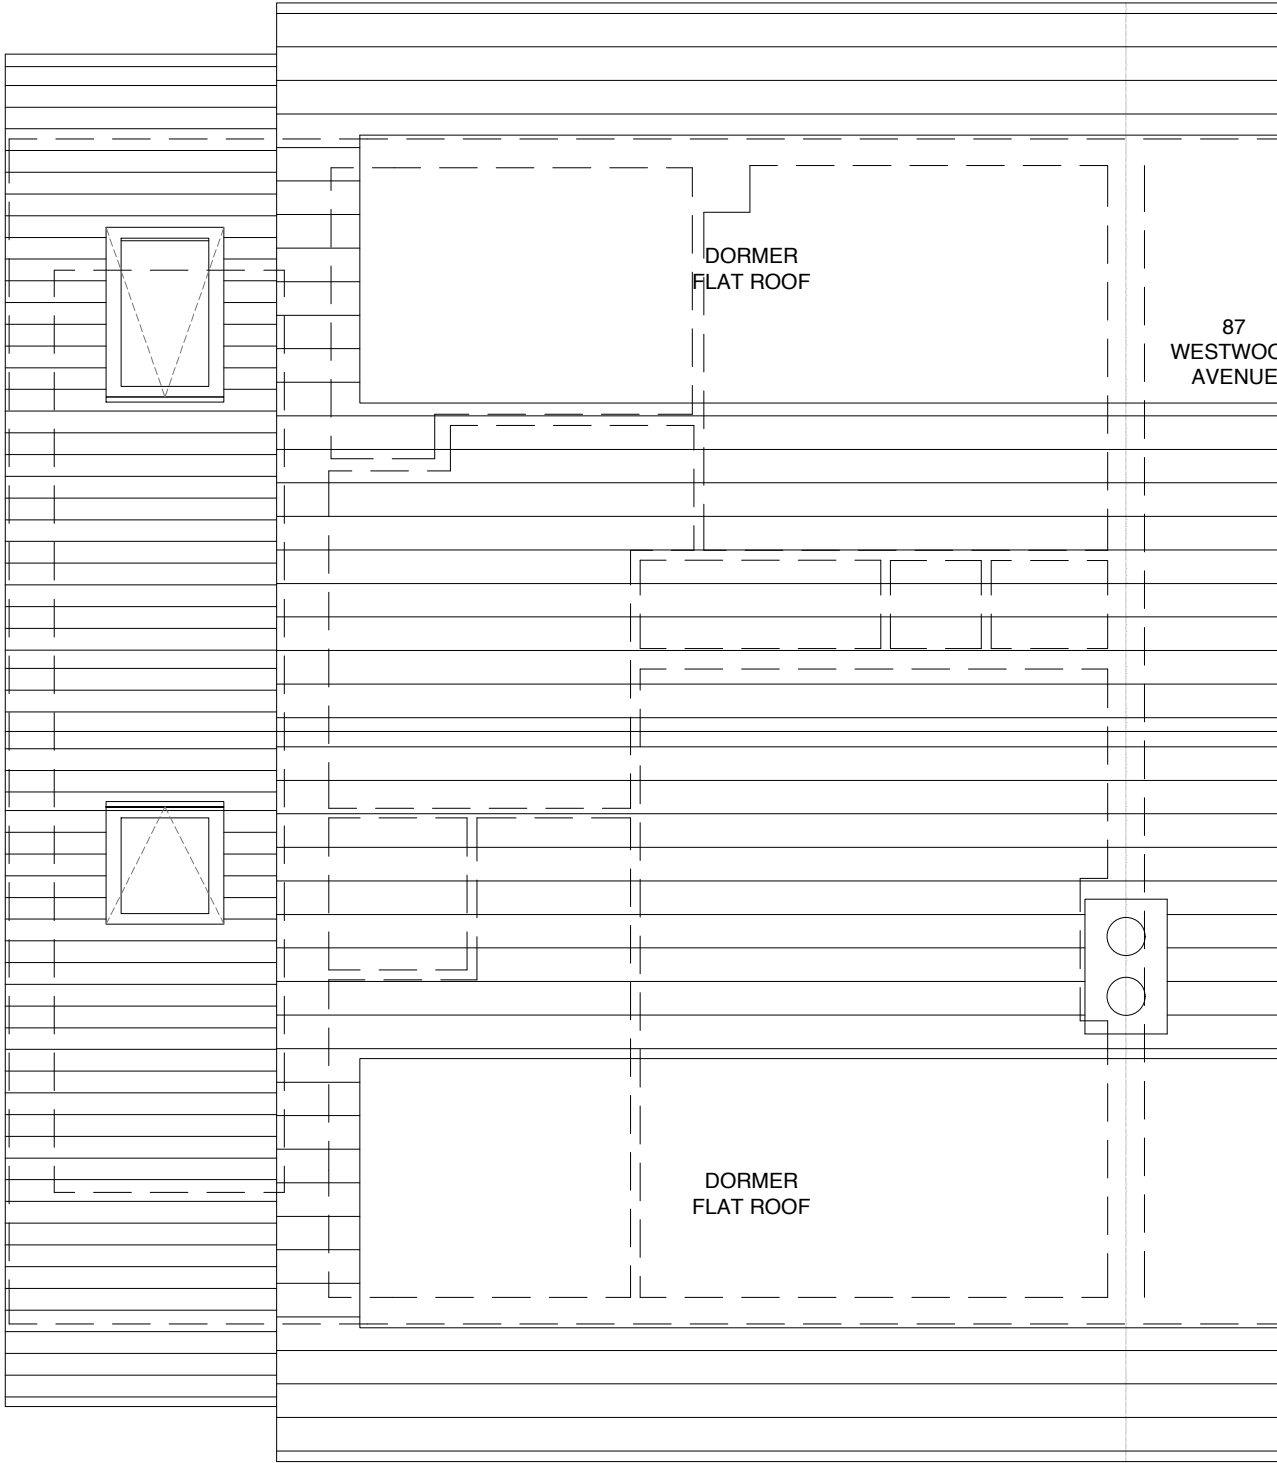


PROJECT NAME: 85 WESTWOOD AVENUE	
DRAWING NAME: PROPOSED ROOF PLAN	
DRAWING NUMBER: 85WA/203	REVISION:
DATE: MAY 2026	SCALE: 1:50 @ A3