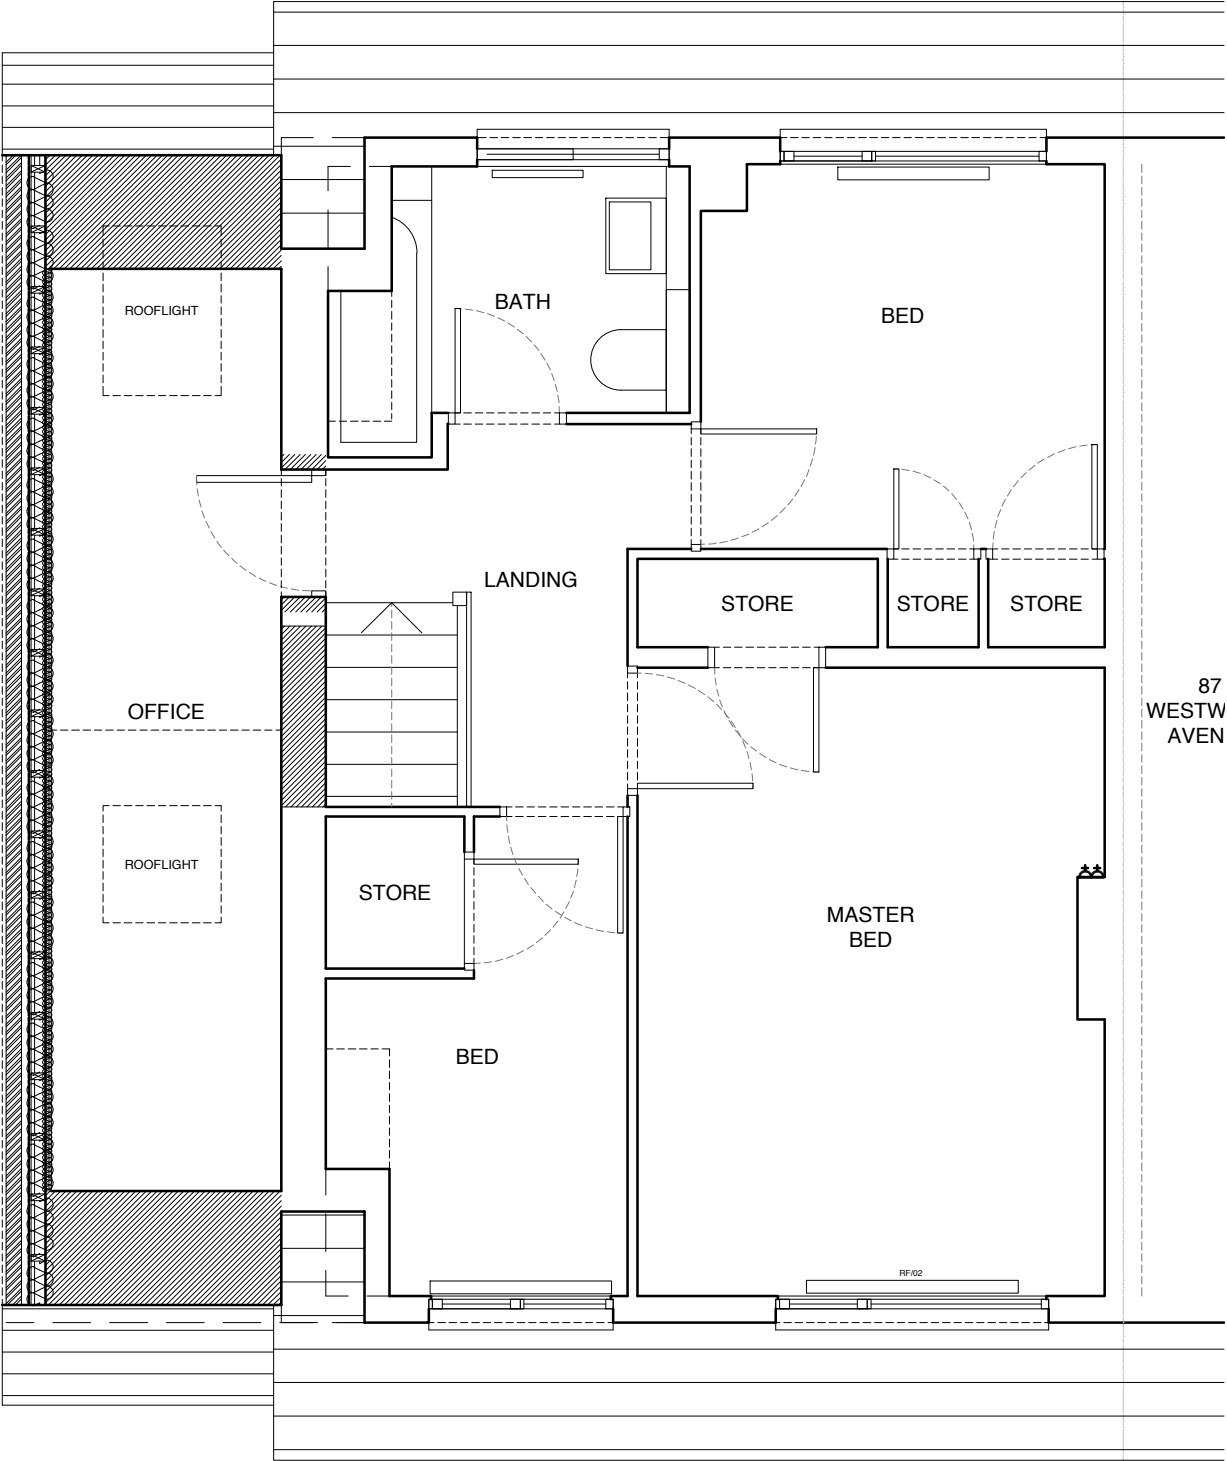


PROJECT NAME: 85 WESTWOOD AVENUE	
DRAWING NAME: PROPOSED FIRST FLOOR PLAN	
DRAWING NUMBER: 85WA/202	REVISION:
DATE: MAY 2026	SCALE: 1:50 @ A3