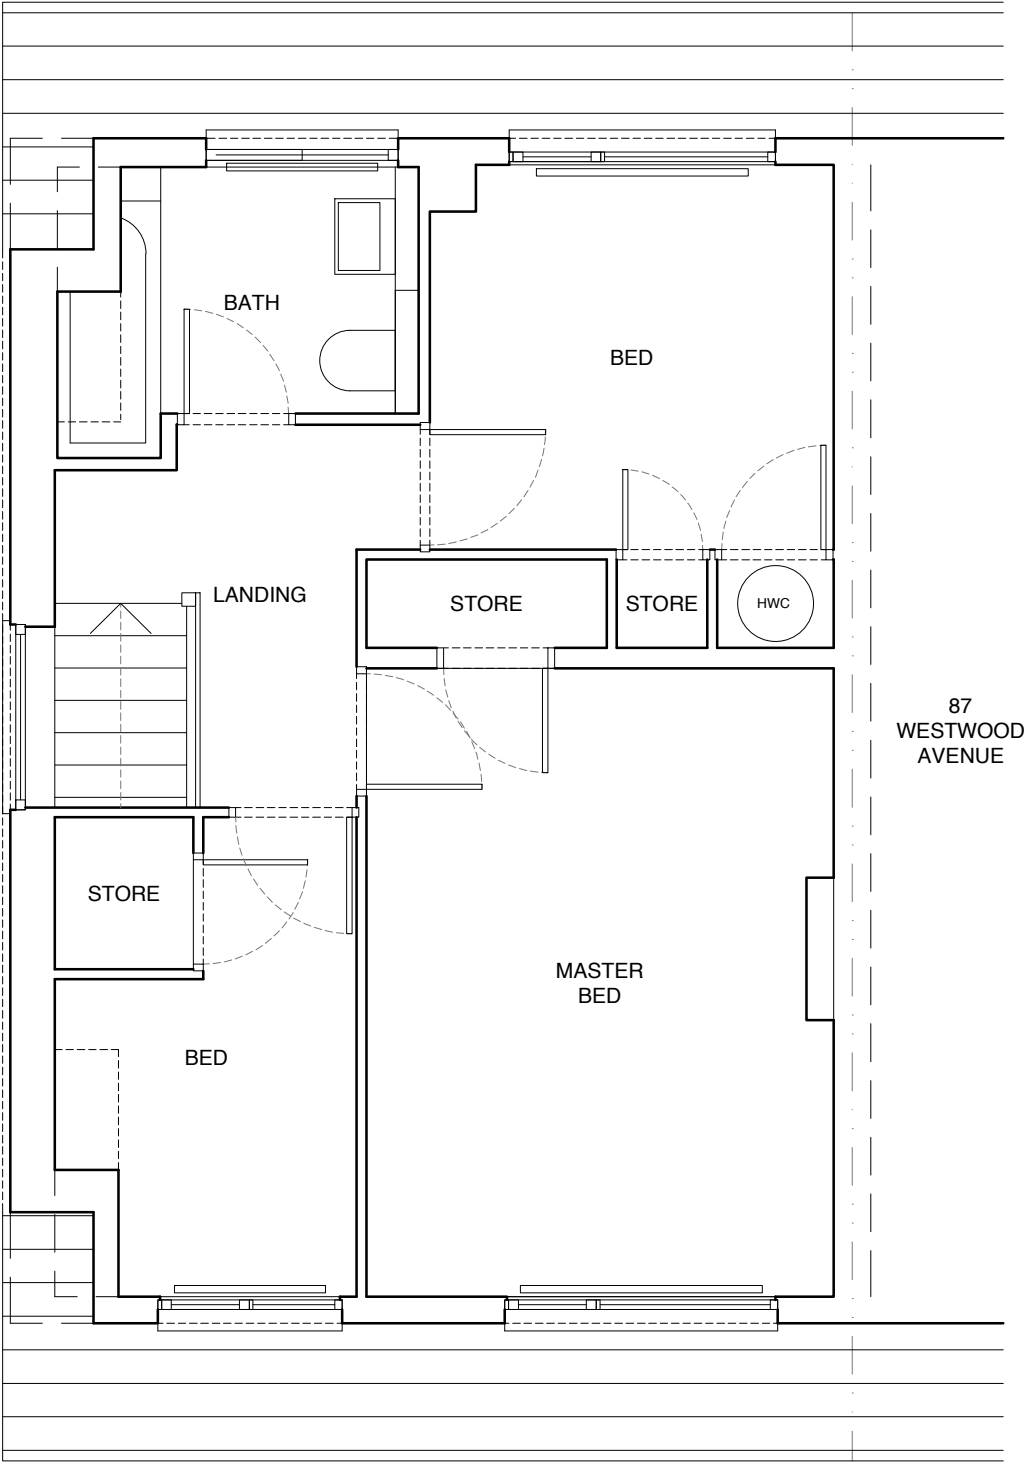


PROJECT NAME: 85 WESTWOOD AVENUE	
DRAWING NAME: EXISTING FIRST FLOOR PLAN	
DRAWING NUMBER: 85WA/002	REVISION:
DATE: MARCH 2026	SCALE: 1:50 @ A3