



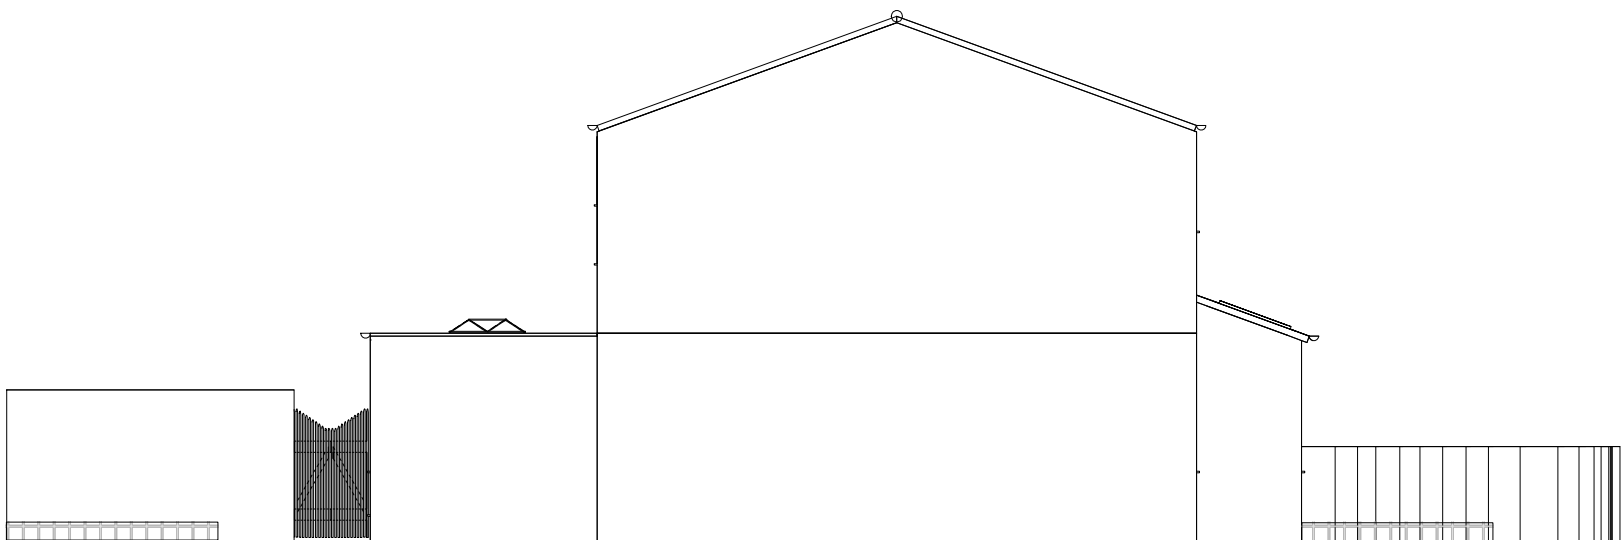


0 1 2 3 4 5 6 7 8 9 10
SCALE 1:100
In Meters


Proposed Side Elevation

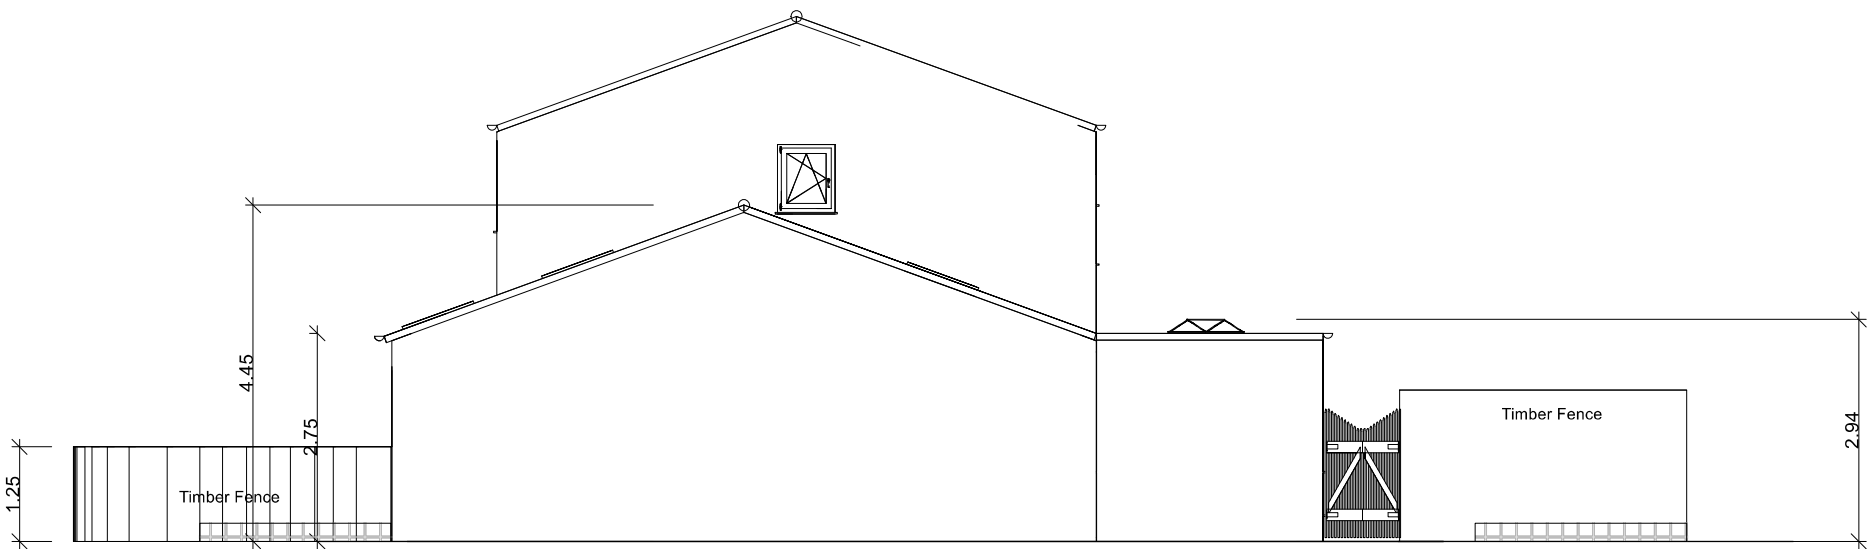

Proposed Side Elevation

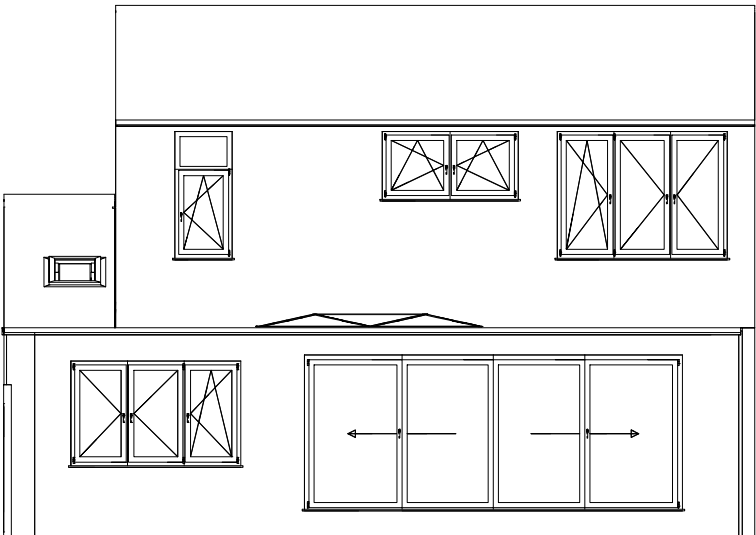

Proposed Rear Elevation

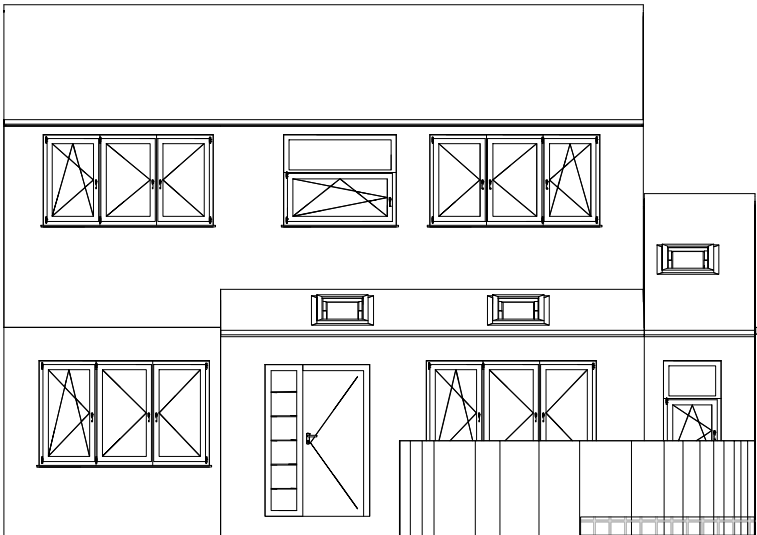

Proposed Front Elevation

Drawing title: Proposed Plans and Elevations	
Client: Mr Tejas Shah Address: 35, Halsey Drive Hitchen SG4 9QH	
Scale: 1:100	Dwg. no: 35HD02 Rev 10
Date created: 19/01/26	