




COPYRIGHT AND OWNERSHIP OF THIS DRAWING IS VESTED IN JAMES A. KEANEY ASSOCIATES WHOSE PRIOR WRITTEN CONSENT IS REQUIRED FOR ITS REPRODUCTION/PUBLICATION IN ANY FORM. ALL DIMENSIONS TO BE CHECKED ON SITE AND ANY DISCREPANCIES NOTIFIED TO JAMES A. KEANEY ASSOCIATES. DO NOT SCALE EXCEPT FOR THE PURPOSES OF PLANNING.

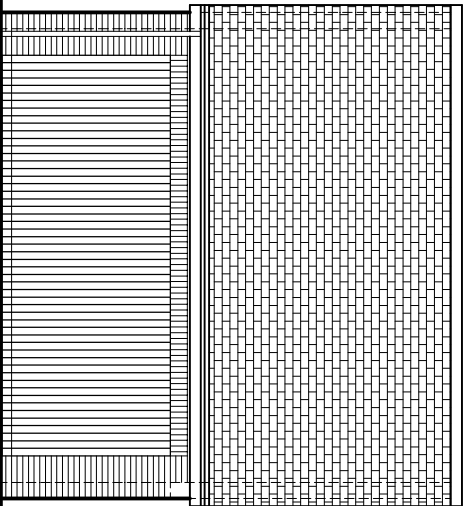


FRONT ELEVATION

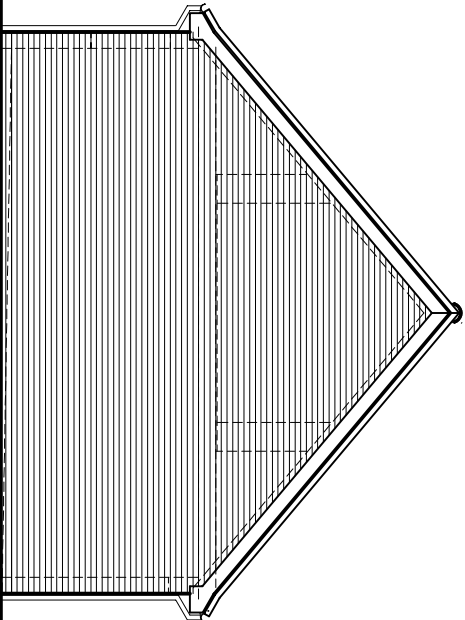


SIDE ELEVATION

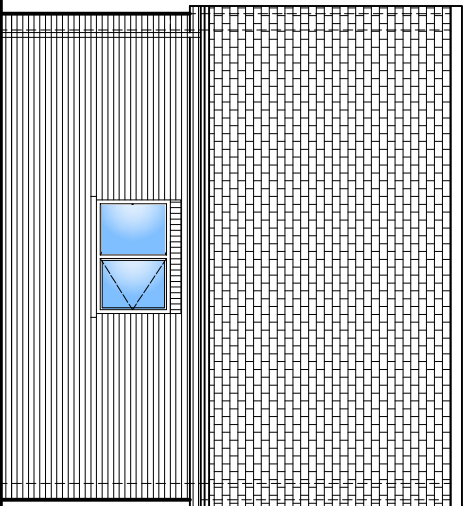

REAR ELEVATION

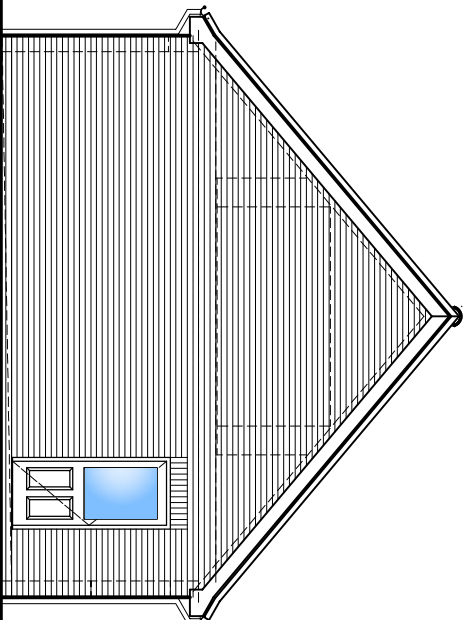


SIDE ELEVATION

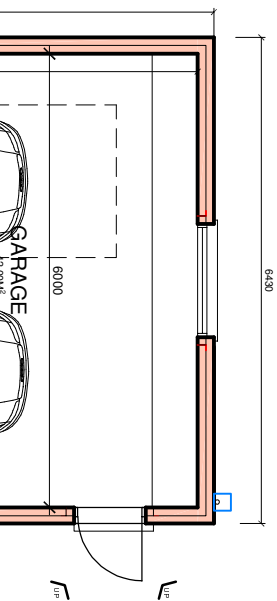

PLAN

0 1 2 3
SCALE - METRES

SECTION

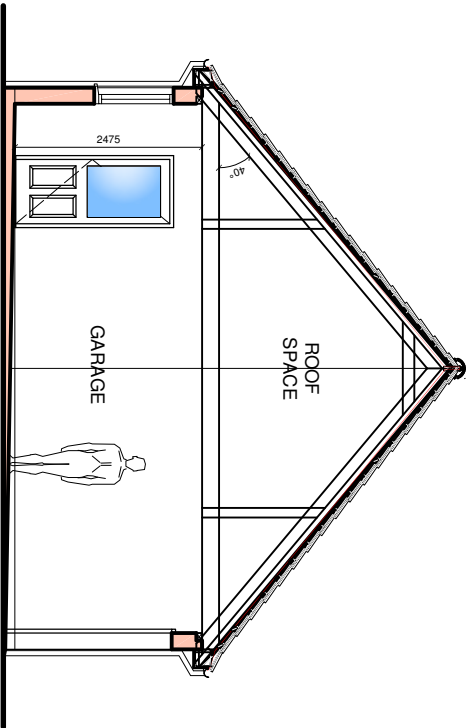

PLANNING
APPLICATION



A. 25.08.26 SCALE BARS ADDED.			
PROJECT PROPOSED DEVELOPMENT.	SCALE 1:1000@A3.	James A. Keaney Associates Architecture • Architectural Technology • Project Management 49, Upper Mount Street, Dublin 2, Ireland, D02 FR83. 307, Sharpincoe Road, Streality, Bedfordshire, England, LU3 3PP. • Telephone: + 353 (0) 1 661 6537 • Ir Mobile: + 353 (0) 86 824 0952 • UK Mobile: + 44 (0) 7902 069429 • Email: james@jaka-architecture.com • Web: www.jaka-architecture.com	
LOCATION PIRTON HALL, SHILLINGTON ROAD, PIRTON, HERTFORDSHIRE, SG5 3HB.	DRAMN J.A.KEANEY.		
CLIENT GILL-HUDSON HOMES LTD.	DATE JULY 2026.		
TITLE PROPOSED GARAGES.	PURPOSE PLANNING.	DRAWING NUMBER 2414.PL.07A	