



COPYRIGHT AND OWNERSHIP OF THIS DRAWING IS VESTED IN JAMES A. KEANEY ASSOCIATES WHOSE PRIOR WRITTEN CONSENT IS REQUIRED FOR ITS REPRODUCTION/PUBLICATION IN ANY FORM. PERMISSION IS GRANTED TO REPRODUCE THIS DRAWING FOR THE PURPOSES OF PLANNING. JAMES A. KEANEY ASSOCIATES DO NOT SCALE EXCEPT FOR THE PURPOSES OF PLANNING.

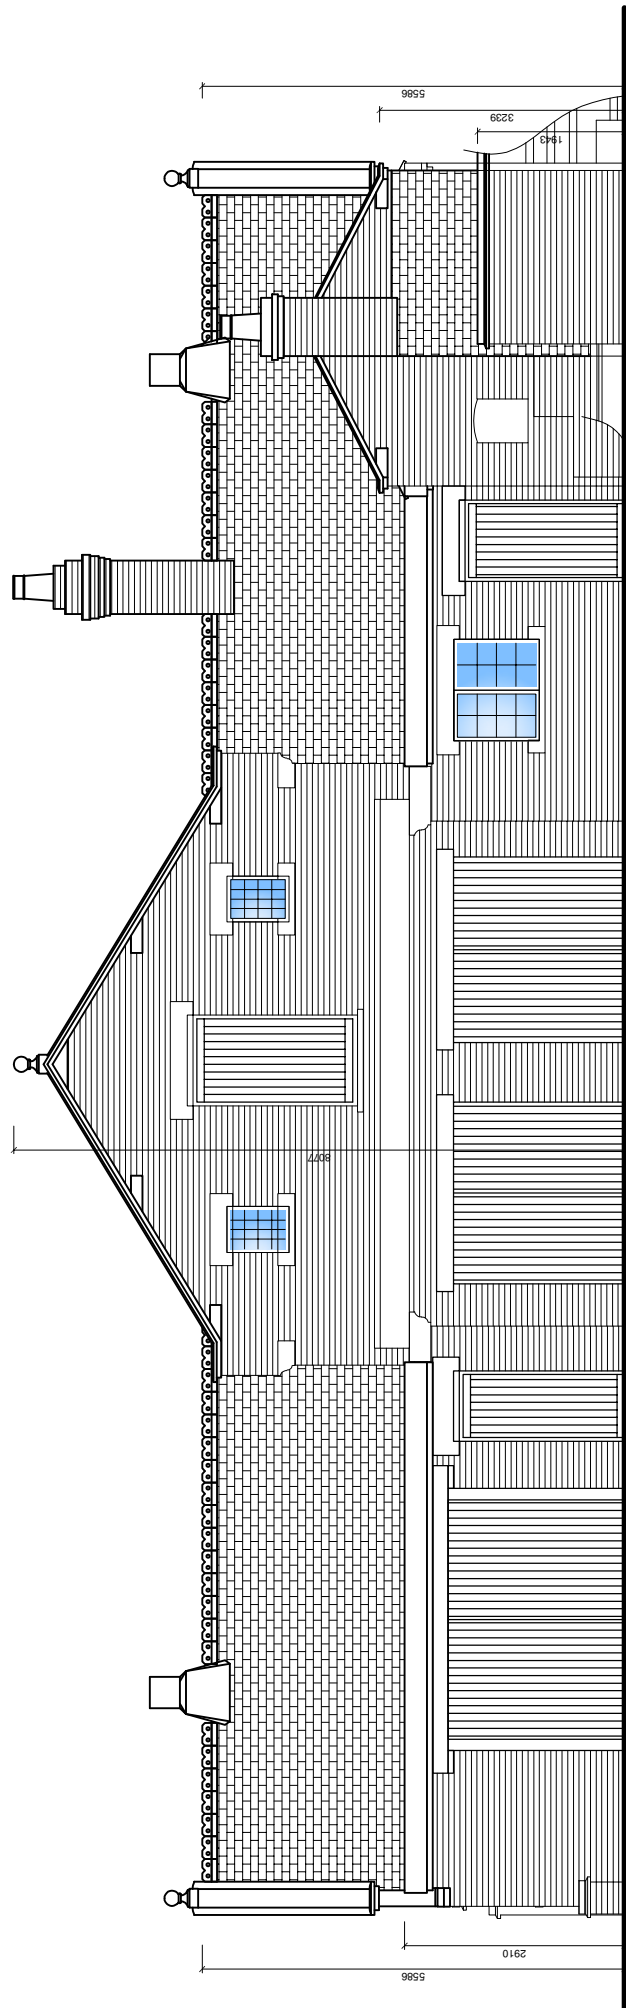


FRONT ELEVATION

0 1 2 3
SCALE - METRES

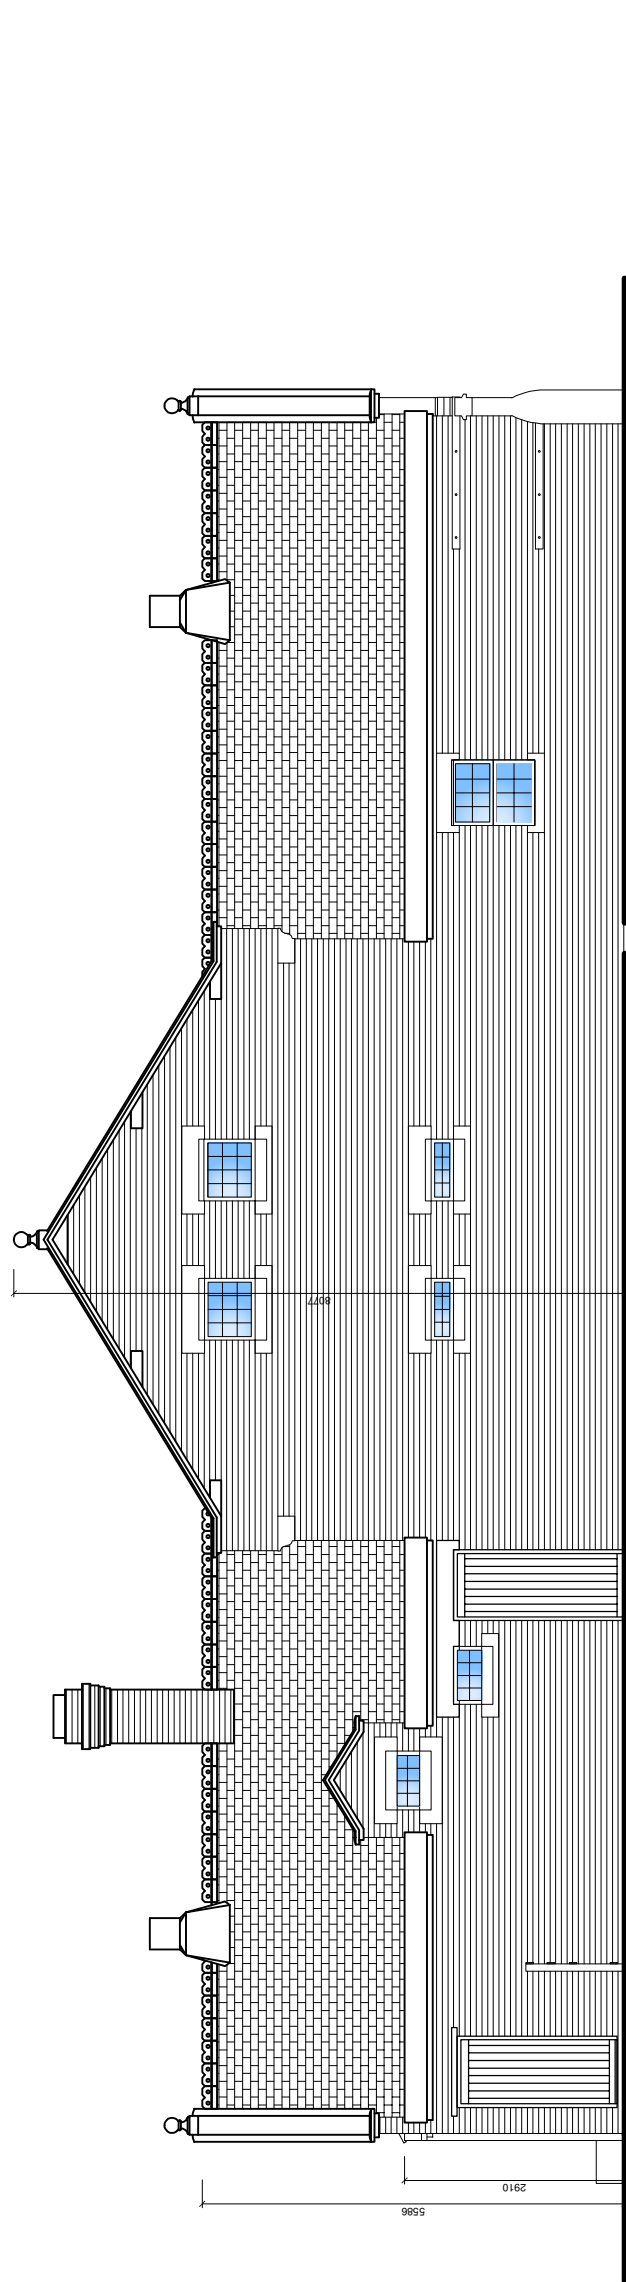


REAR ELEVATION

0 1 2 3
SCALE - METRES

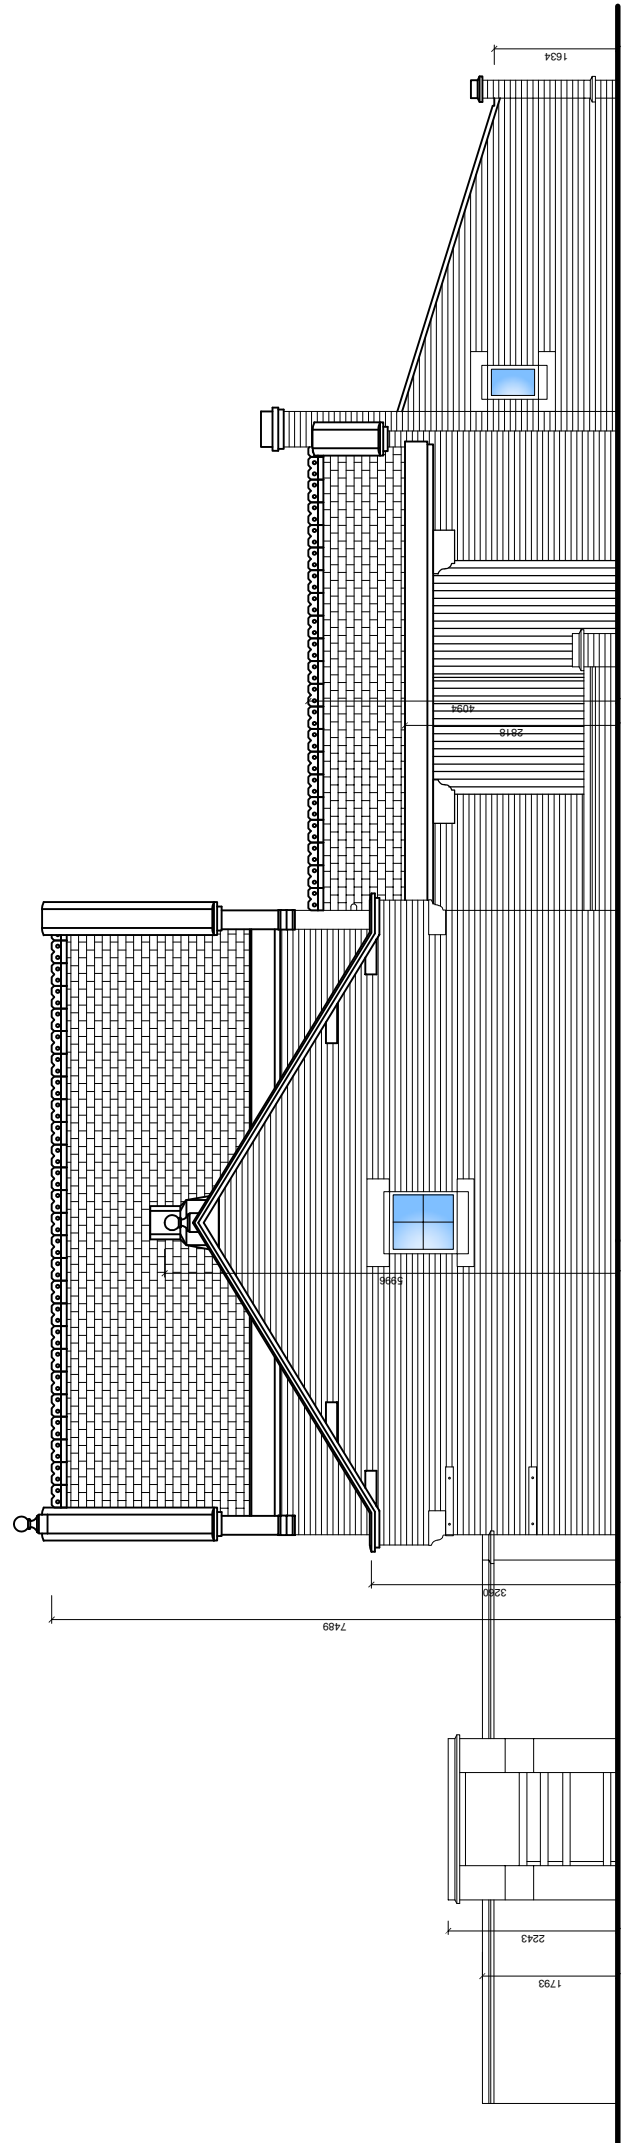


SIDE ELEVATION

0 1 2 3
SCALE - METRES

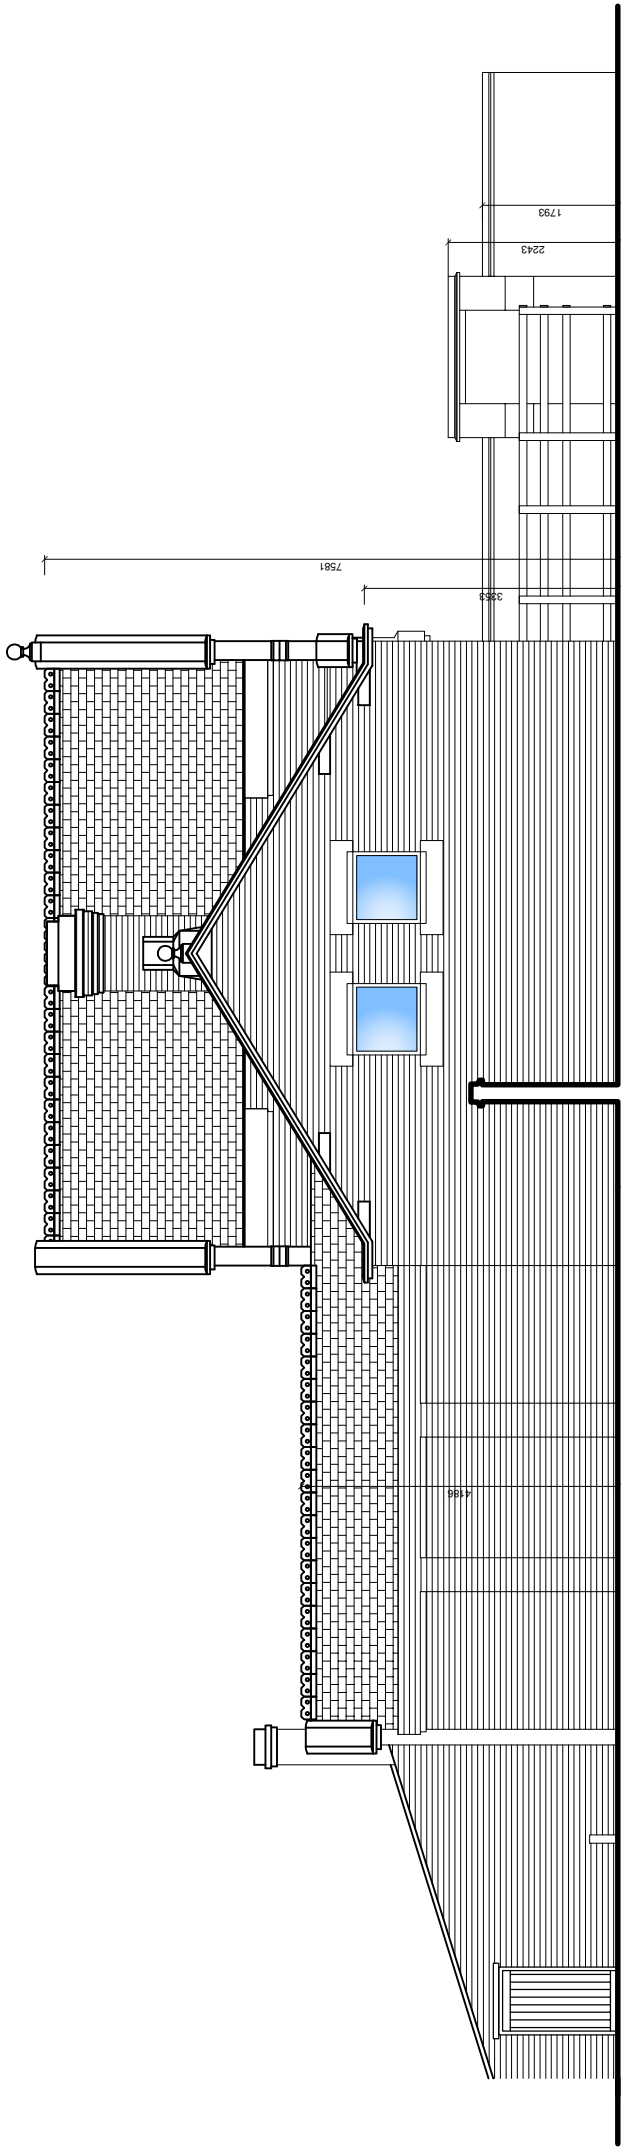


SIDE ELEVATION

0 1 2 3
SCALE - METRES

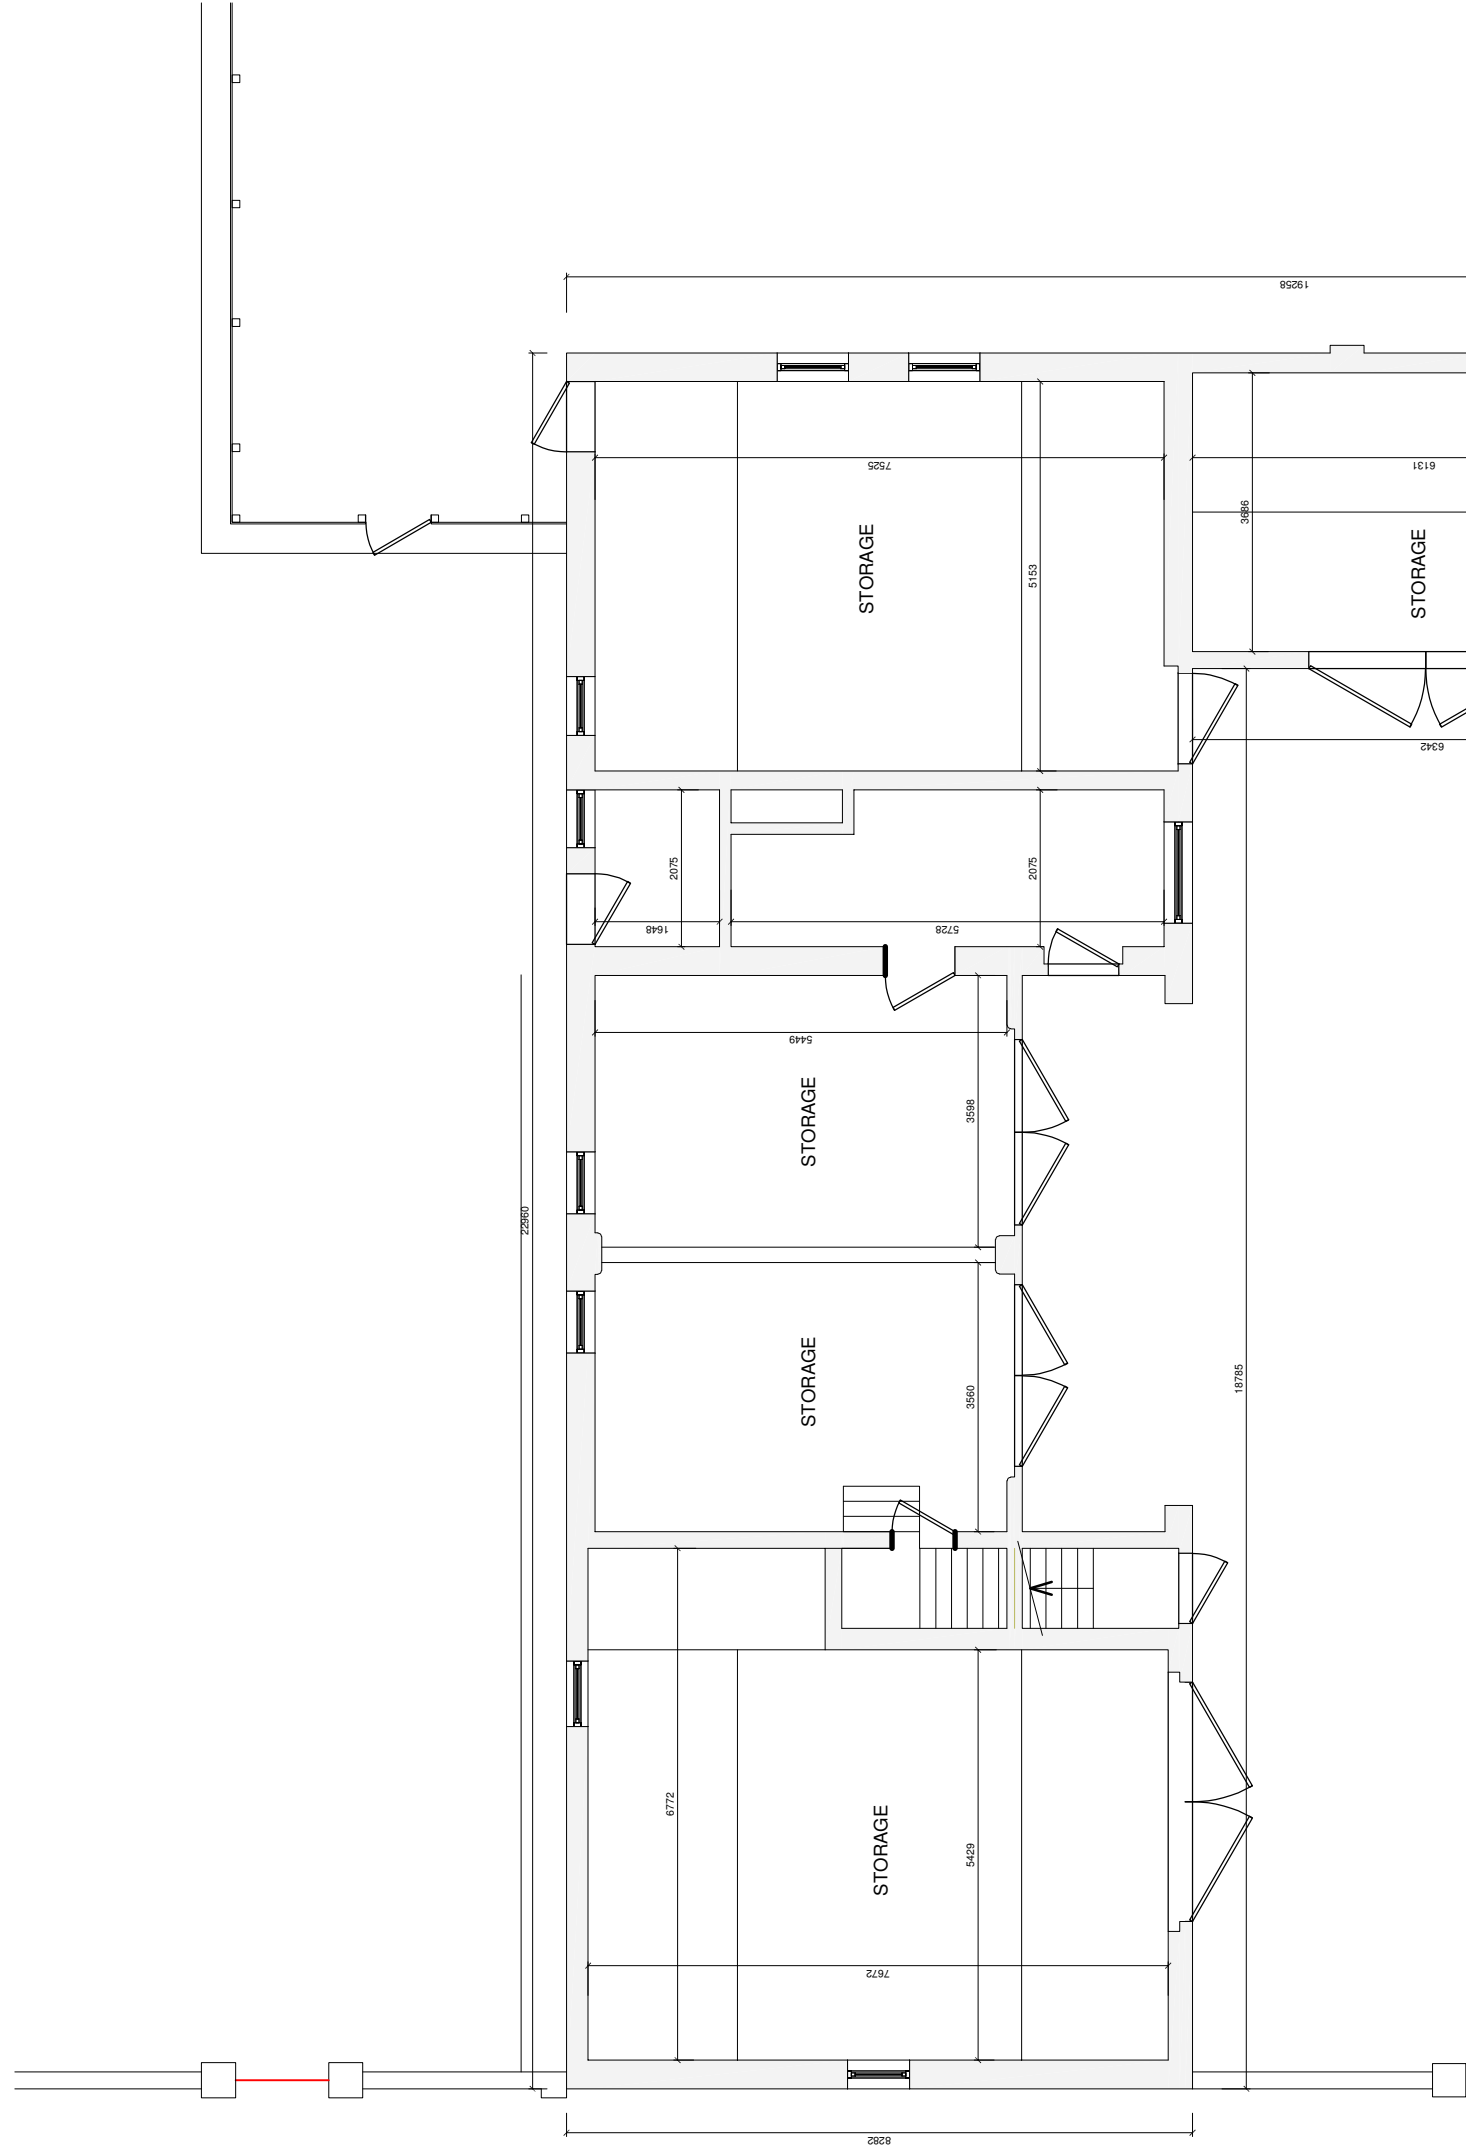

GROUND FLOOR PLAN

0 1 2 3
SCALE - METRES

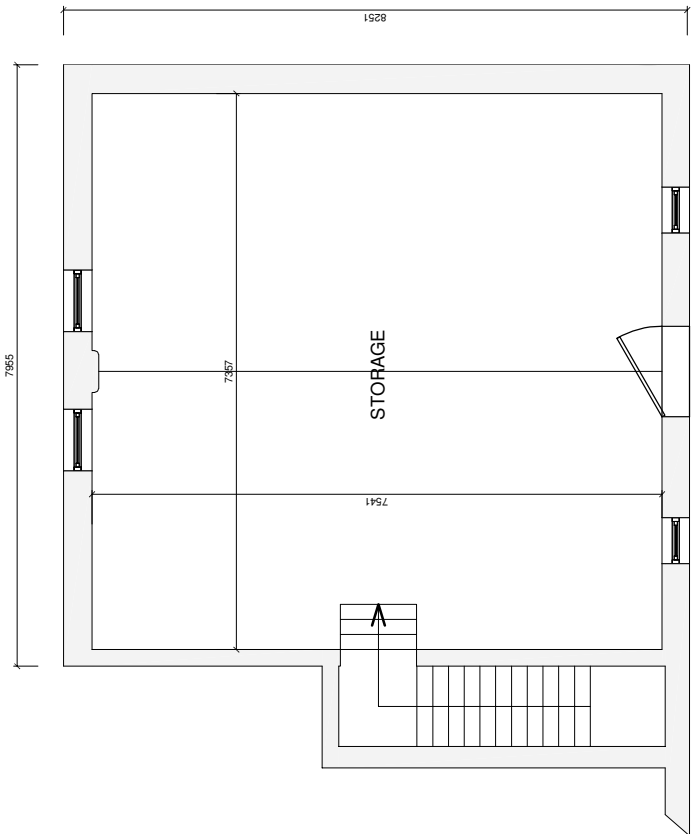


FIRST FLOOR PLAN

0 1 2 3
SCALE - METRES

A. 25.08.26 SCALE BARS ADDED.

PROJECT PROPOSED DEVELOPMENT.	SCALE 1:100@A1.	J James A. Keaney Associates Architecture • Architectural Technology • Project Management 46, Upper Mount Street, Dublin 2, Ireland, D02 F8B3 307, Shipmanhoe Road, Shillington, Bedfordshire, England, LU5 3PP • Telephone: +353 (0) 1 681 6637 • In Mobile: +353 (0) 86 824 952 • Email: james@jaka.architecture.com • UK Mobile: +44 (0) 7592 084629 • Email: james@jaka.architecture.com • Web: www.jaka.architecture.com
LOCATION PIETON HALL, SHILLINGTON ROAD, PIETON, HERTFORDSHIRE, SG5 5HB.	DRAWN J.A. KEANEY.	
CLIENT GILL-HUDSON HOMES LTD.	DATE JULY 2026	
TITLE COACH HOUSE — EXISTING.	PURPOSE PLANNING.	DRAWING NUMBER 2414.PL.08A

 

PLANNING
APPLICATION