



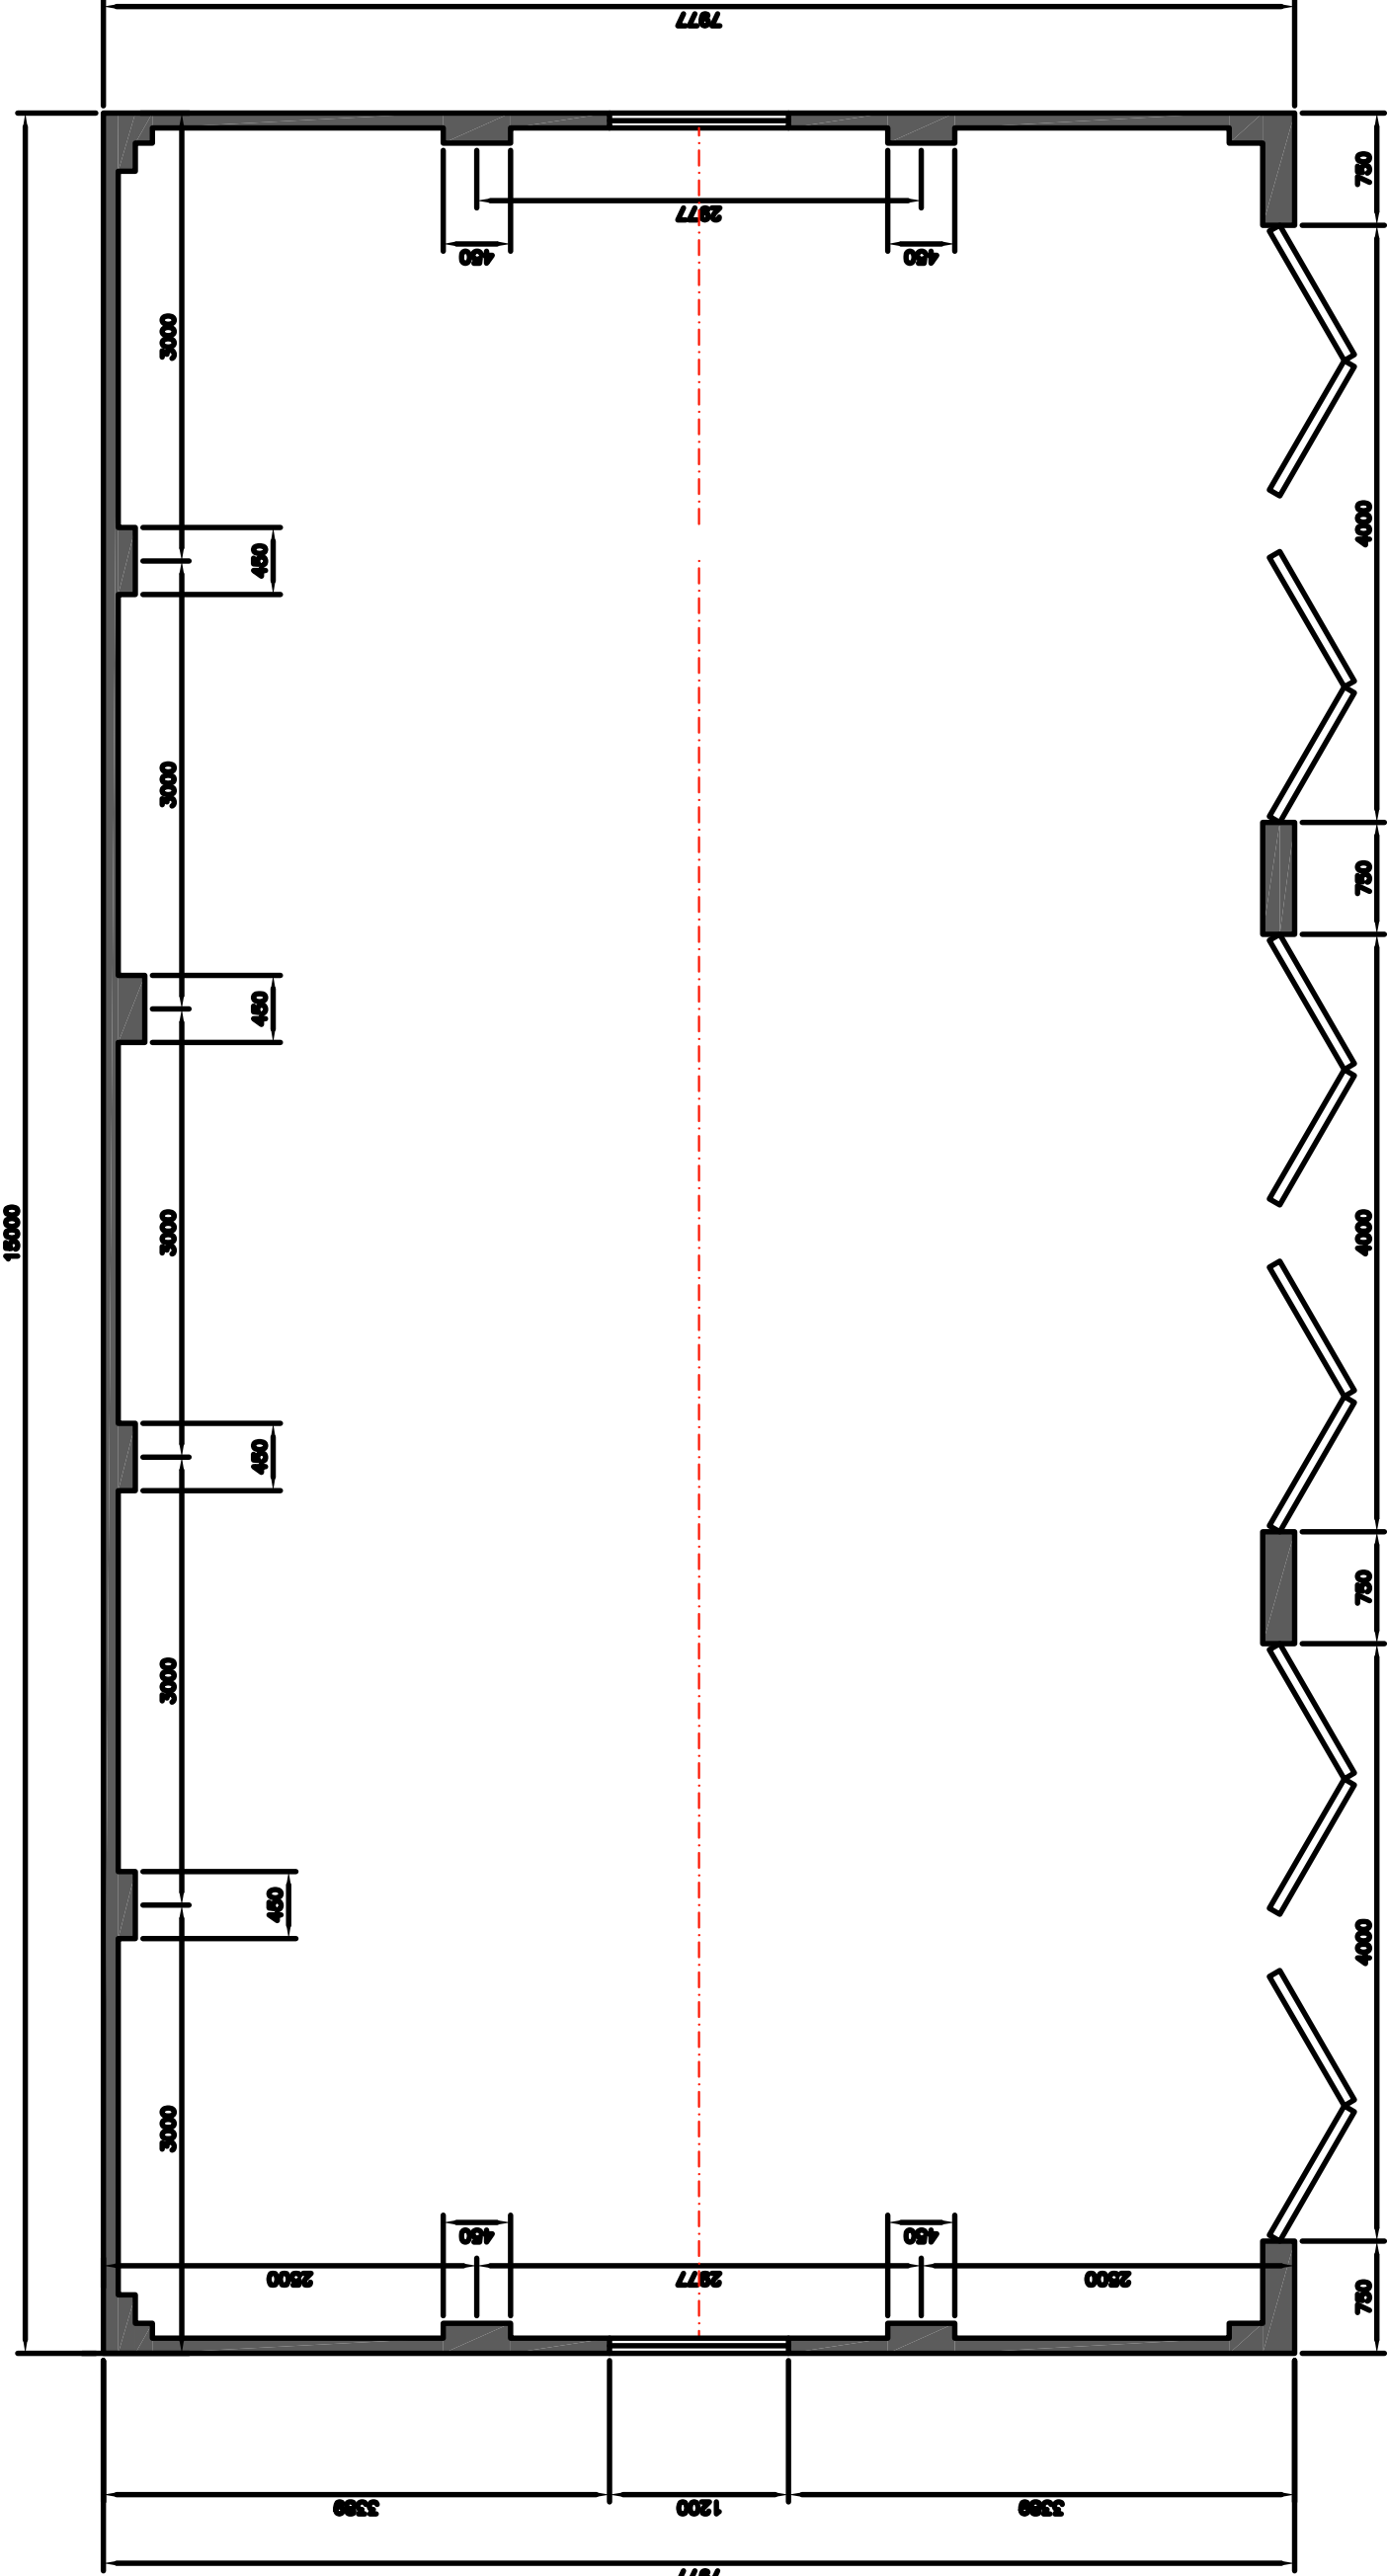


Ground Floor Plan

Scale 1:50

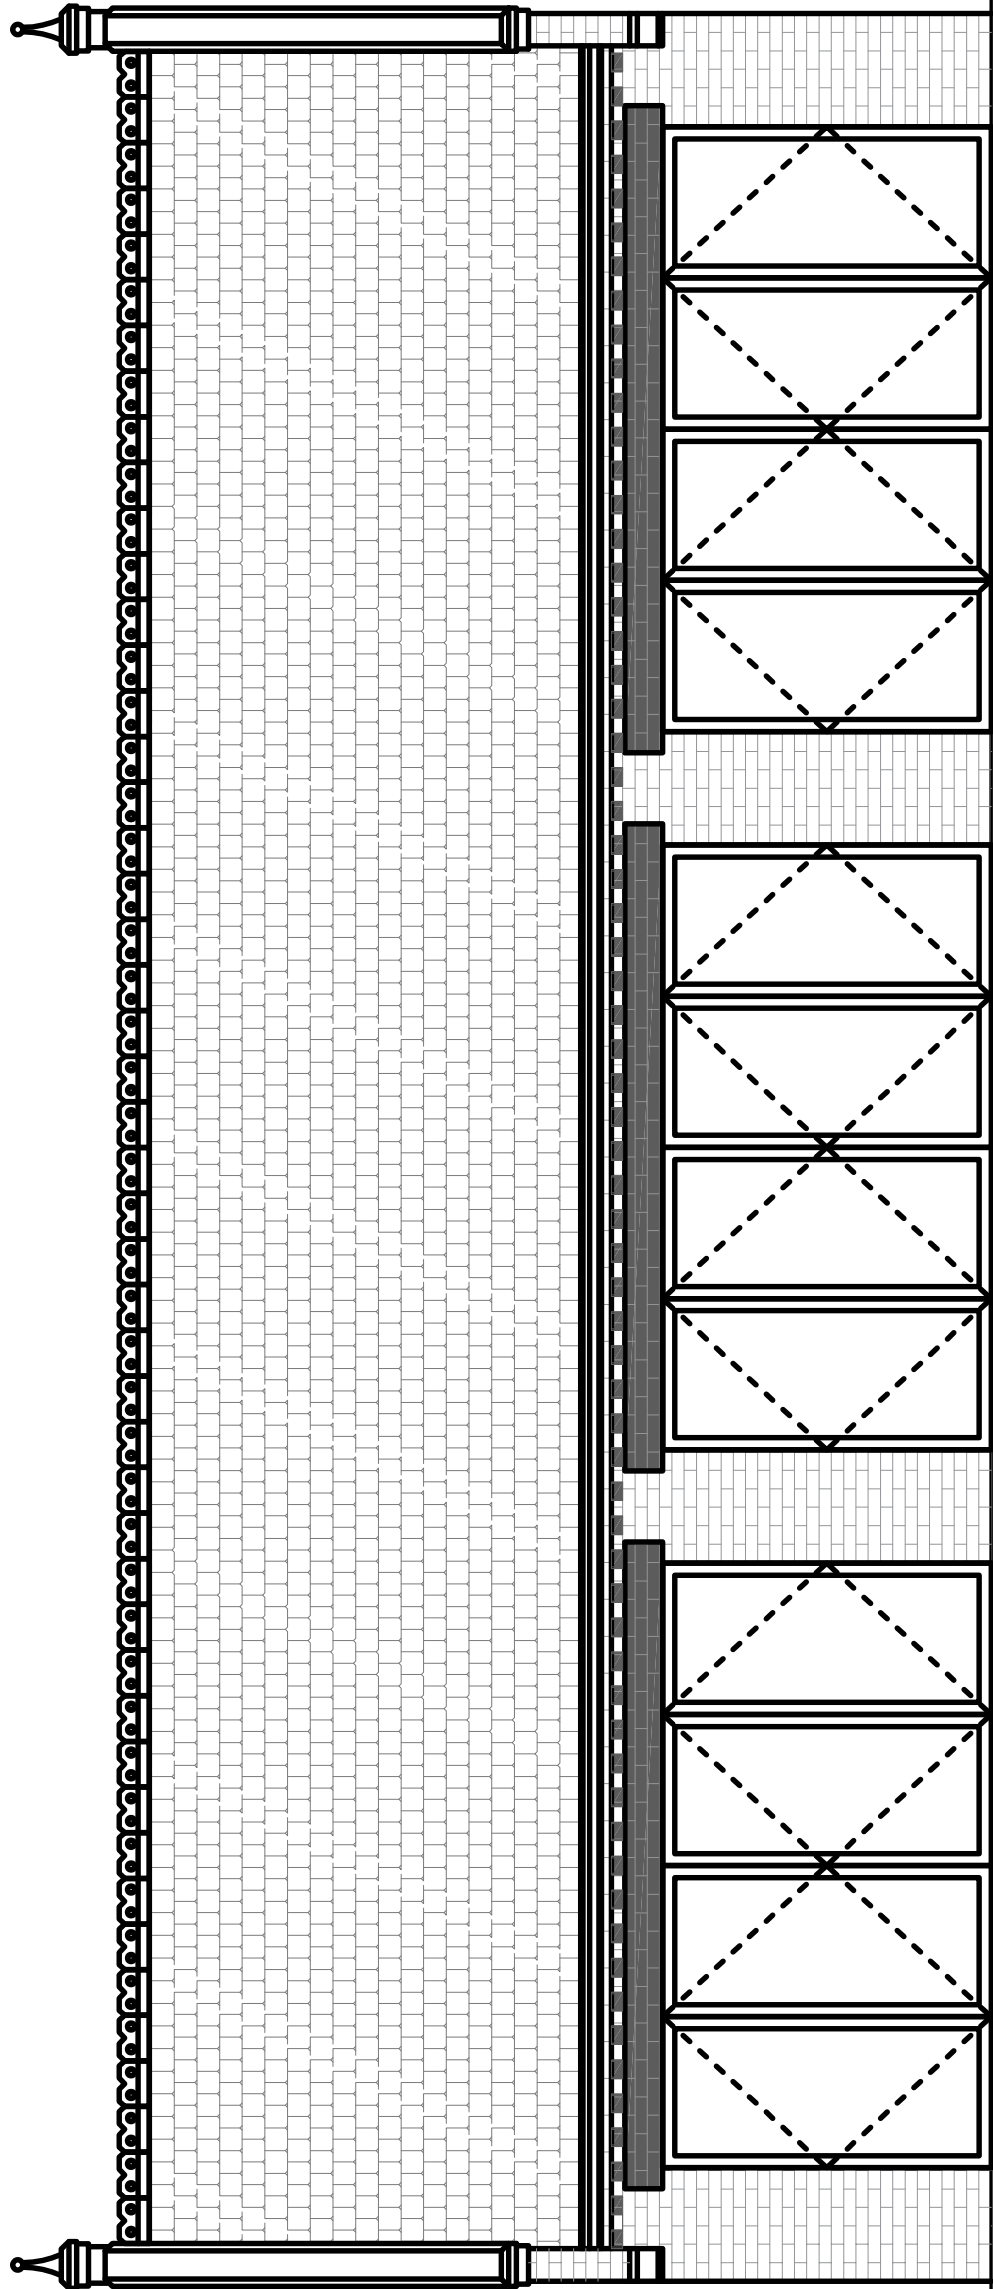


Front Elevation

Scale 1:50

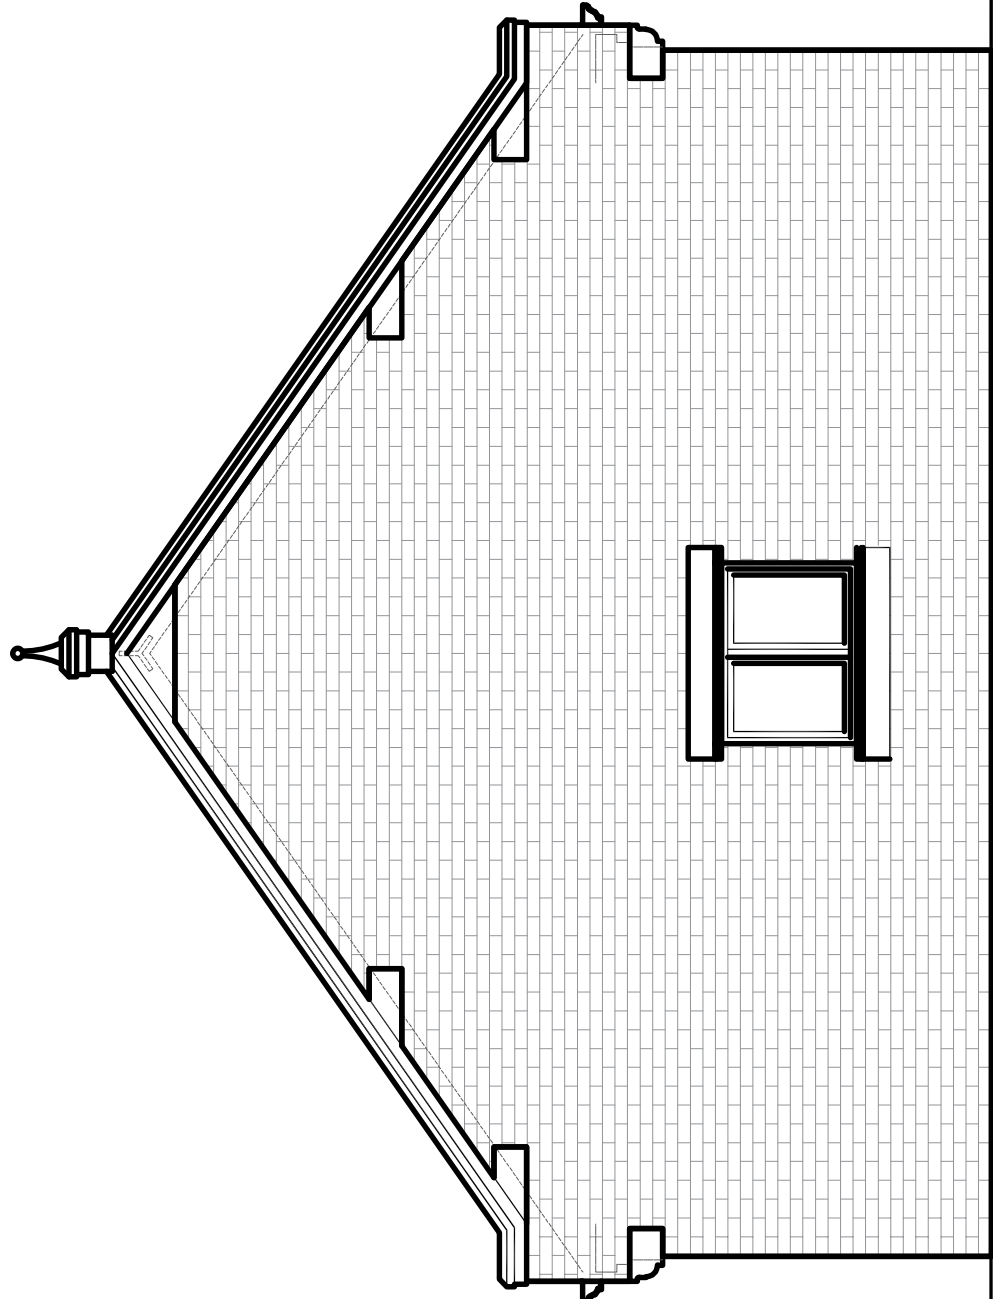


Side Elevation

Scale 1:50

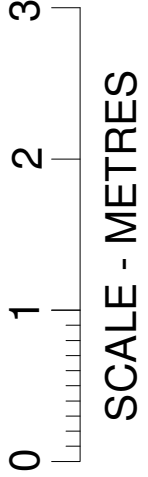


SCALE - METRES

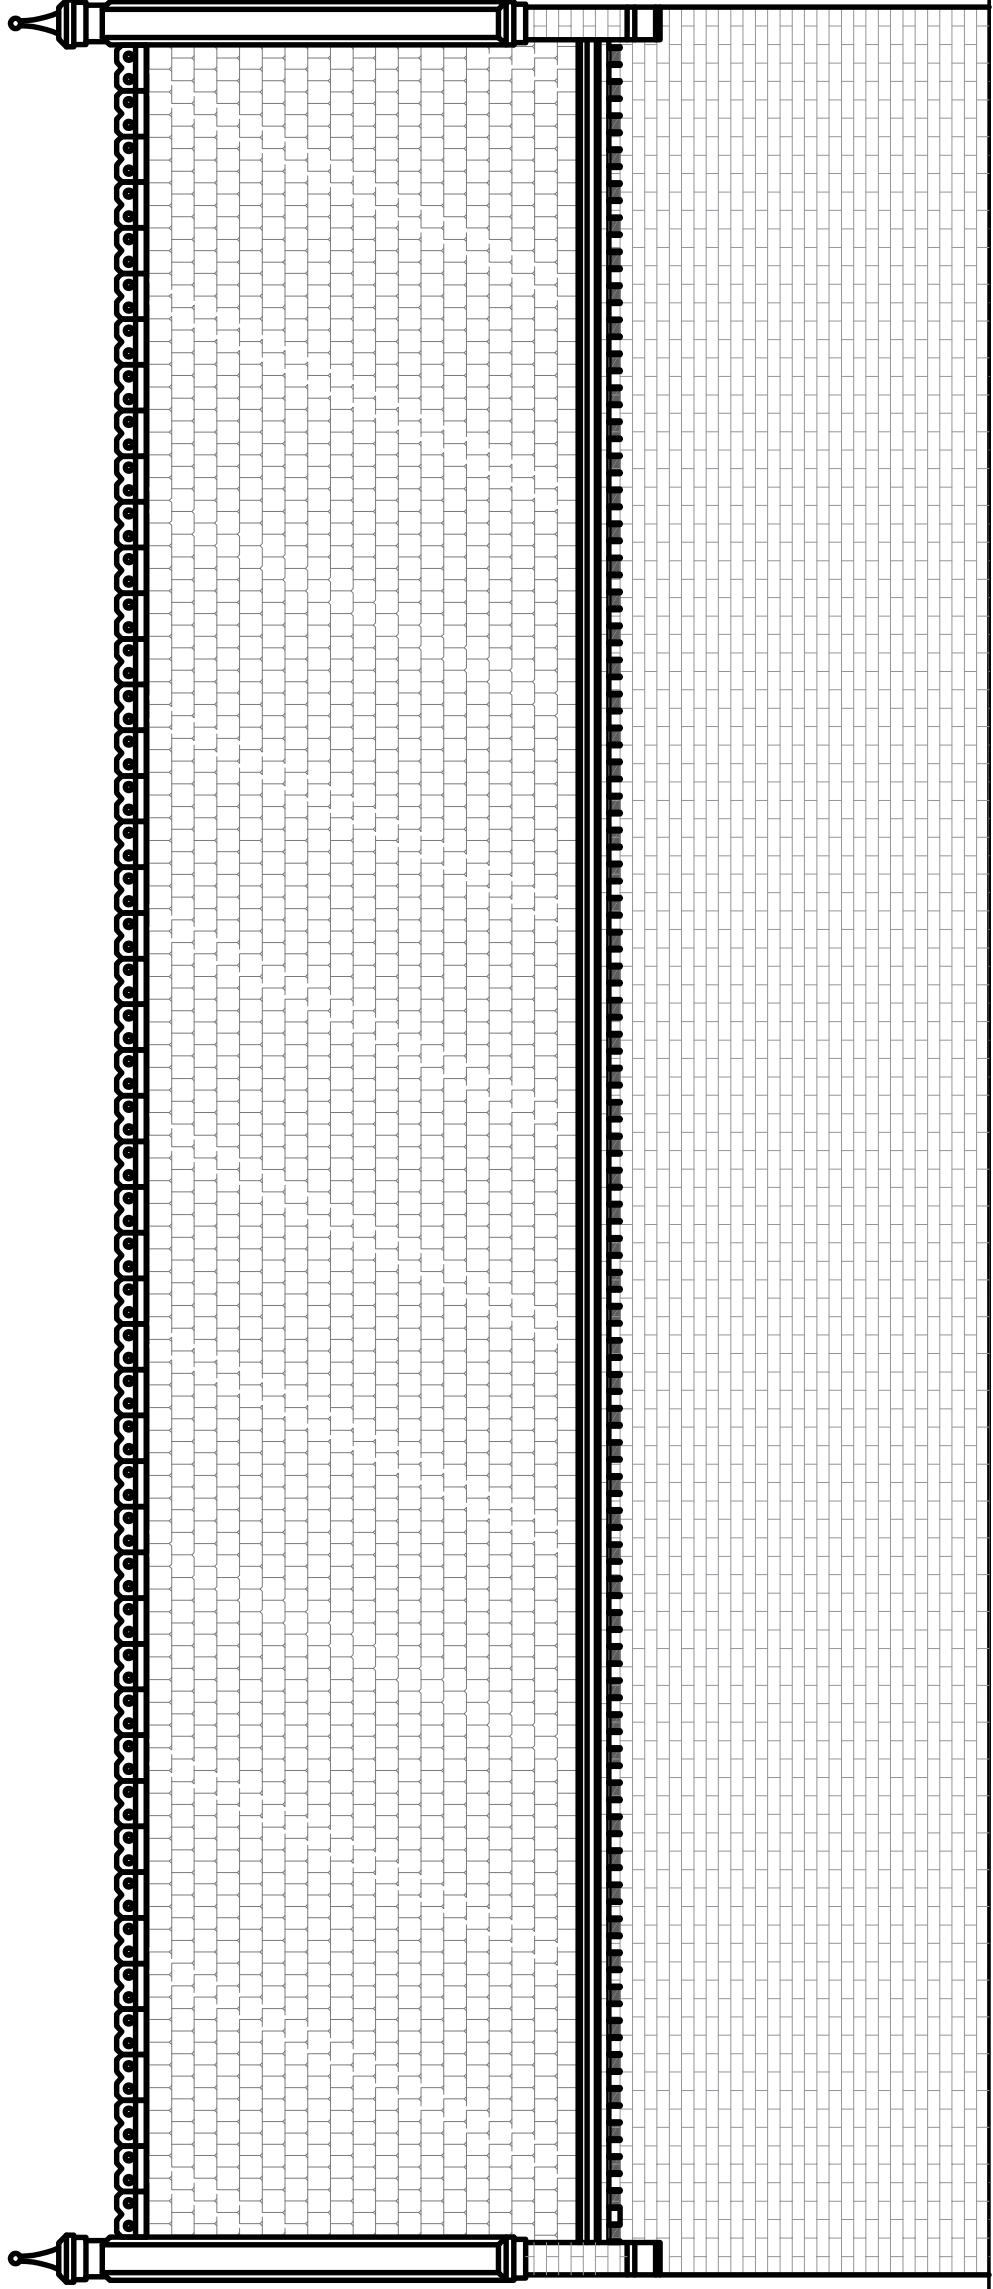

Rear Elevation

Scale 1:50

PLANNING APPLICATION

 

PROJECT PROPOSED DEVELOPMENT.	SCALE 1:50@A1.	J ames A. Keane y A ssoc iates Arch itecture • Arch itectural Techn ology • Pro ject Man agement 48, Upper Mount Street, Dublin 2, Ireland, D02 F863. 307, Sharnham Road, Sharnham, Bedfordshire, England, LU3 9PP. • Telephone: +353 (0) 1 661 6637 • Email: james@jaka.architecture.com • UK Mobile: +44 (0) 7892 084629 • Web: www.jaka.architecture.com
LOCATION PIETON HALL, SHILLINGTON ROAD, PIETON, HERTSDORSHIRE, SG5 5HB.	DRAWN J.A.KEANEY.	
CLIENT GILL-HUDSON HOMES LTD.	DATE AUG 2026.	
TITLE EXISTING GARAGE TO BE DEMOLISHED.	PURPOSE PLANNING.	DRAWING NUMBER 2414.PL.12

COPYRIGHT AND OWNERSHIP OF THIS DRAWING IS VESTED IN JAMES A. KEANEY ASSOCIATES WHOSE PRIOR WRITTEN CONSENT IS REQUIRED FOR ITS REPRODUCTION/PUBLICATION IN ANY FORM. UNLESS OTHERWISE SPECIFIED, THIS DRAWING IS NOT TO BE USED FOR THE PURPOSES OF PLANNING.