


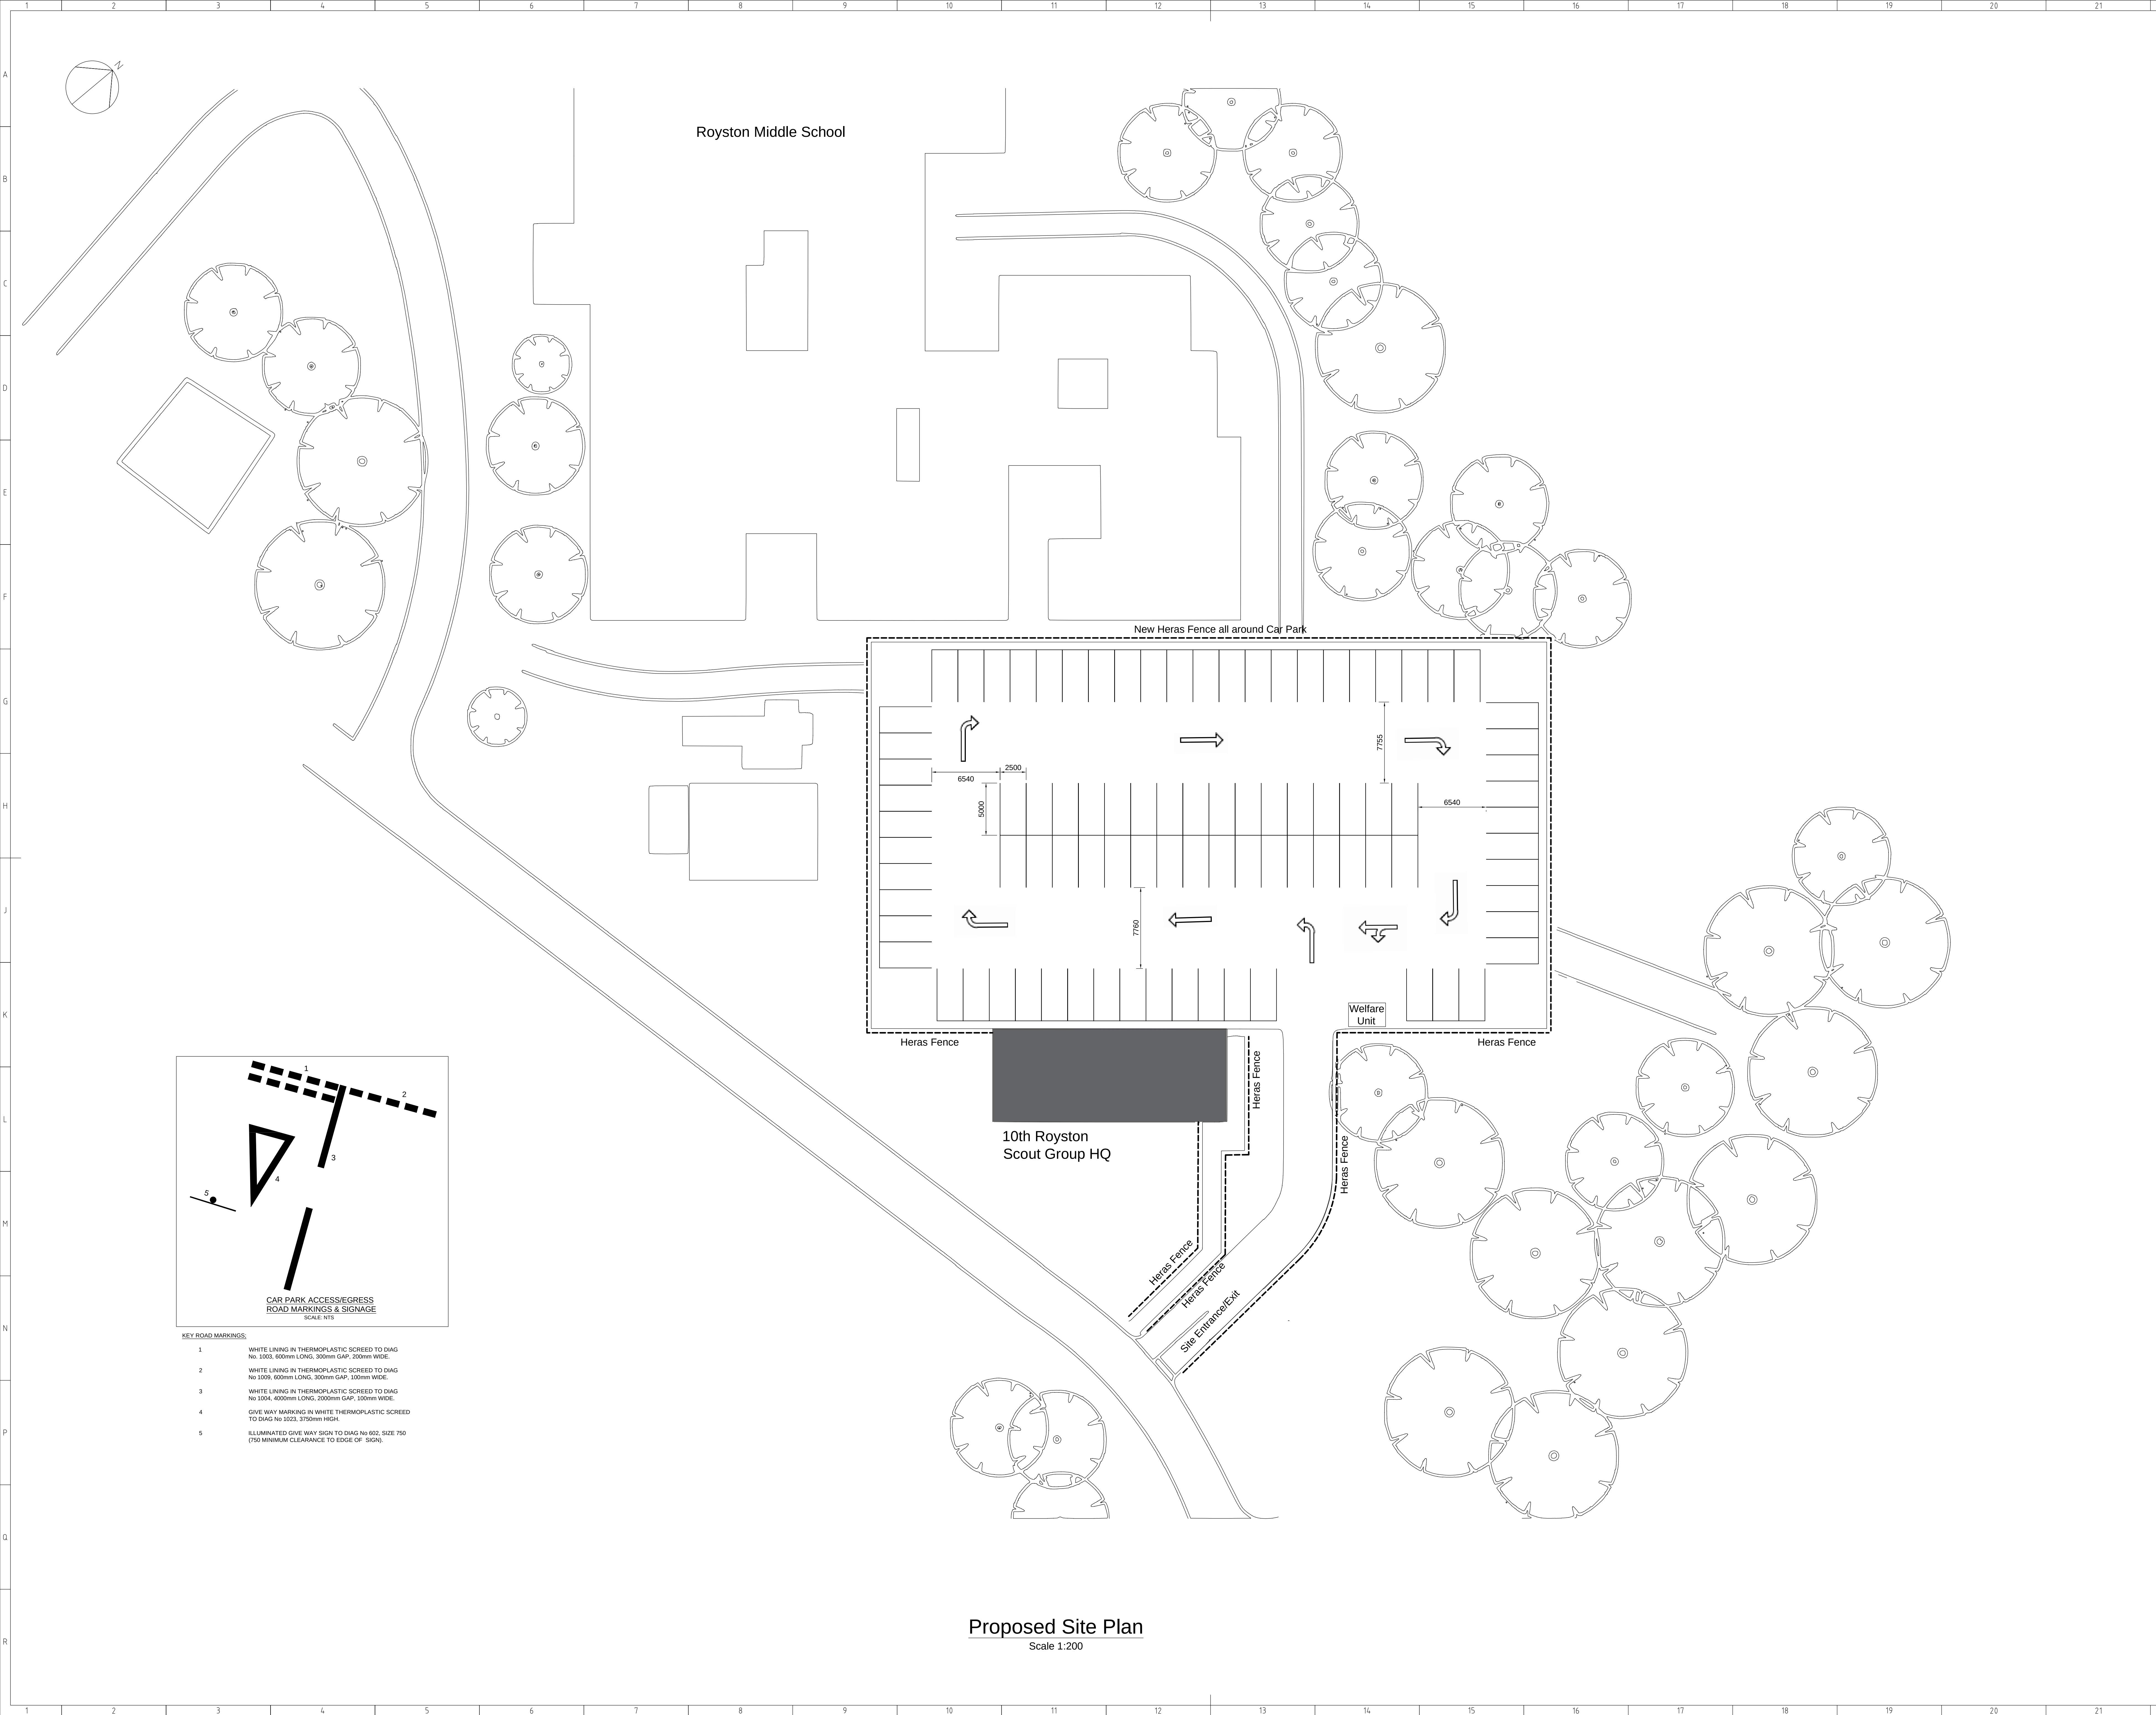

GENERAL NOTES

REFERENCE DRAWINGS

- JAUNTMAE-RCP-001 - PROPOSED SITE PLAN
- JAUNTMAE-RCP-002 - WELFARE UNIT ELEVATIONS
- JAUNTMAE-RCP-003 - PROPOSED CAR PARK LAYOUT

● DENOTES THIS DRAWING

|          |            |                        |           |          |
|----------|------------|------------------------|-----------|----------|
| Revision | Project No | ISSUED FOR INFORMATION | Drawn By  | Date     |
| P1       | 0          |                        | J.CLAYTON | 14/04/25 |

**CONFIDENTIAL**  
THIS DRAWING EMBODIES CONFIDENTIAL INFORMATION WHICH IS THE PROPERTY OF JAUNTMAE LTD. TO WHOM THE COPYRIGHT IN THE DRAWING BELONGS. THE DRAWING MAY NOT BE COPIED OR USED FOR ANY OTHER PURPOSE EXCEPT WITH THE WRITTEN CONSENT OF JAUNTMAE LTD.

|                 |                      |                          |            |             |
|-----------------|----------------------|--------------------------|------------|-------------|
| Sheet Size      | Scale                | Legacy AZ Drawing No     | Drawn By   | Date        |
| A0              | 1:200                | N/A                      | J.CLAYTON  | 14/04/25    |
| Contractor Name | External Document No | Drawn By                 | Checked By | Approved By |
| BGEN            |                      | J.CLAYTON                | M.COLETT   | P1          |
| Project No      | Change Control No    | Site                     | Version    |             |
|                 |                      |                          | P1         |             |
| Building No     | Department           | Status                   | Drawn By   | Checked By  |
|                 | CIVIL                | PRELIMINARY              | J.CLAYTON  | M.COLETT    |
| Drawing Title   | ROYSTON CAR PARK     | PROPOSED CAR PARK LAYOUT | Drawn By   | Checked By  |
|                 |                      |                          | J.CLAYTON  | M.COLETT    |
| Drawing No      | JAUNTMAE-RCP-003     | Version                  |            |             |
|                 |                      | P1                       |            |             |