



Notes:
ALL DIMENSIONS TO BE CHECKED ON SITE BY THE GENERAL CONTRACTOR
BEFORE ANY WORK IS PUT IN HAND.

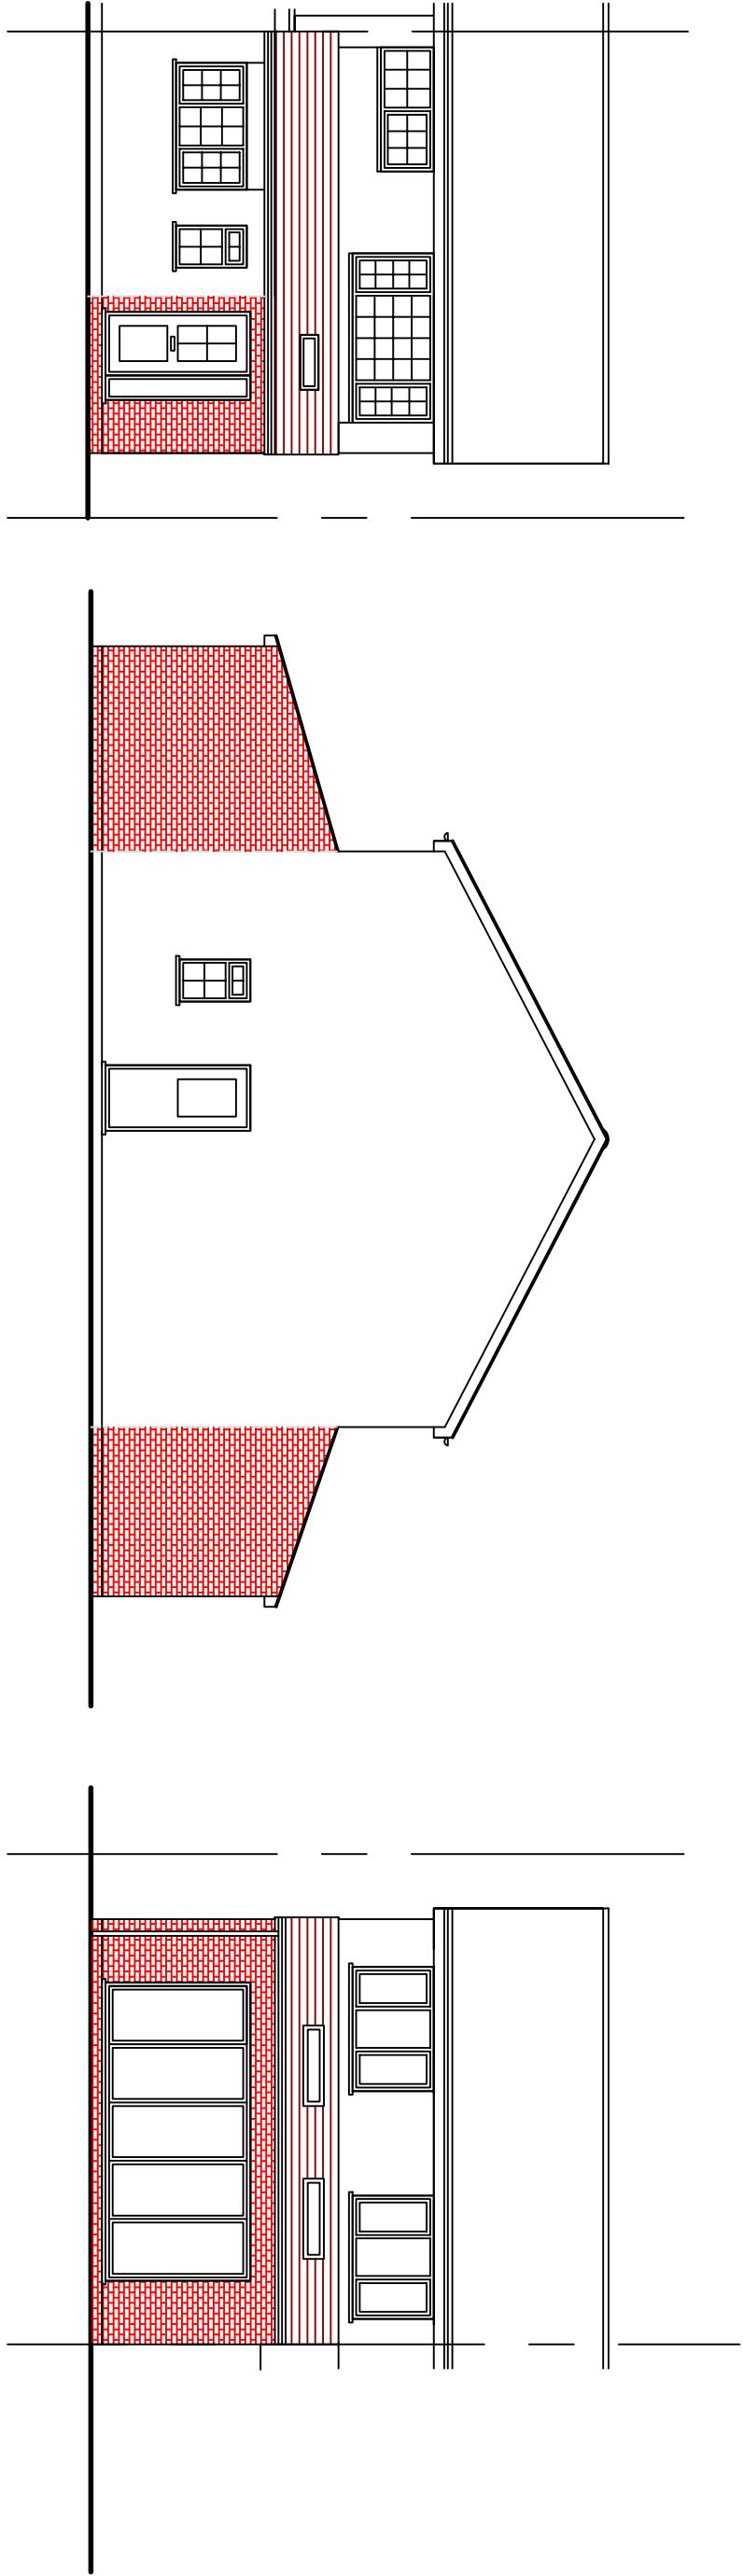


FRONT ELEVATION (1:100)

SIDE ELEVATION (1:100)


REAR ELEVATION (1:100)

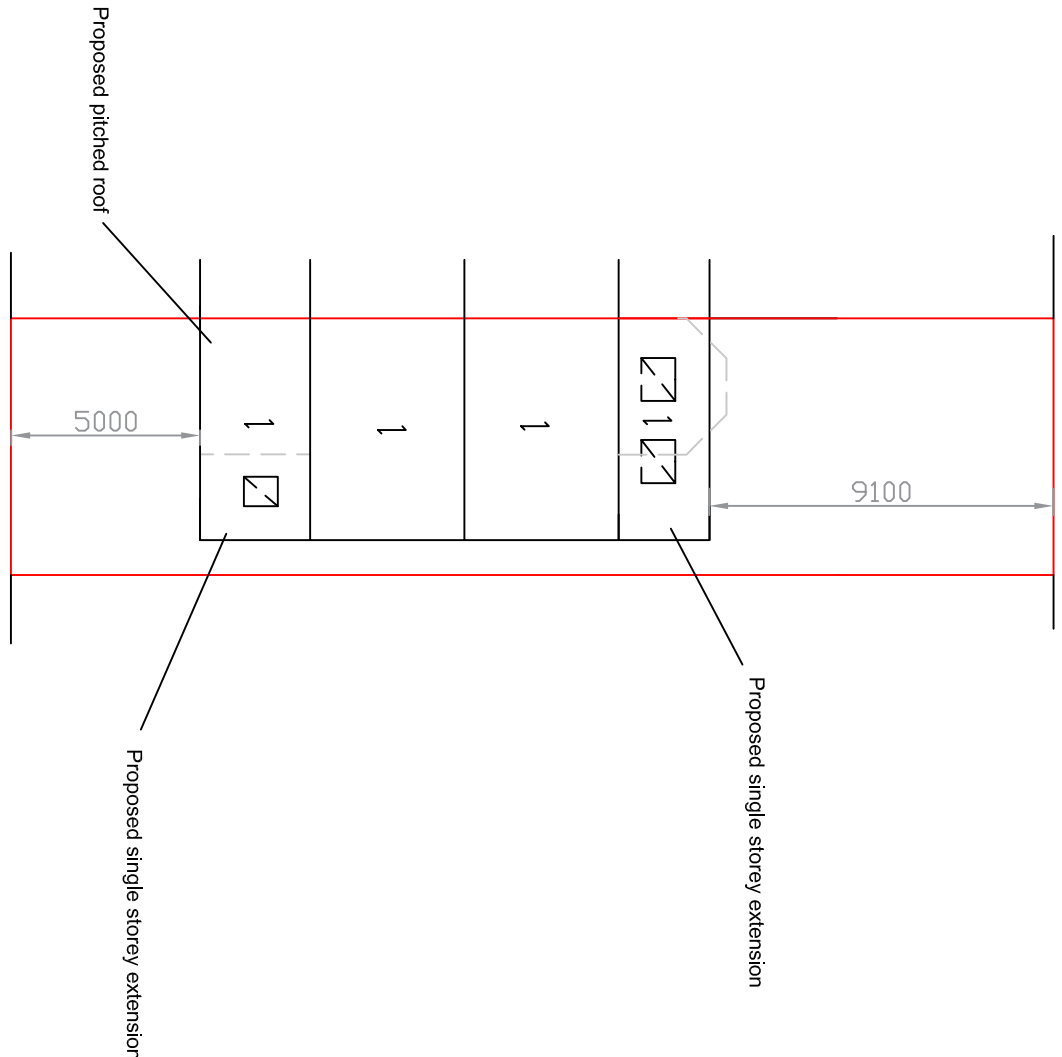

SITE / ROOF PLAN (1:200)

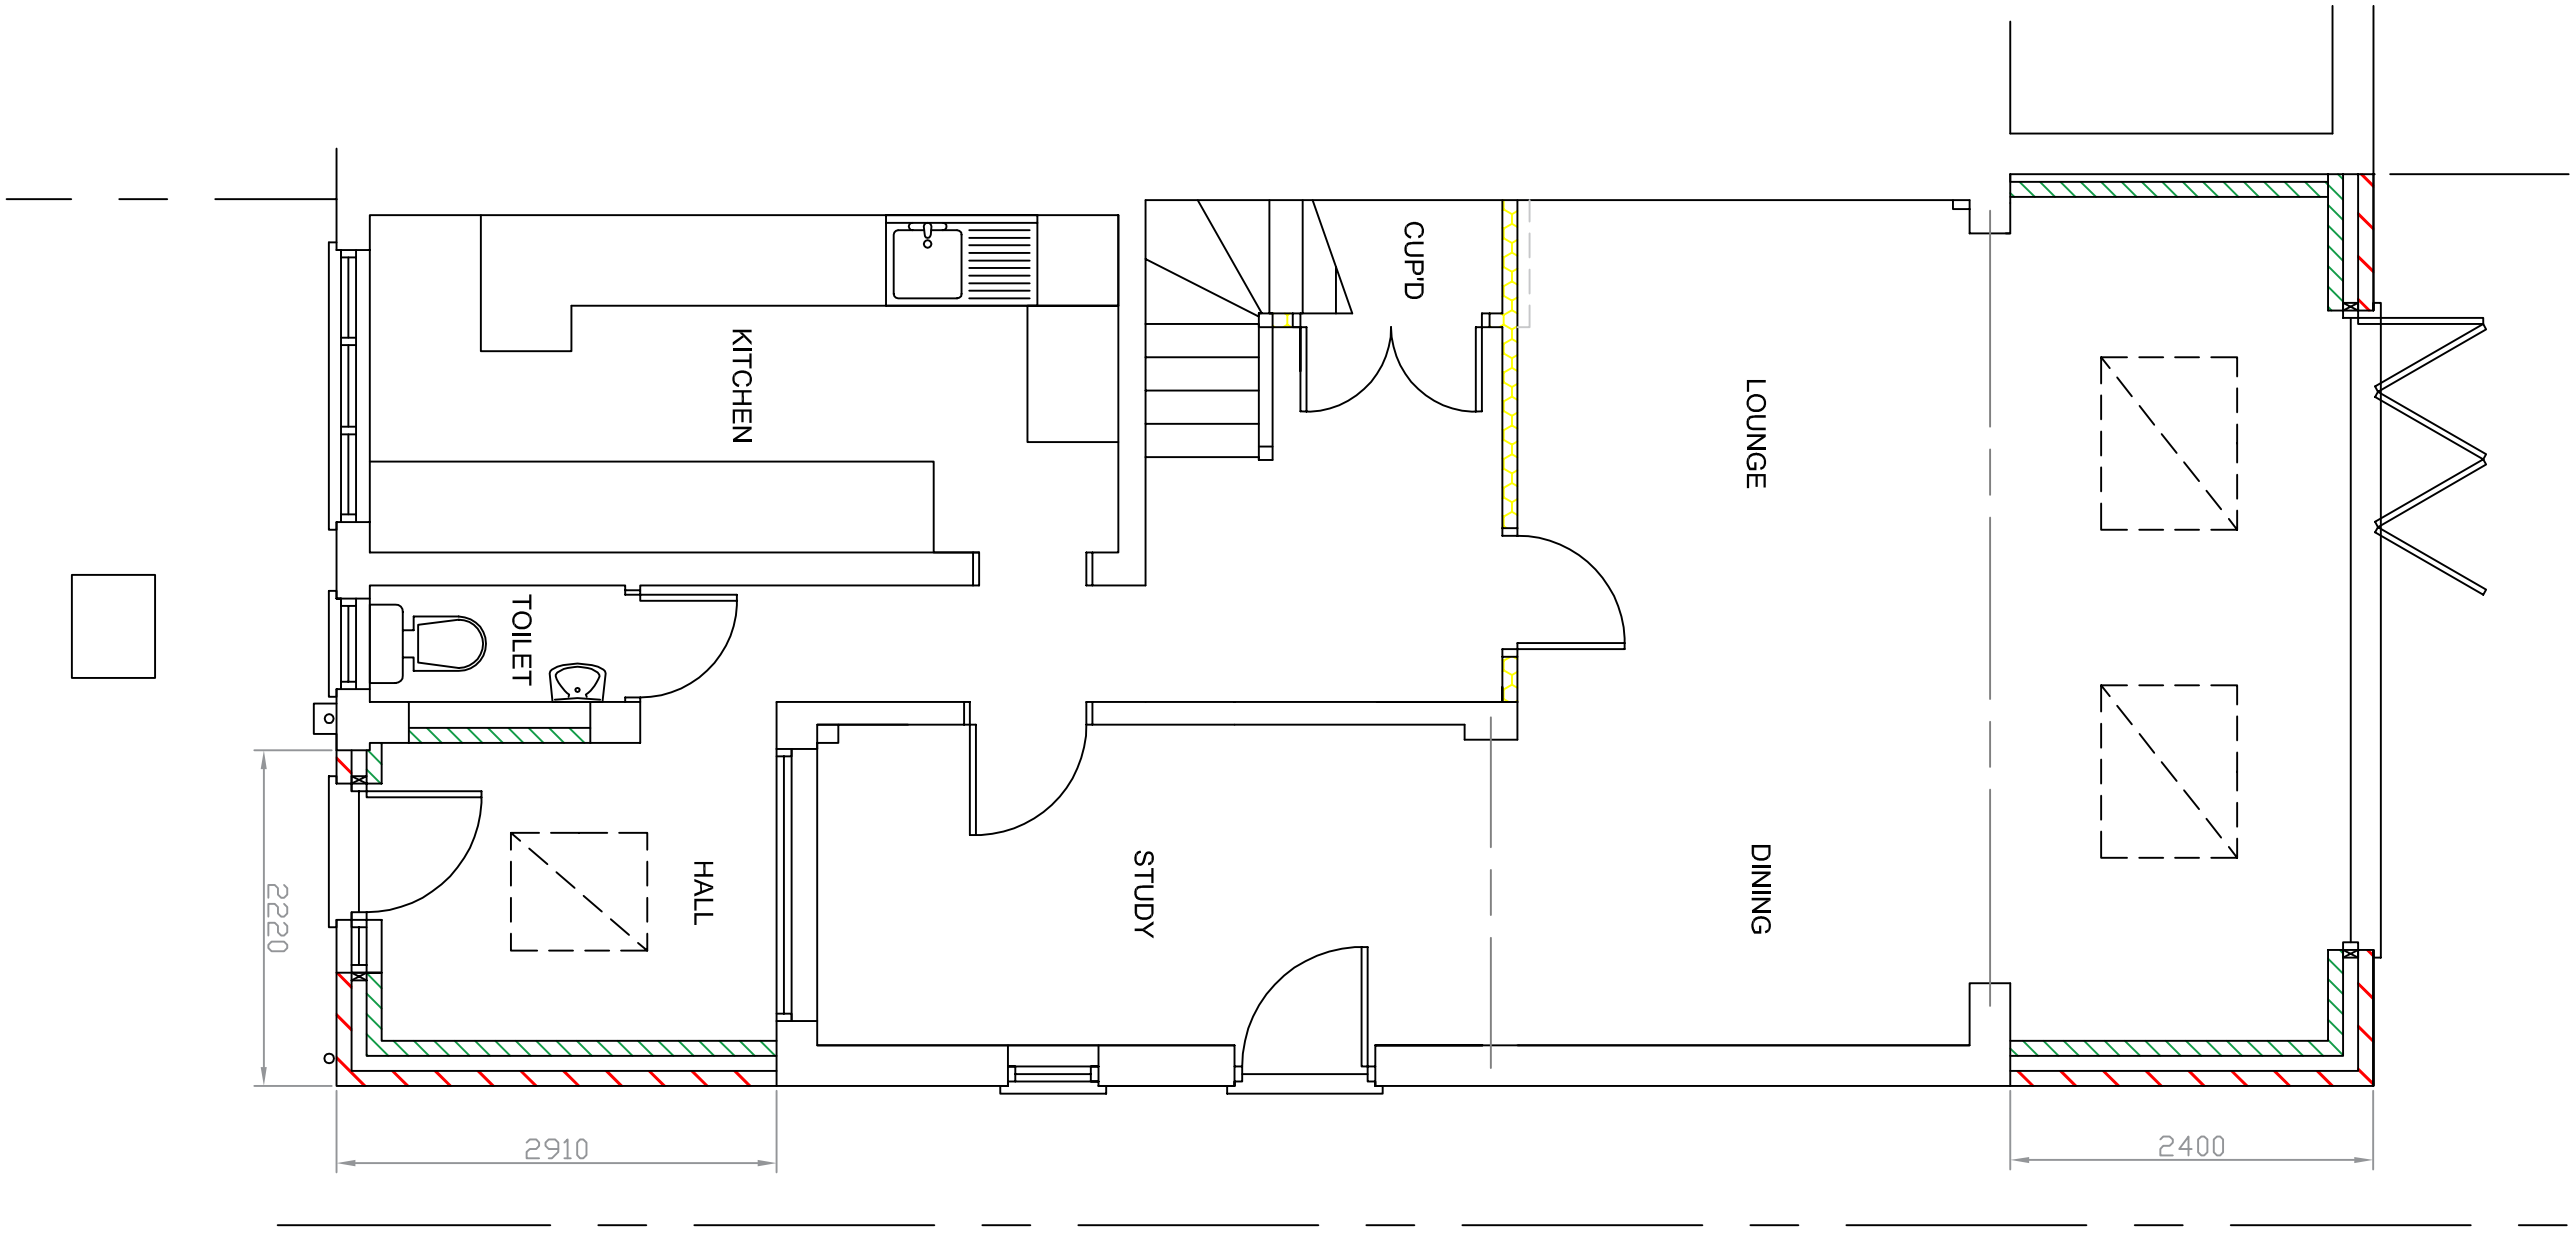

GROUND FLOOR PLAN (1:50)

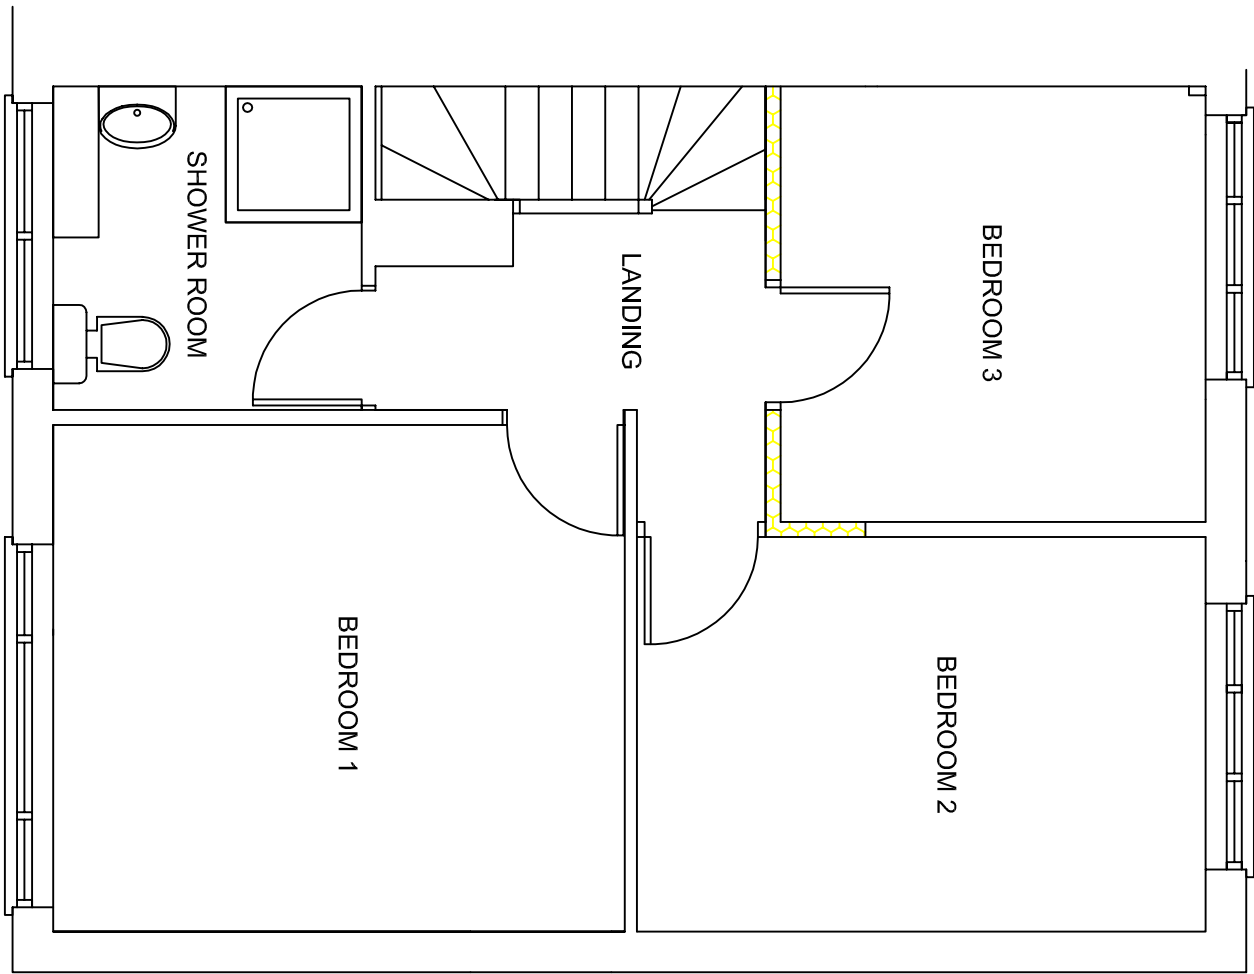

FIRST FLOOR PLAN (1:50)

Bridletree Limited	
36 The Maltings Riverside House Stamsted Abbeys Herts SG12 8HG Tel: 01920 877557 Mob: 07813 711082 E-mail: jay@bridletree.co.uk	
PROPOSED EXTENSIONS AND ALTERATIONS AT 38 KINGS HEDGES HITCHIN SG5 2PZ	
Dwg No. D250106/2	Date: FEBRUARY 2025
Scales: 1:50, 1:100, 1:200 at A1	