



Notes:
ALL DIMENSIONS TO BE CHECKED ON SITE BY THE GENERAL CONTRACTOR
BEFORE ANY WORK IS PUT IN HAND.

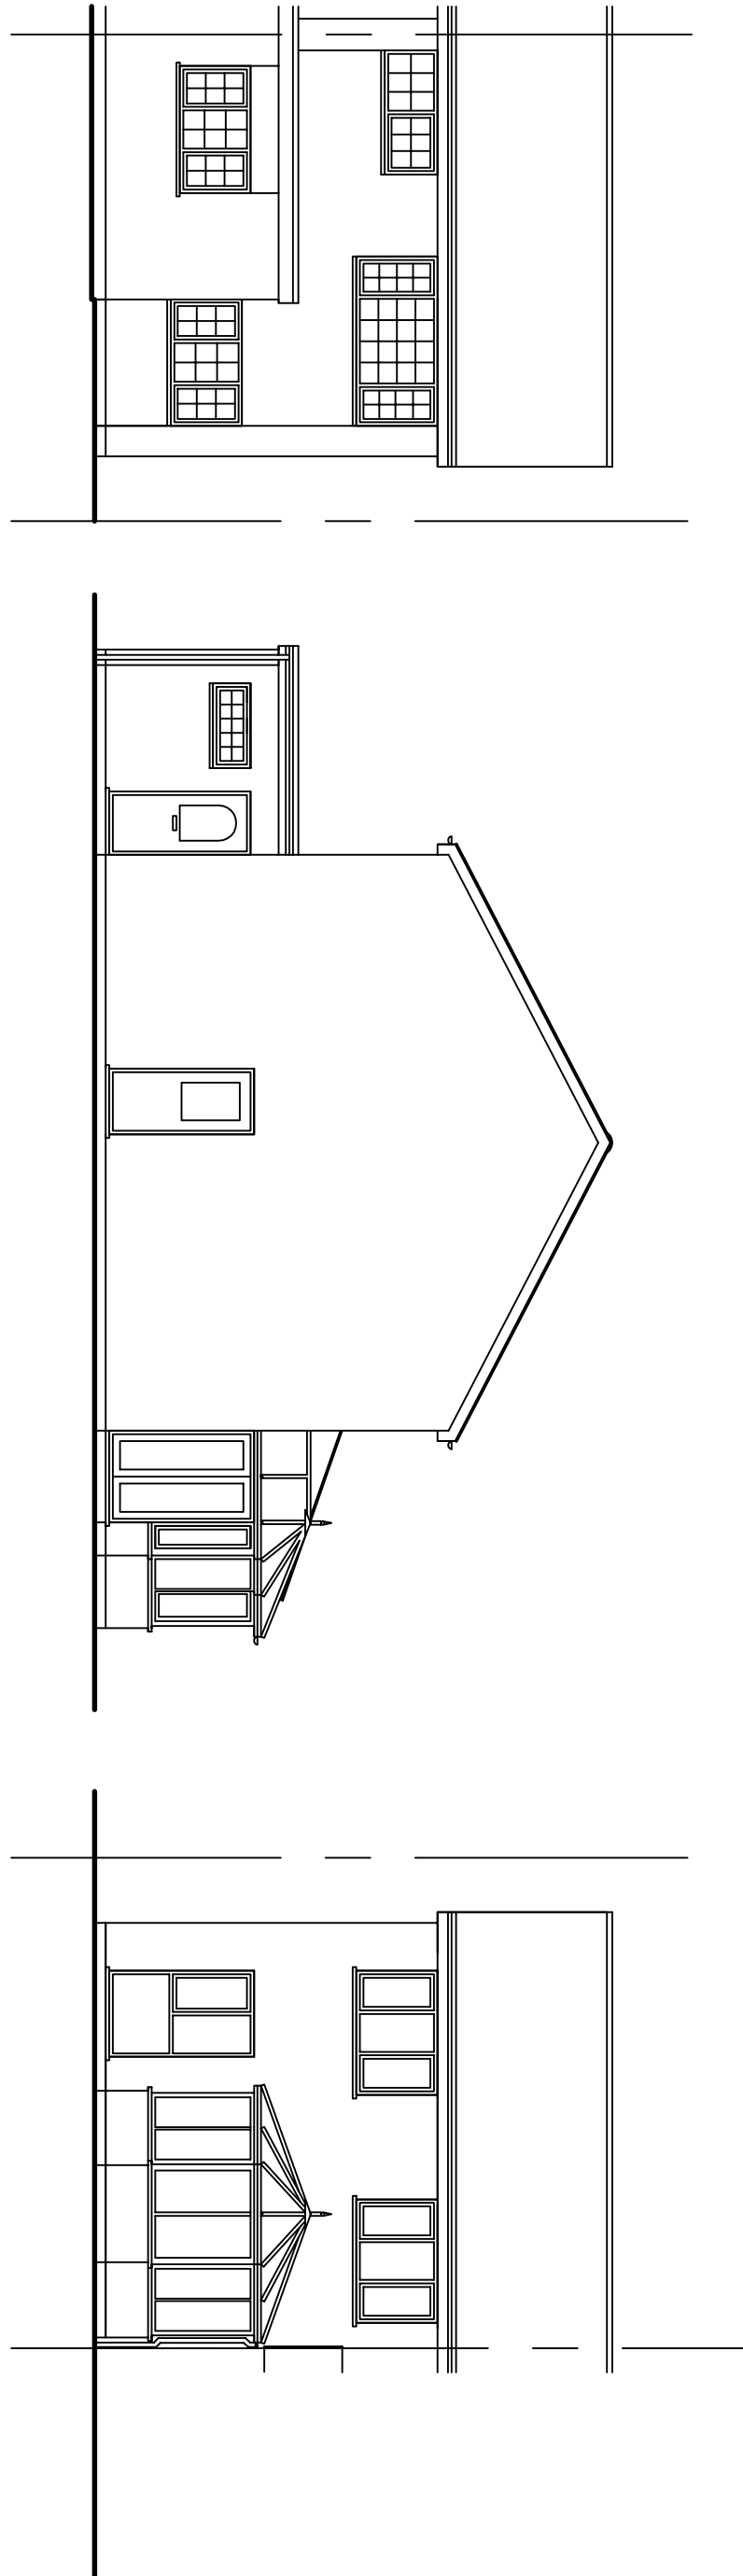


FRONT ELEVATION (1:100)

SIDE ELEVATION (1:100)

REAR ELEVATION (1:100)

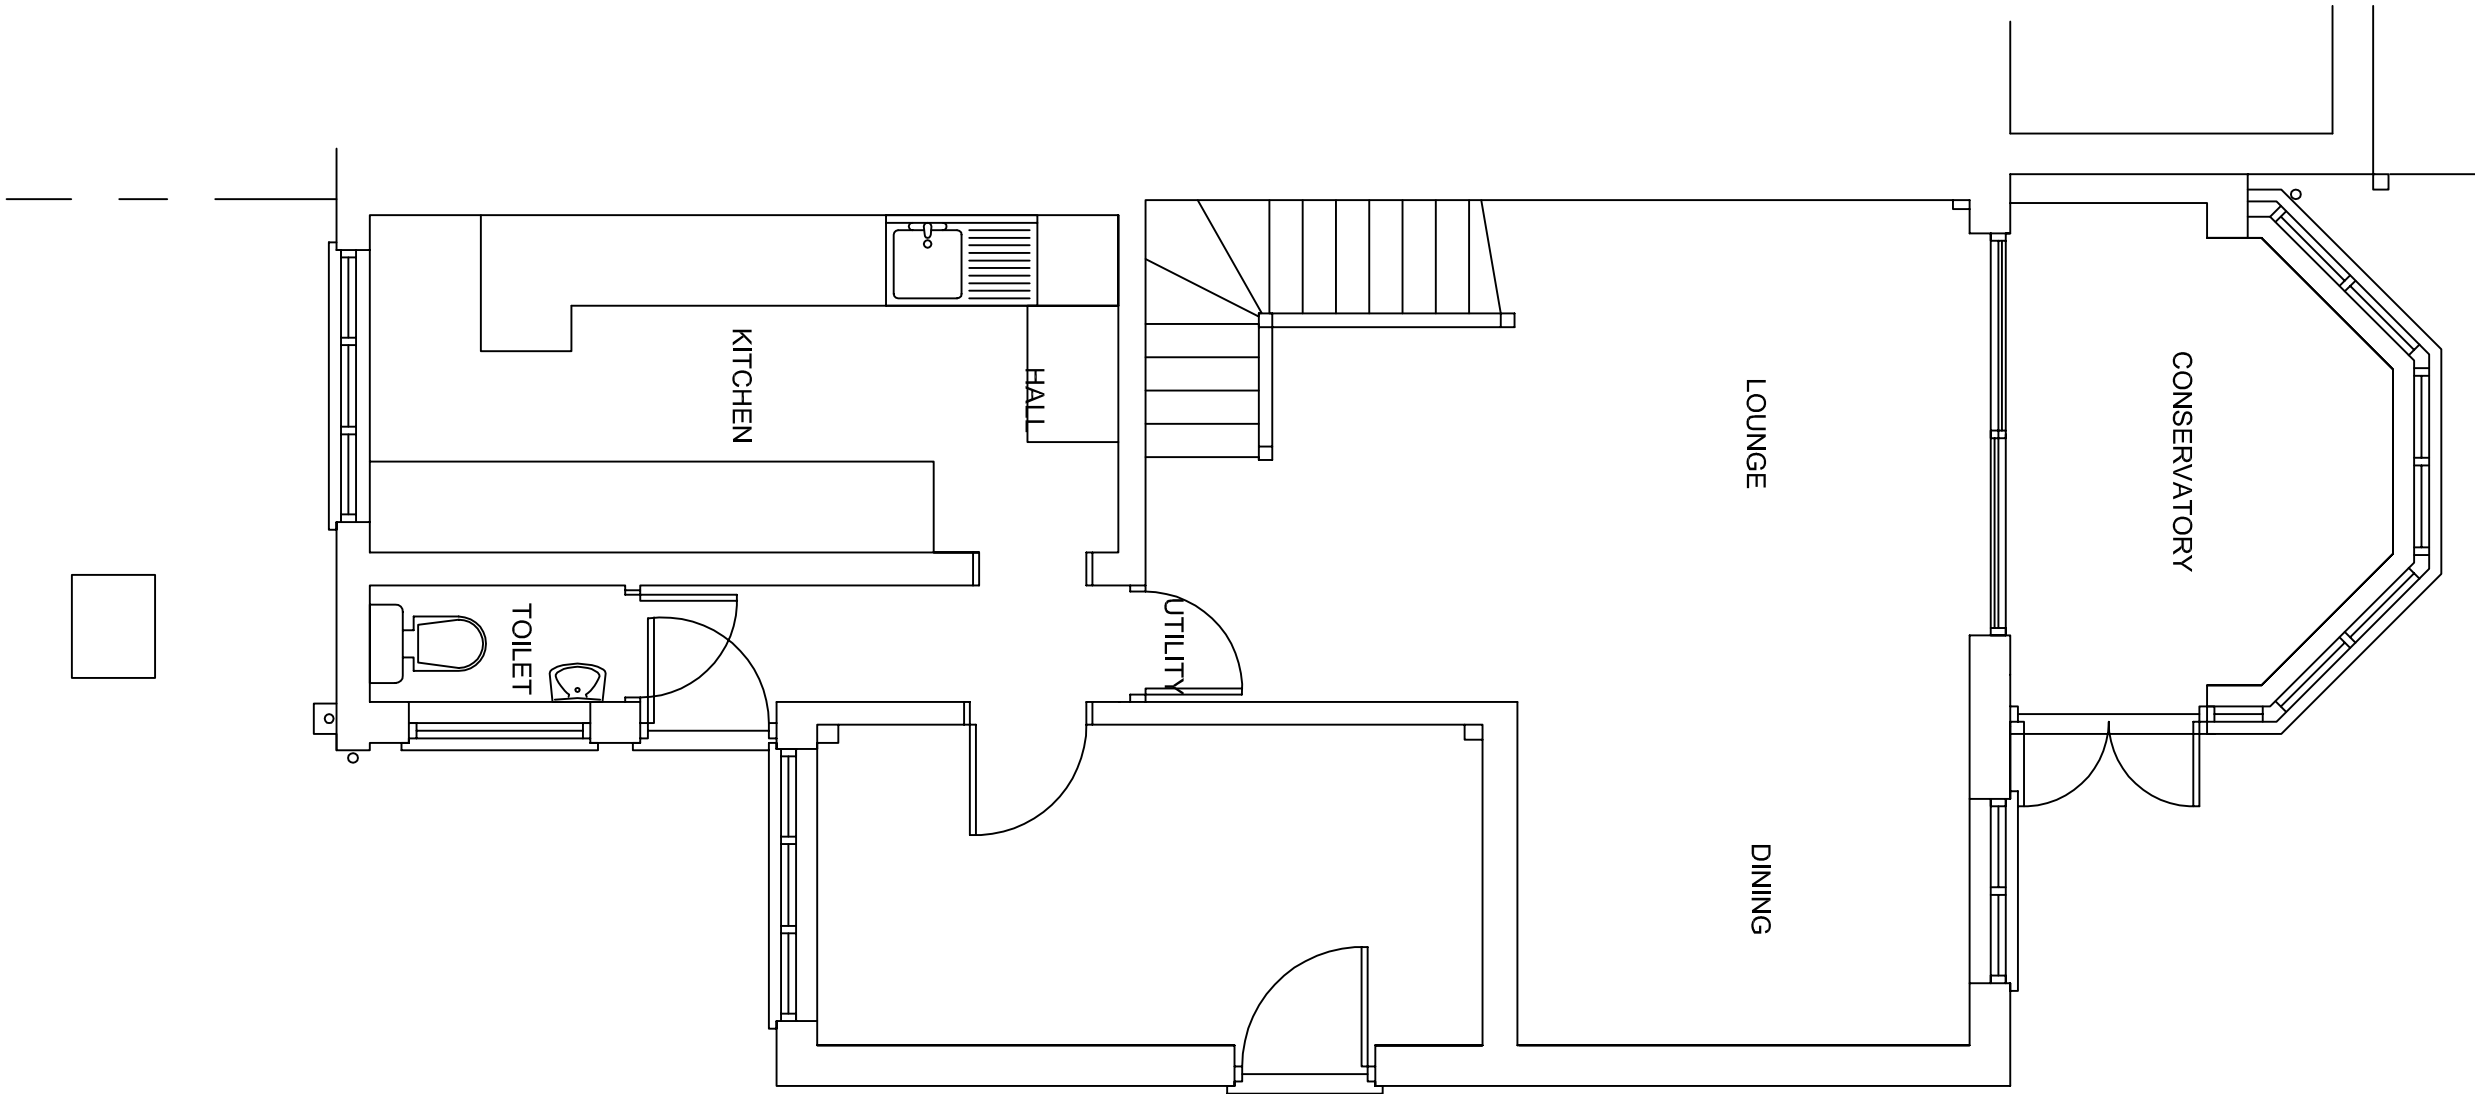

GROUND FLOOR PLAN (1:50)

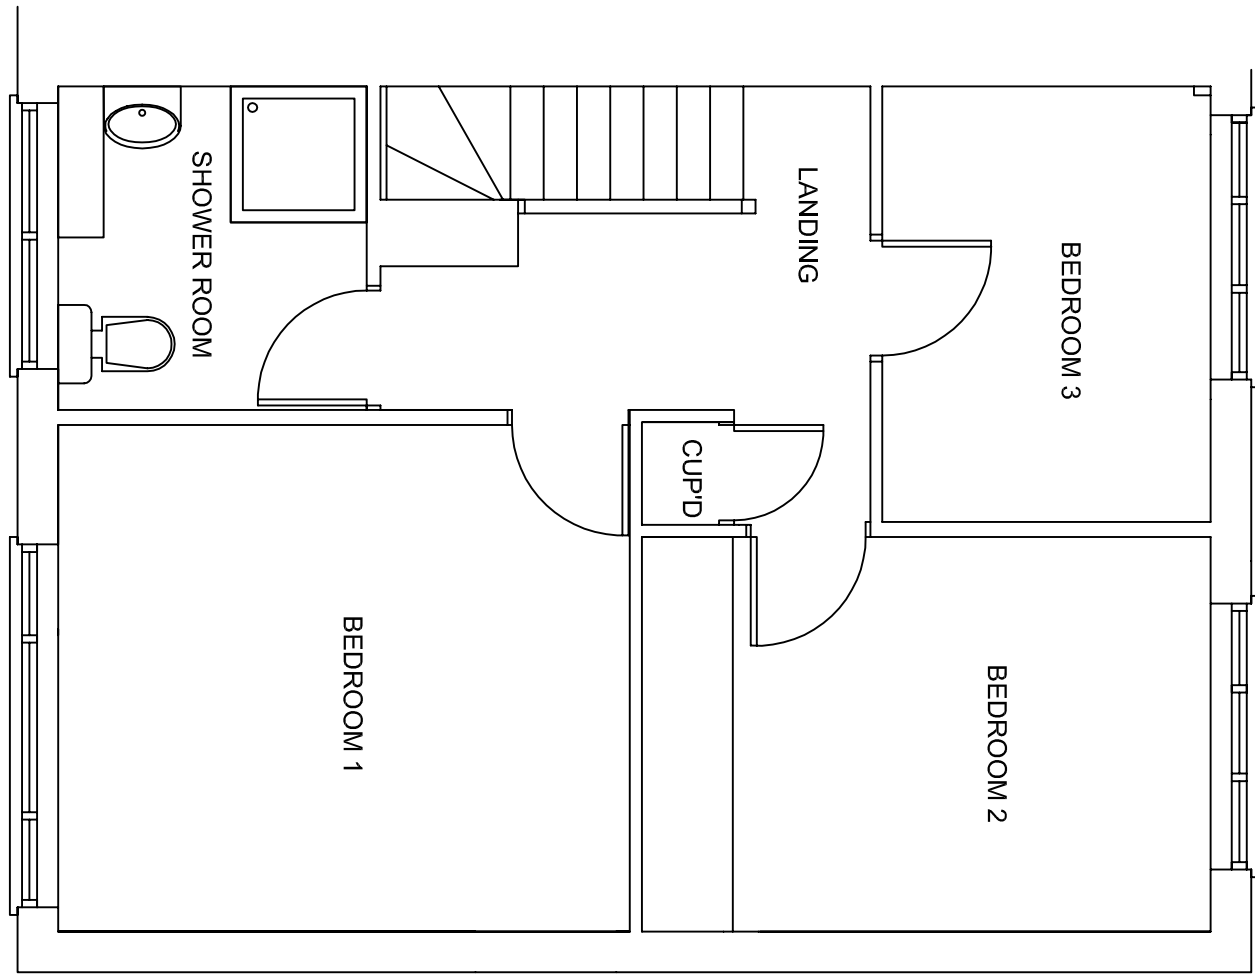

FIRST FLOOR PLAN (1:50)

Bridletree Limited 36 The Maltings Riverside House Stamsted Abbeys Herts SG12 8HG Tel: 01920 877557 Mob: 07813 711082 E-mail: jay@bridletree.co.uk	
EXISTING PLANS & ELEVATIONS AT 38 KINGS HEDGES HITCHIN SG5 2PZ	
Dwg No. D250106/1	Date: JANUARY 2025
Scales: 1:50, 1:100 at A1	