



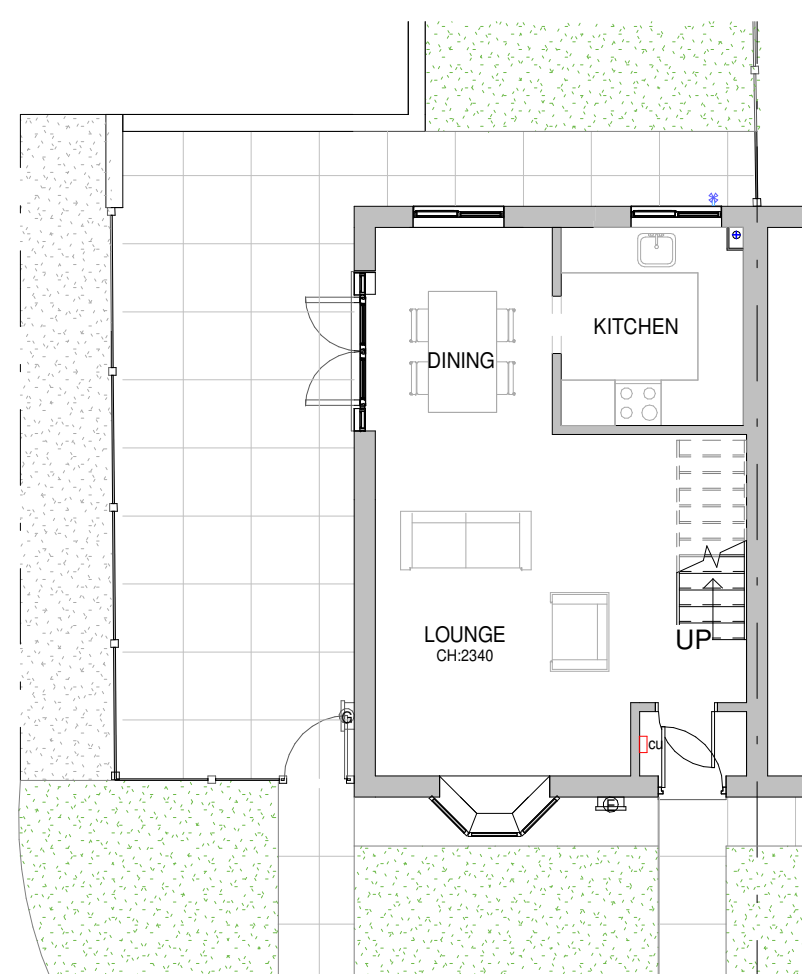


1 Existing Ground Floor Plan
1 : 100

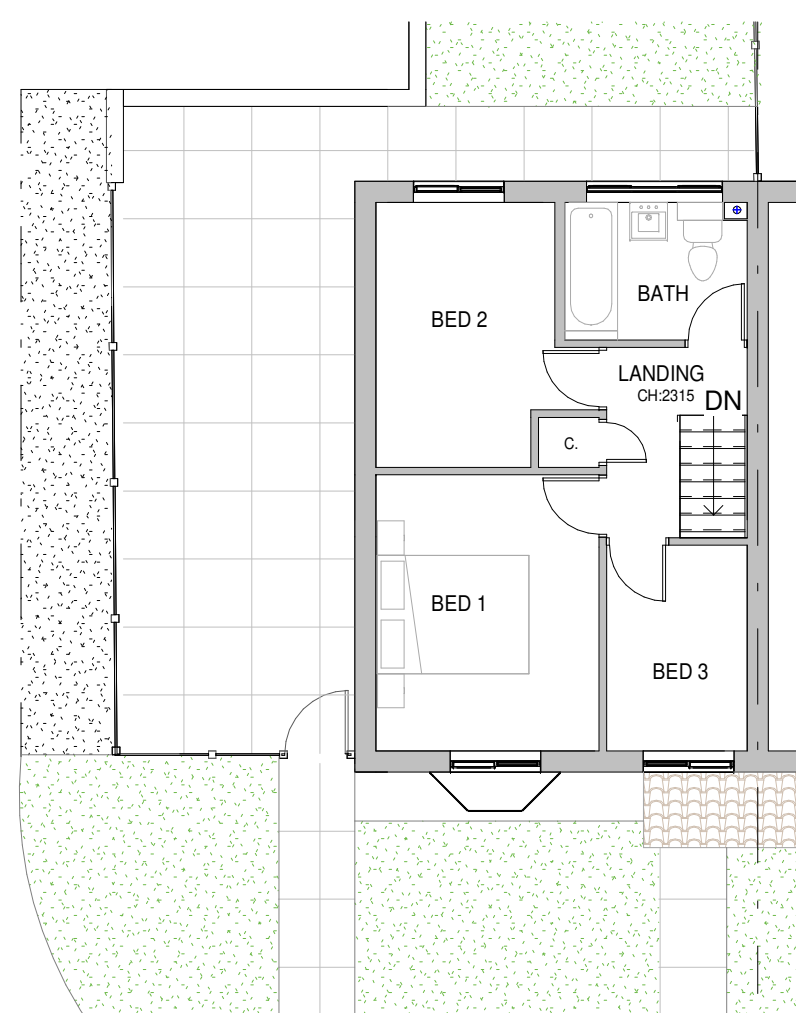


2 Existing First Floor Plan
1 : 100



3 Existing South Elevation
1 : 100

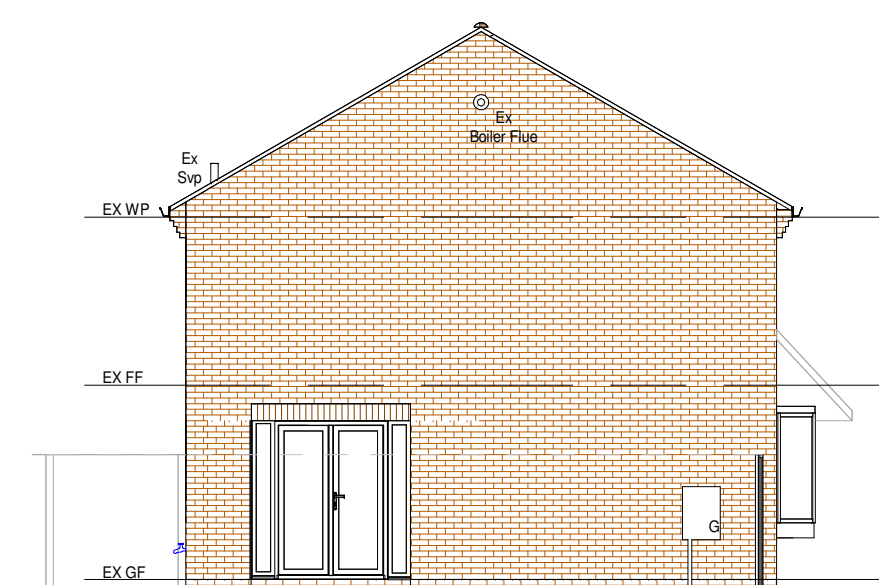

4 Existing West Elevation
1 : 100

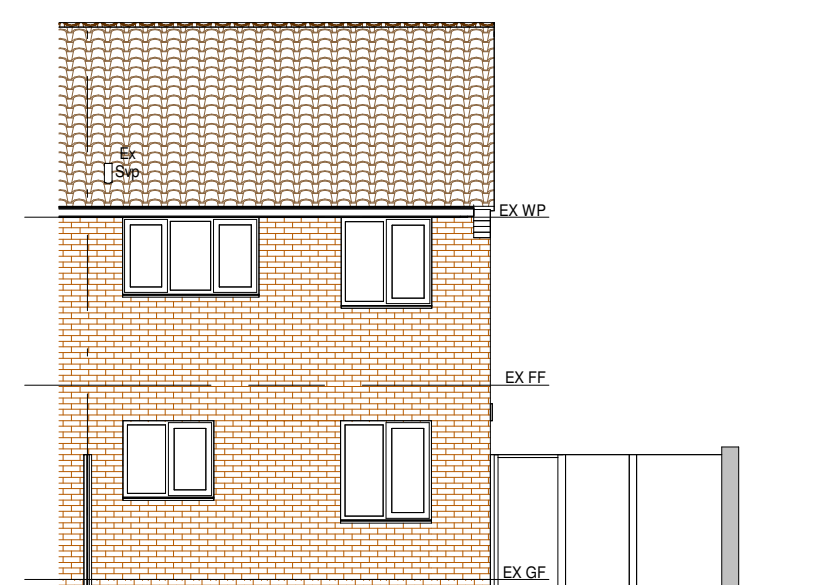


5 Existing North Elevation
1 : 100

KEY PLAN


Site Boundary	
Proposed Face Brick	
Proposed Roof Tiles	
Landscaping	
Paving Slabs	

MATERIALS


Walls
Existing Face Brick with Brick Header & Cornice
Proposed Face Brick with Brick Header & Cornice to Match
Roof
Existing Concrete Interlocking Tile
Proposed Concrete Interlocking Tile to Match
Windows
Existing Dark Brown Windows
Proposed White UPVC Windows
Doors
Existing UPVC doors
Proposed Sliding Door

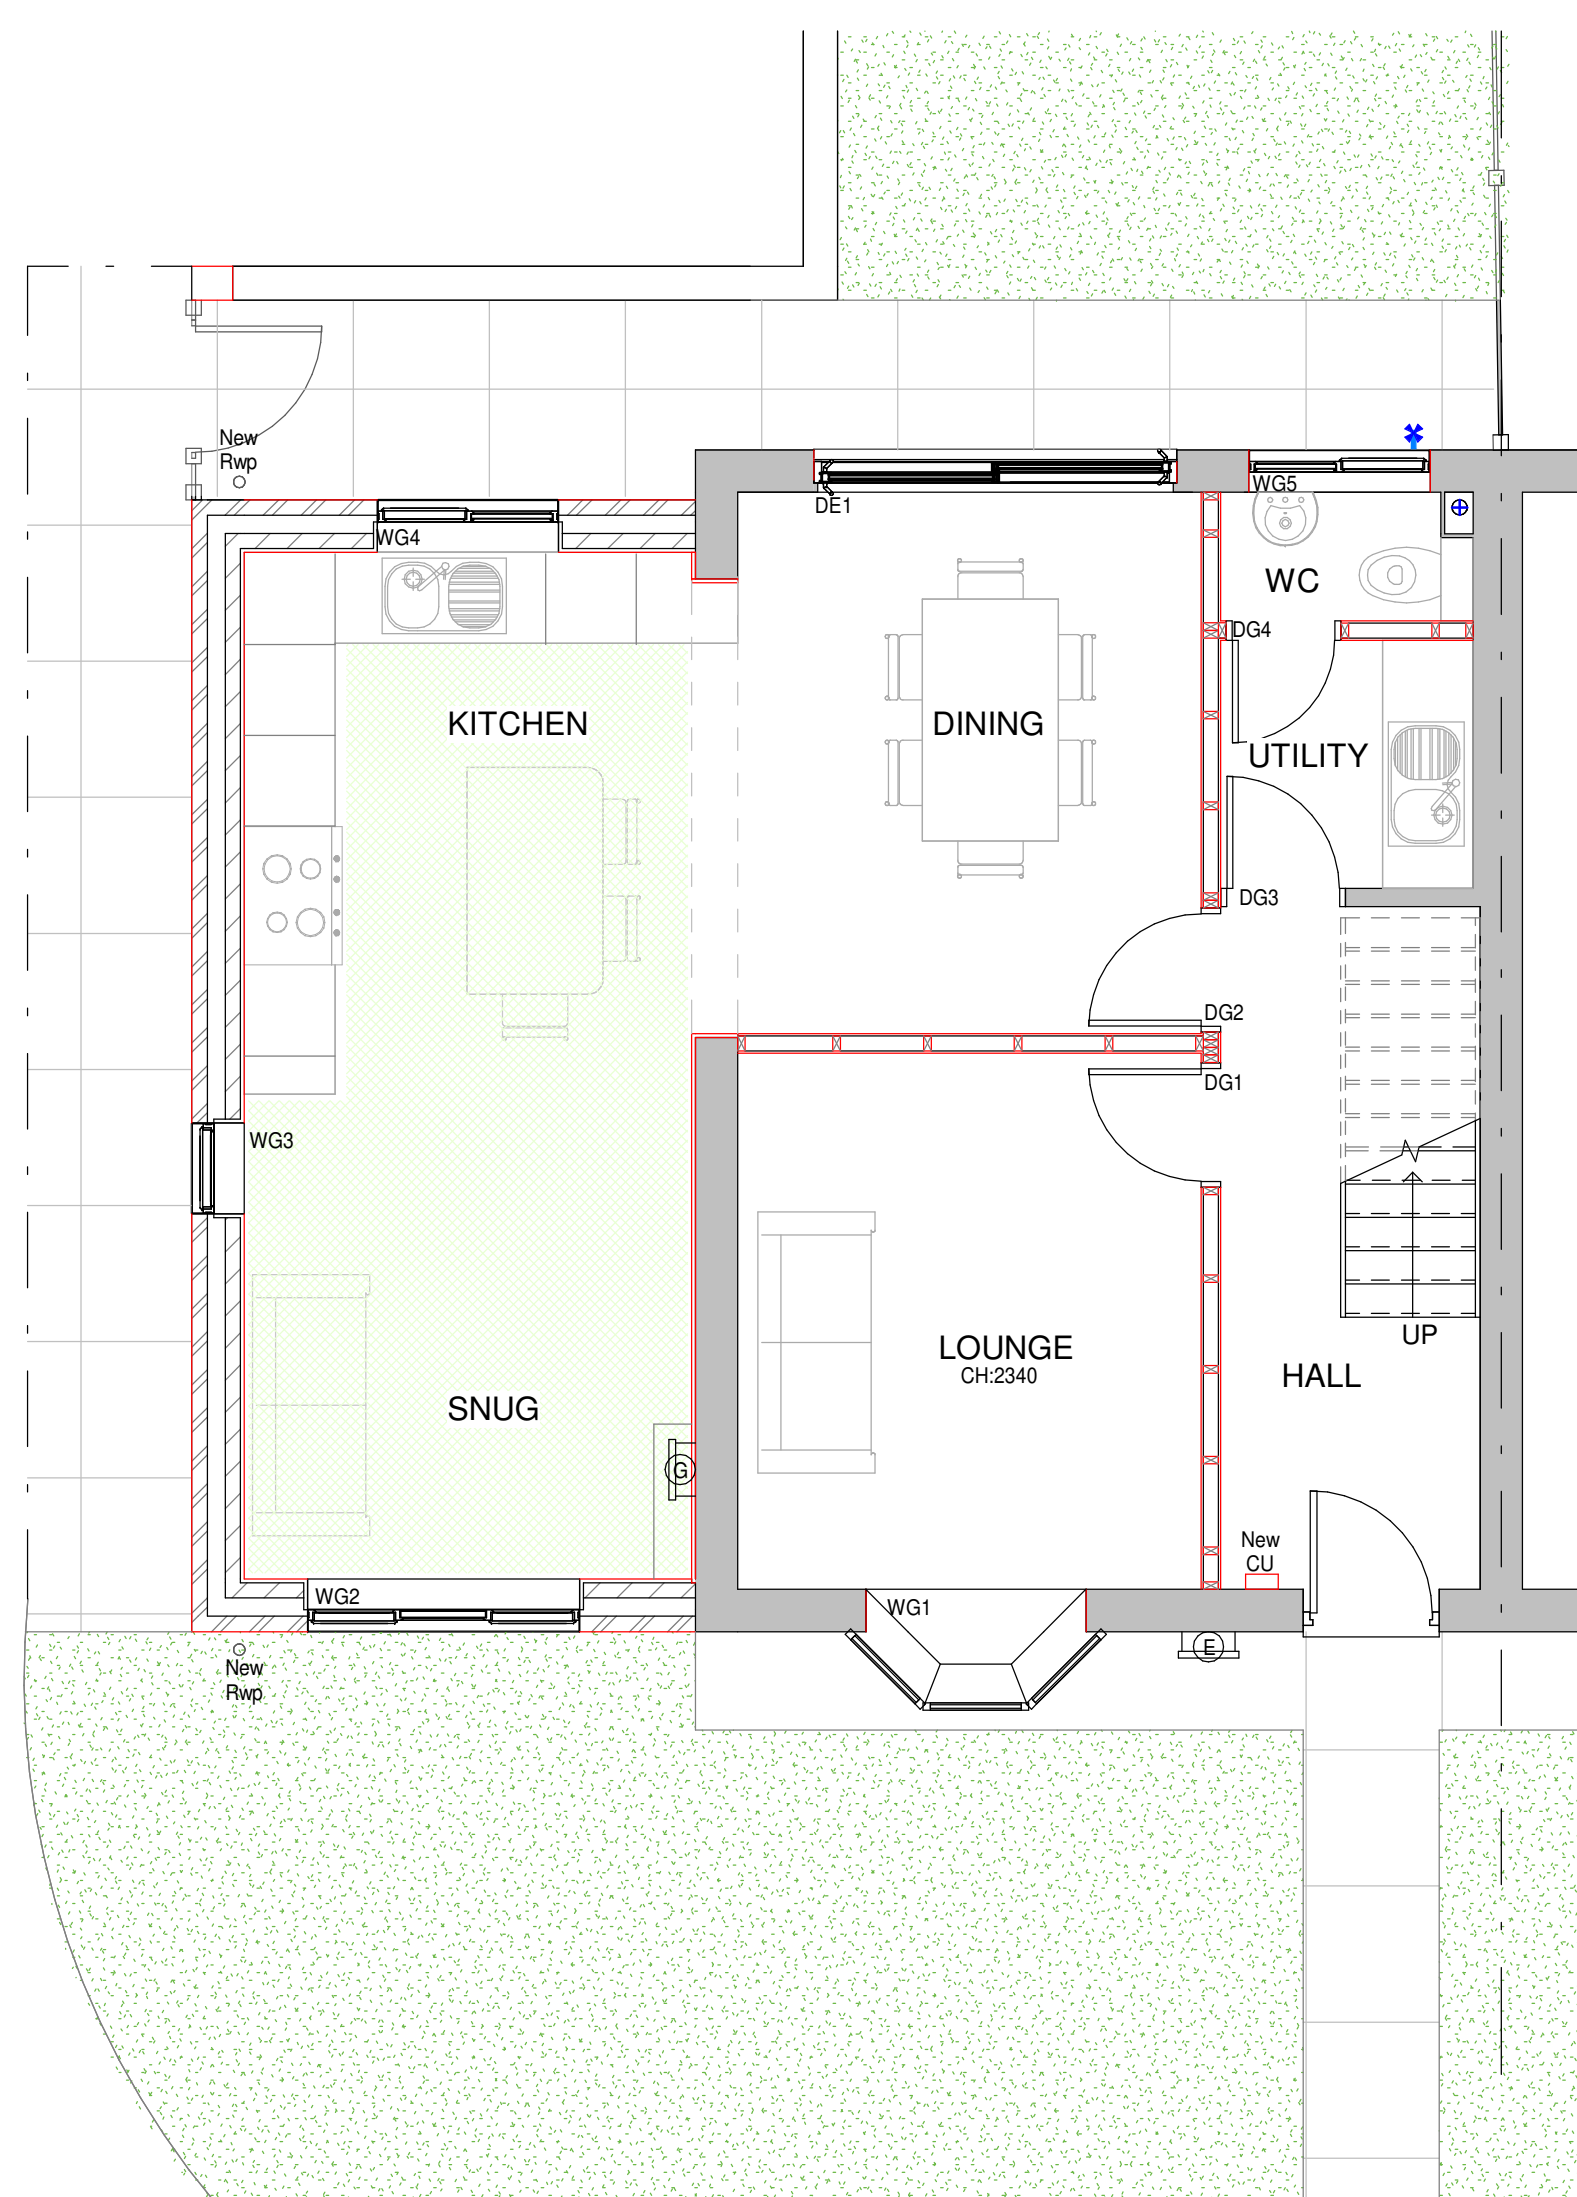


6 Proposed Ground Floor Plan
1 : 50

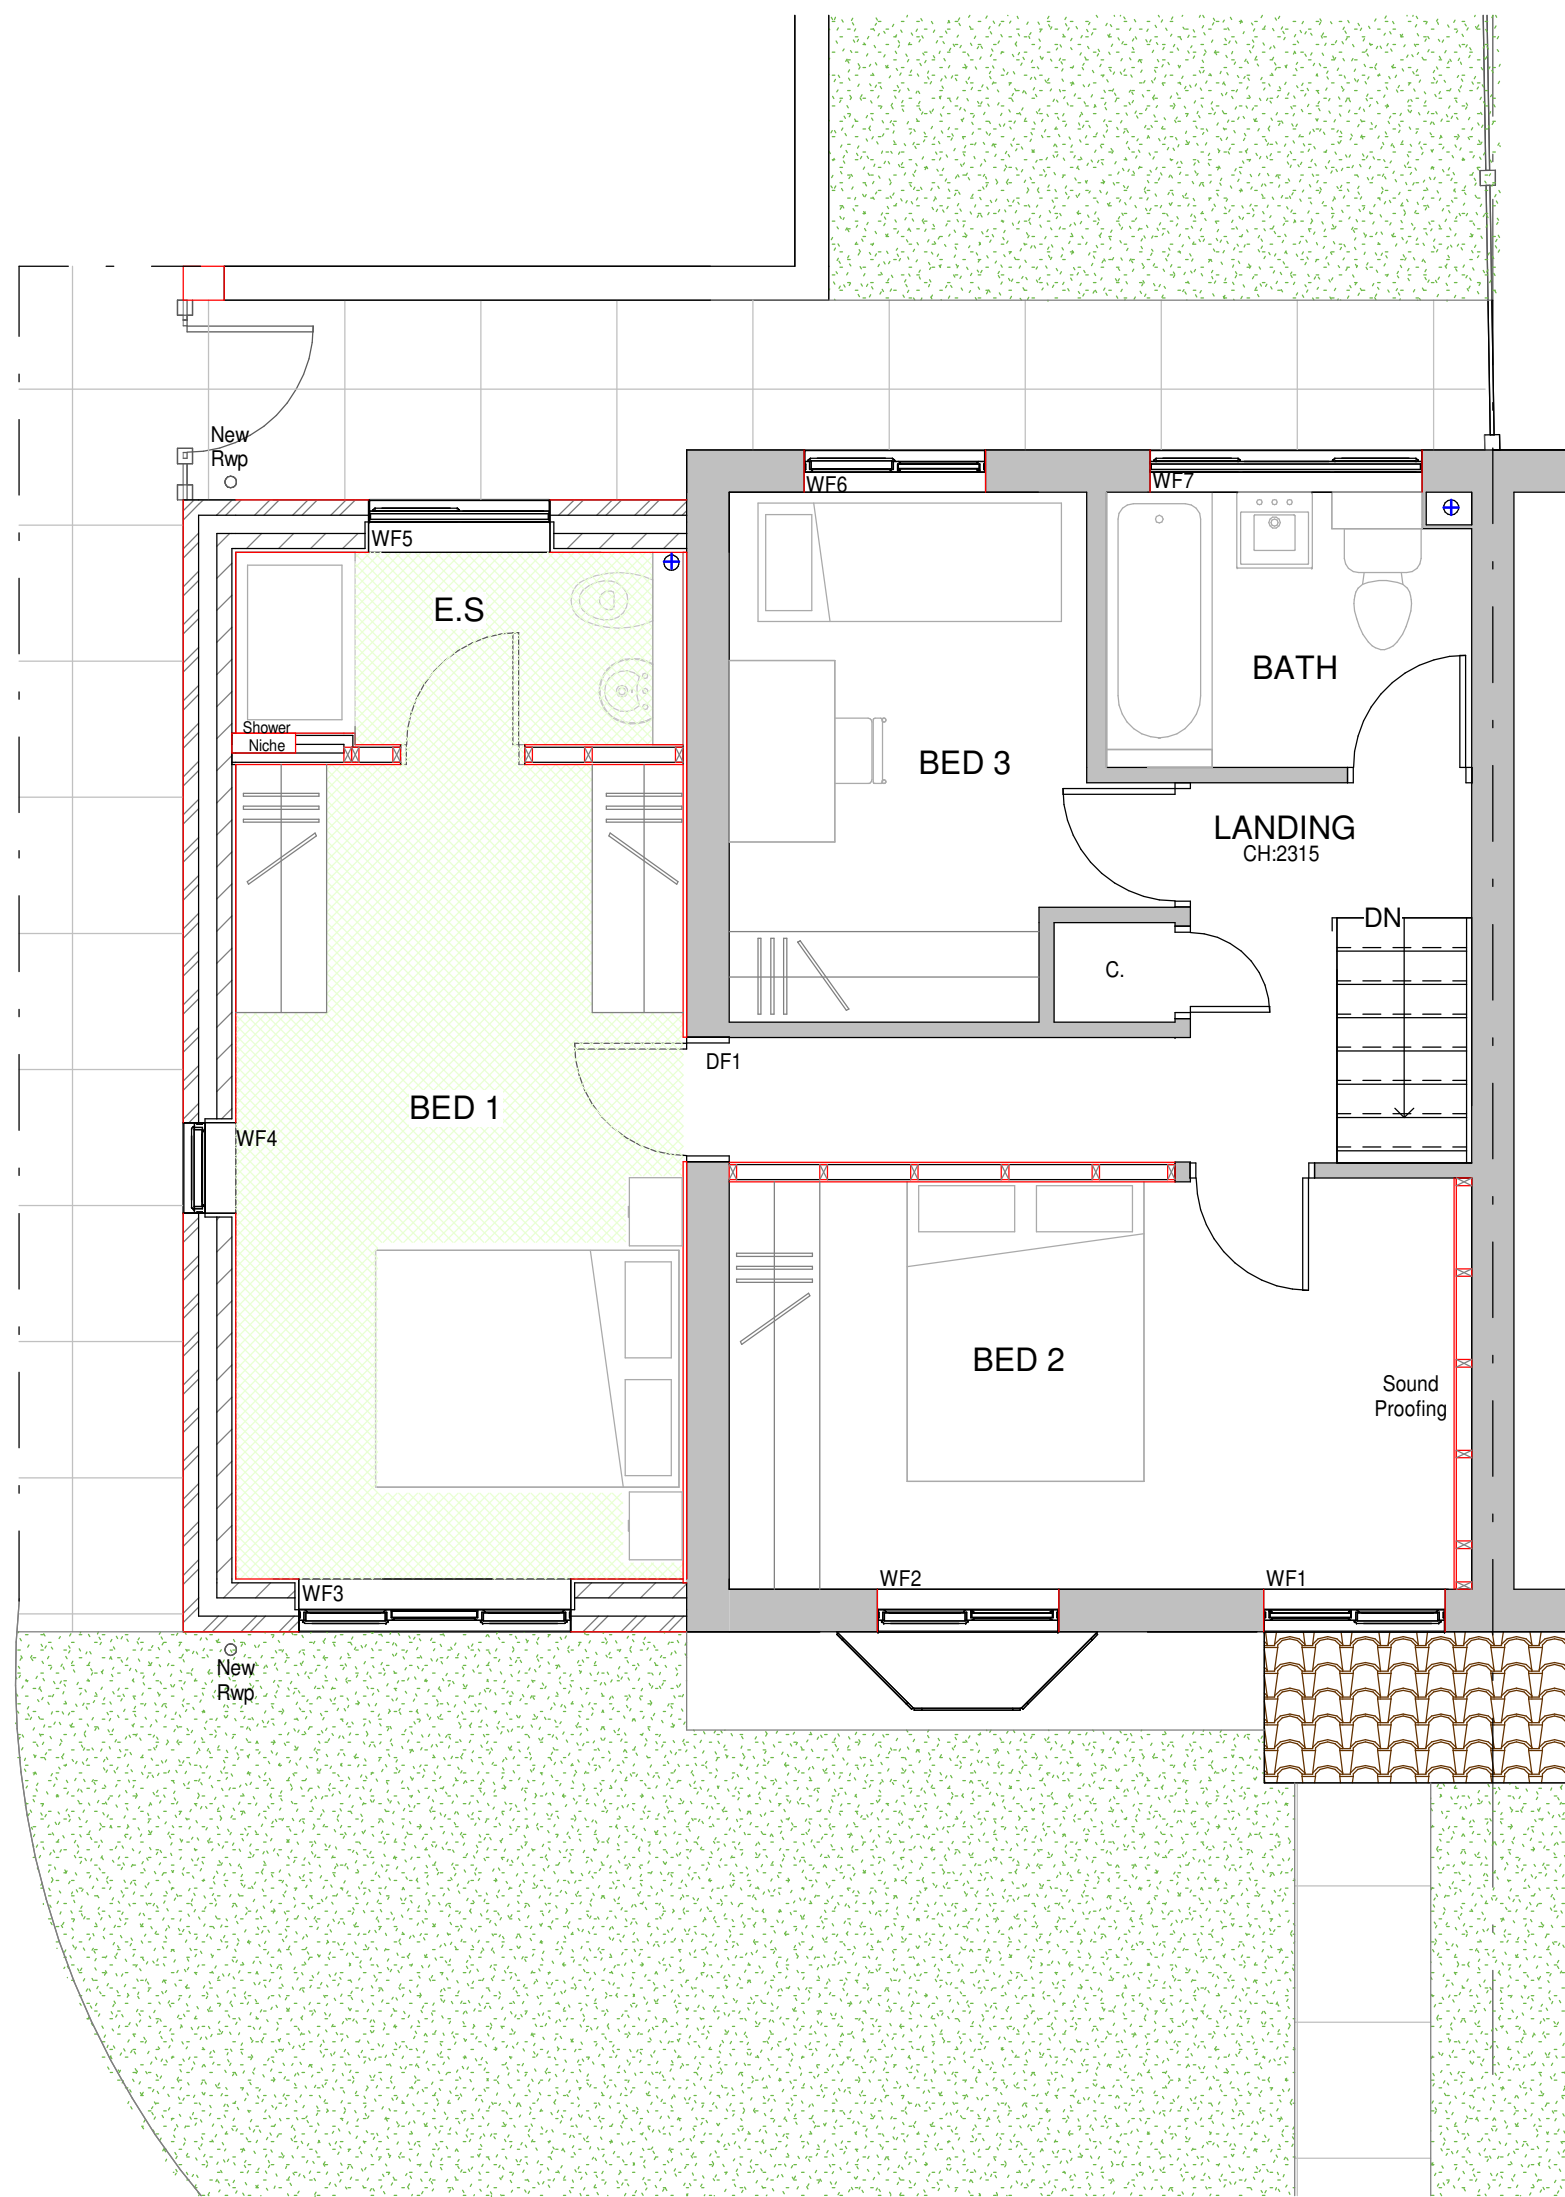

7 Proposed First Floor Plan
1 : 50

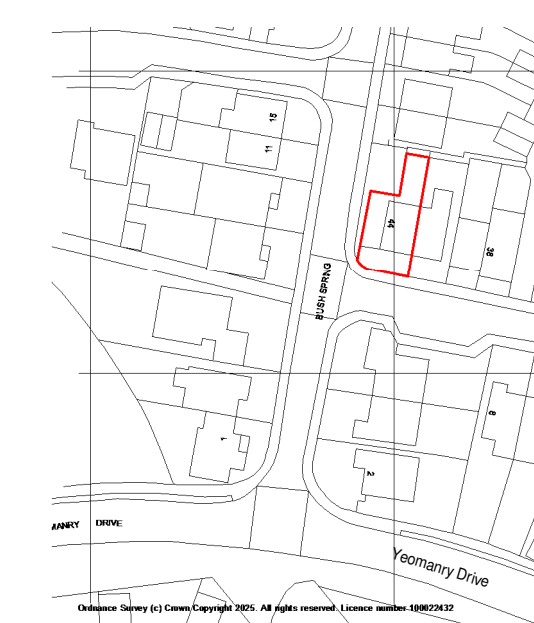

9 Location Plan
1 : 1250

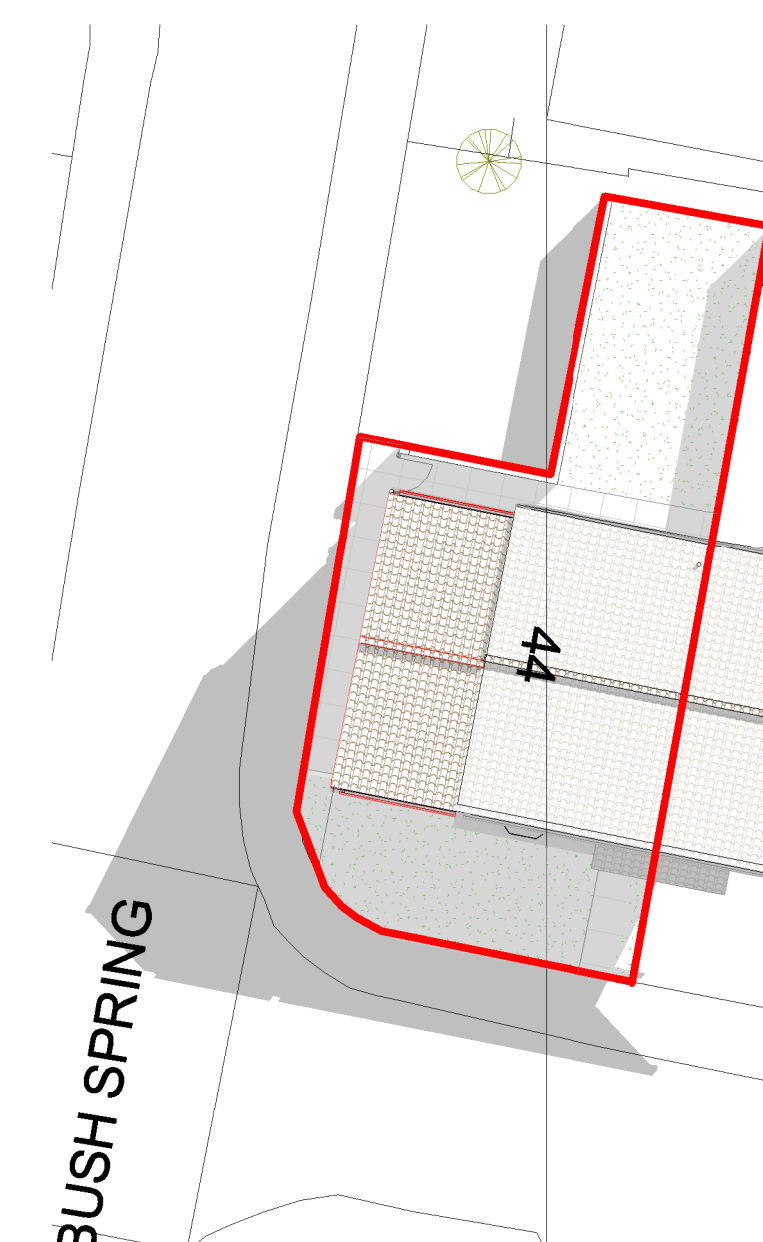

8 Proposed Roof Plan/Block Plan
1 : 200

A Remove studwall and put in sound proofing to bedroom 20/02/2025 GLH

HET
HOME EXTENSION TEAM

4 Brand Street, Hitchin, Hertfordshire, SG5 1HX
Tel: (01462) 440099 E-mail: hitchin@het.co.uk

Client
Mr and Mrs O'Sullivan

Project
44 Bush Spring
Baldock
Hertfordshire
SG7 6QT

Drawing Title
Double Storey Side Extension,
Including Internal Alterations and
Replacement of Windows.

Existing and Proposed Plans,
Proposed Roof Plan/Block Plan &
Location Plan

Scale:	Date:	Drawn by:	Checked by:
As indicated	20/01/2025	GLH	DC/TB

Dwg. No.	Rev.
HET-1821/01	A