




1 Proposed South Elevation
1 : 50

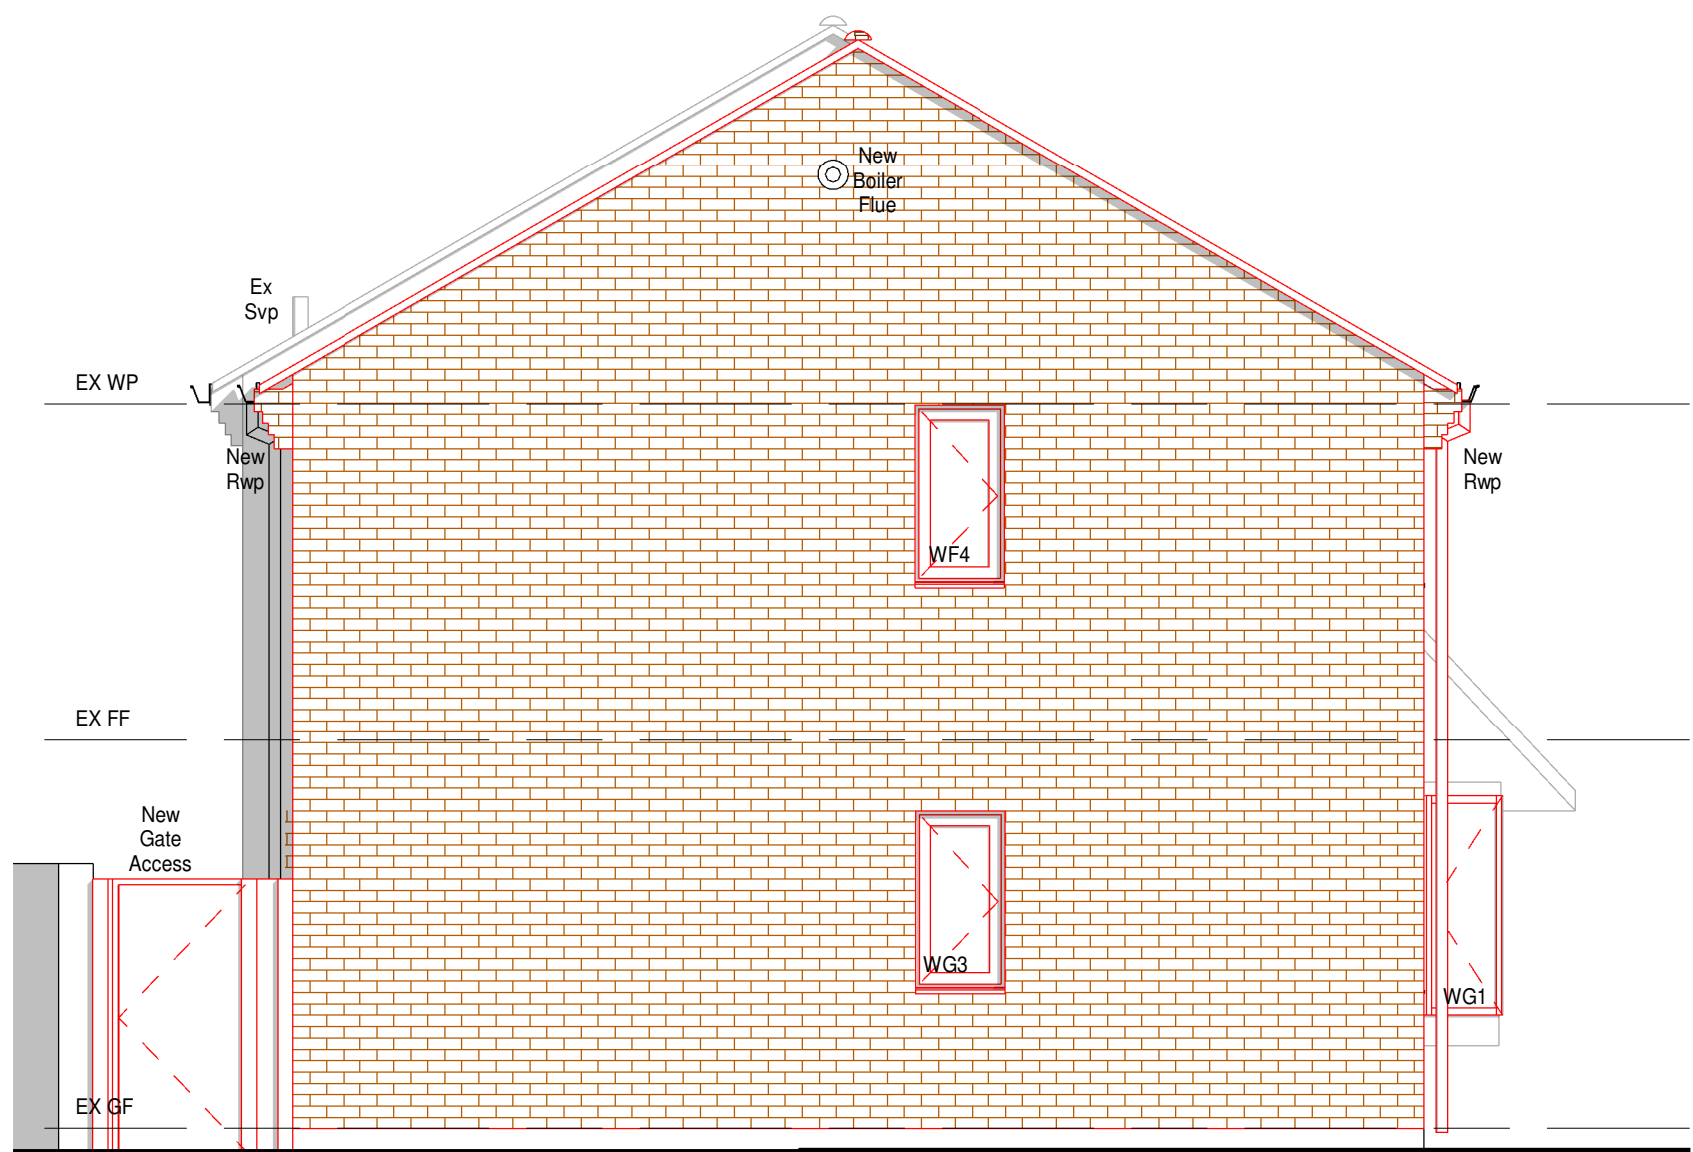

2 Proposed West Elevation
1 : 50



3 Proposed North Elevation
1 : 50

KEY PLAN

- Site Boundary
- Proposed Face Brick
- Proposed Roof Tiles
- Landscaping
- Paving Slabs

MATERIALS

- Walls**
Existing Face Brick with Brick Header & Cornice
Proposed Face Brick with Brick Header & Cornice to Match
- Roof**
Existing Concrete Interlocking Tile
Proposed Concrete Interlocking Tile to Match
- Windows**
Existing Dark Brown Windows
Proposed White UPVC Windows
- Doors**
Existing UPVC doors
Proposed Sliding Door

A Remove studwall and put in sound proofing to bedroom 20/02/2025 GLH



4 Brand Street, Hitchin, Hertfordshire, SG5 1HX
Tel: (01462) 440099 E-mail: hitchin@het.co.uk

Client
Mr and Mrs O'Sullivan


Project
44 Bush Spring
Baldock
Hertfordshire
SG7 6QT

Drawing Title
Double Storey Side Extension,
Including Internal Alterations and
Replacement of Windows.

Proposed Elevations & 3D View.

Scale: 1 : 50	Date: 20/01/2025	Drawn by: GLH	Checked by: DC/TB
------------------	---------------------	------------------	----------------------

Dwg. No. HET-1821/02	Rev. A
-------------------------	-----------

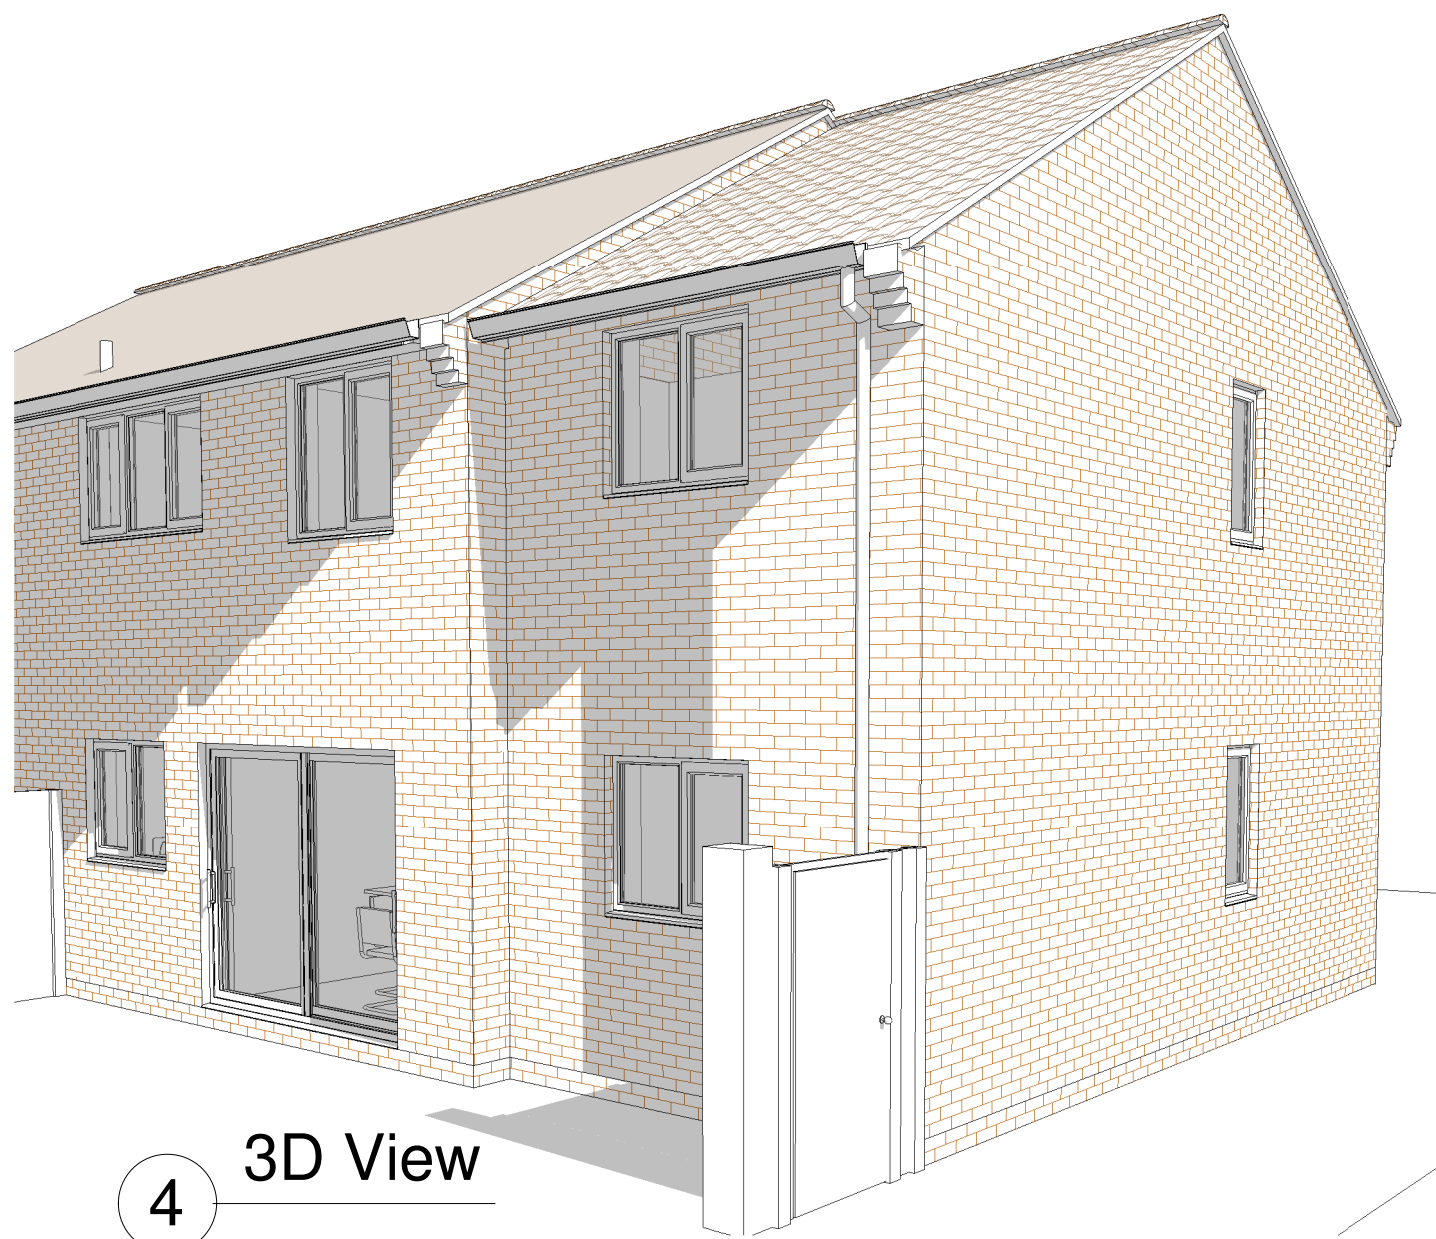

4 3D View