




EAST ELEVATION (as existing)

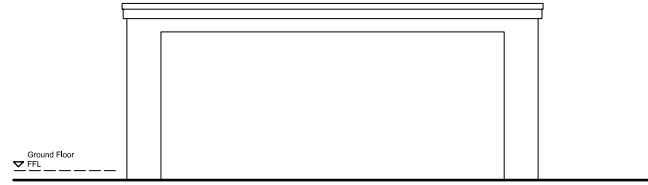


NORTH ELEVATION (as existing)

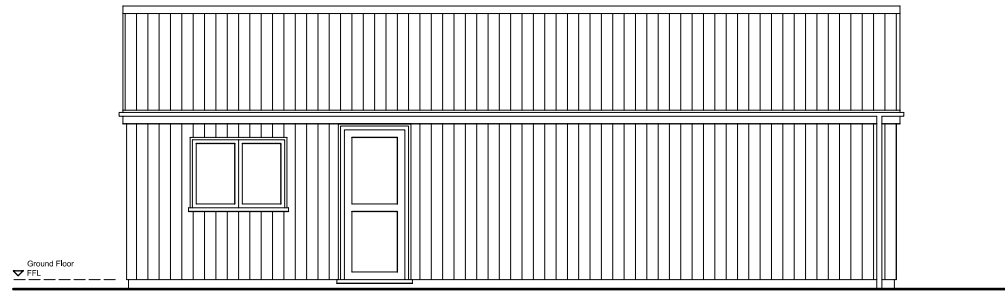


EAST ELEVATION (as proposed)

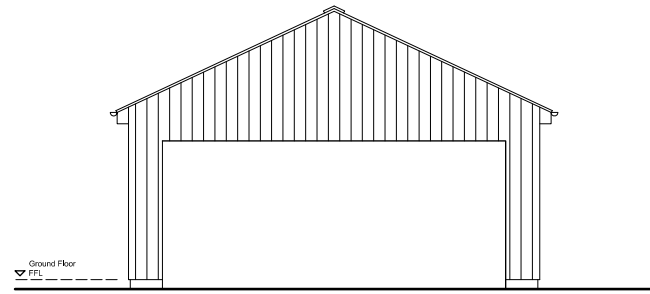


NORTH ELEVATION (as proposed)

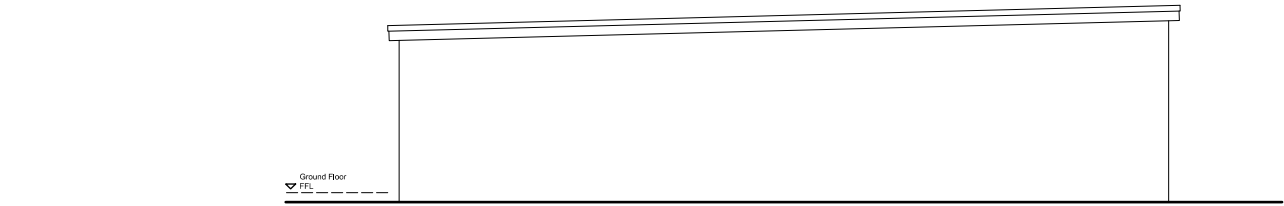


WEST ELEVATION (as existing)

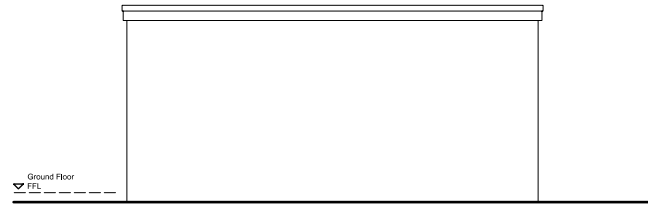

SOUTH ELEVATION (as existing)

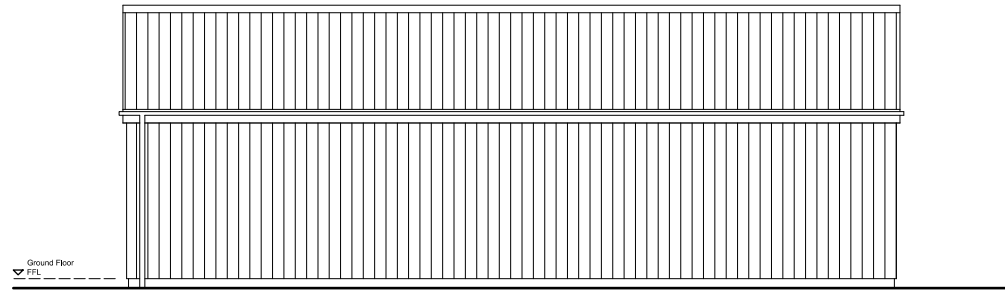


WEST ELEVATION (as proposed)

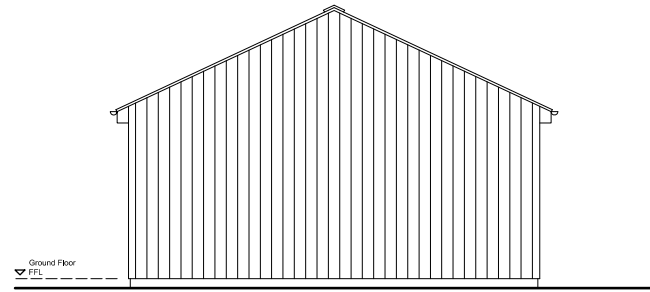


SOUTH ELEVATION (as proposed)




METRES @ 1:100 SCALE @ A1

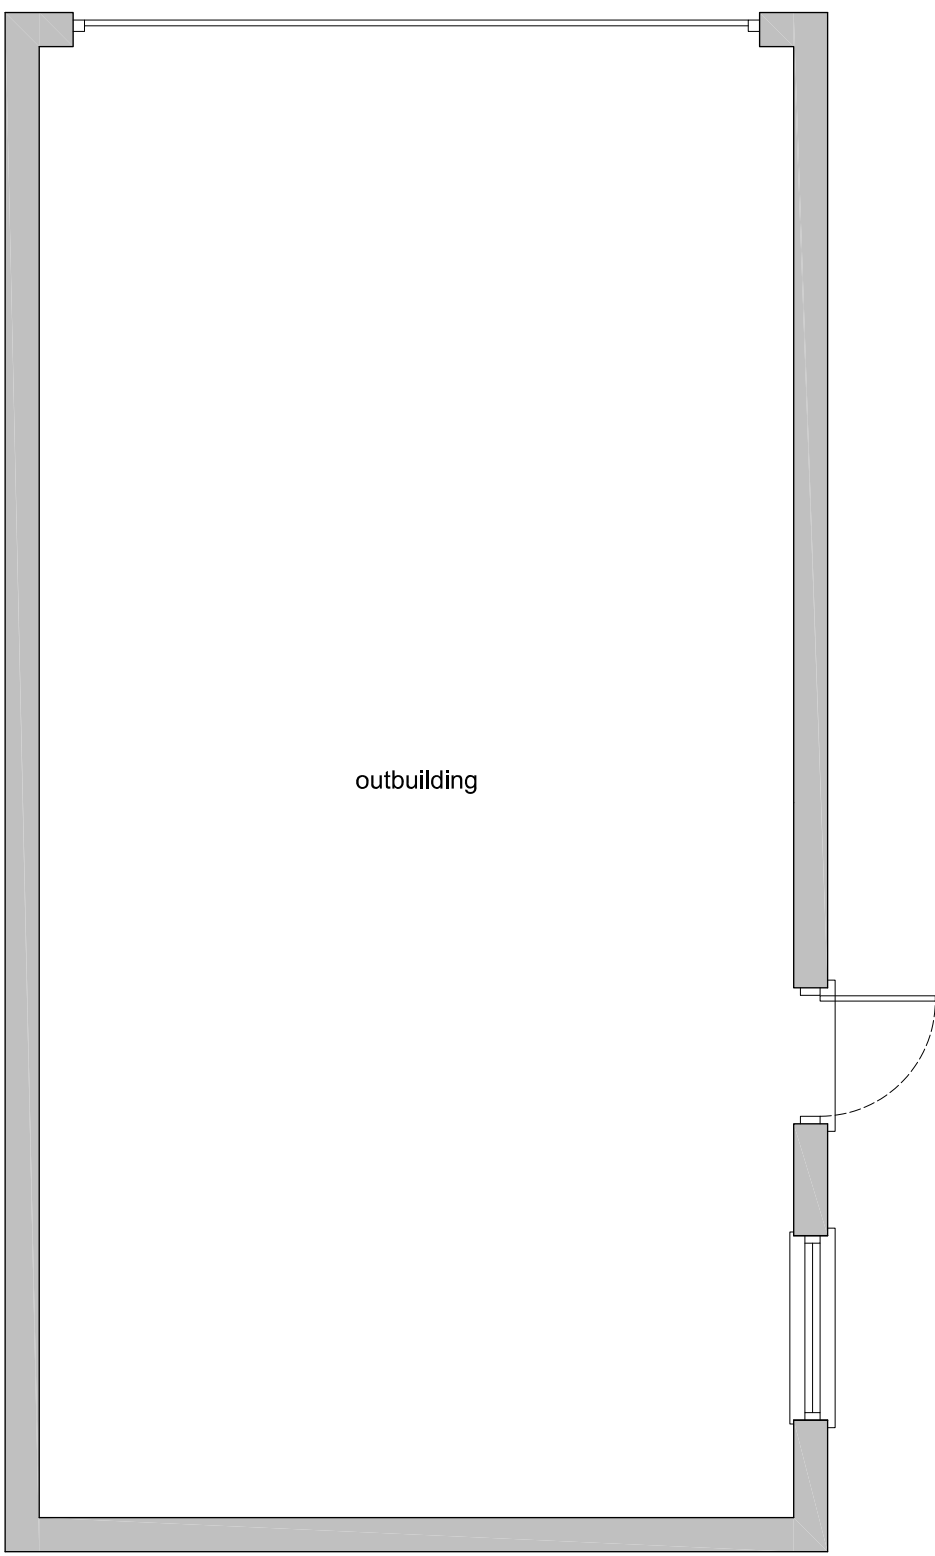


GROUND FLOOR PLAN
(as existing)

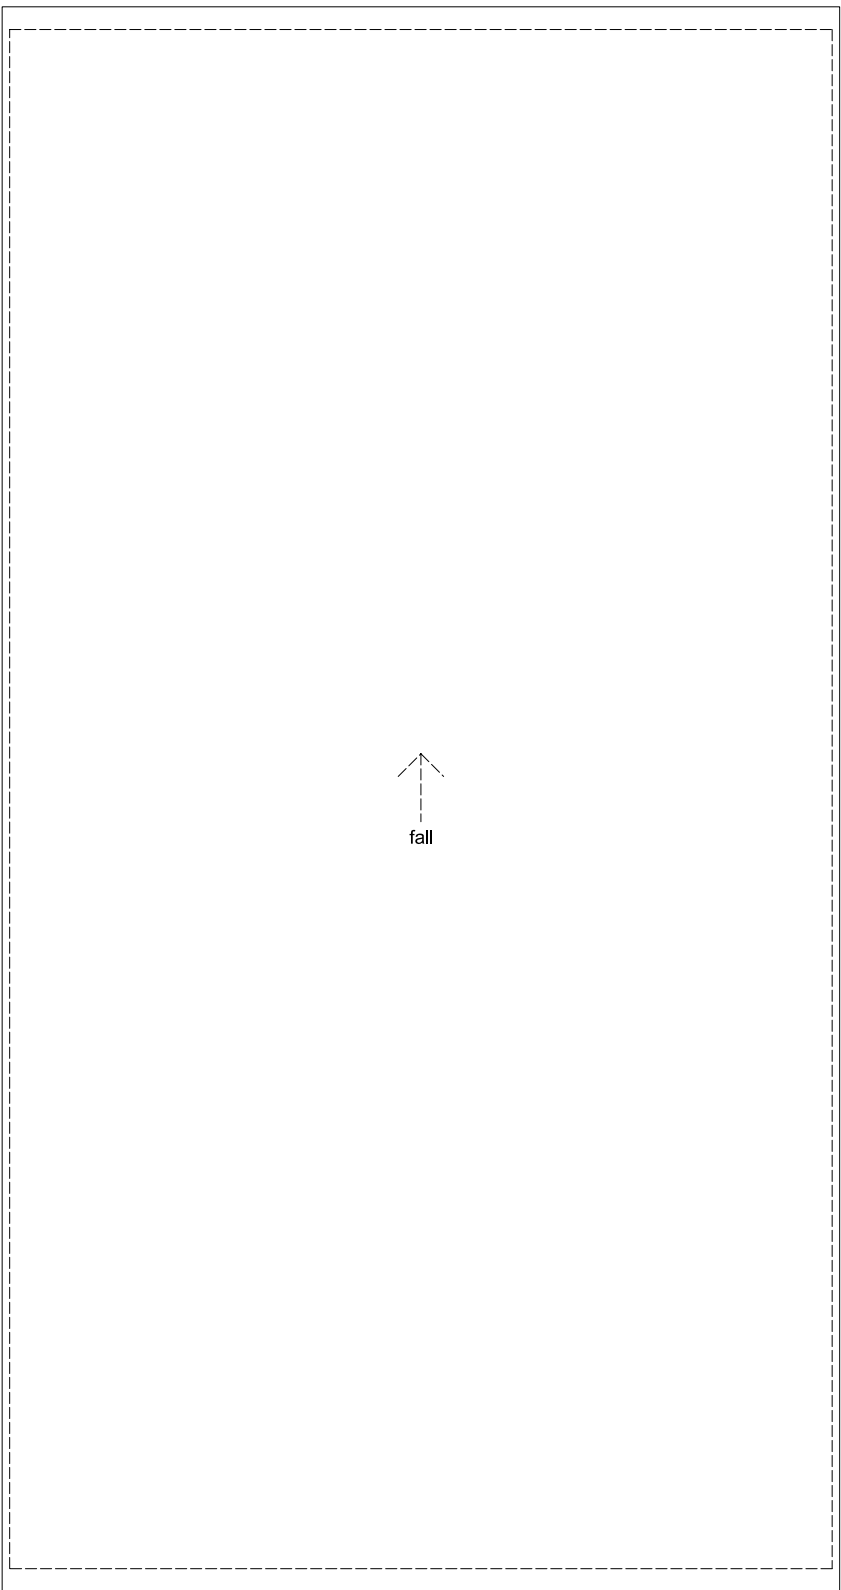

ROOF PLAN
(as existing)

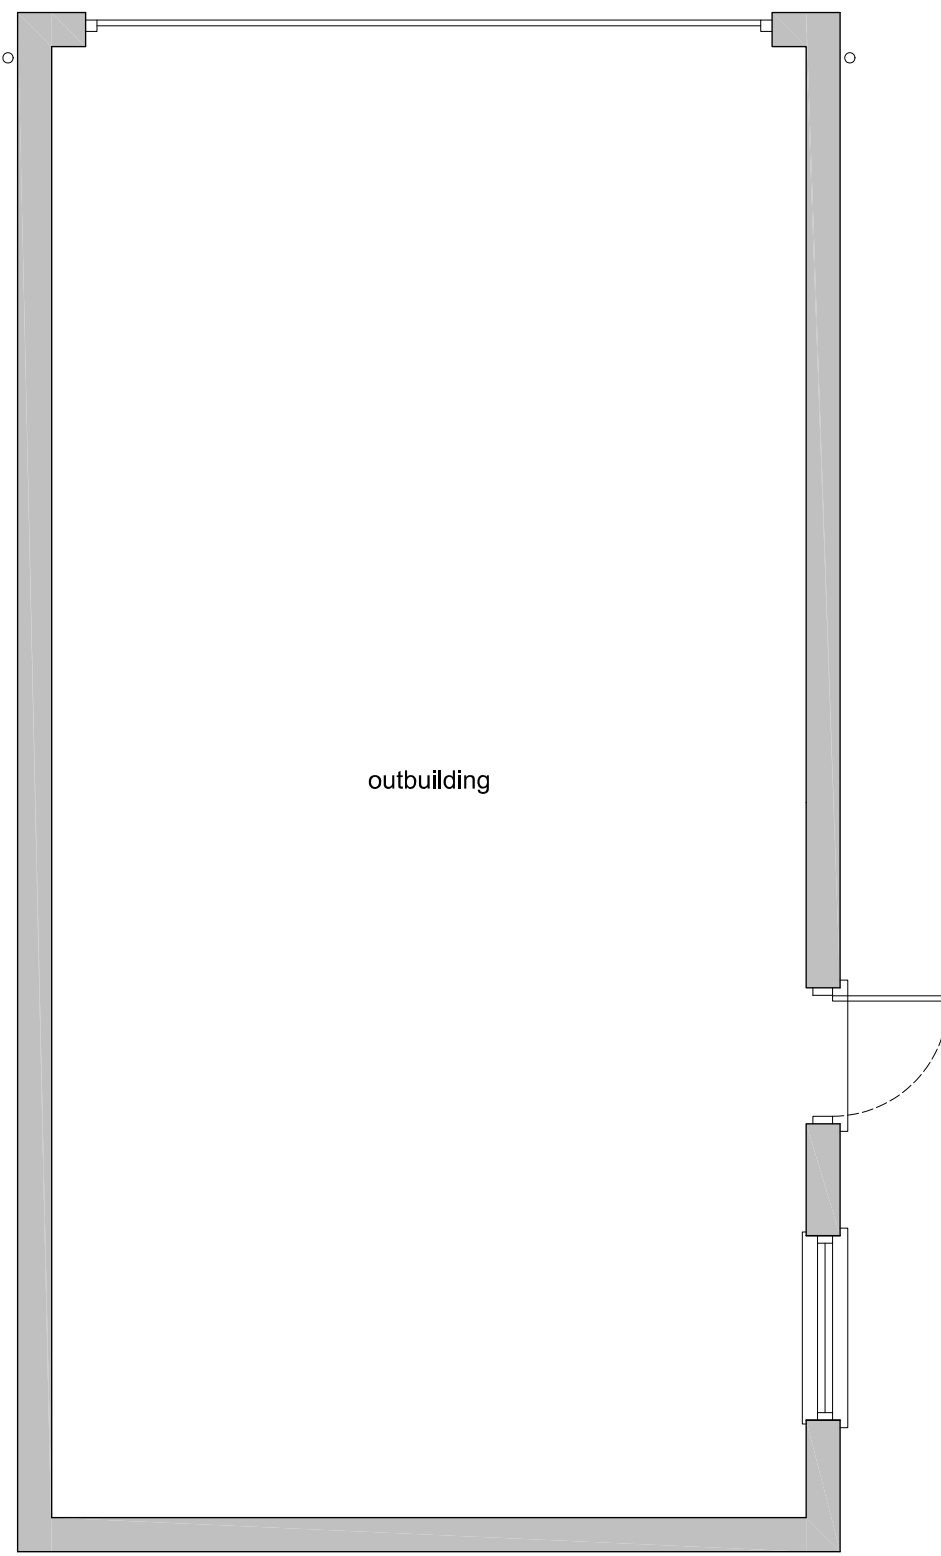

GROUND FLOOR PLAN
(as proposed)

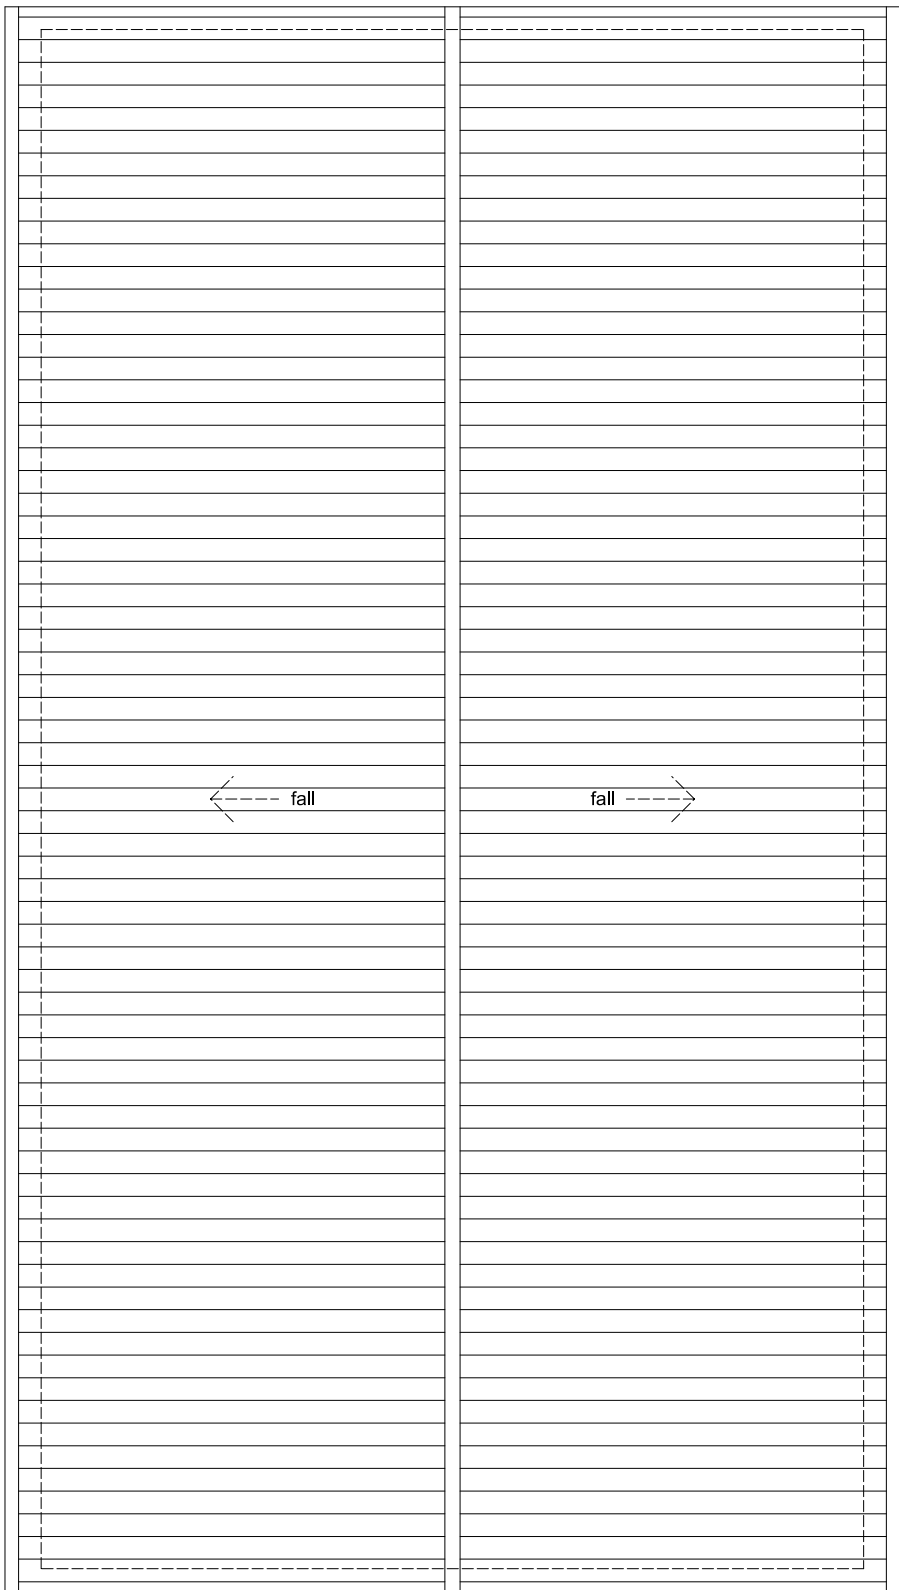

ROOF PLAN
(as proposed)




METRES @ 1:50 scale @ A1

GENERAL NOTES

No.	Description
01	Check all dimensions on site
02	 Walls existing
03	 Walls proposed
04	EXTERNAL MATERIALS
OUTBUILDING ROOF: Natural grey slate dual-pitch roof.	
OUTBUILDING WALLS: Vertical timber cladding stained in black.	
OUTBUILDING WINDOWS / DOORS: Powder coated aluminium windows and doors finished in black.	
RAINWATER GOODS: Black aluminium cast iron style half round gutters and rainwater pipes.	

REVISIONS

Rev	Date	Description
A	Mar 26	Outbuilding roof height reduced

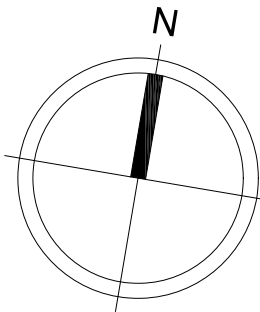

MORRIS
AND
WEATHERALL
ARCHITECTURE AND INTERIORS

3rd Floor, 86 90 Paul Street,
London, EC2A 4NE.
info@morrisandweatherall.com

CLIENT

Mr and Mrs Bacon

PROJECT

Outbuilding roof extension and
refurbishment at 45 Bedford Street,
Hitchin, Hertfordshire, SG5 2JG.

DRAWING TITLE

Existing and Proposed
Plans and Elevations

INFORMATION

Job ref	2511
Drawing no.	2511-05A
Scale	1:50, 1:100 @ ISOA1
Date	October 25
Drawn	CWM