



A

B

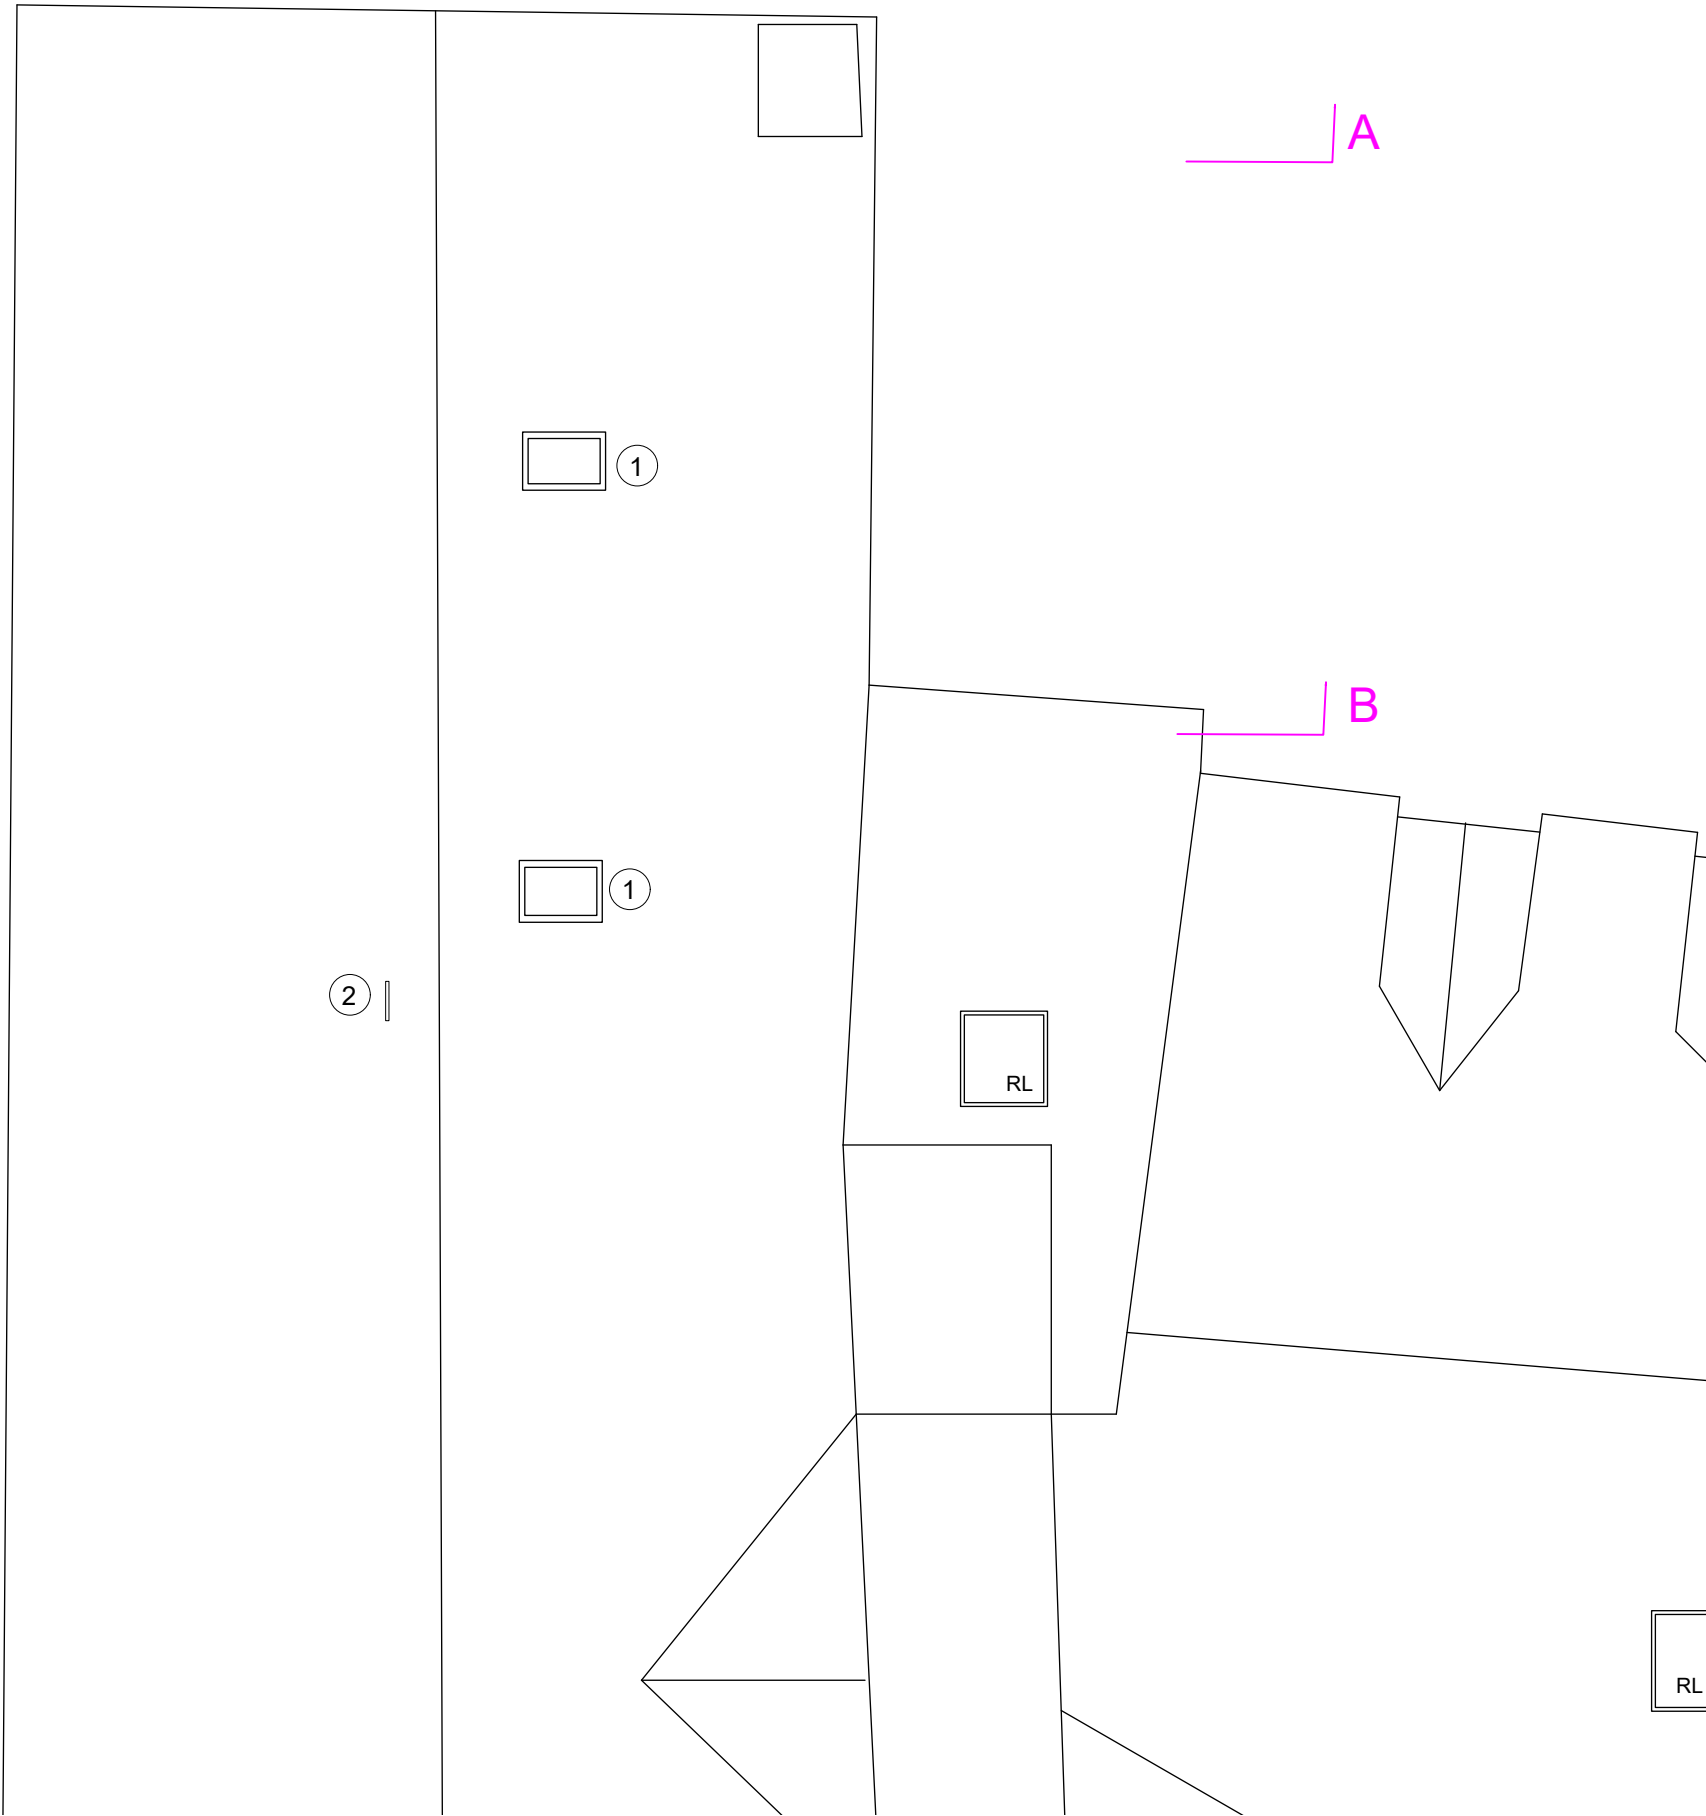

- 1 New Conservation rooflights. The Rooflight Company.
- 2 Discreet, inline tile vent for bathroom ventilation. Dreadnaught Tiles: 'Tileline Tile Vent'. (see data sheet and detail section drawing).

 

- Notes**
1. This drawing remains copyright of Blake Architects Limited and may not be reproduced or copied without consent in writing.
 2. For construction use figured dimensions only.
 3. Any discrepancies between site and drawings to be reported to the architect immediately.
 4. Read in conjunction with all relevant structural and mechanical & electrical engineers drawings.
 5. Survey undertaken by:

REVISIONS				
A	omit 1no roof light, vent shown			
PROJECT	Maydencroft Loft			
ADDRESS	Maydencroft Manor, Gosmore, Hertfordshire, SG4 7QA			
BLAKE ARCHITECTS	Blake Architects Limited			
	1 Coves Barn, Winstone Gloucestershire. GL7 7JZ [t] 01285 841407 [e] mail@blakearchitects.co.uk www.blakearchitects.co.uk			
TITLE	Proposed Roof Plan (Part Plan)			
DRAWING NUMBER	25.11.03.24			
STATUS	PLANNING			
DRAWN	CHECKED	DATE	SCALE	REVISION
GY	JN	10.06.25	1:50 @ A3	A