


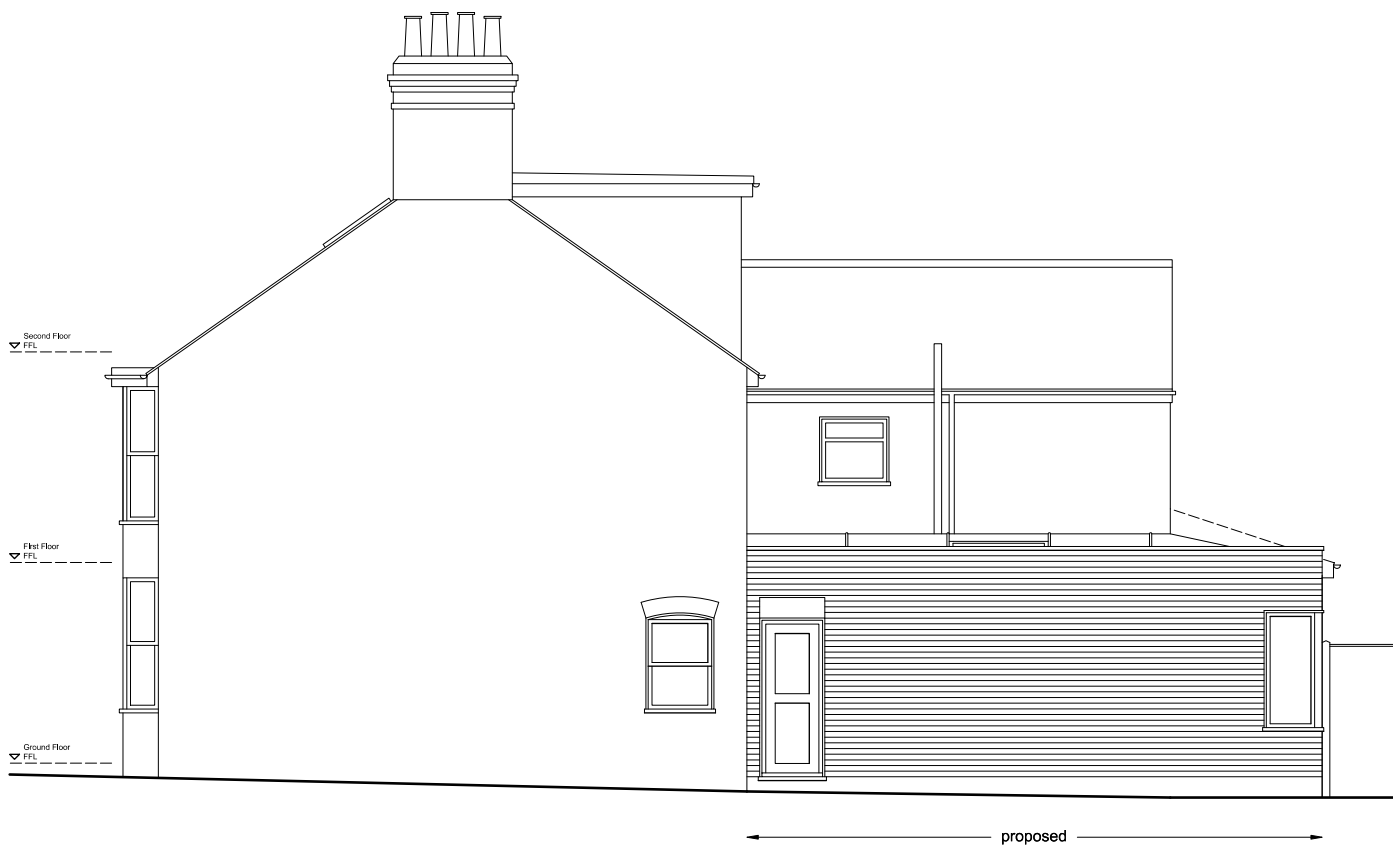

EAST ELEVATION (as proposed)





SOUTH ELEVATION (as proposed)




SECTION A-A (as proposed)

GENERAL NOTES	
No.	Description
01	Check all dimensions on site
02	 Walls existing
03	 Walls proposed
04	EXTERNAL MATERIALS EXTENSION ROOF: Lead roof. EXTENSION WALLS: Facing brickwork to match existing house. EXTENSION WINDOWS: White uPVC windows with flush casements and equal sight lines. EXTENSION DOORS: Black powder coated aluminium doors with flush casements and equal sight lines. ROOFLIGHTS: Velux style rooflights. RAINWATER GOODS: Black uPVC half round gutters and rainwater pipes.


0 2 10 METRES @ 1:100 SCALE @ A1

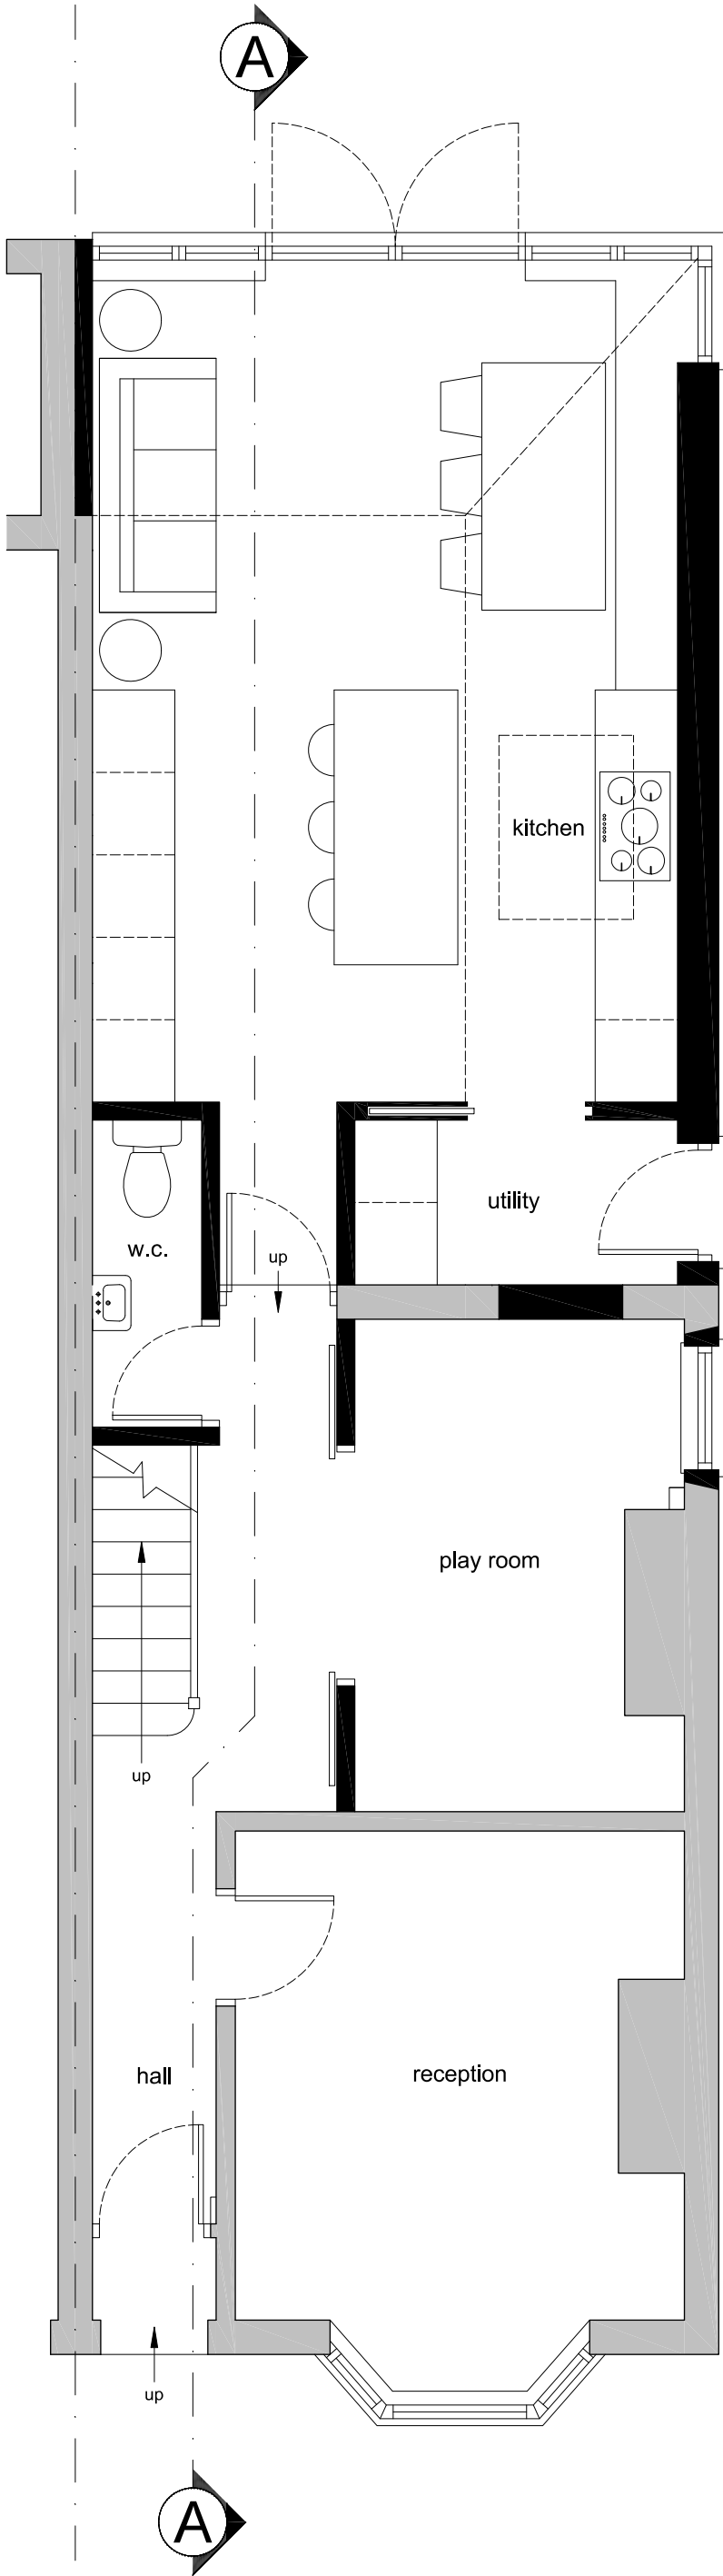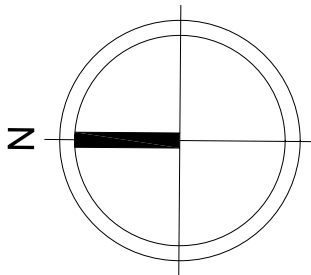

GROUND FLOOR PLAN (as proposed)

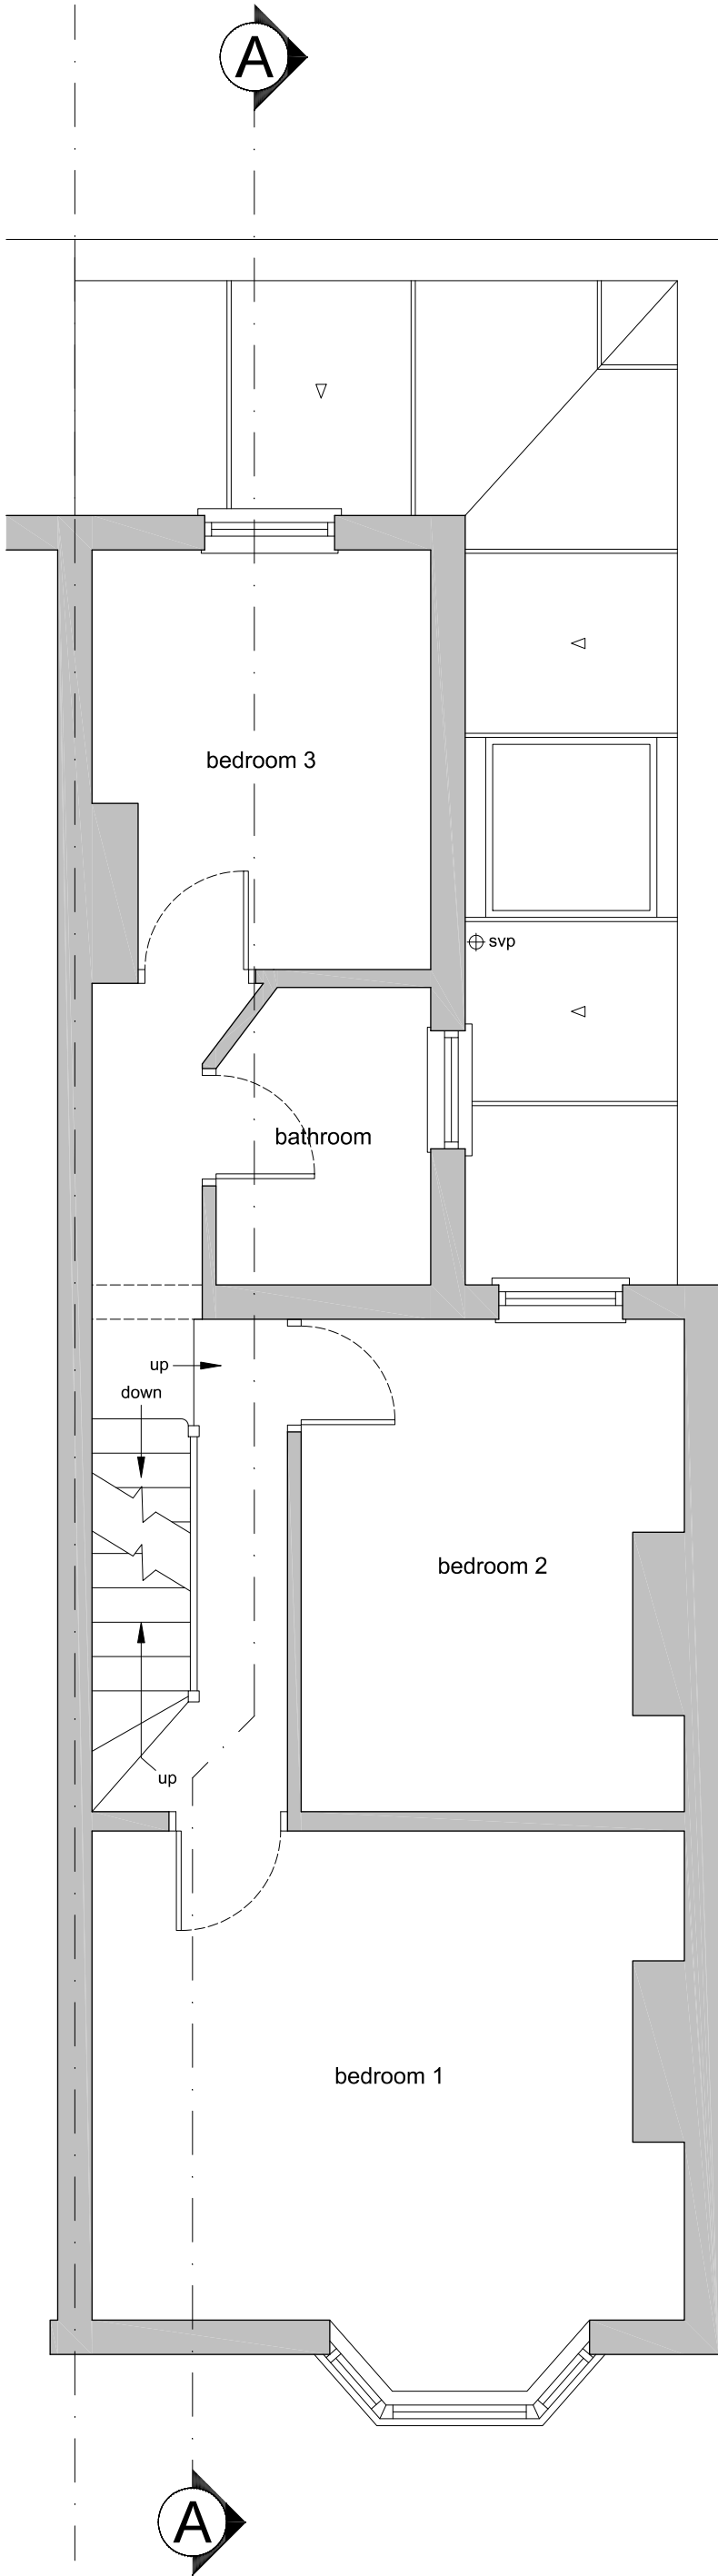


FIRST FLOOR PLAN (as proposed)

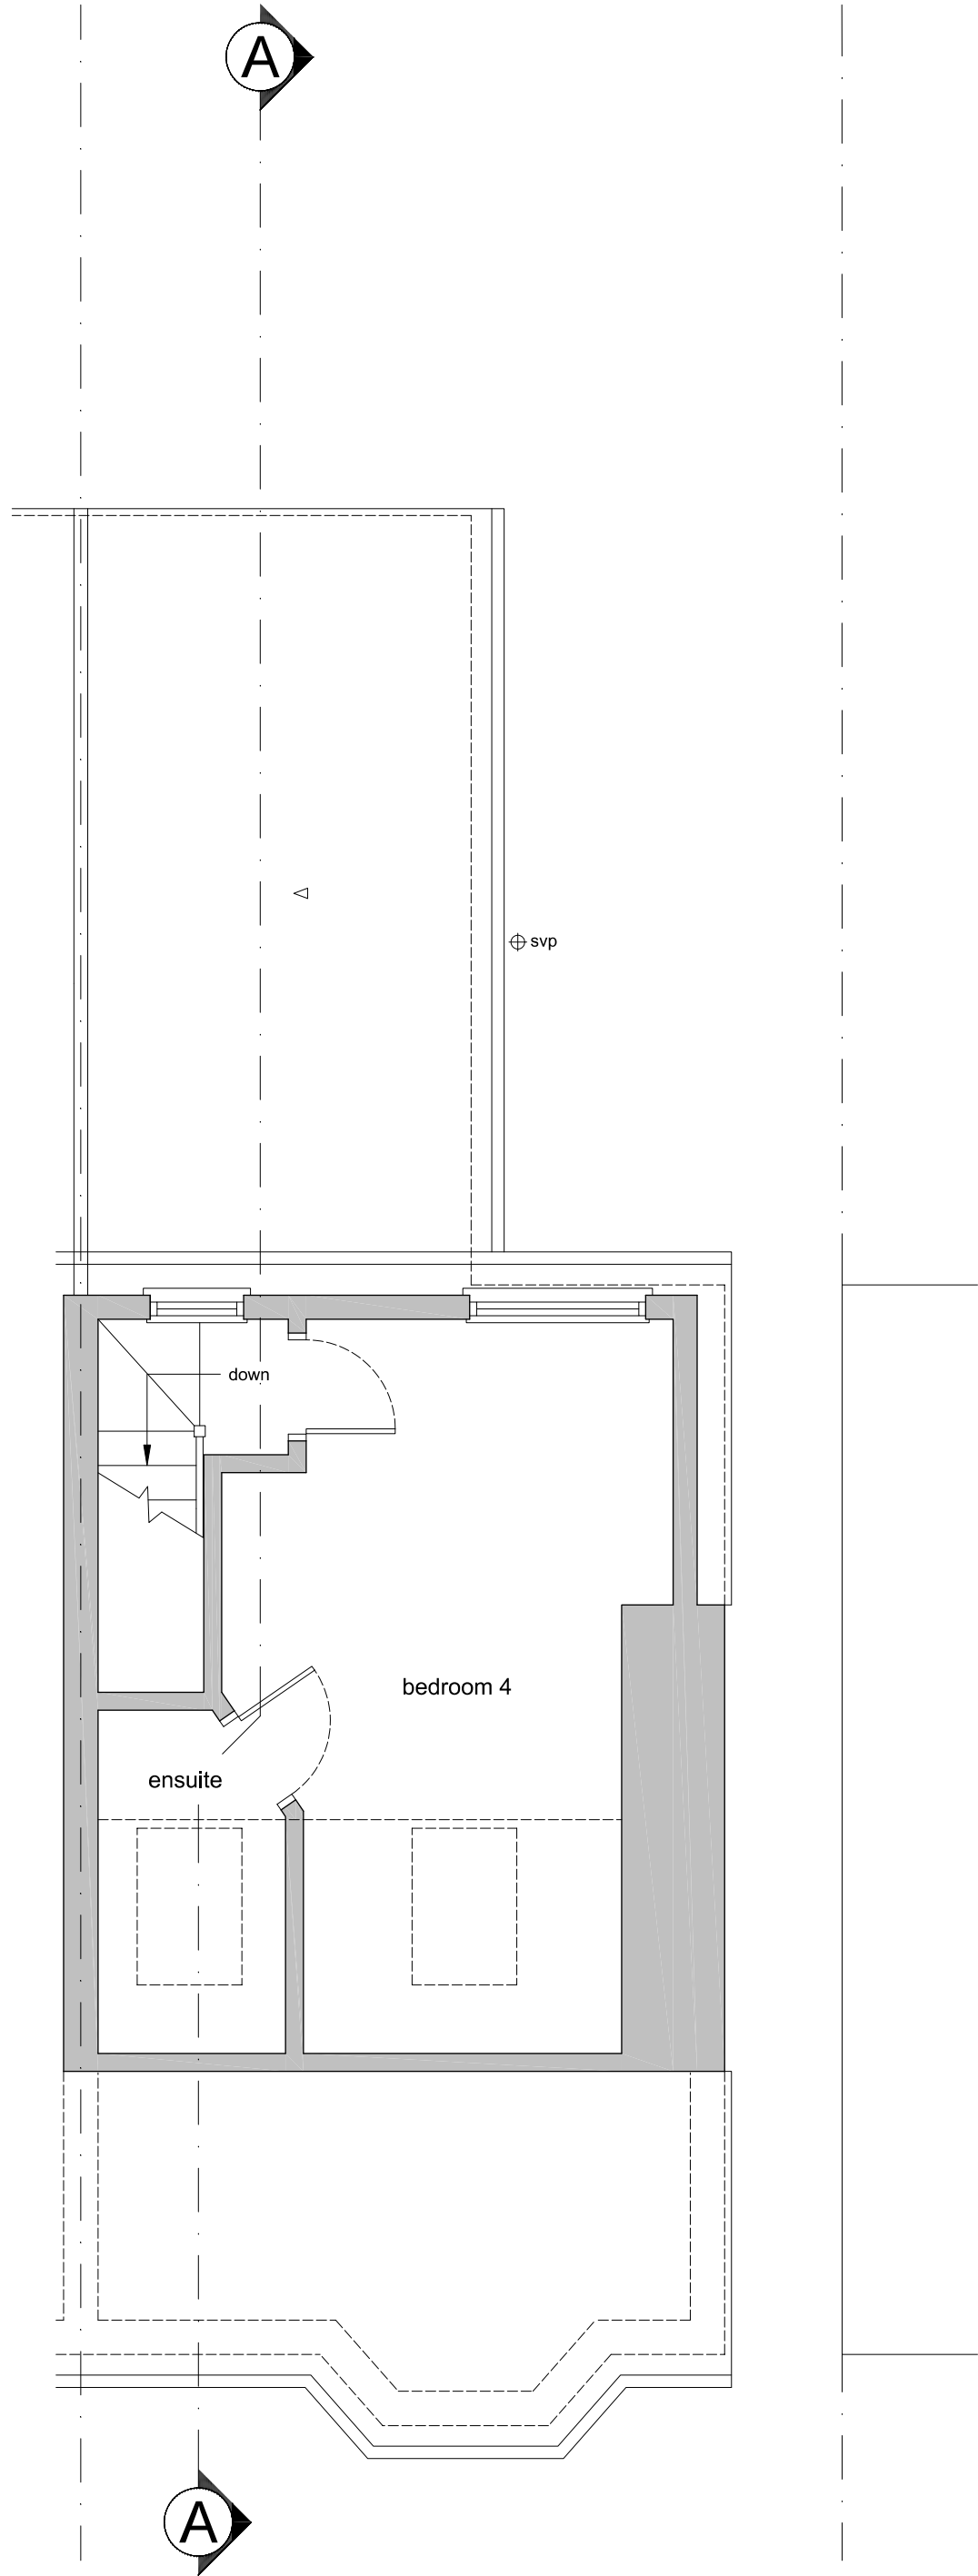

SECOND FLOOR PLAN (as proposed)

REVISIONS		
Rev	Date	Description

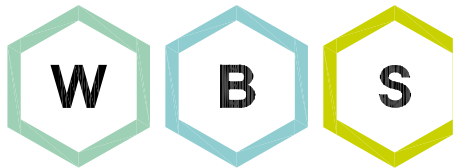

WHITEBRICK

29b Hermitage Road,
Hitchin, Hertfordshire, SG5 1BY.
info@whitebrick.studio

CLIENT

Mr and Mrs Chapman

PROJECT

Extension and Alterations at
27 Kings Road, Hitchin,
Hertfordshire, SG5 1RD.

DRAWING TITLE

Proposed Plans and
Elevations

INFORMATION

Job ref	2413
Drawing no.	2413-02
Scale	1:50, 1:100 @ ISOA1
Date	Nov 24
Drawn	CWM

0 1 5 METRES @ 1:50 scale @ A1