



EAST ELEVATION (as existing)





SOUTH ELEVATION (as existing)




SECTION A-A (as existing)


0 2 10 METRES @ 1:100 SCALE @ A1

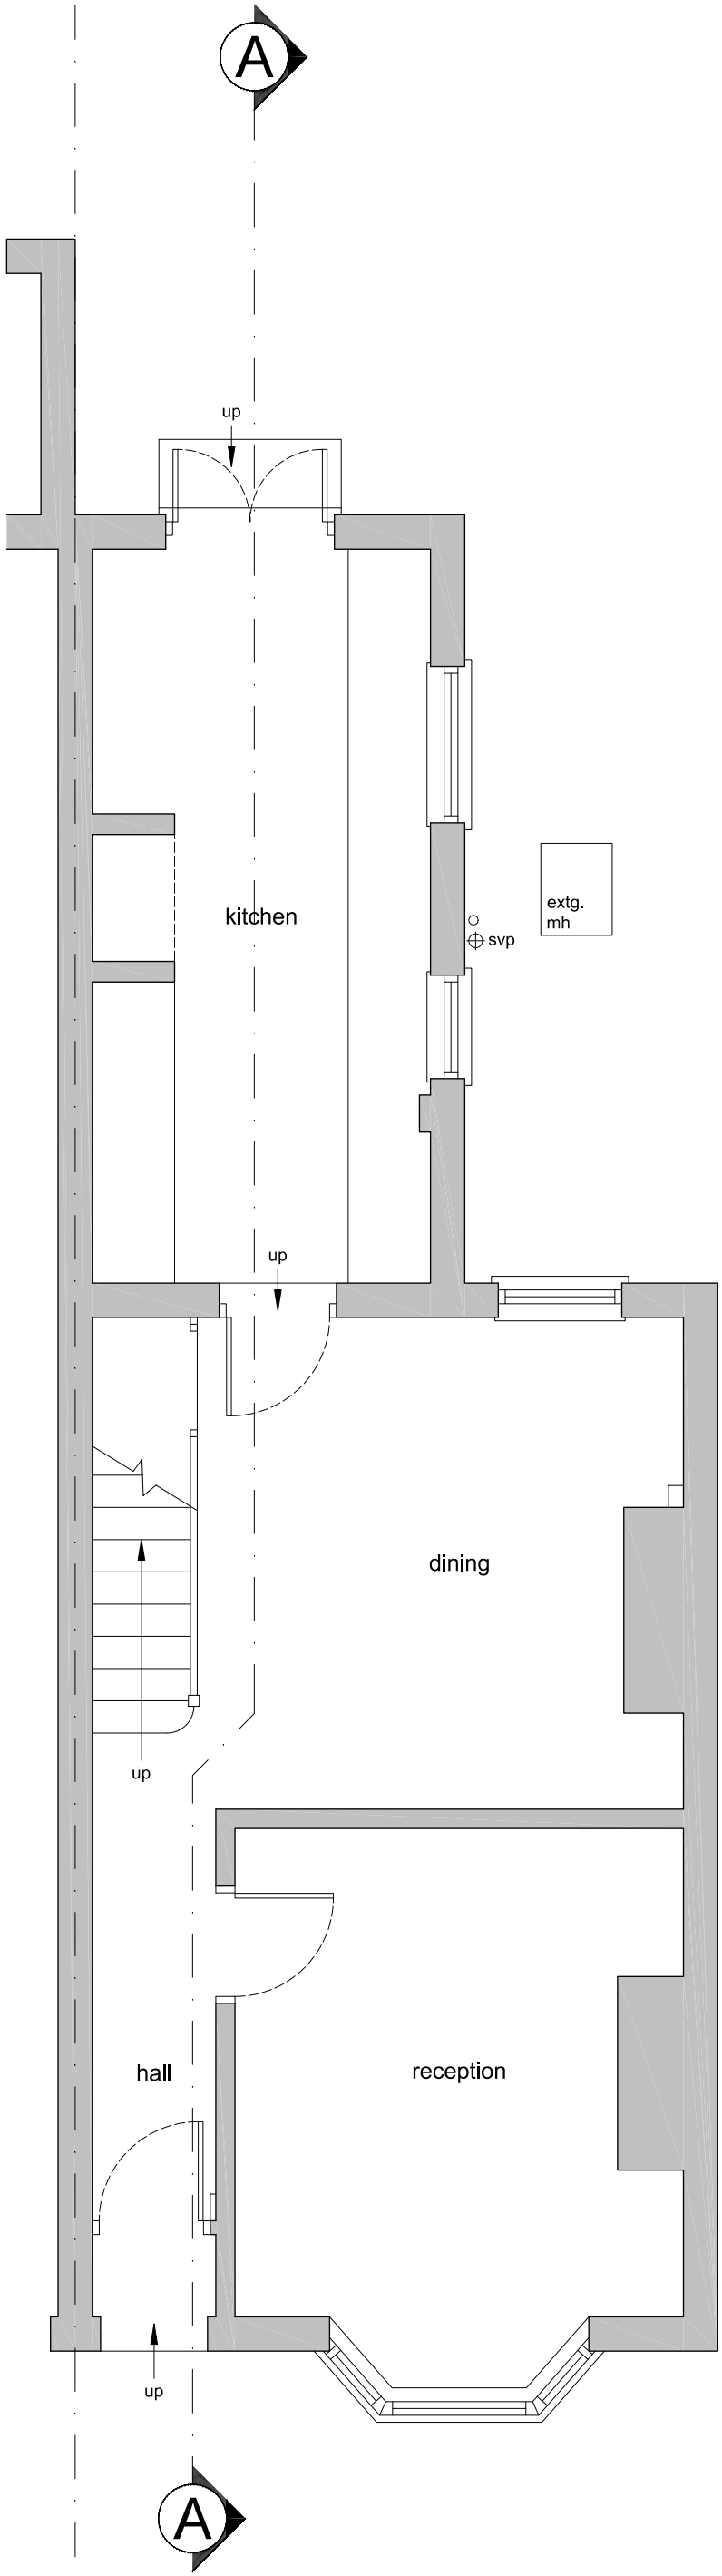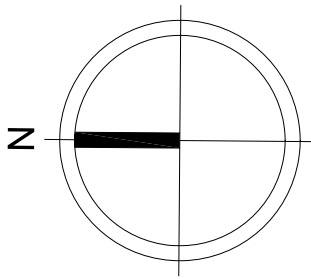

GROUND FLOOR PLAN (as existing)

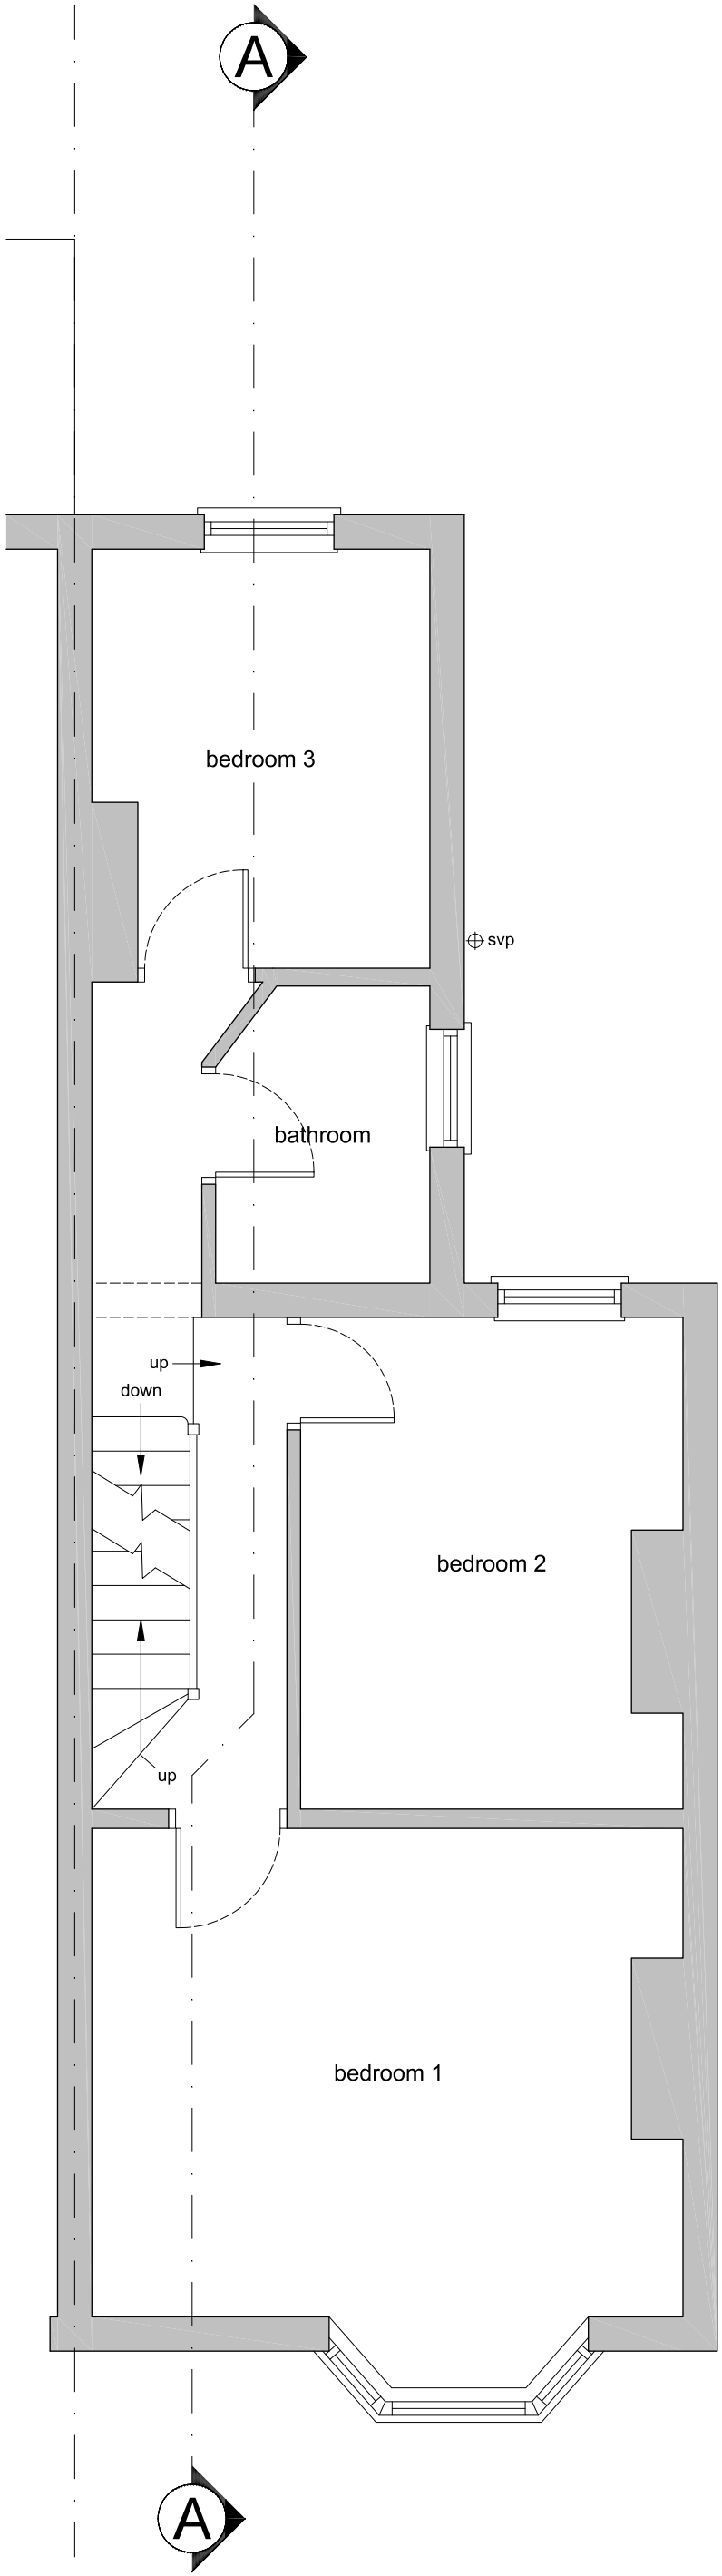

FIRST FLOOR PLAN (as existing)

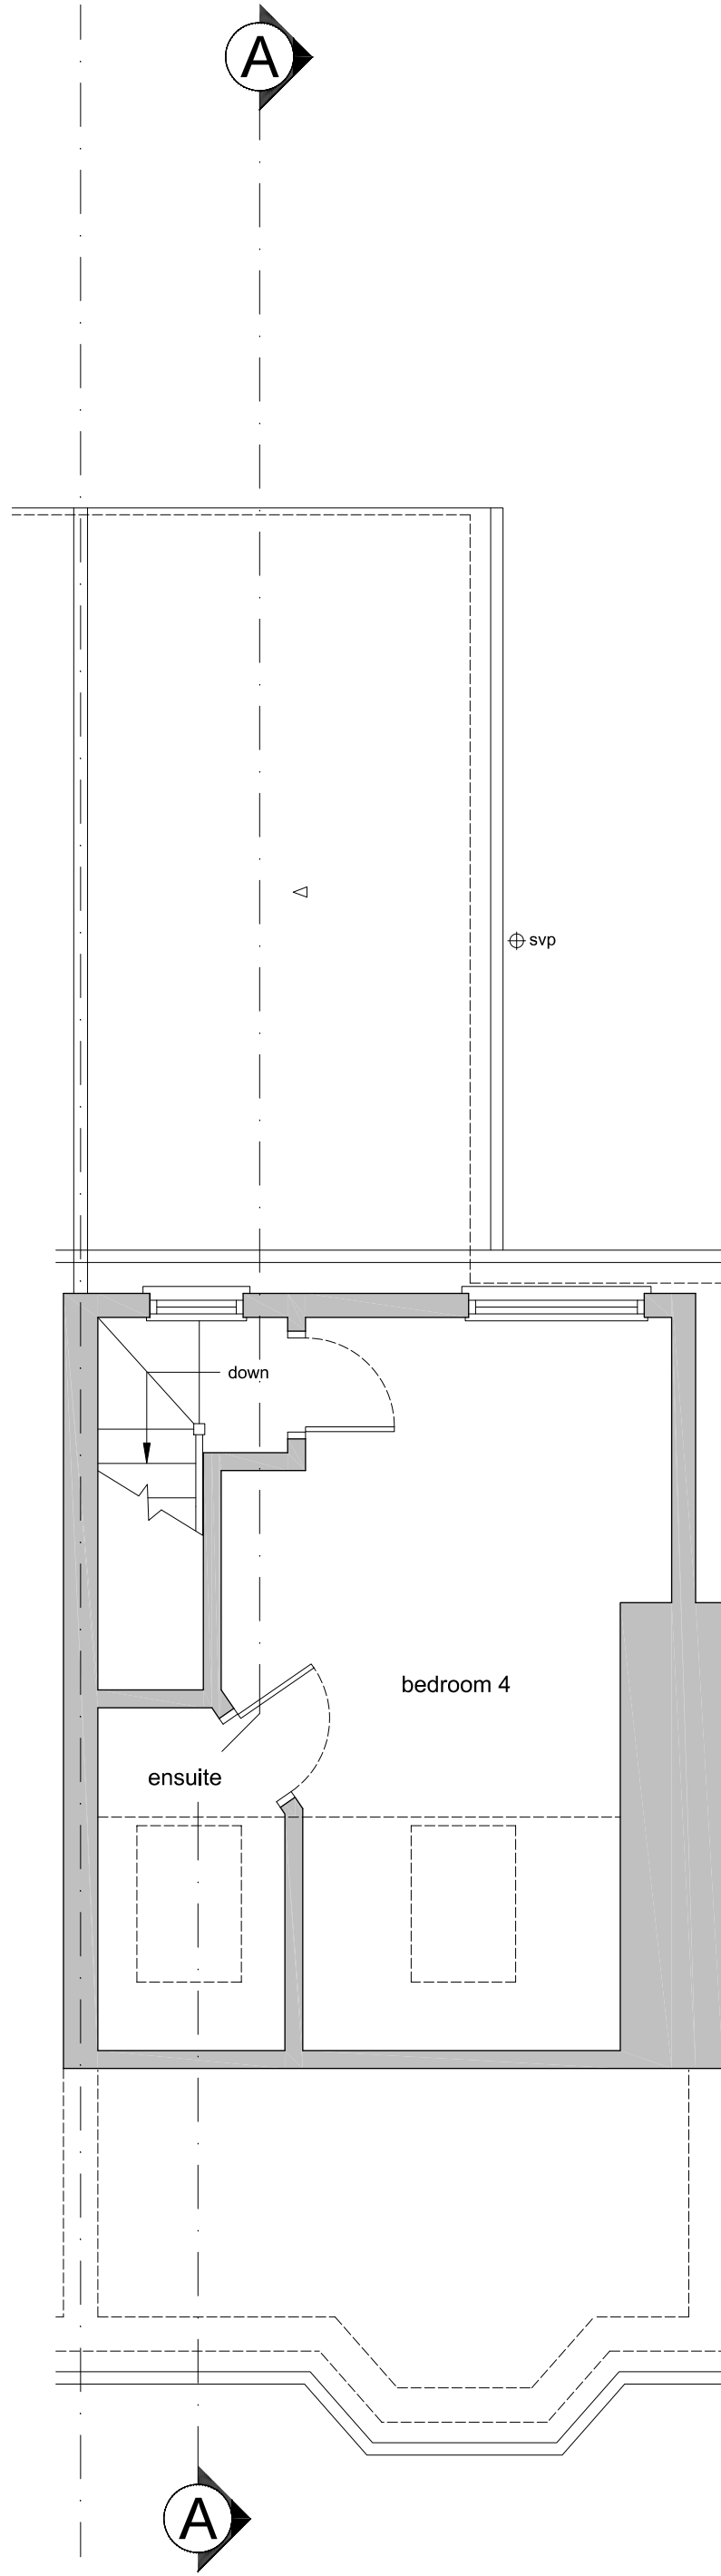

SECOND FLOOR PLAN (as existing)

0 1 5 METRES @ 1:50 scale @ A1

GENERAL NOTES

No.	Description
01	Check all dimensions on site
02	 Walls existing
03	 Walls removed

REVISIONS

Rev.	Date	Description

W

B

S

WHITEBRICK

29b Hermitage Road,
Hitchin, Hertfordshire, SG5 1BY.
info@whitebrick.studio

CLIENT
Mr and Mrs Chapman

PROJECT
Extension and Alterations at
27 Kings Road, Hitchin,
Hertfordshire, SG5 1RD.

DRAWING TITLE
Existing Plans and
Elevations

INFORMATION	
Job ref	2413
Drawing no.	2413-01
Scale	1:50, 1:100 @ ISOA1
Date	Nov 24
Drawn	CWM