






FRONT ELEVATION AS EXISTING 1:50

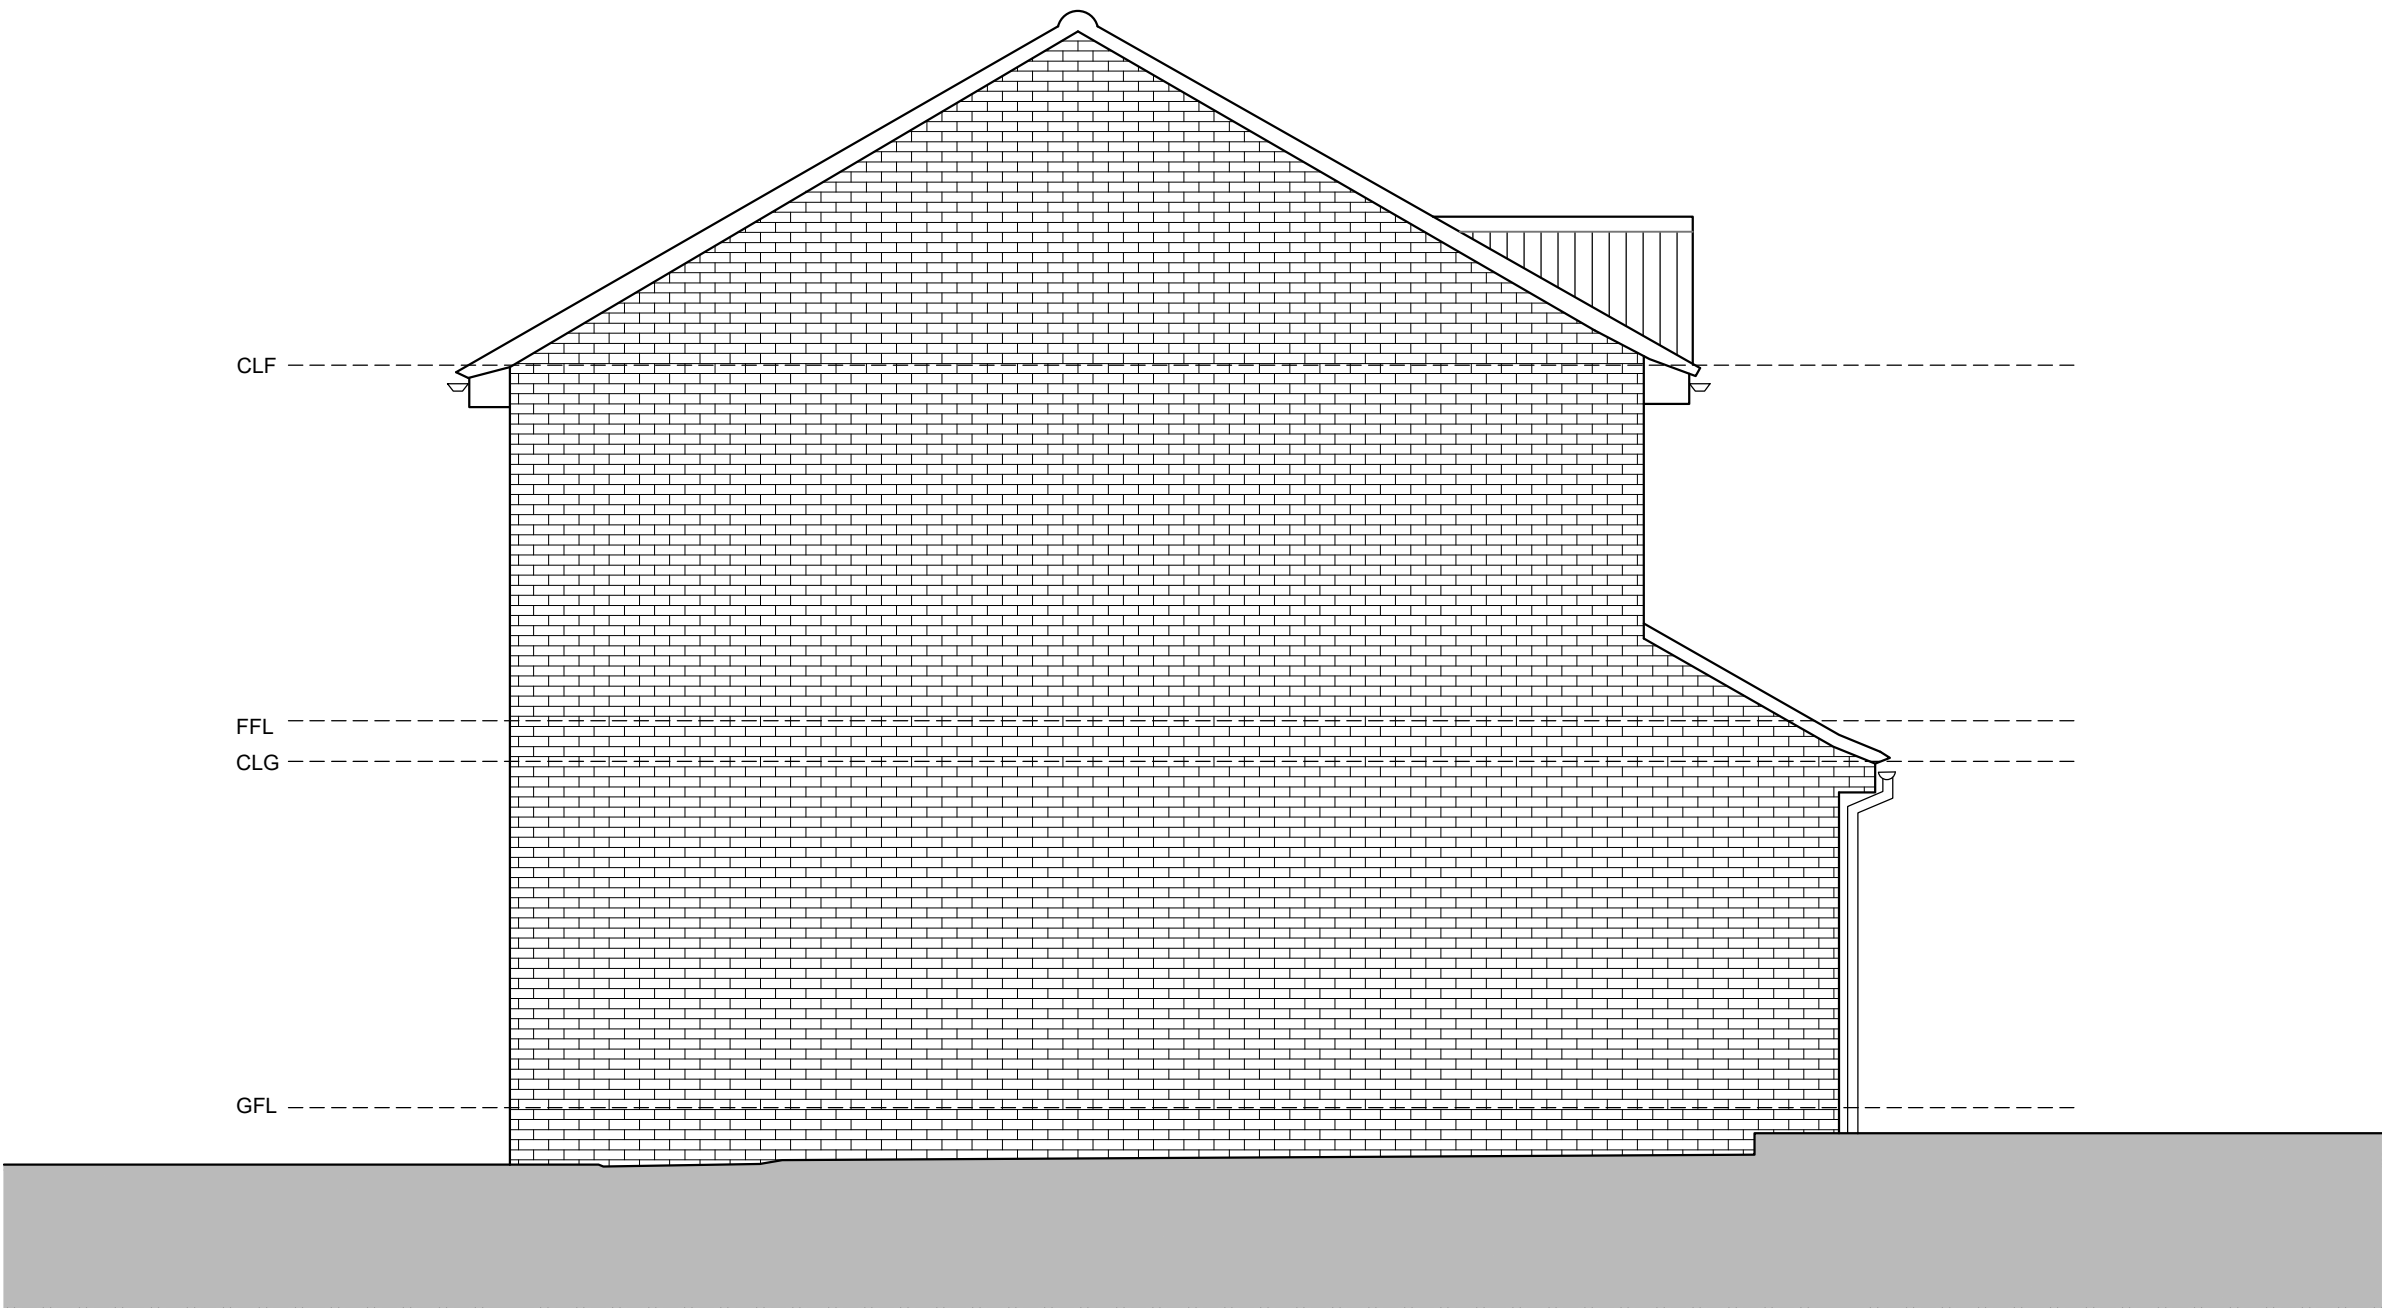

SIDE ELEVATION AS EXISTING 1:50

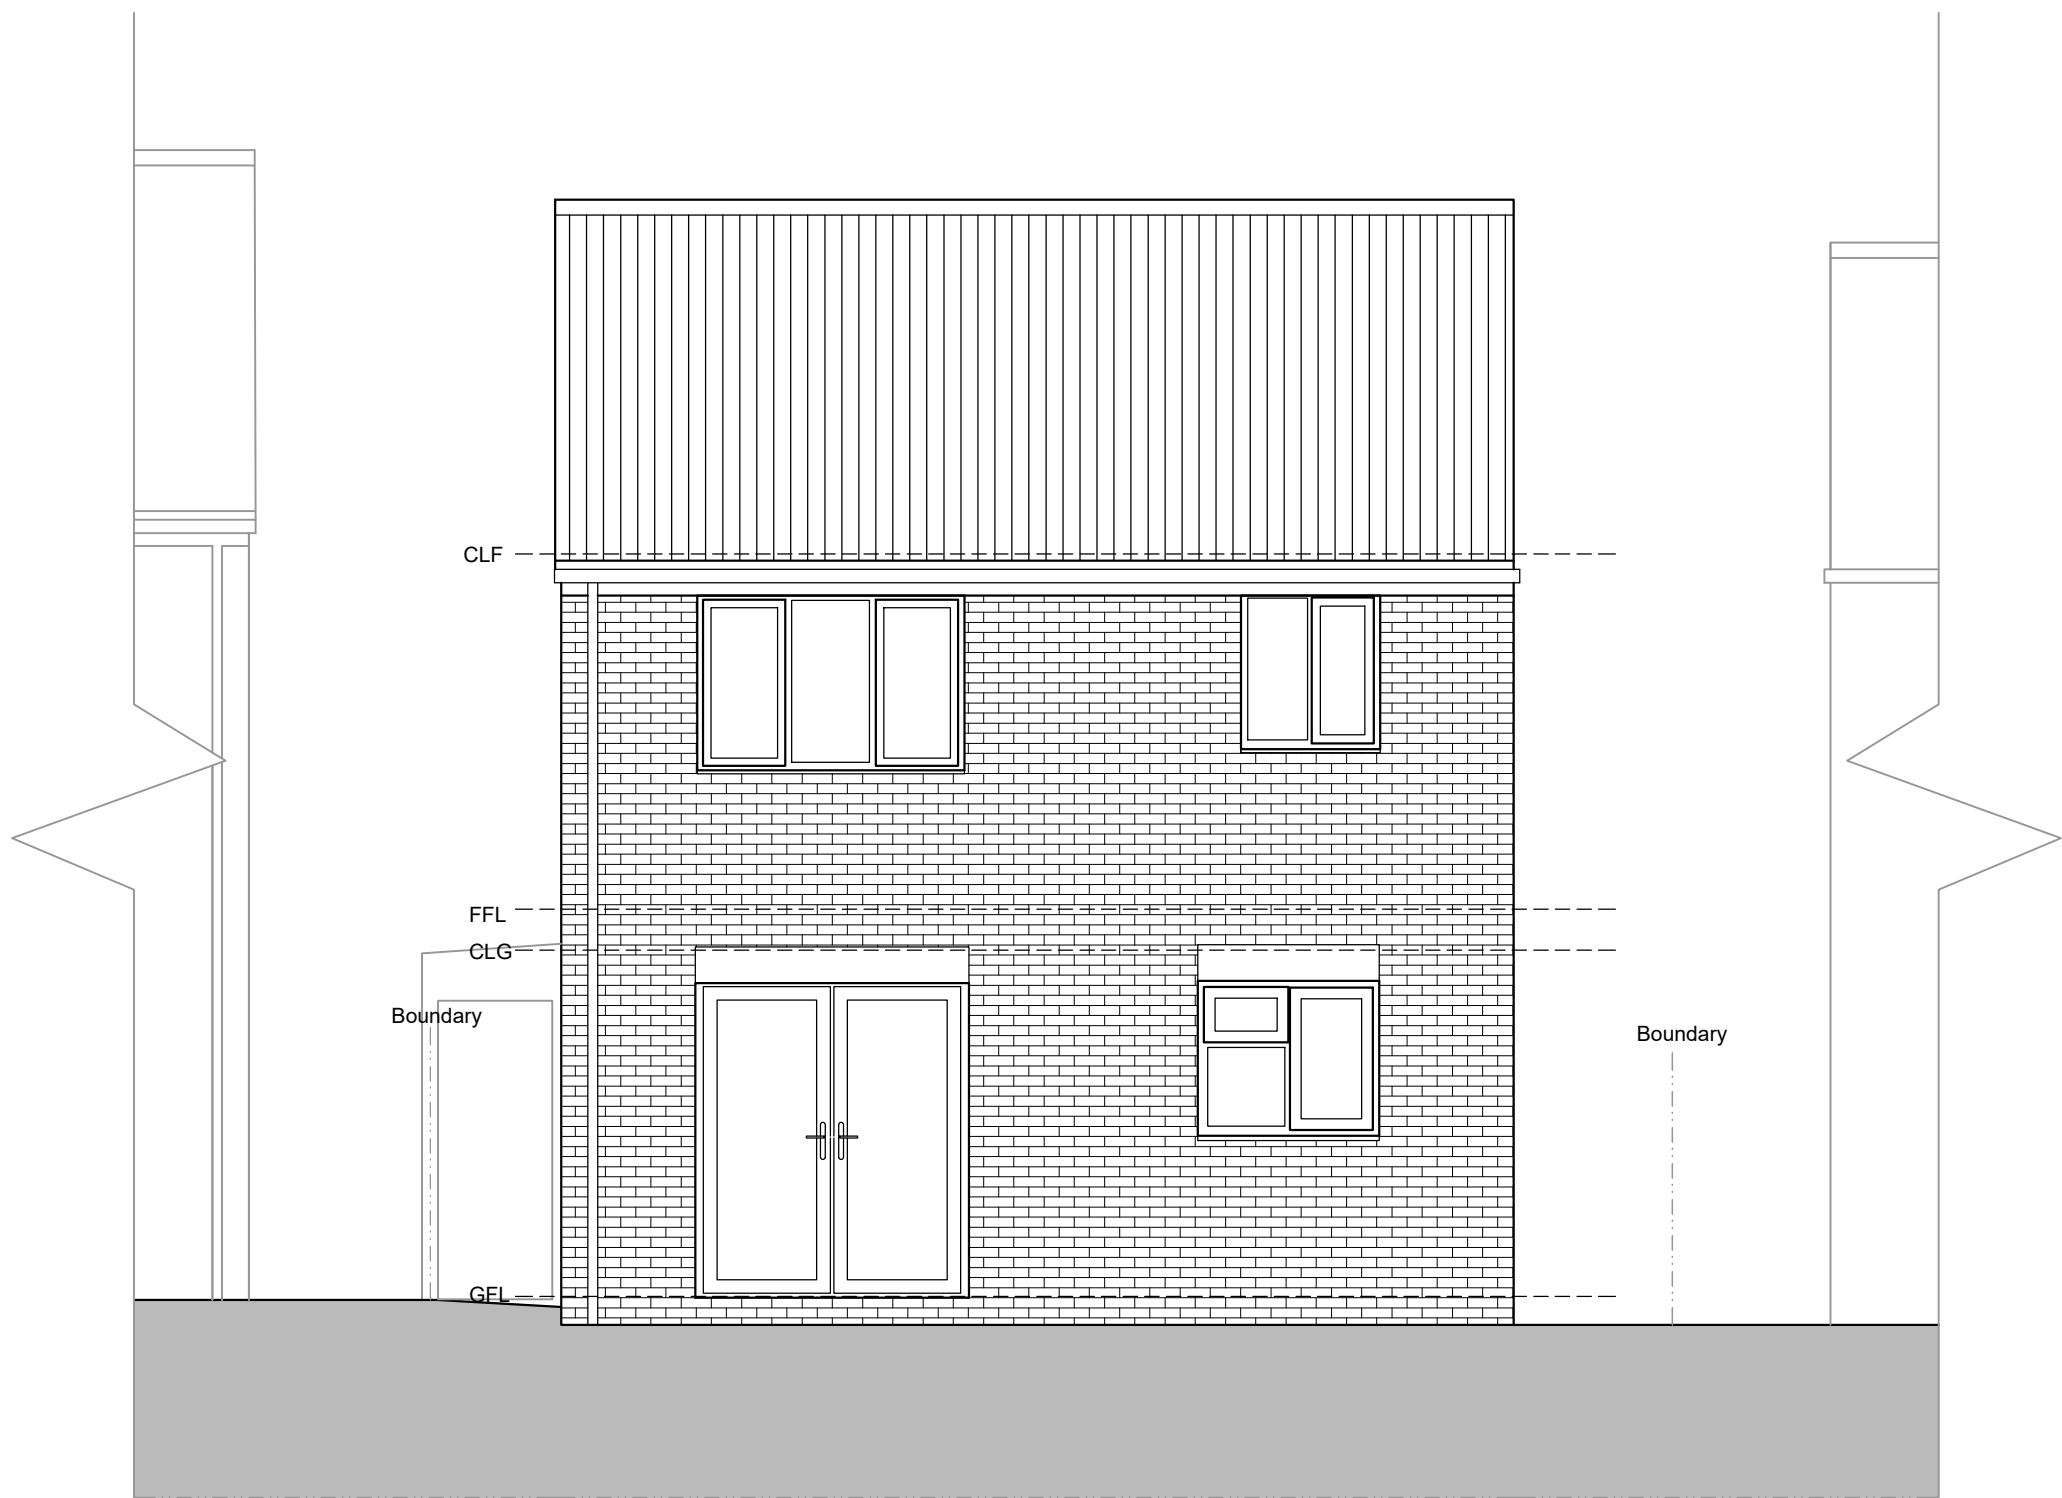


REAR ELEVATION AS EXISTING 1:50

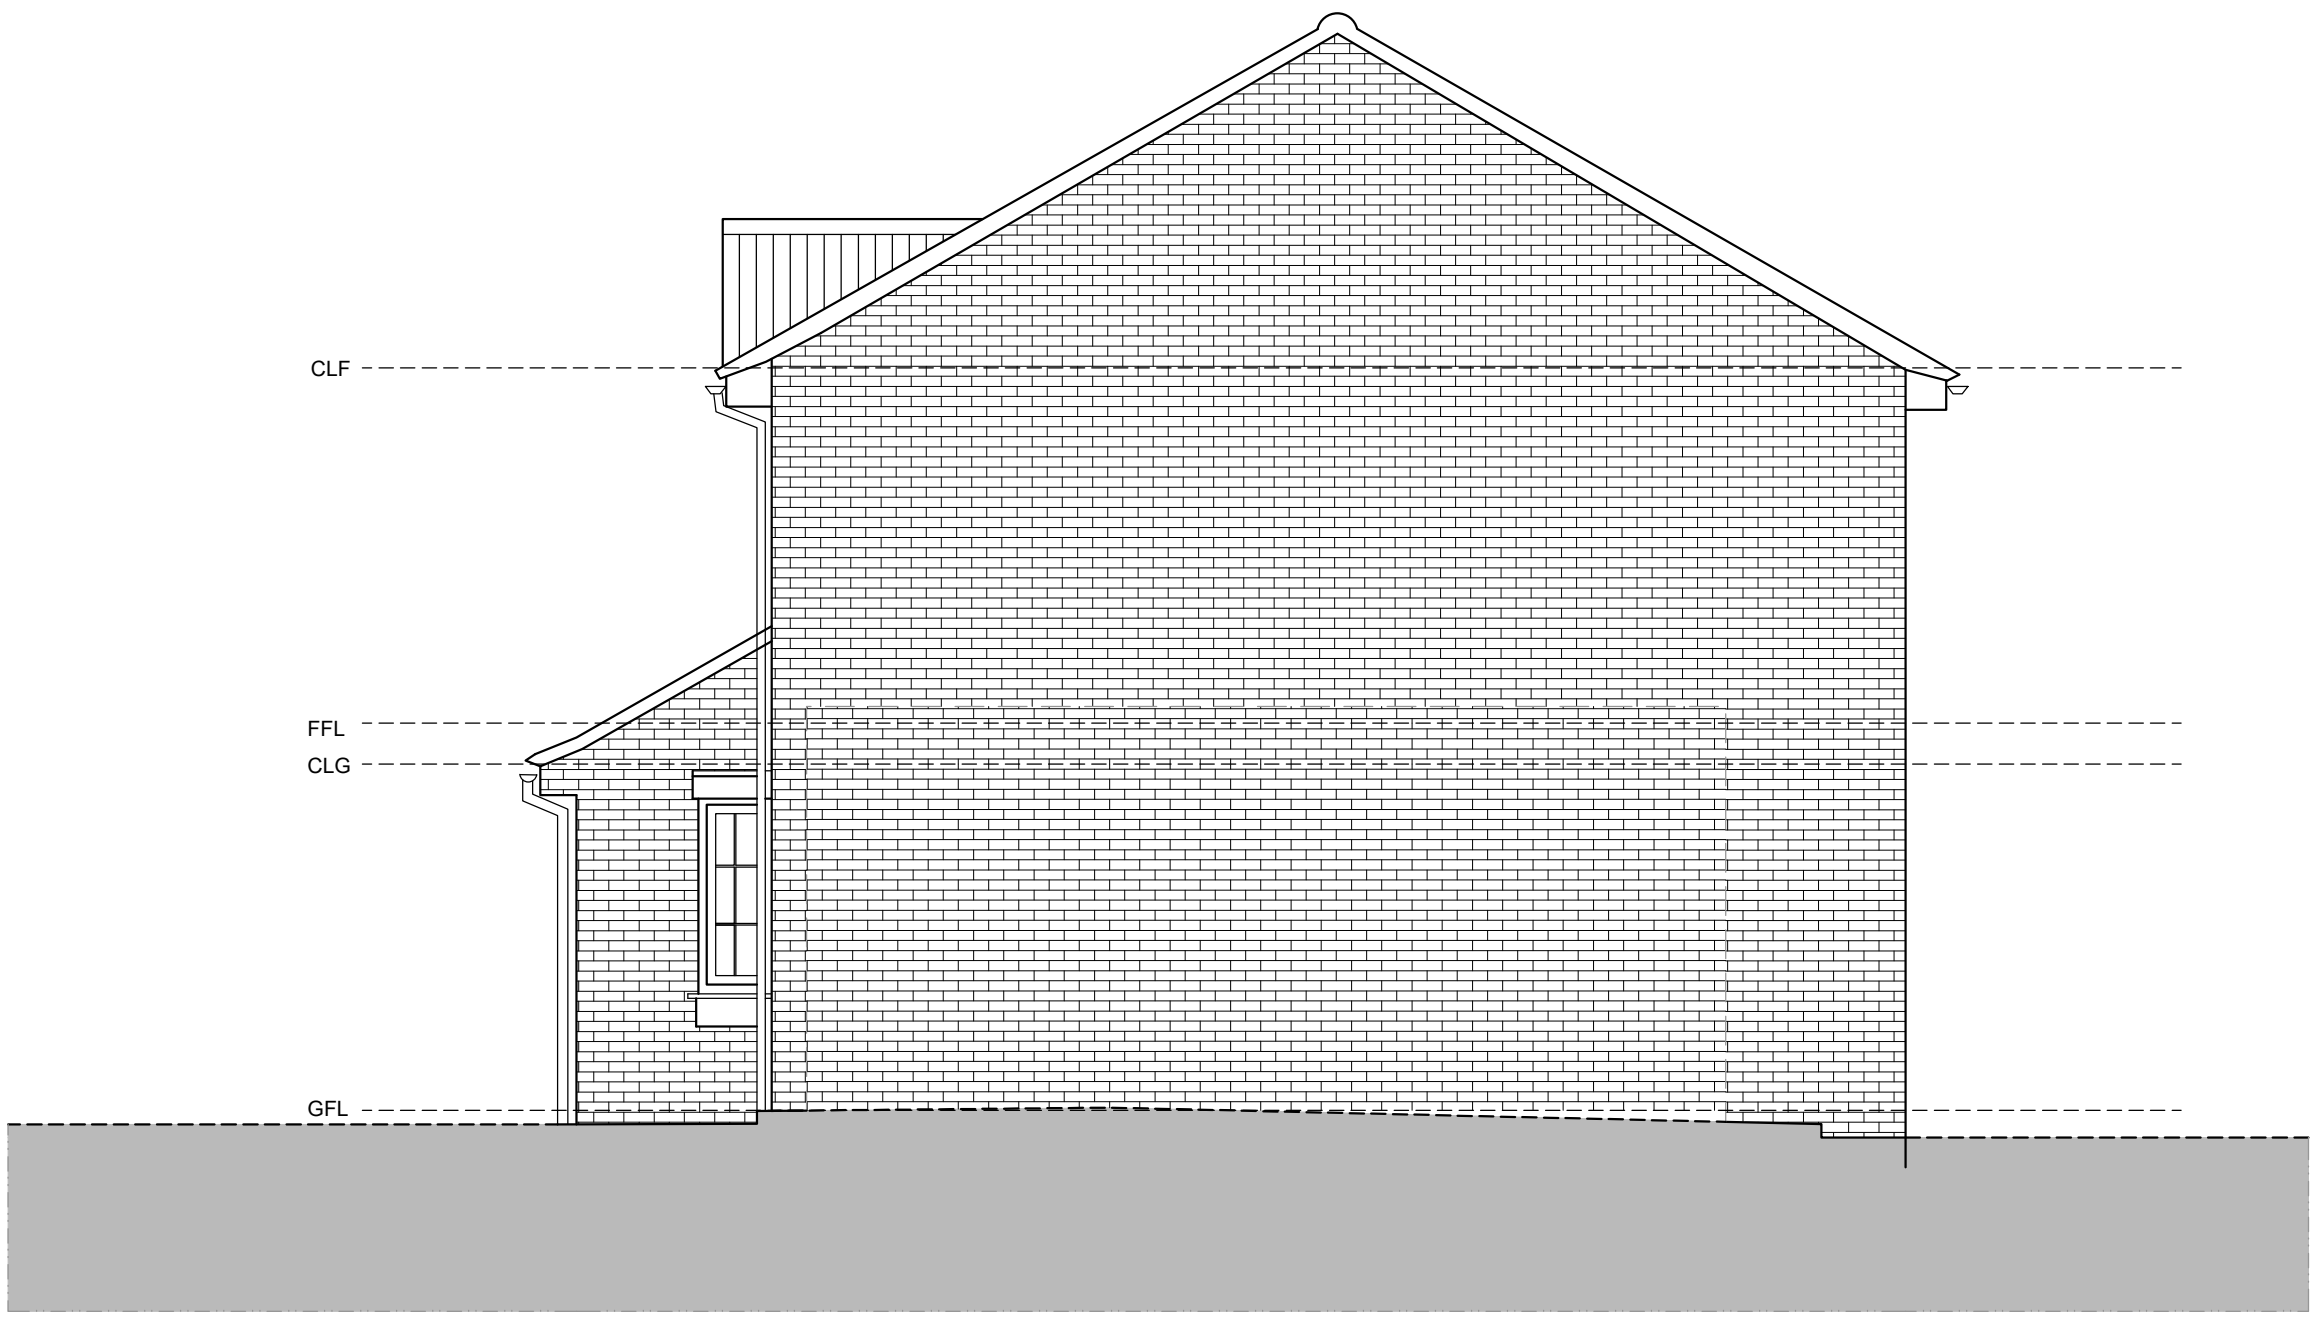

SIDE ELEVATION AS EXISTING 1:50

Planning application

 

Copyright retained in accordance with the copyright, design, and patents act 1988.

DO NOT SCALE OFF DRAWINGS UNLESS FOR PLANNING PURPOSES

Dimensions to be checked on site.

CDM Regulations 2015

Principal contractor to plan for mitigation measures in response to hazards. CDM Regulations require that all projects are to:

- Have workers to be competent and are suitably skilled for the work they carry out;
- Contractors to provide appropriate supervision, instruction and information to all on site workers to provide a safe working environment;
- Have a written construction phase H&S plan

Worcester Lloyd are appointed as 'Designer' only, unless a written appointment has been completed for the formal appointment as 'Principal Designer'. If Worcester Lloyd has been appointed as 'Principal Designer' then refer to 'Pre-construction information pack' for design health and safety information for this project.

Rev	Note	Date
-----	------	------



WORCESTER LLOYD
ARCHITECTS & ENGINEERS
Derby Office: 01332 498 770
Hitchin Office: 01462 226 308
www.worcesterlloyd.co.uk

RIBA 
Chartered Practice

Project	8 Gibson Close, Hitchin		
Drawing Title	Elevations as existing		
Scale 1:50	Drawn By EC	Checked By MW	
Sheet A1			
Date	Job No.	Drawing No.	Revision
April '26	009 2026	003	-