


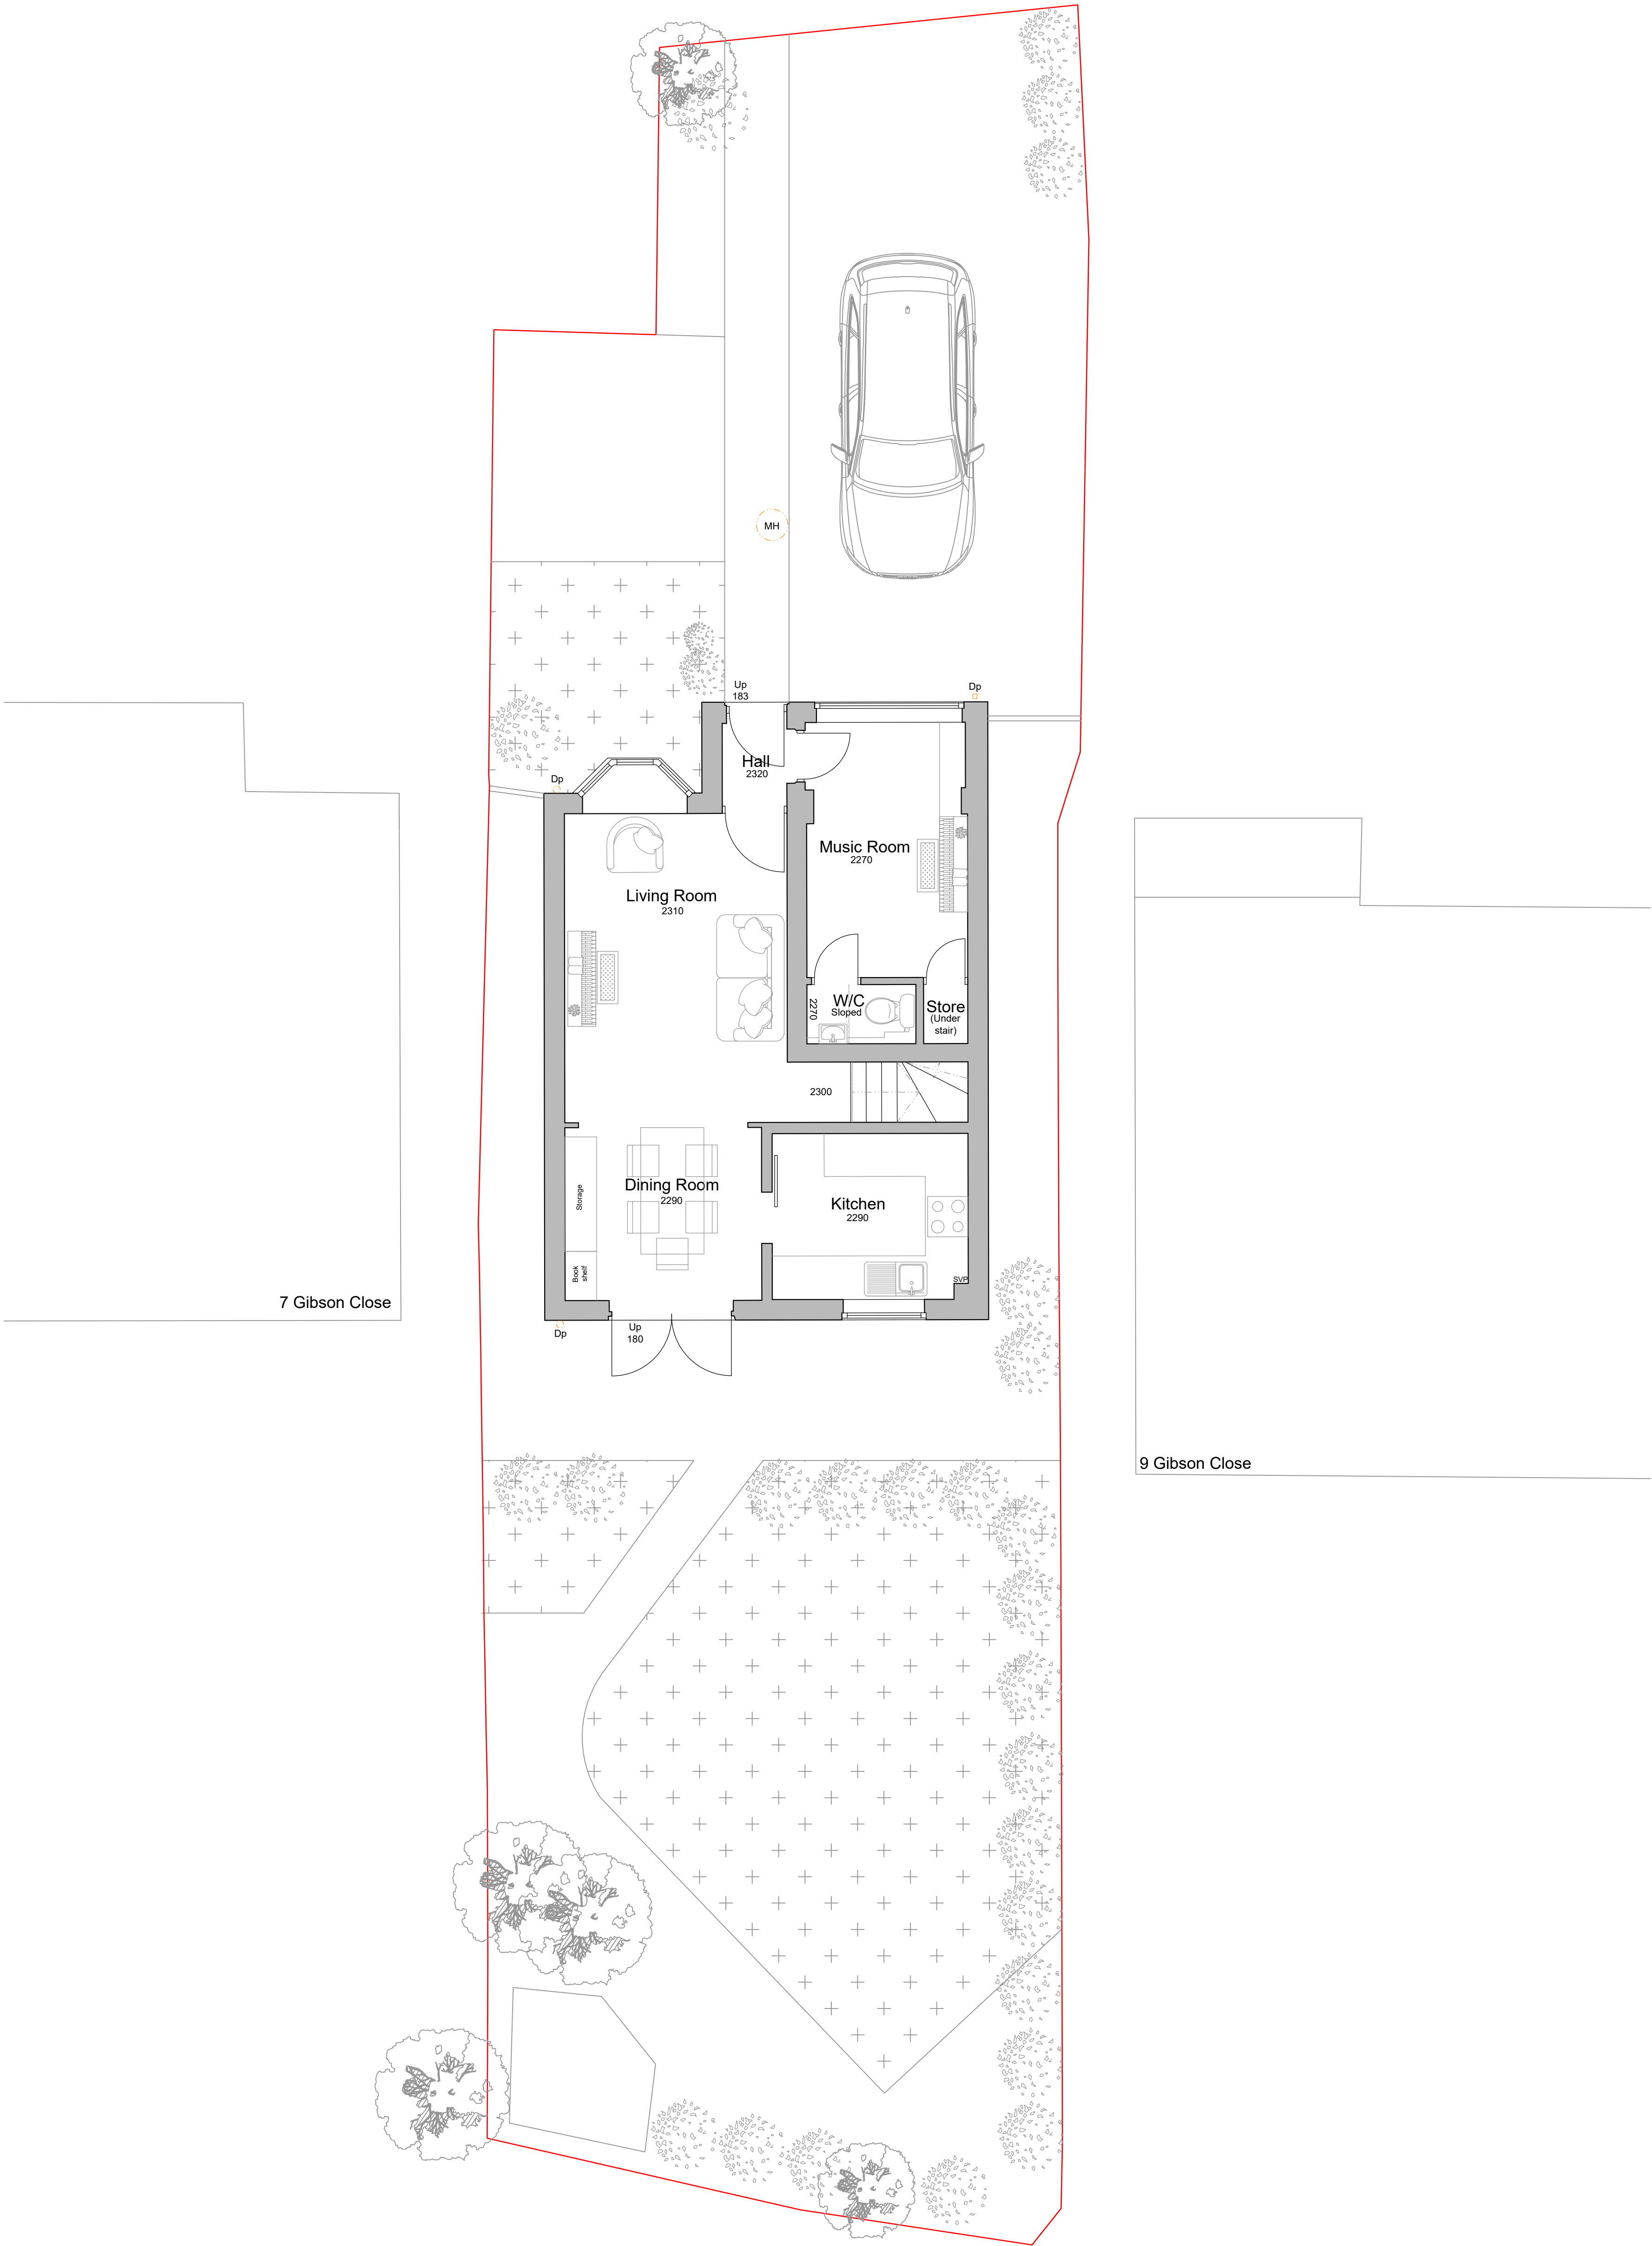

GROUND FLOOR PLAN AS EXISTING 1:50

# Planning application



Copyright retained in accordance with the copyright, design, and patents act 1988.

DO NOT SCALE OFF DRAWINGS UNLESS FOR PLANNING PURPOSES

Dimensions to be checked on site.

**CDM Regulations 2015**

Principal contractor to plan for mitigation measures in response to hazards. CDM Regulations require that **all** projects are to:

- Have workers to be competent and are suitably skilled for the work they carry out;
- Contractors to provide appropriate supervision, instruction and information to all on site workers to provide a safe working environment;
- Have a written construction phase plan.

Worcester Lloyd are appointed as 'Designer' only, unless a written appointment has been completed for the formal appointment as 'Principal Designer'. If Worcester Lloyd has been appointed as 'Principal Designer' then refer to 'Pre-construction information pack' for design health and safety information for this project.

| Rev | Note | Date |
|-----|------|------|
|     |      |      |
|     |      |      |
|     |      |      |

**WORCESTER LLOYD**  
ARCHITECTS & ENGINEERS  
Derby Office: 01332 498 770  
Hitchin Office: 01462 226 308  
www.worcesterlloyd.co.uk

**RIBA**  
Chartered Practice

Project **8 Gibson Close, Hitchin**

Drawing Title **Ground Floor Plan as existing**

Scale 1:50

| Date      | Job No.  | Drawing No. | Revision |
|-----------|----------|-------------|----------|
| April '26 | 009 2026 | 001         | -        |