
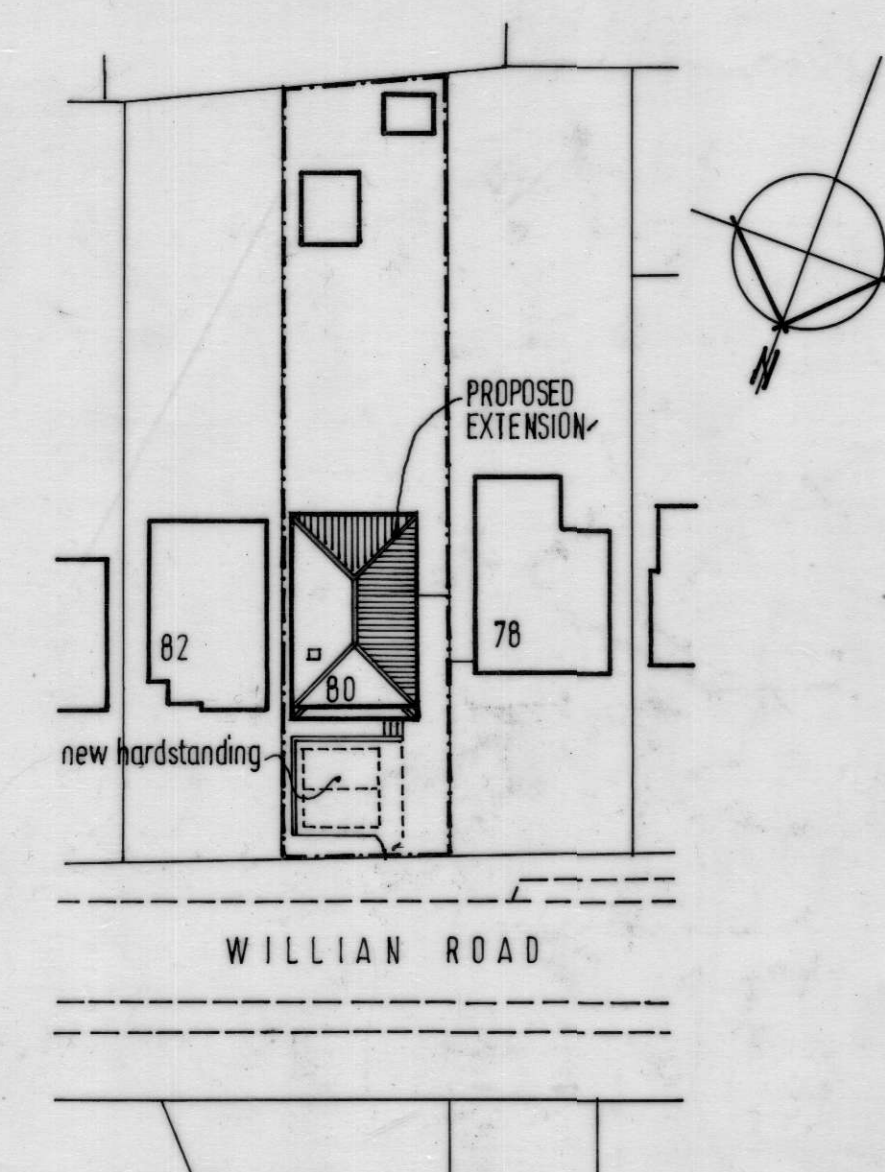
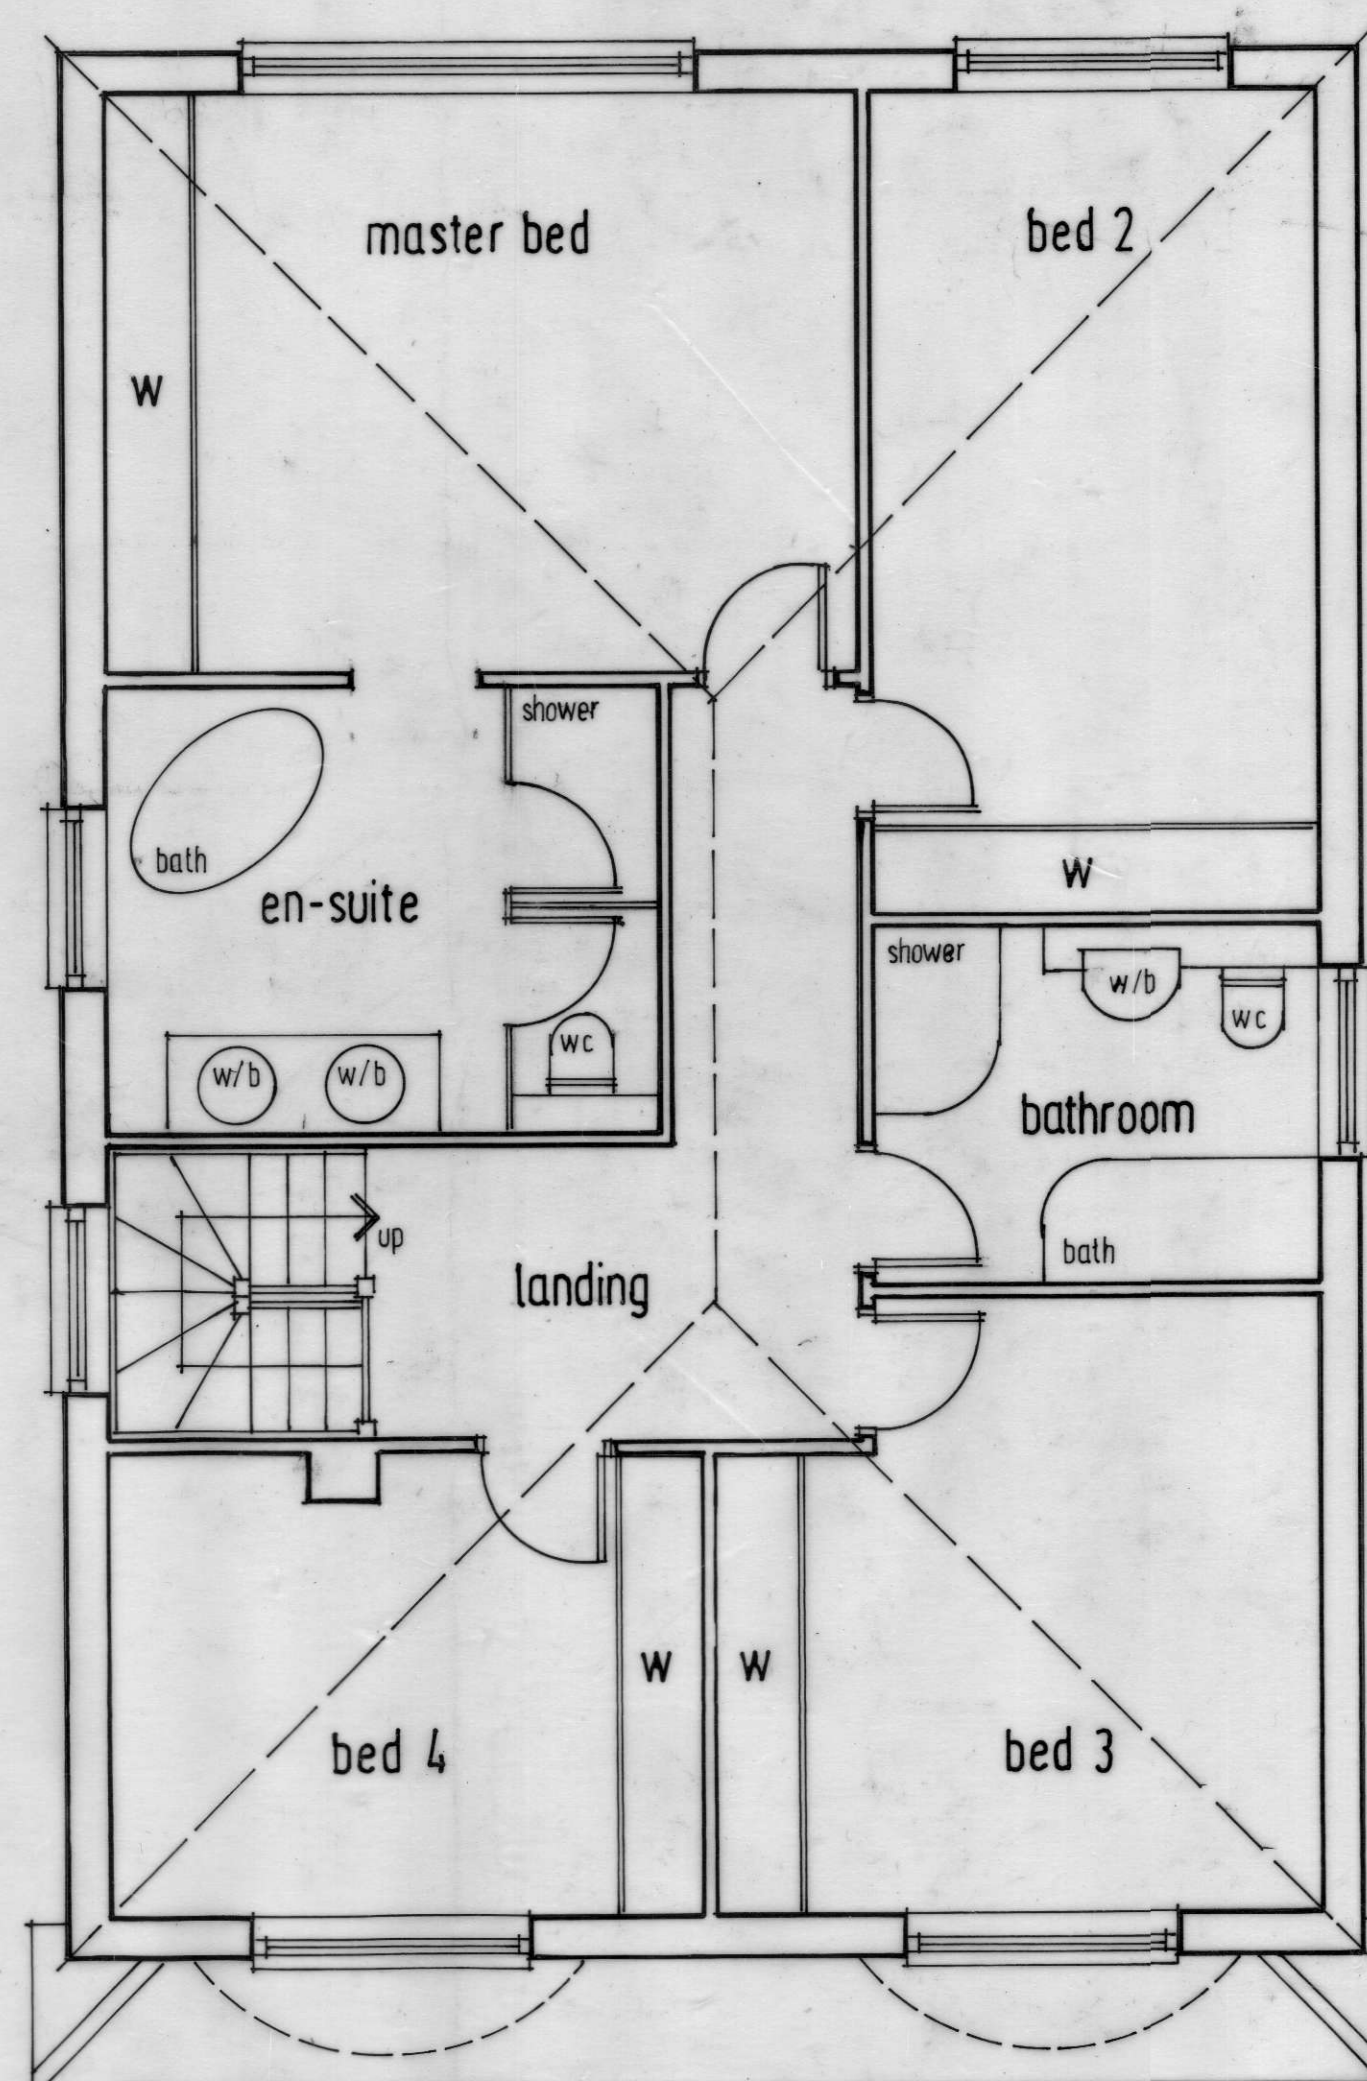
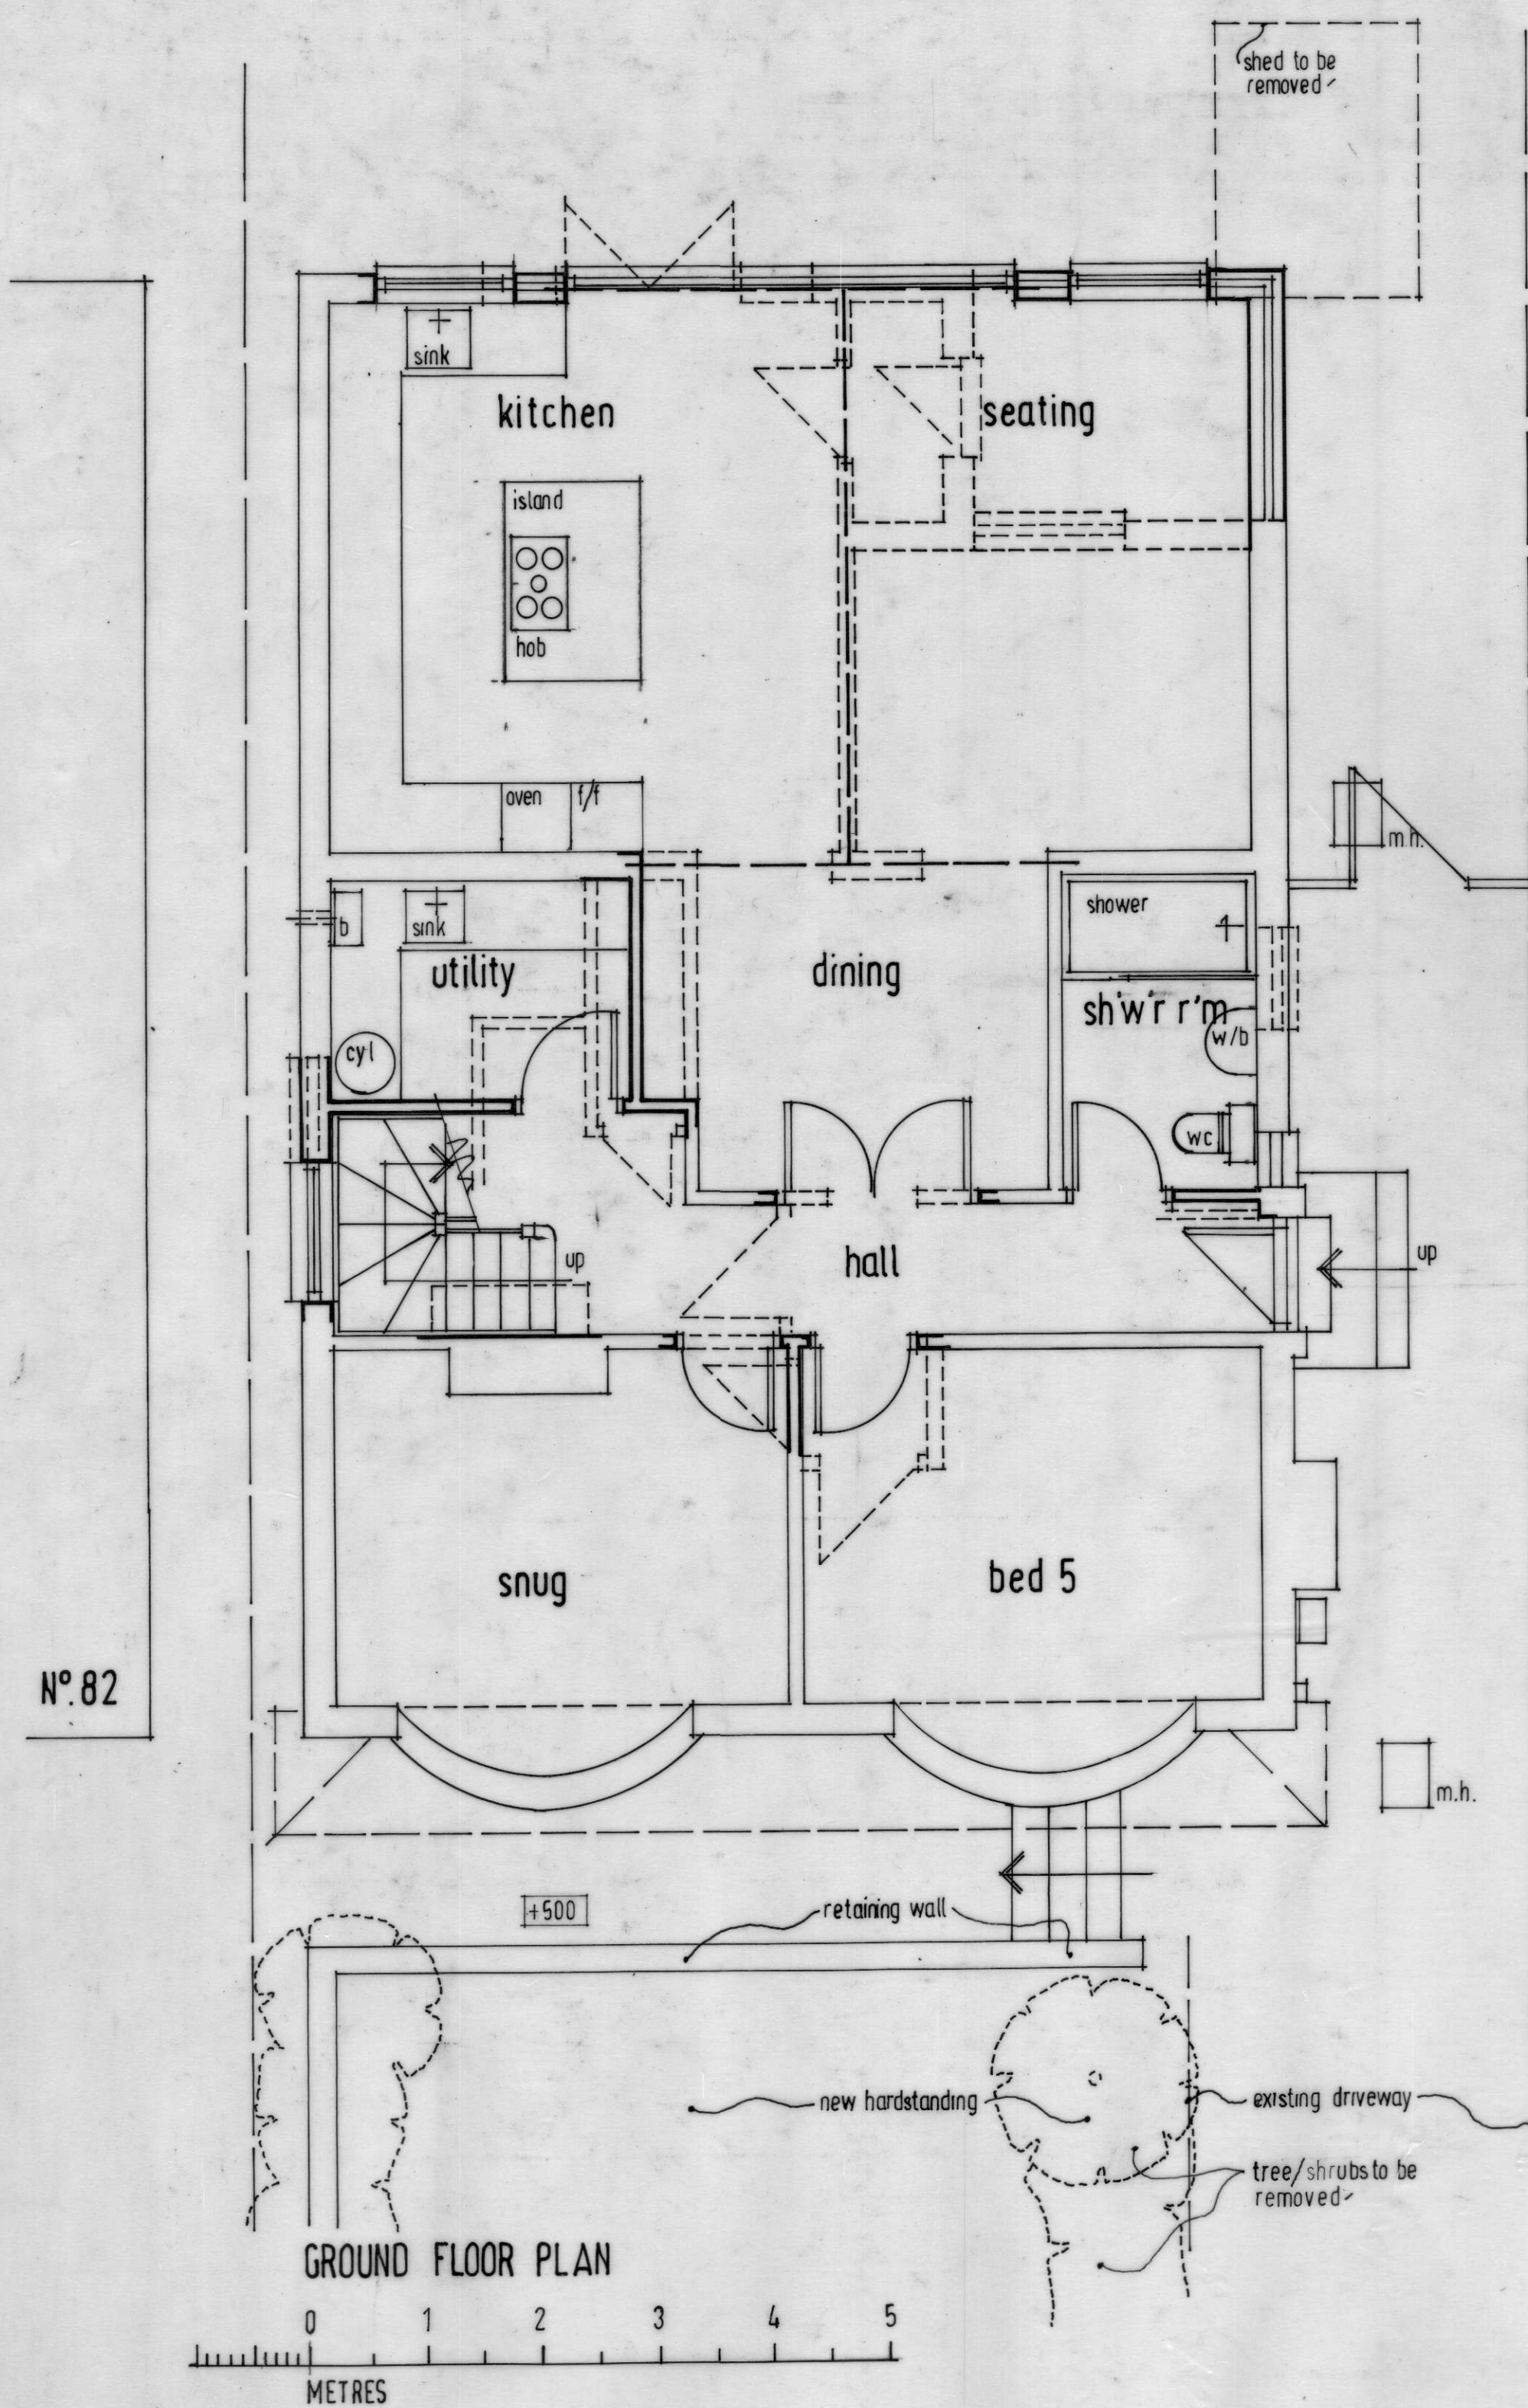
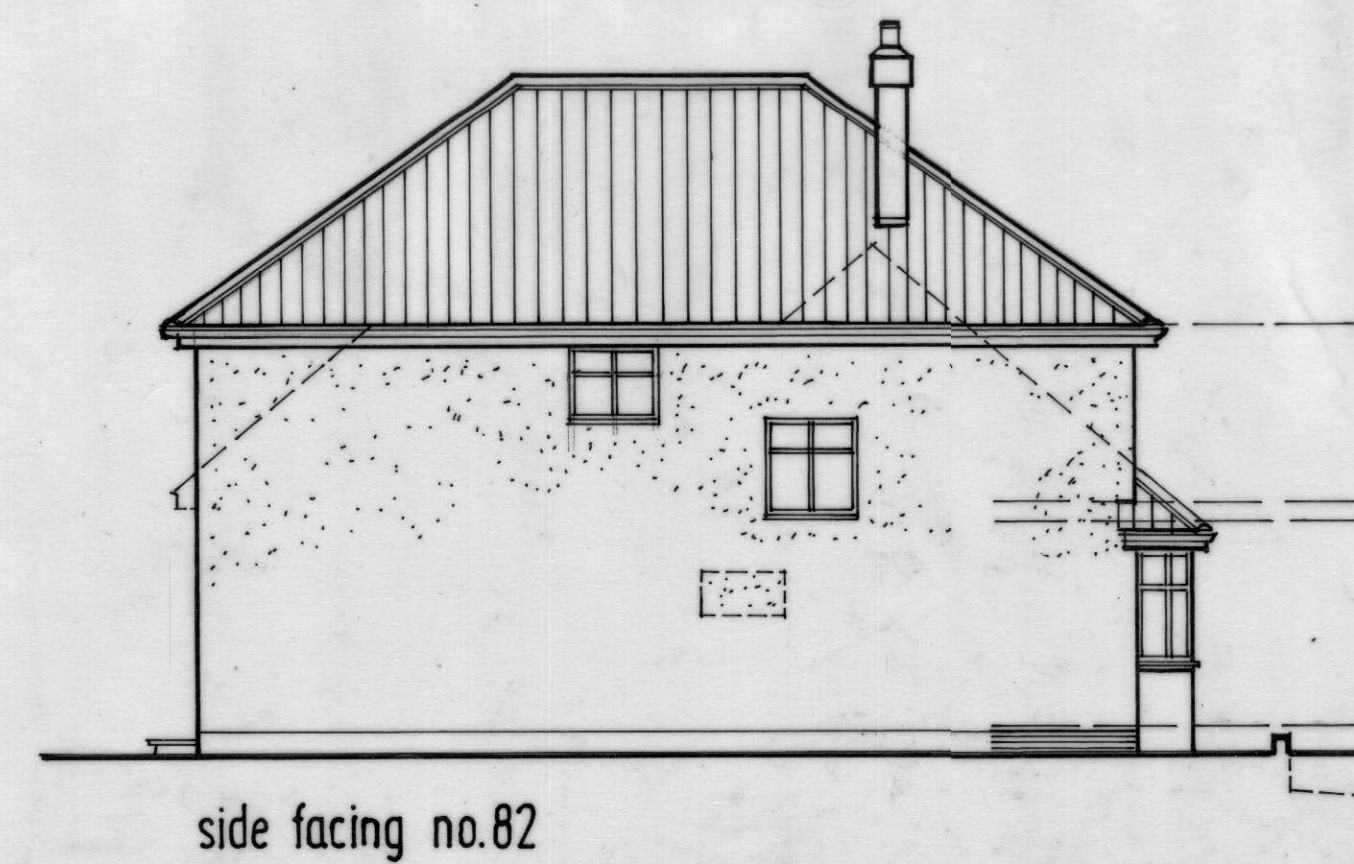
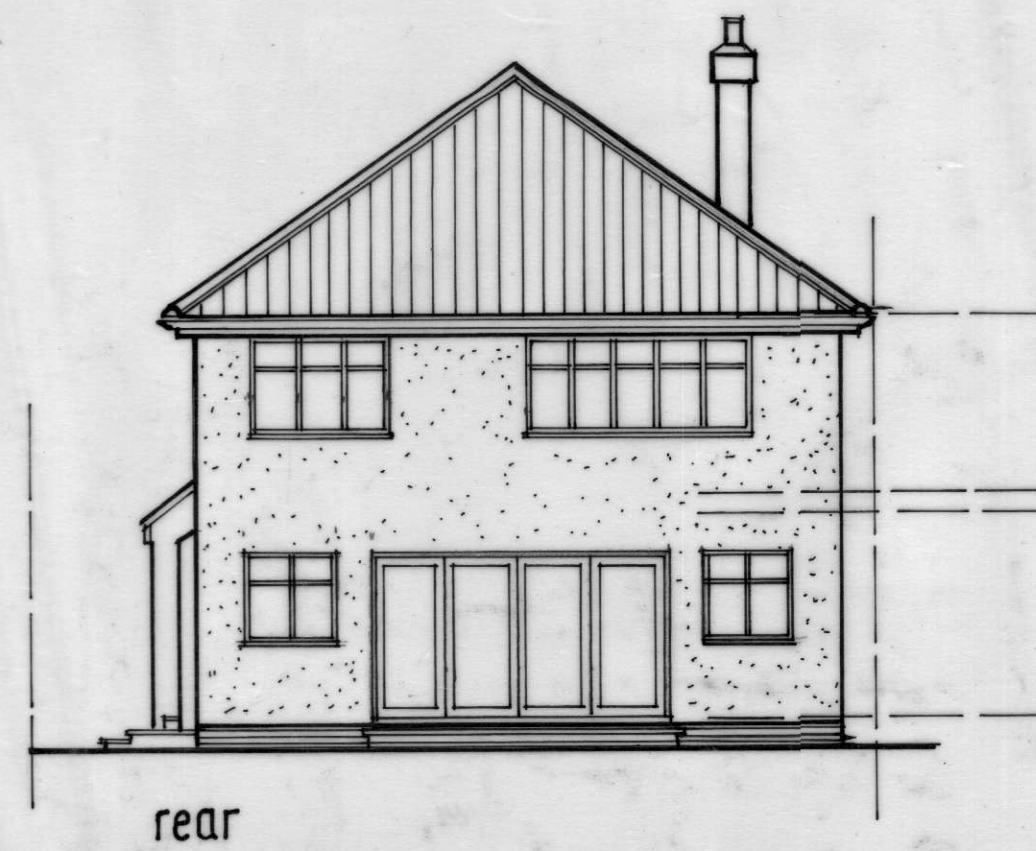
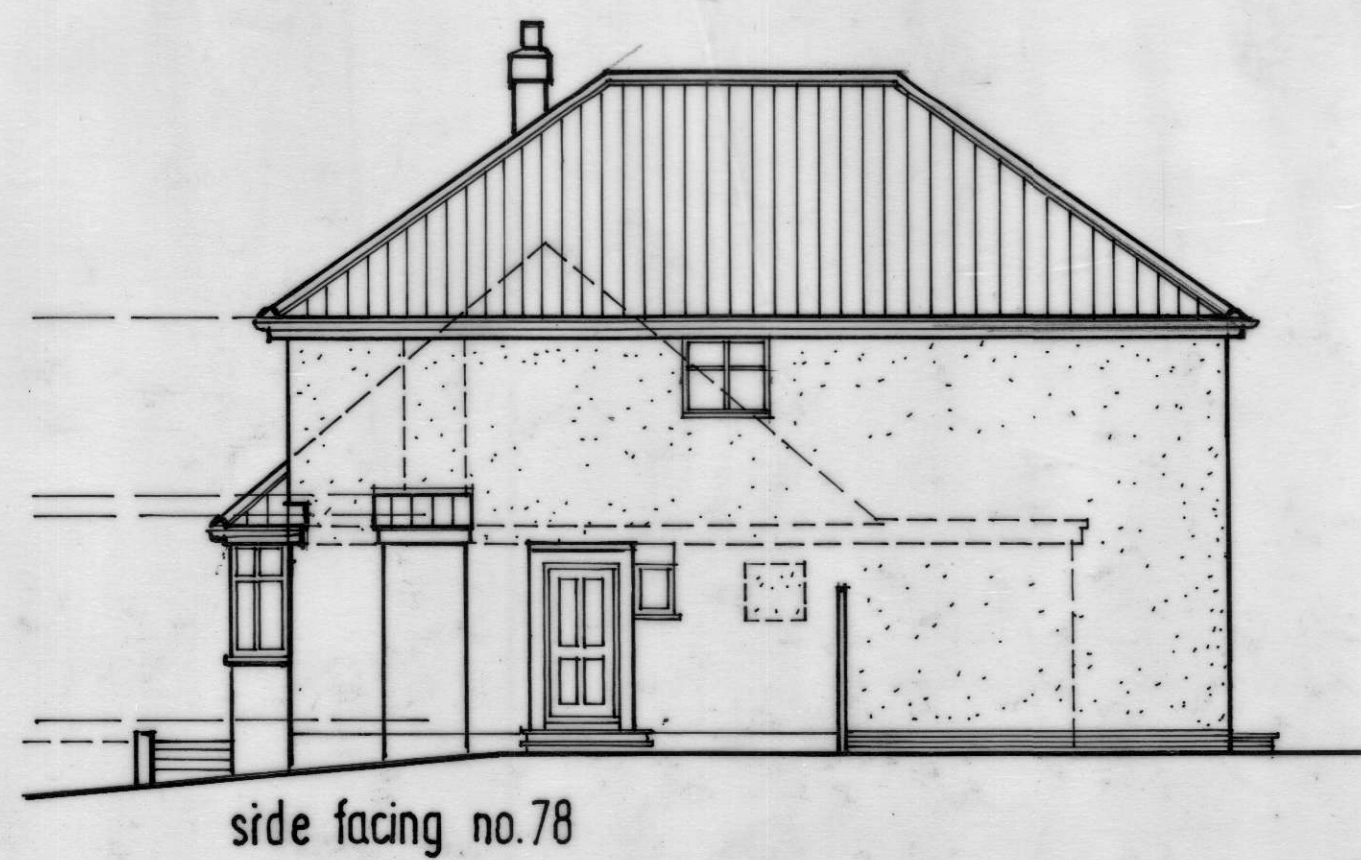


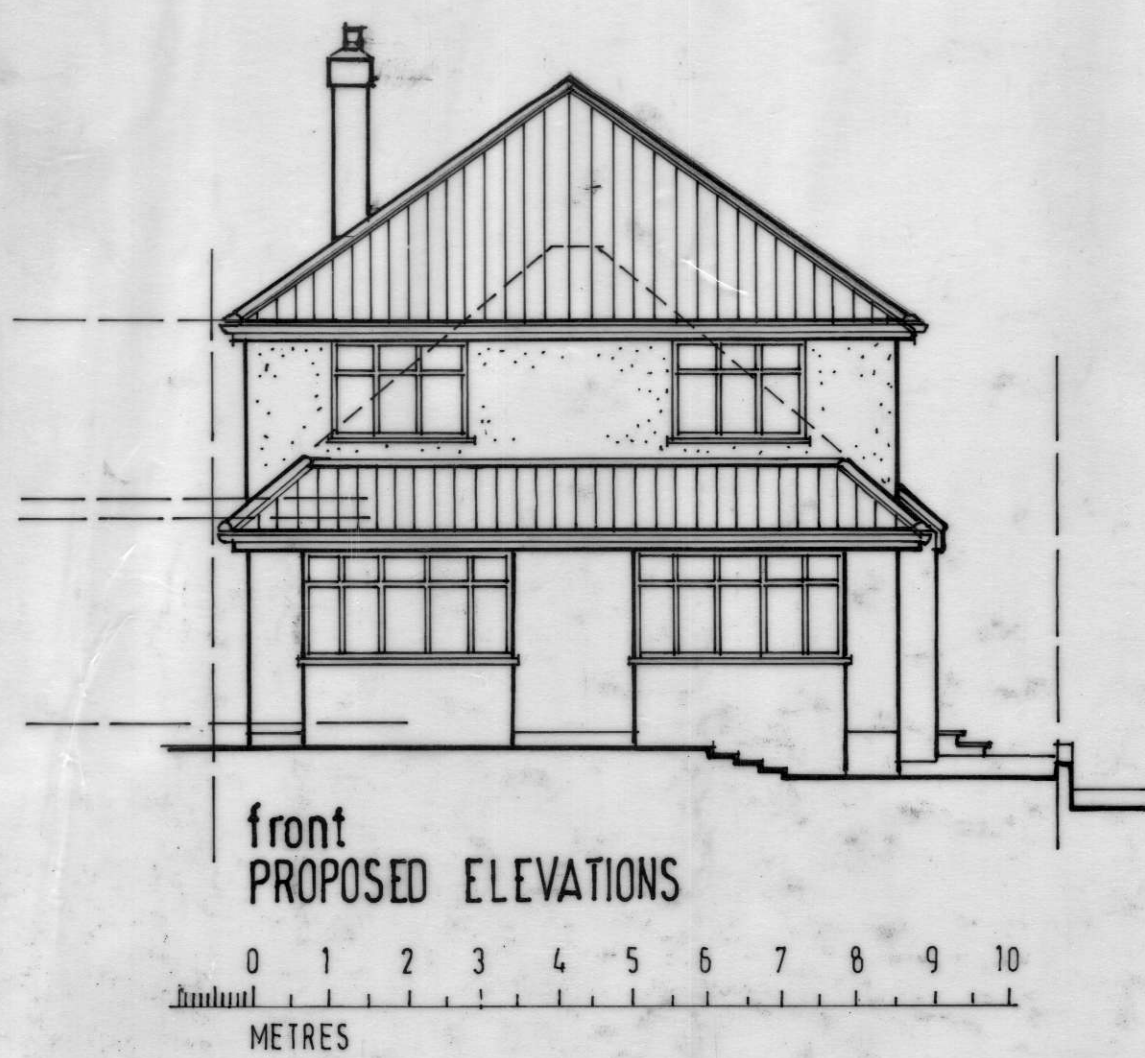

BLOCK & ROOF PLAN 1:500 scale

HEATHER MOVE B.Sc. Architectural Design Consultant Corner House, 1 Balmoral Road, Hitchin Herts SG5 1XG Tel 01462 459910		
client MR. C. WILLIAMS		
job PROPOSED EXTENSION AND ALTERATION AT 80 WILLIAN ROAD - HITCHIN - HERTS.		
subject PROPOSED PLANS AND ELEVATIONS (A1 sheet size)		
scale 1:50, 1:100 1:500		
date MAY 2025	drawn HM	rev.
drawing no. HM-24656-10		