



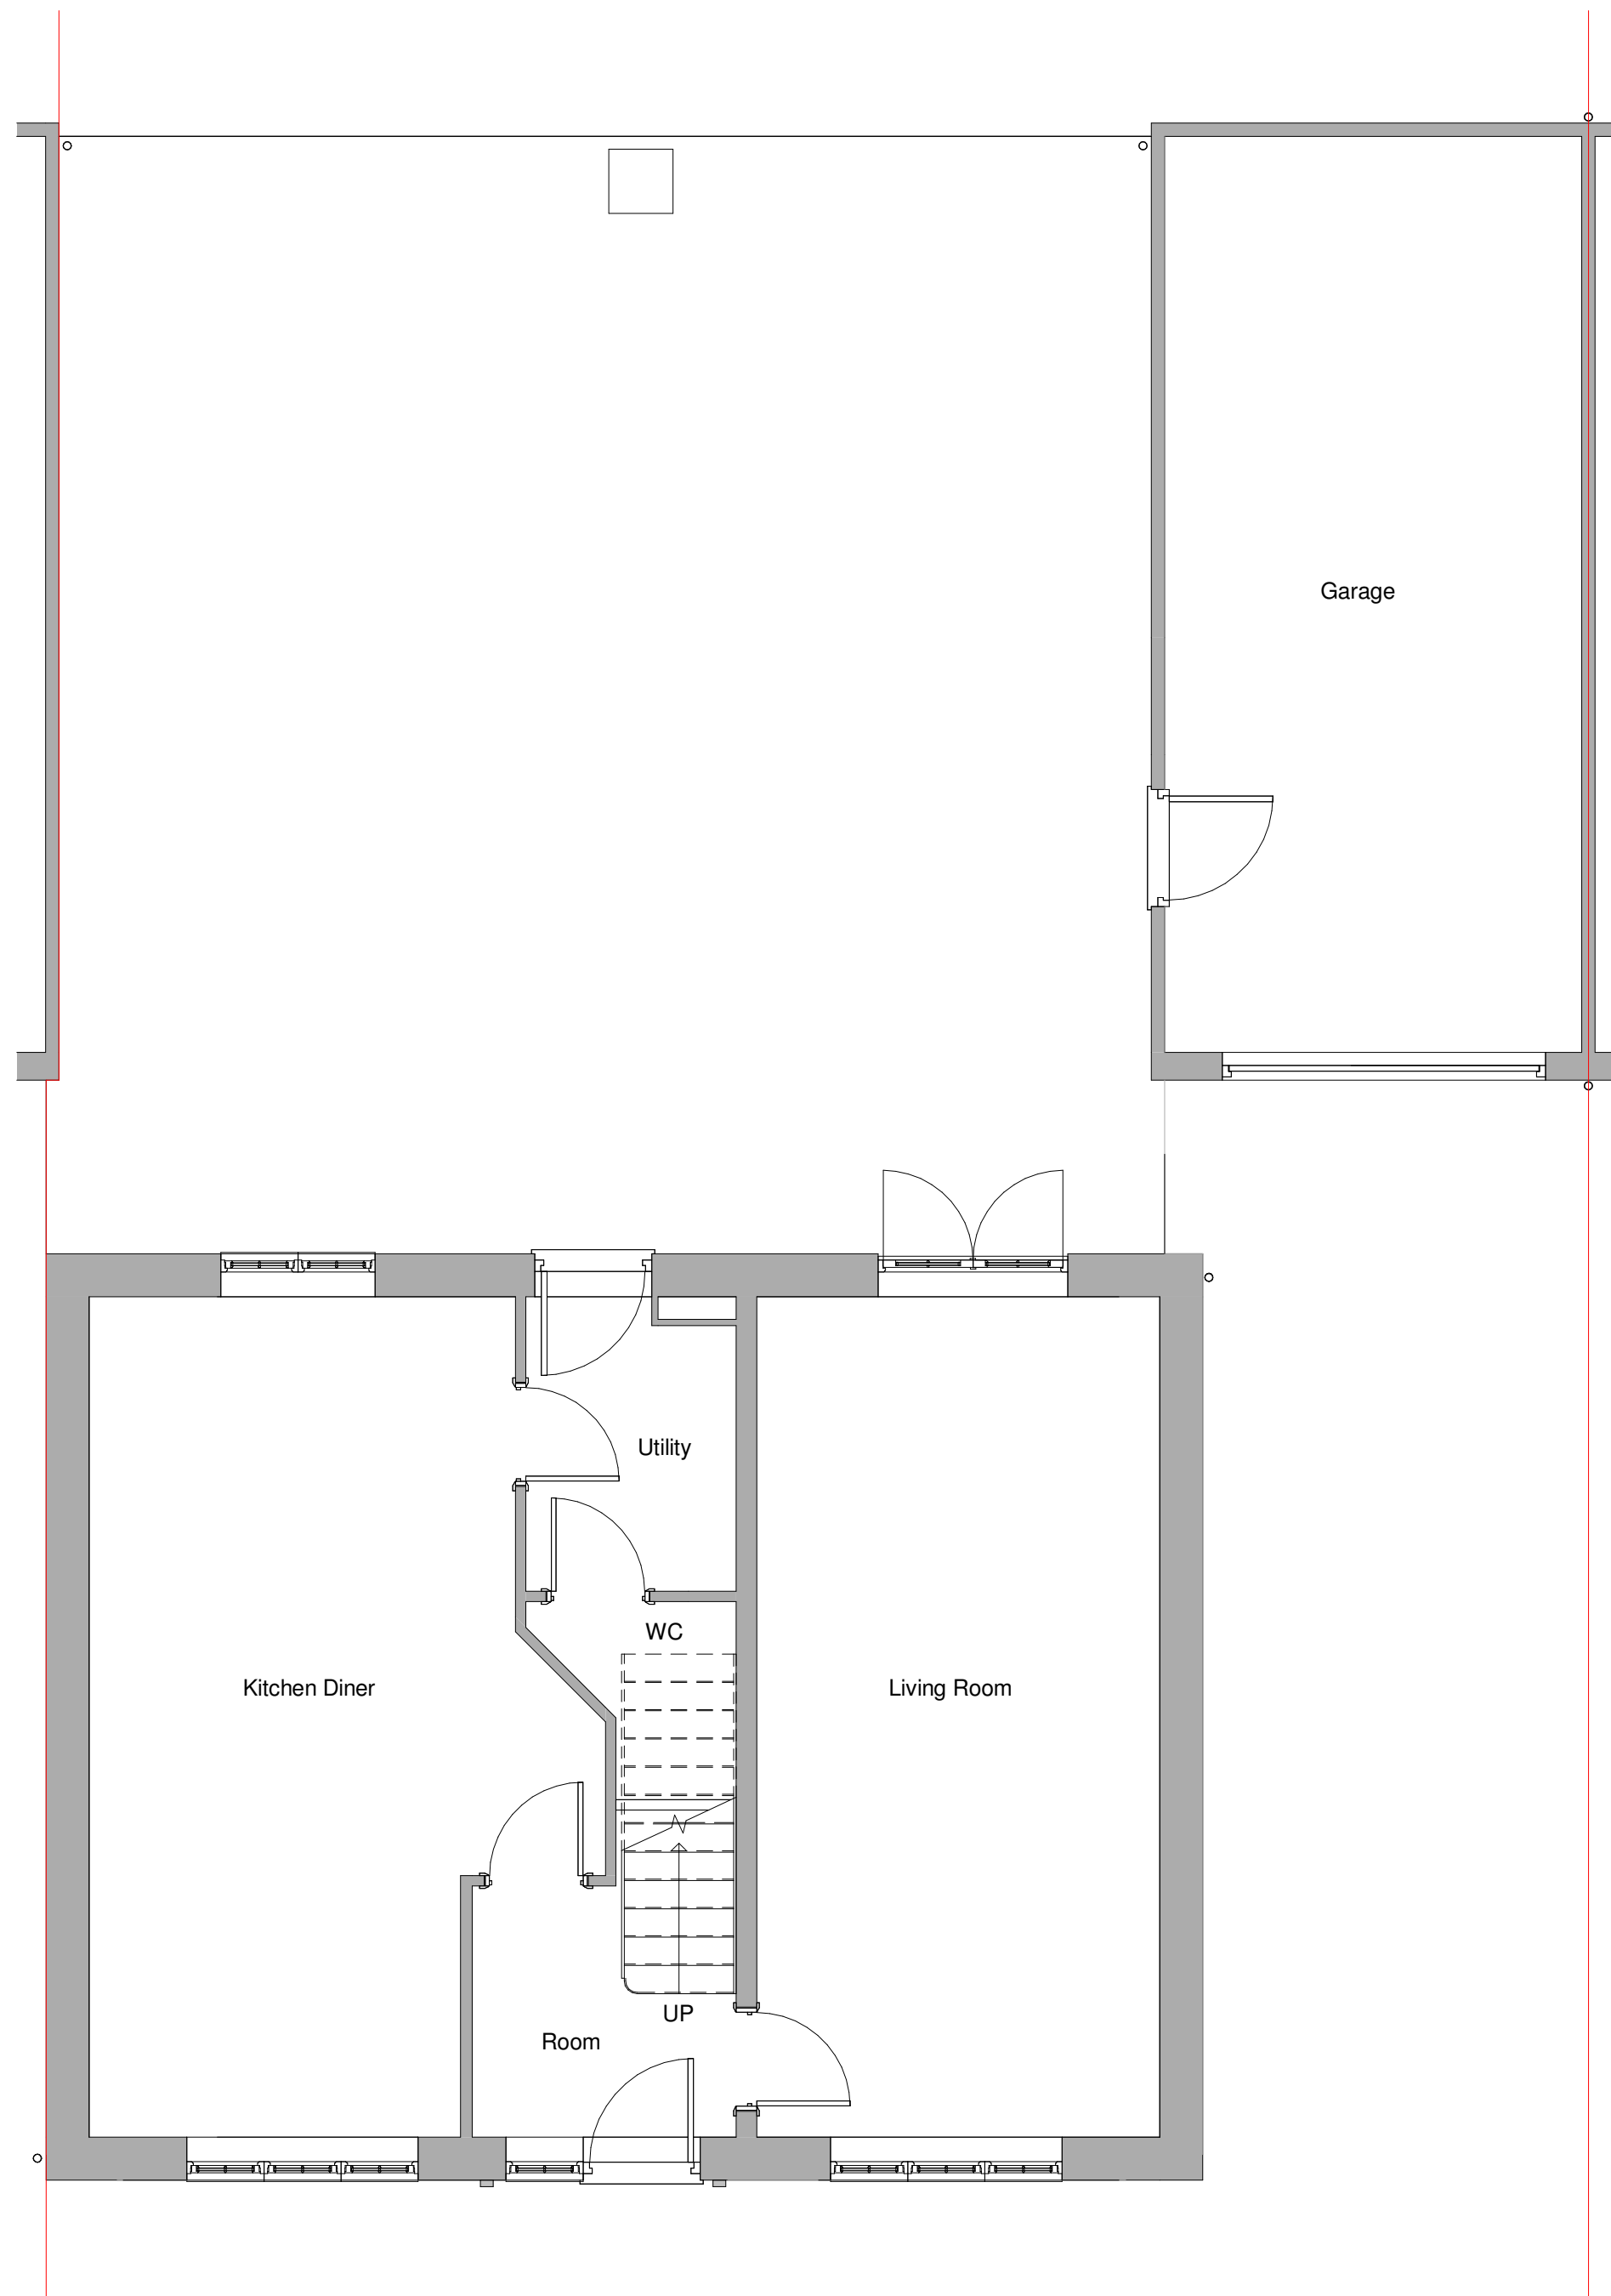


1 Ground Floor Plan

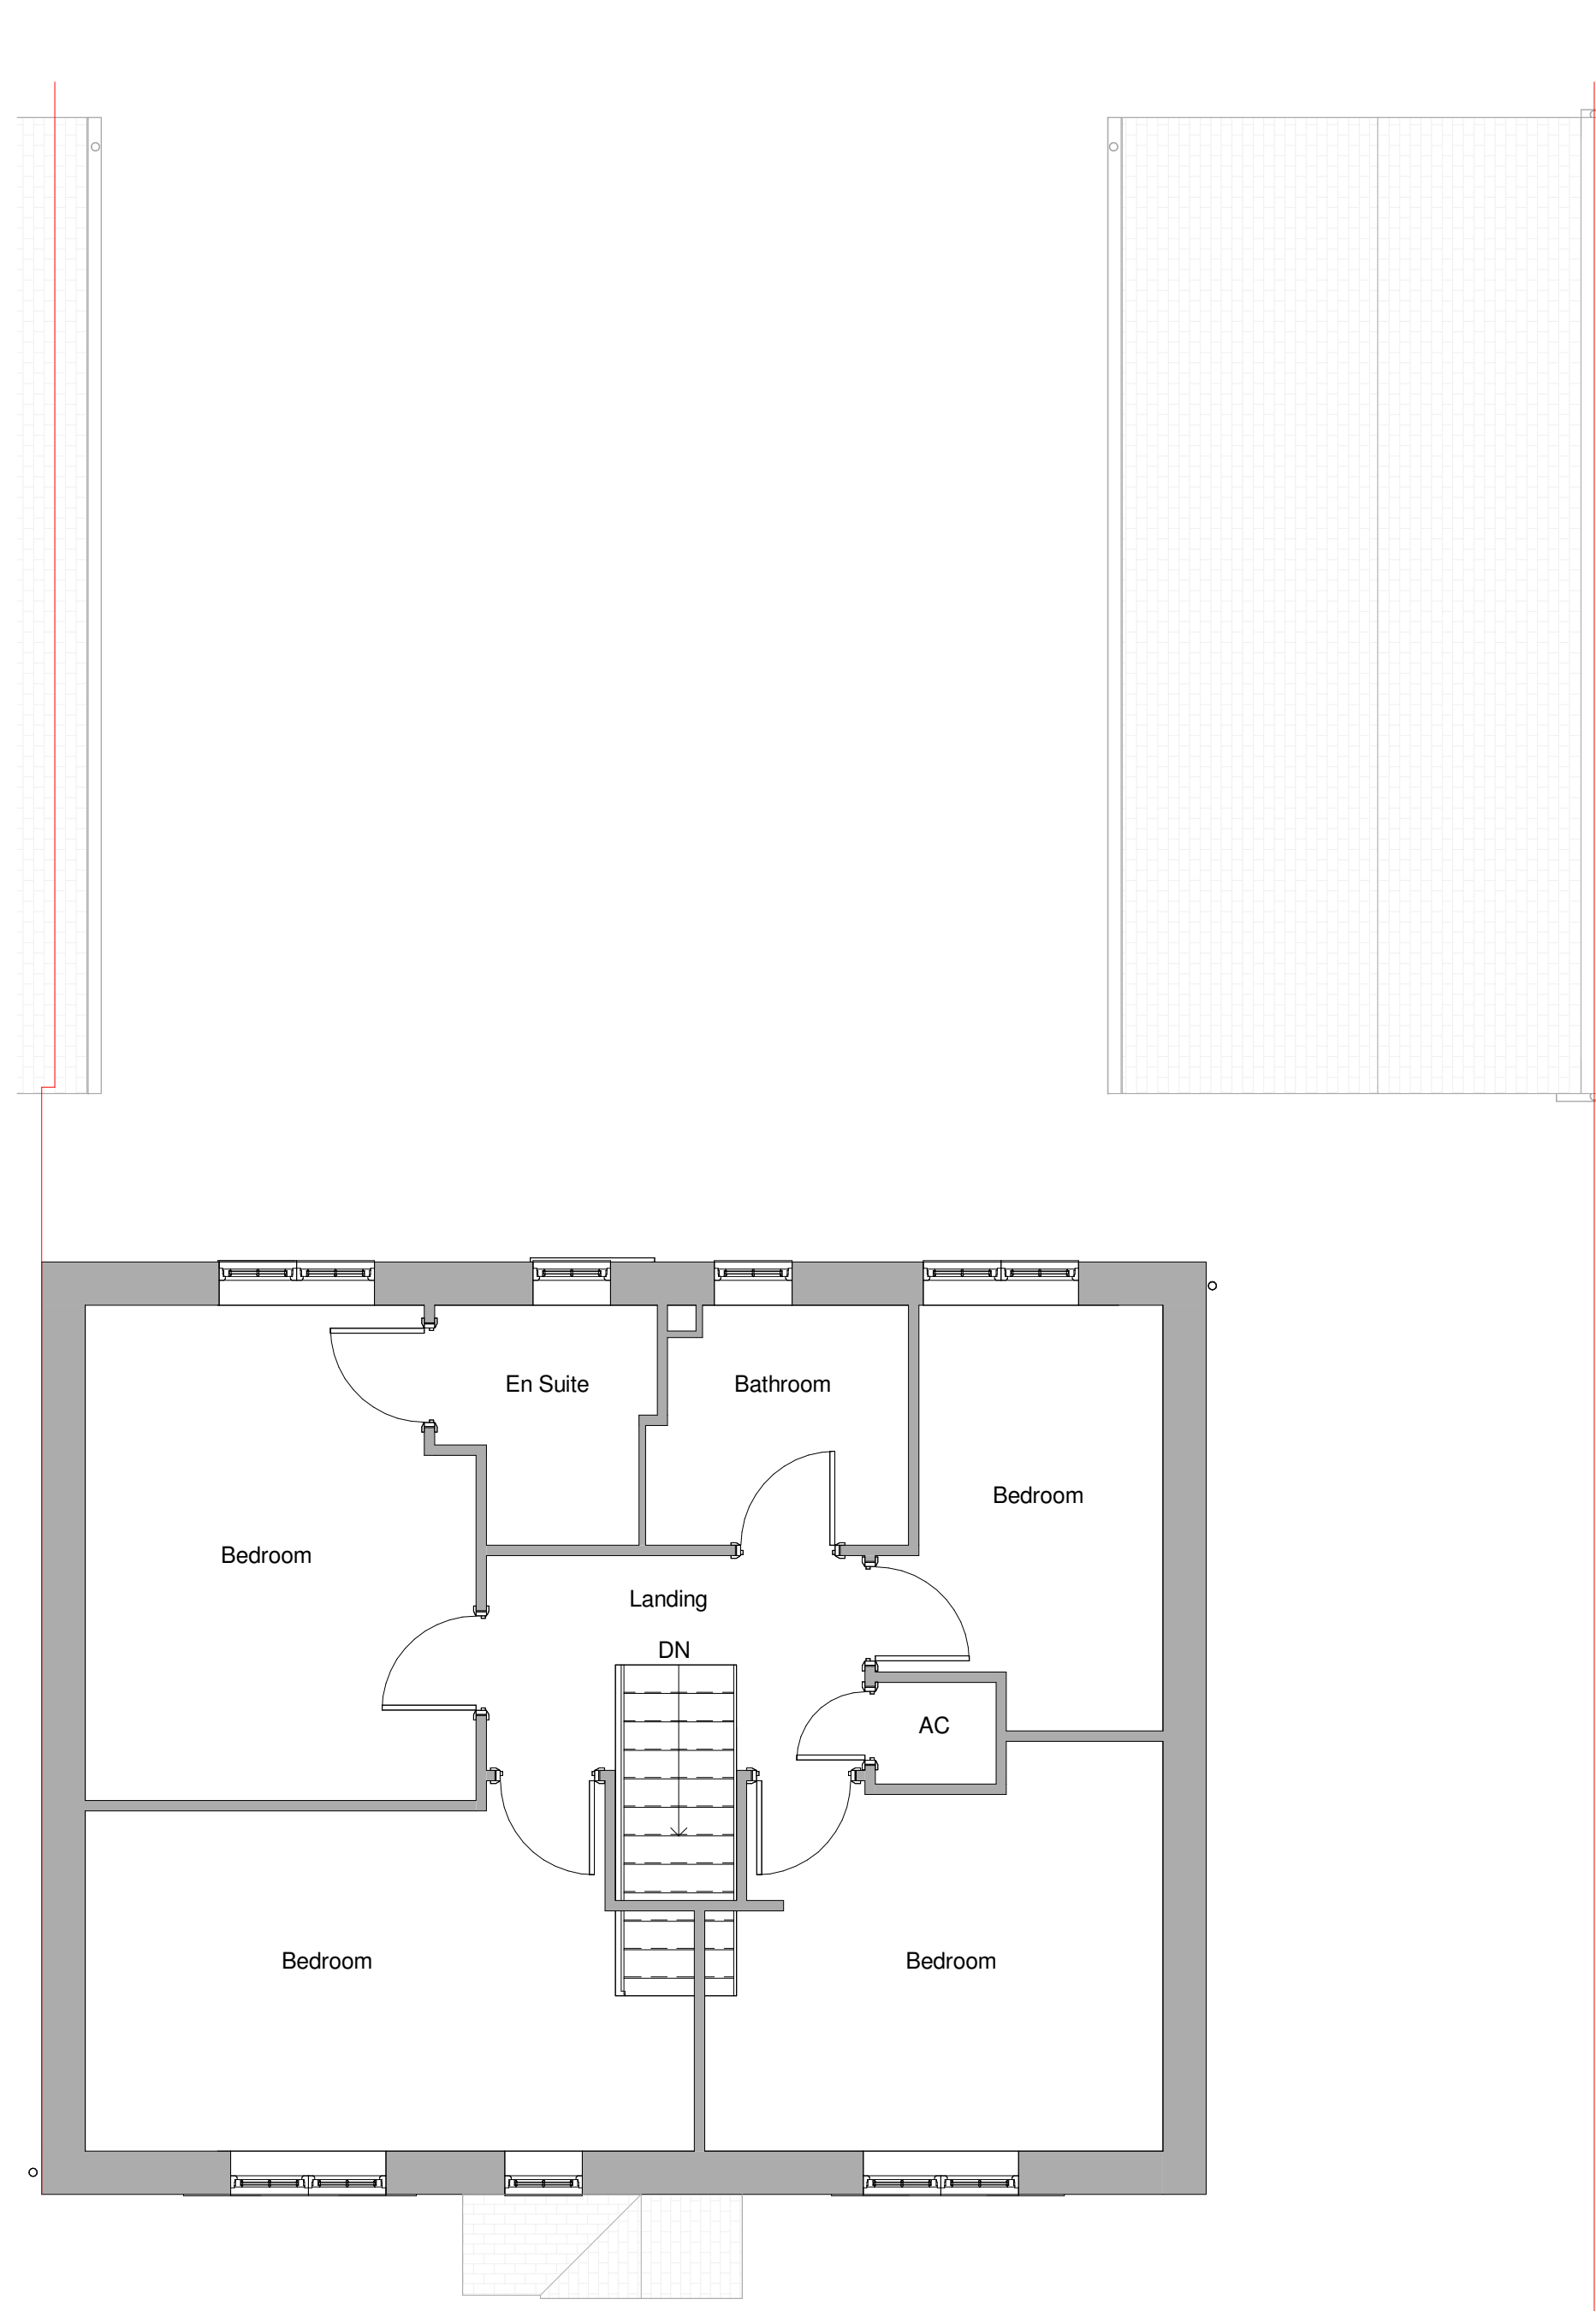

2 First Floor Plan

3 Roof Plan

 0 1 to 50 5m 				
Rev	Date	Details		Drawn Checked

Issued for:

Project/Client:	Project No:
29 Ashfield Drive	Project Number
	Dwg No:
	A100
	Rev:
Drawing:	Scale:
Existing Plans	1 : 50 @A1
	Drawn By:
	Author Date:
	Checked By:
	Checker Date:



D.Chandler Architectural Design Ltd
Devonshire Business Centre, Works Rd, Letchworth, SG6 1GJ
Tel : 07901 864 742 - Email : daniel@dchandlerarchitectural.org