




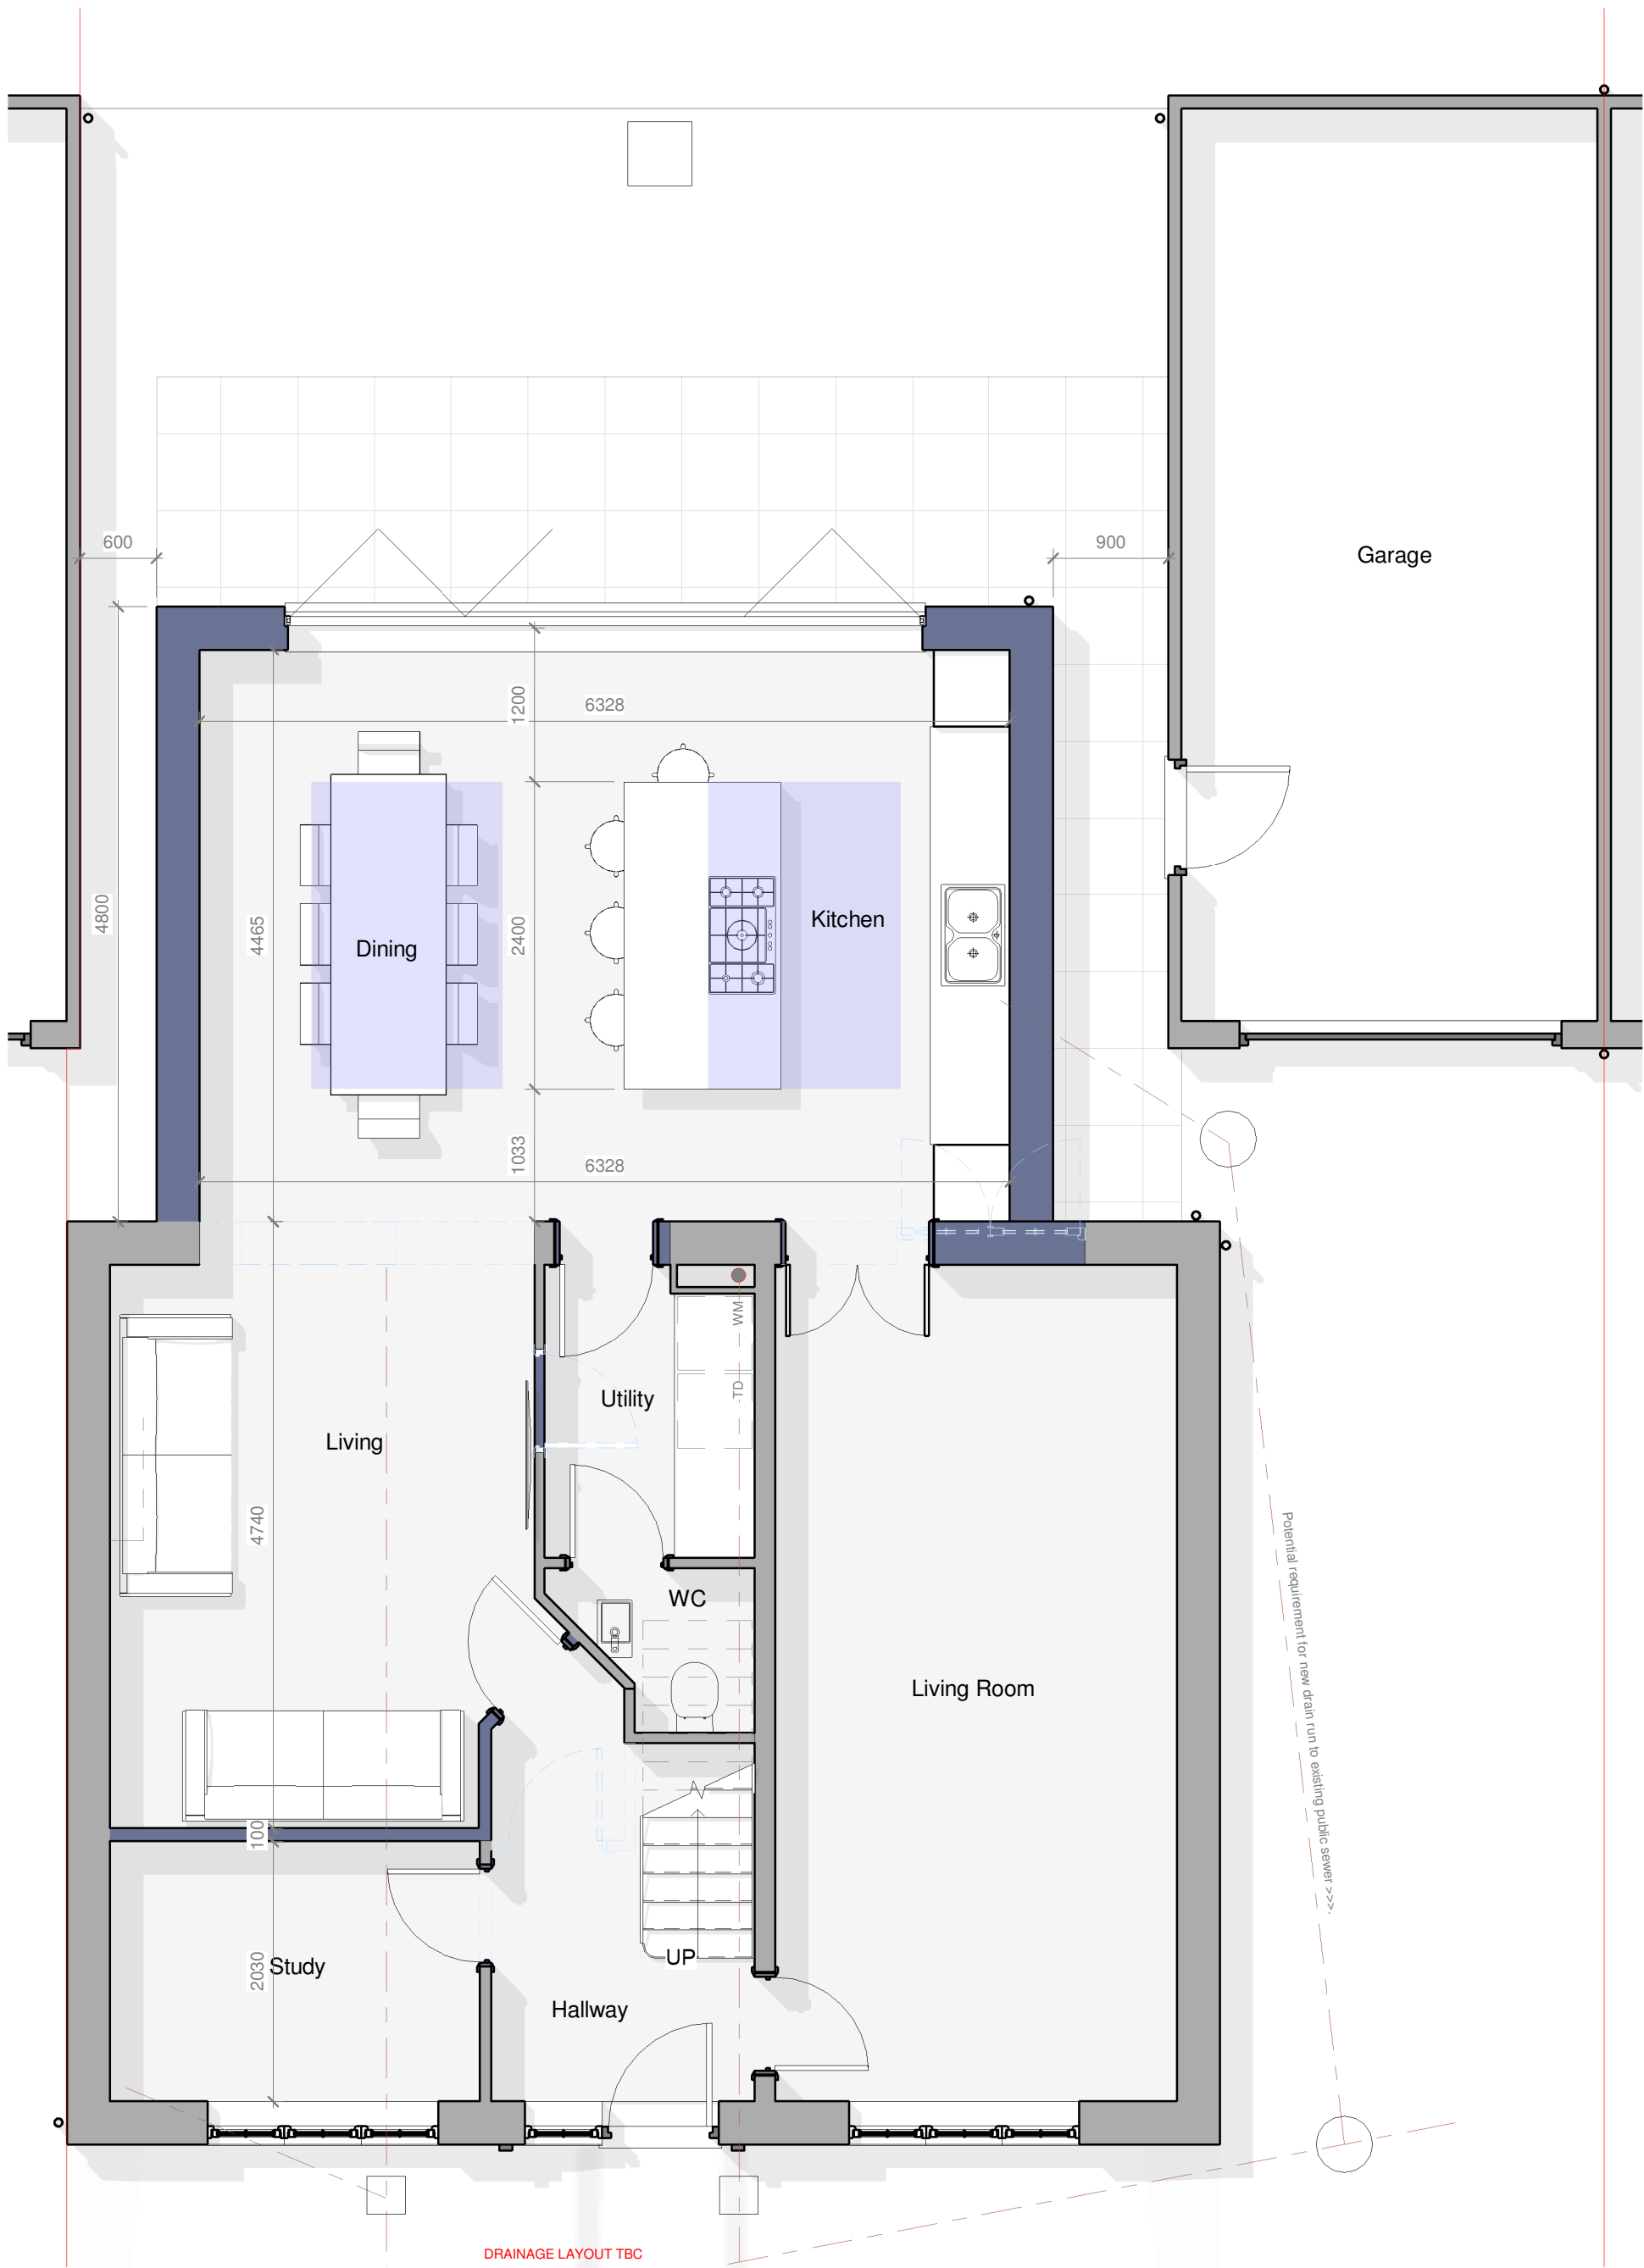

1 Ground Floor Plan
1 : 50

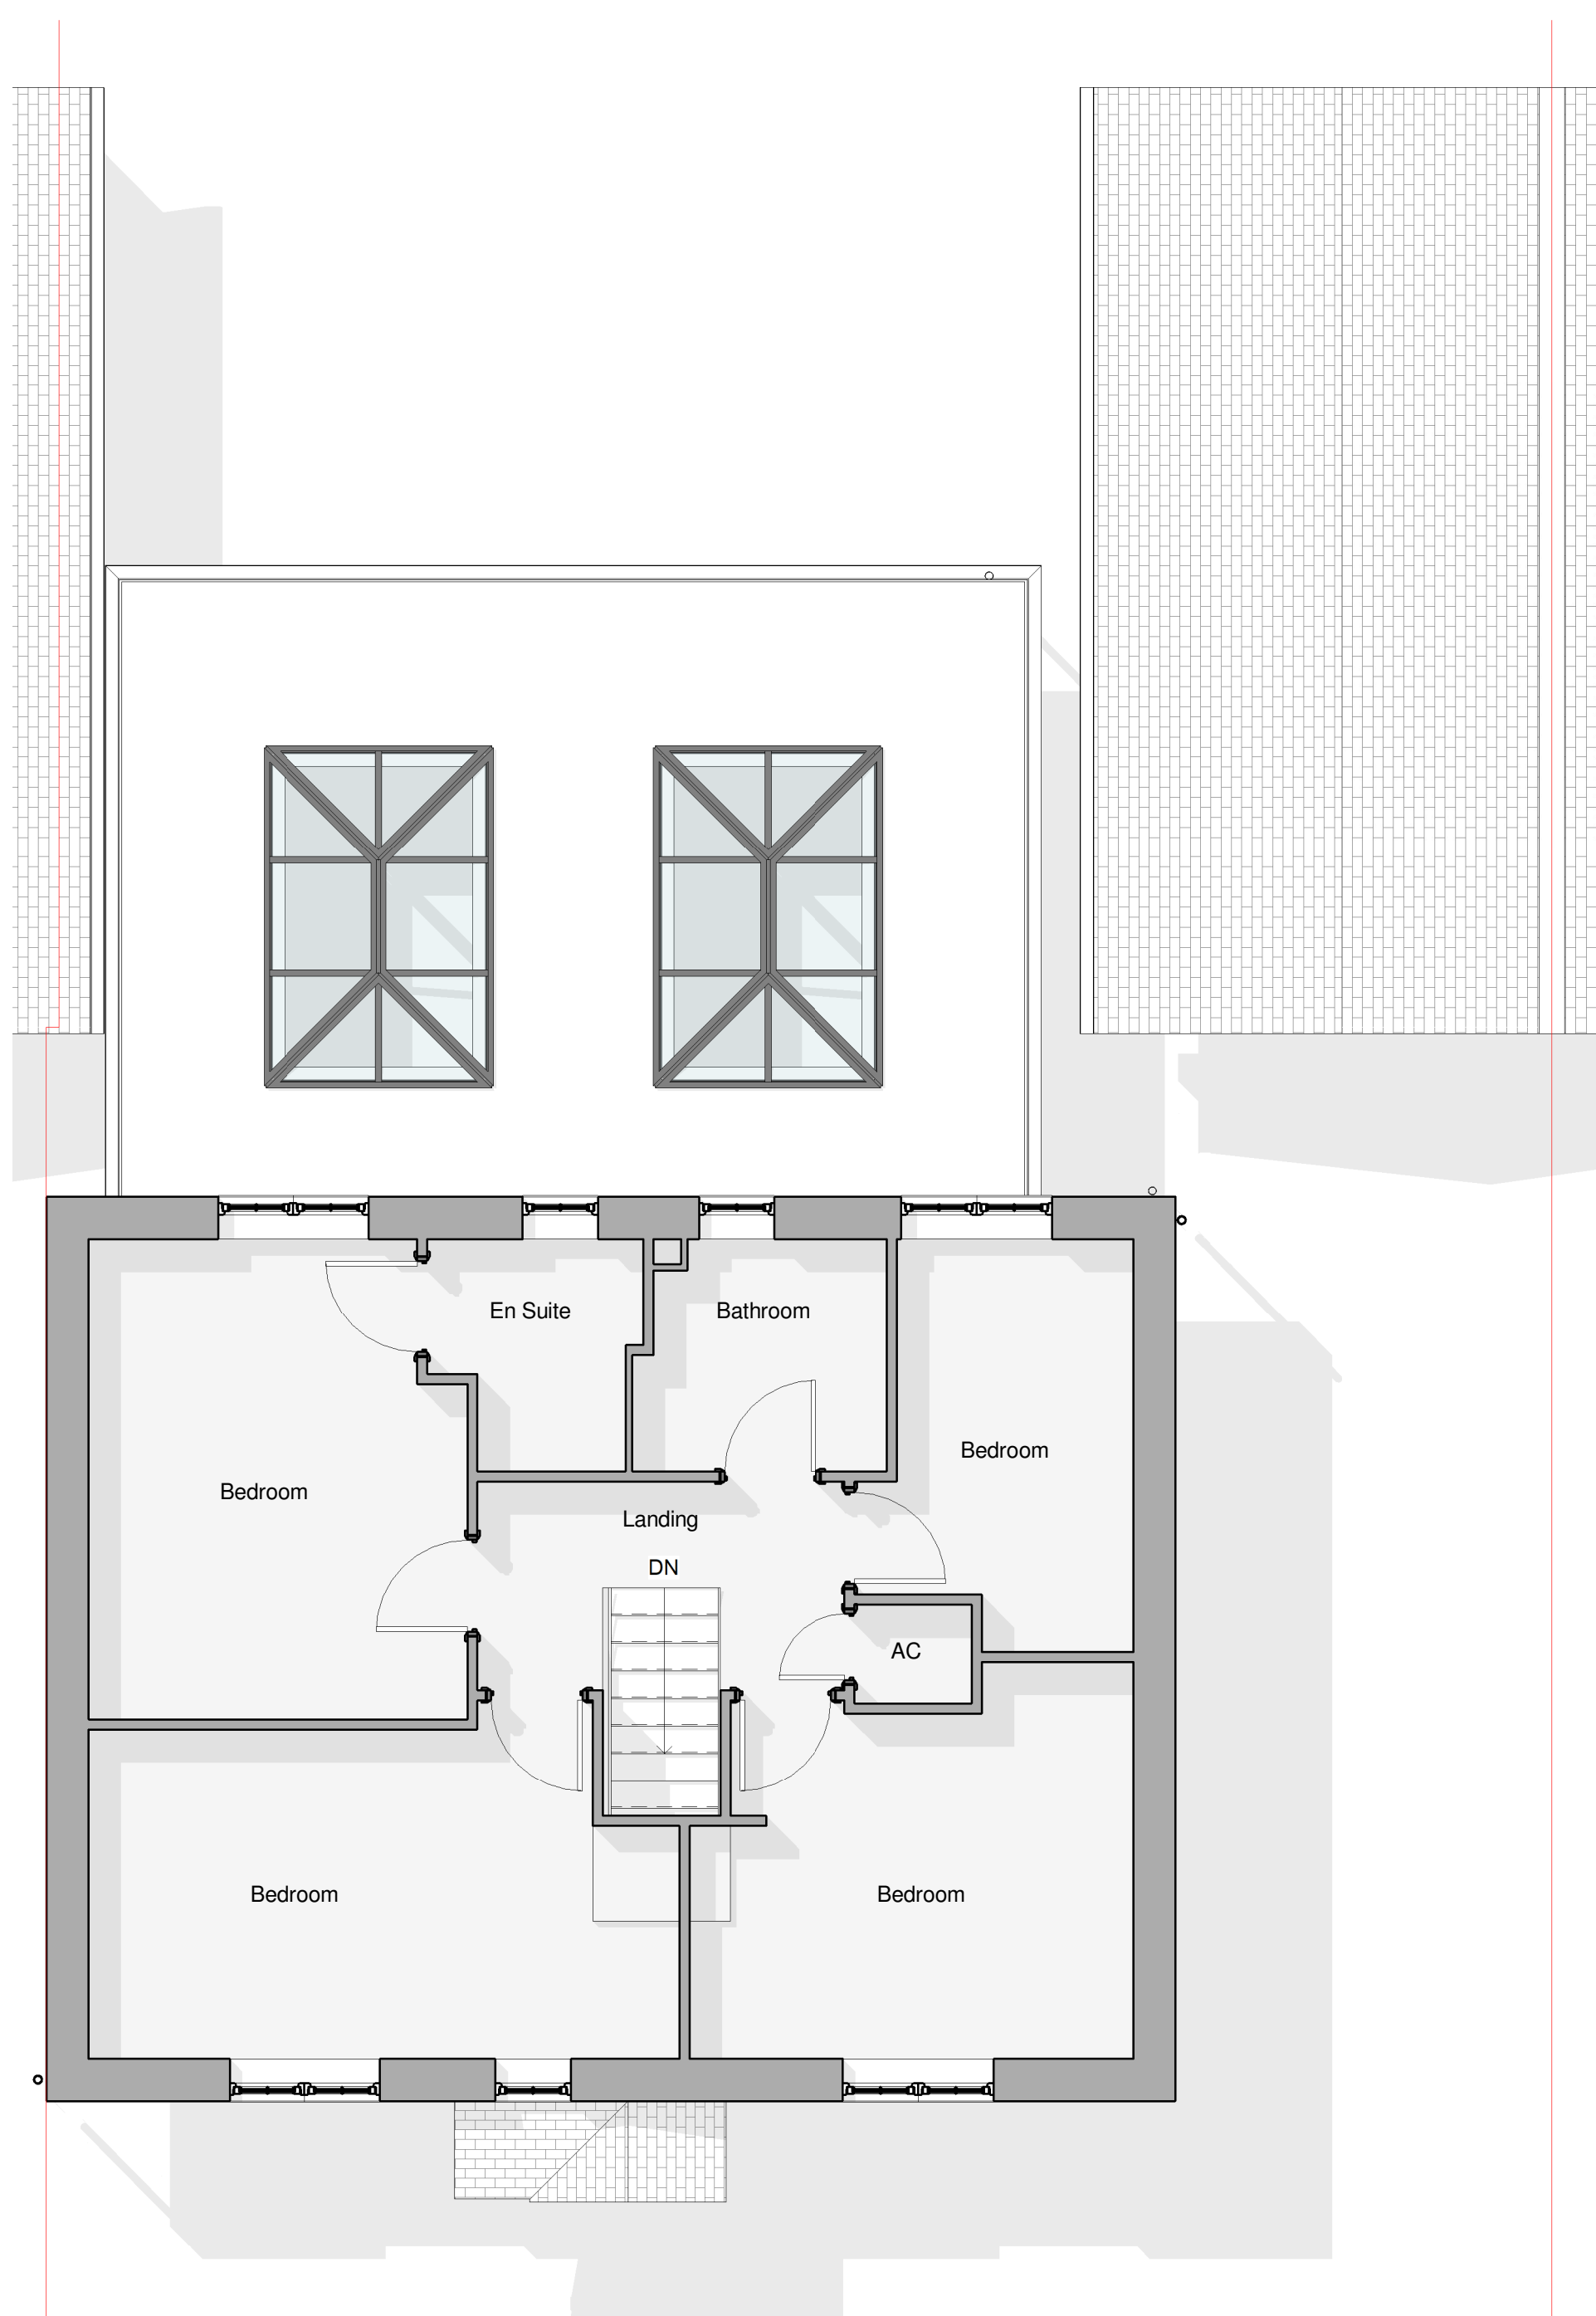

2 First Floor Plan
1 : 50

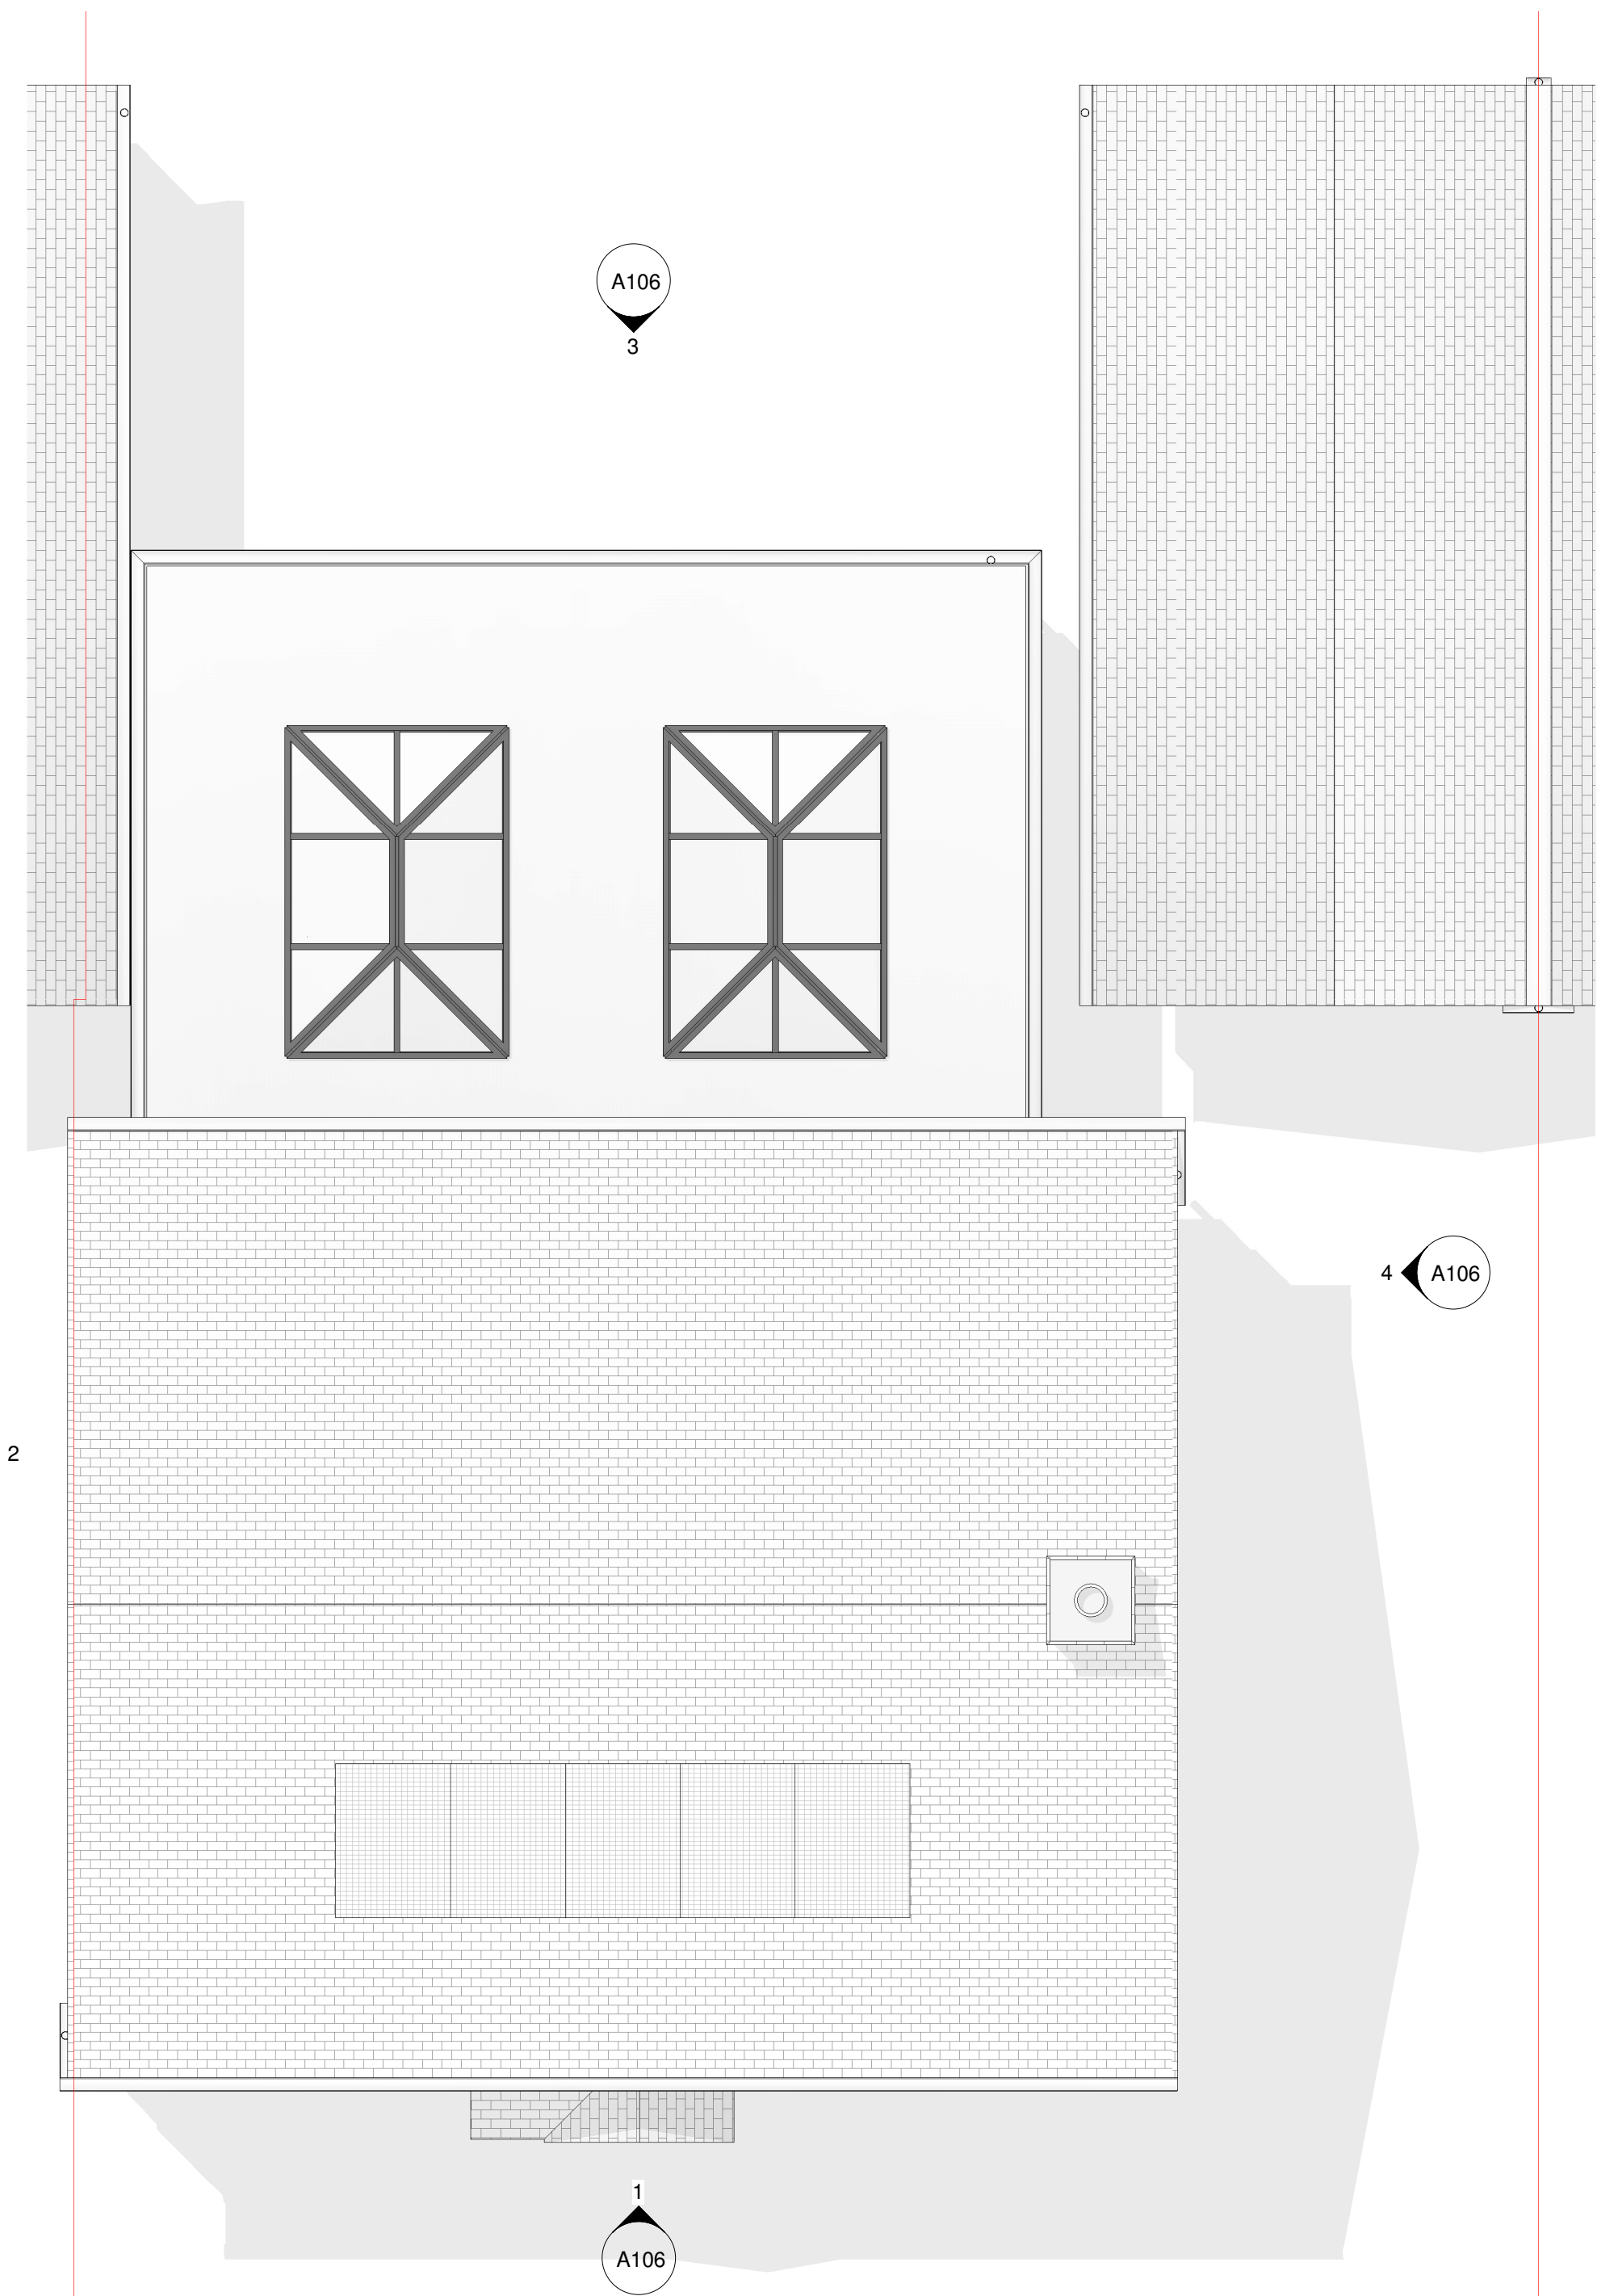

3 Roof Plan
1 : 50

LEGEND:	
	Existing construction to be retained.
	Existing construction to be demolished.
	Proposed new construction.

EXTERNAL MATERIALS:	
External Walls	- Painted render over red facing brick to match existing.
Flat Roof	- Dark grey EPDM membrane.
Fascia	- UPVC
Rooflight	- Powder coated aluminium framed roof lanterns.
Bifold Doors	- Powder coated aluminium.
Rainwater Goods	- UPVC

0		1 to 50		5m	

Project/Client:	Project No:
29 Ashfield Drive	Project Number
	Dwg No:
	Rev:
	2
Scale:	@A1
1 : 50	
Drawn By:	Date:
Author	
Checked By:	Date:
Checker	