




Front Elevation




Rear Elevation




Side Elevation

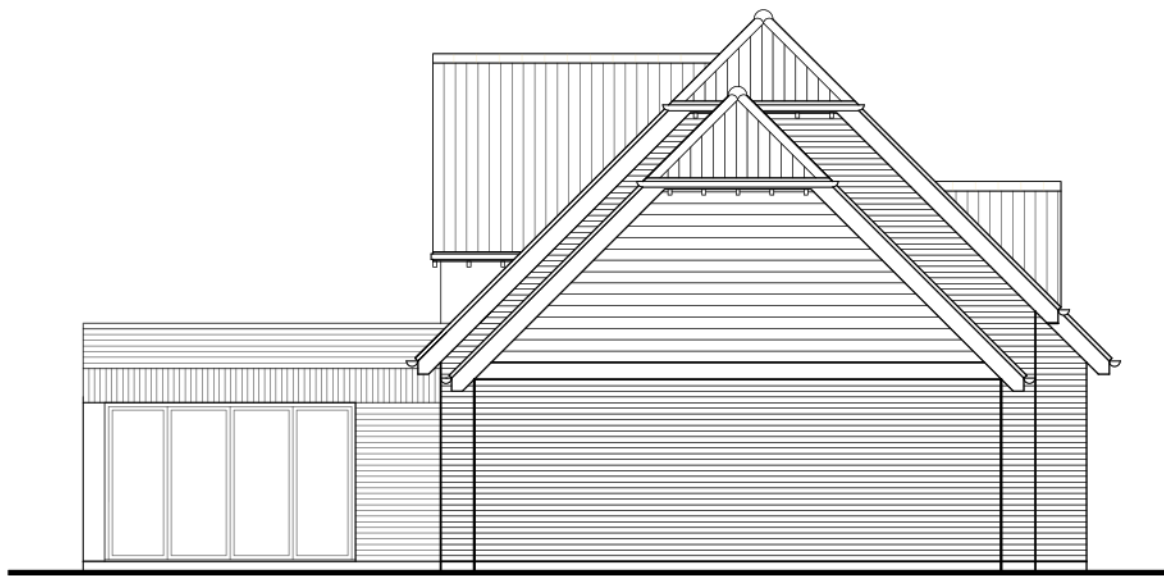

Side Elevation

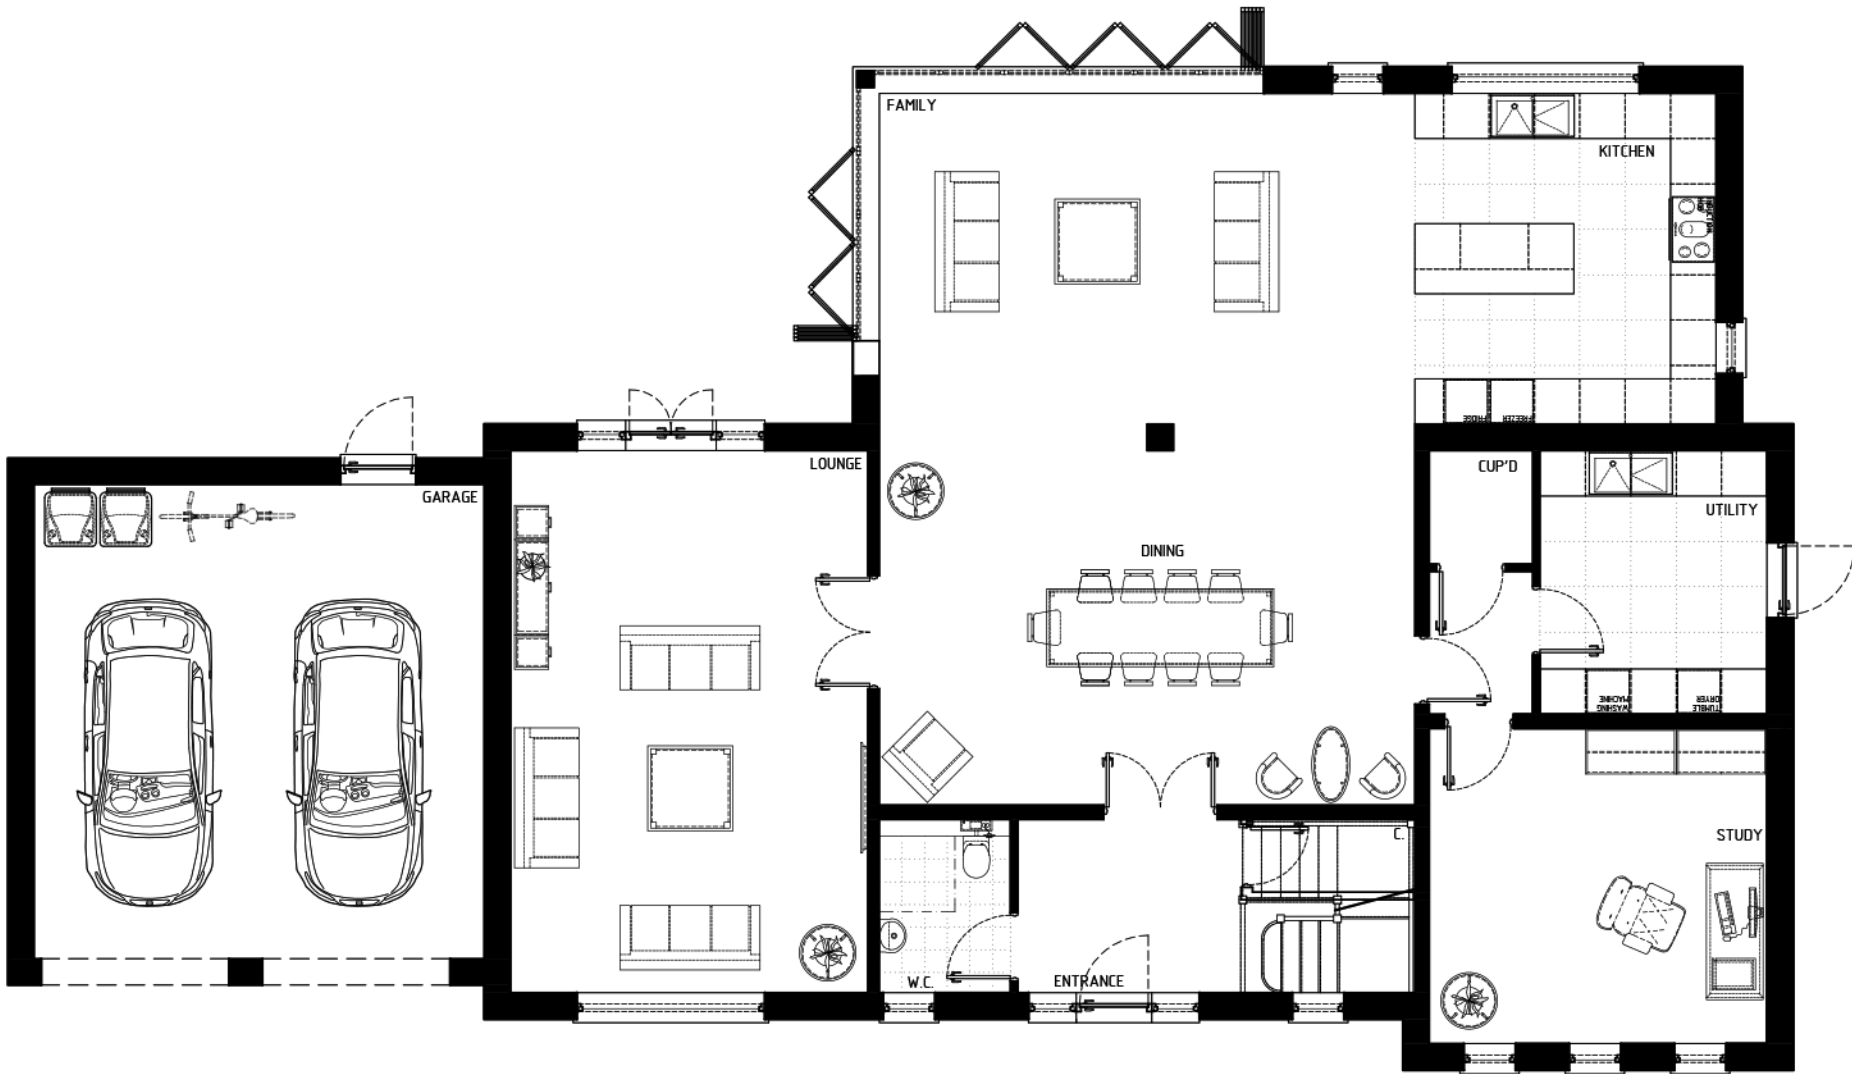

Ground Floor Plan

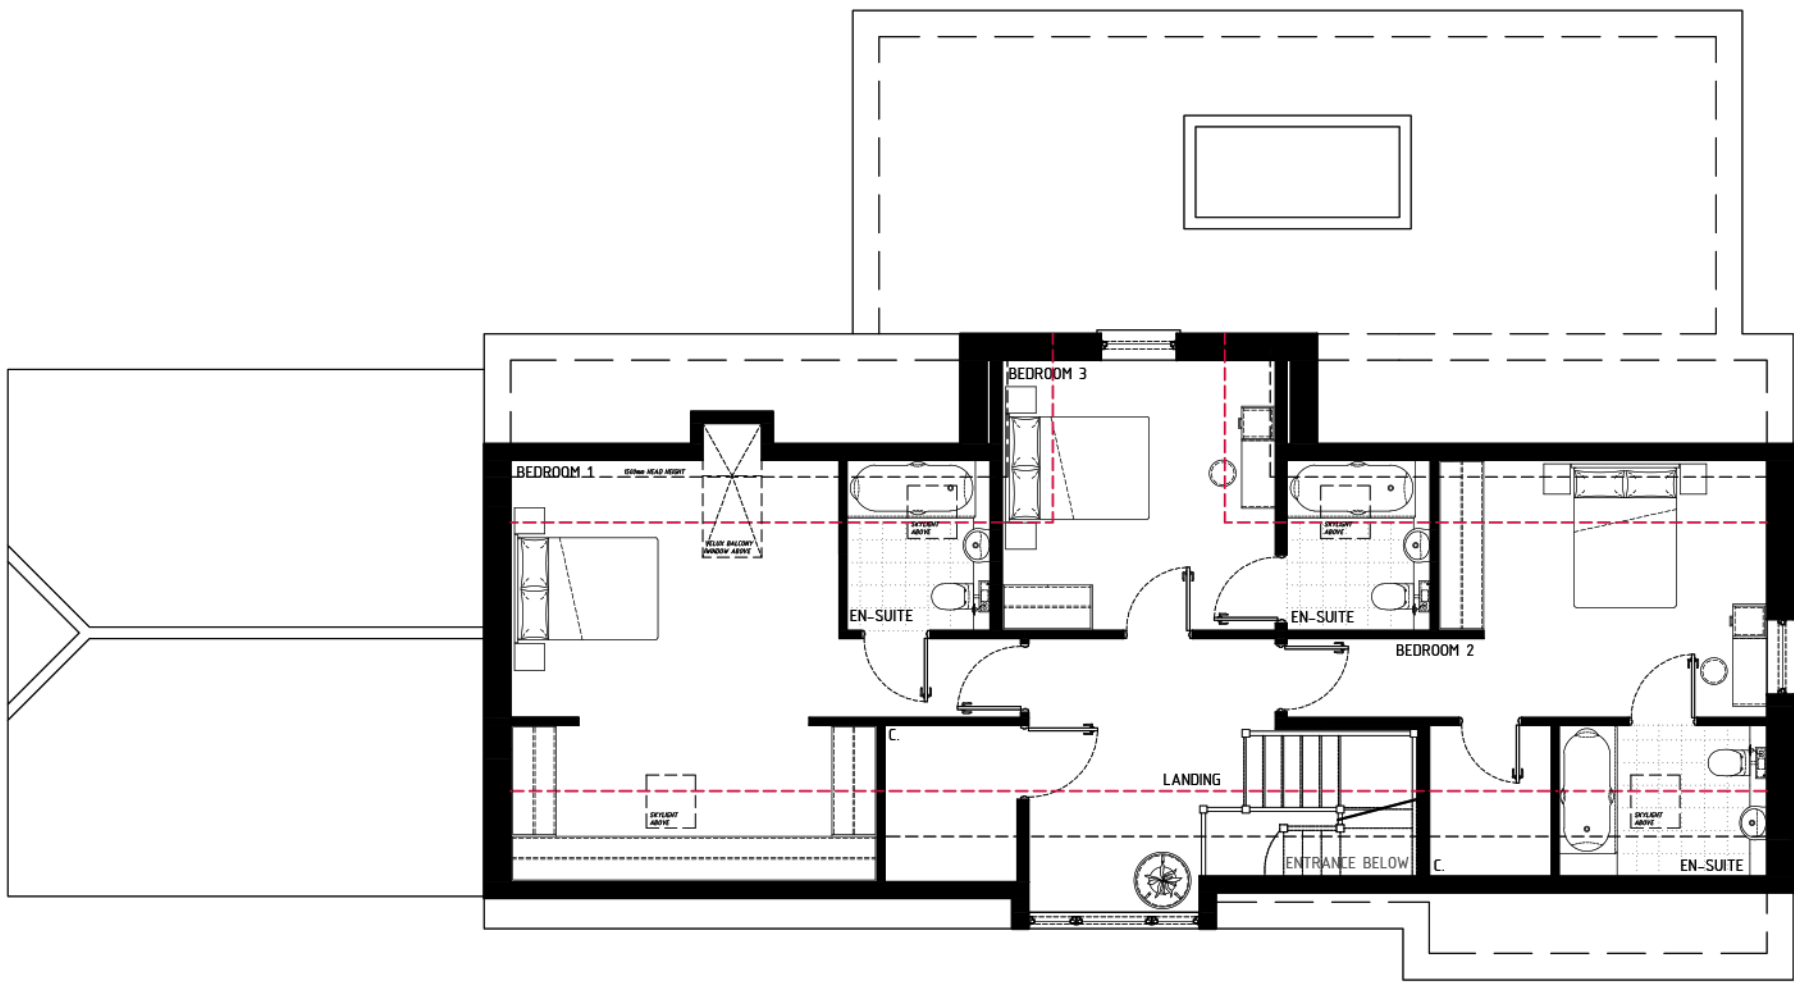

First Floor Plan

Tuthill's Yard

Client Name
Address
Rockwell Homes
Tuthill's Yard,
Therfield,
Royston,
SG8 9TT

// HT3 - Plans & Elevations
Drawn By
Scale
Scene Ref.
Dwg no.
OBL
1:100 @ A1
1549B
THSYD-SCN-HT3-XX-DR-A-20.001-A3
Checked By
Date
Rev no.
BKM
29/05/26
PL02