

Proposed Elevations



Front Elevation



Rear Elevation



Side Elevation




Side Elevation

Proposed Floor Plans


The copyright in all drawings, schedules, specifications and any other documentation prepared by Scene Architects in relation to this project shall remain the property of Scene London Ltd. and must not be reissued, loaned or copied without prior written consent.



Ground Floor Plan

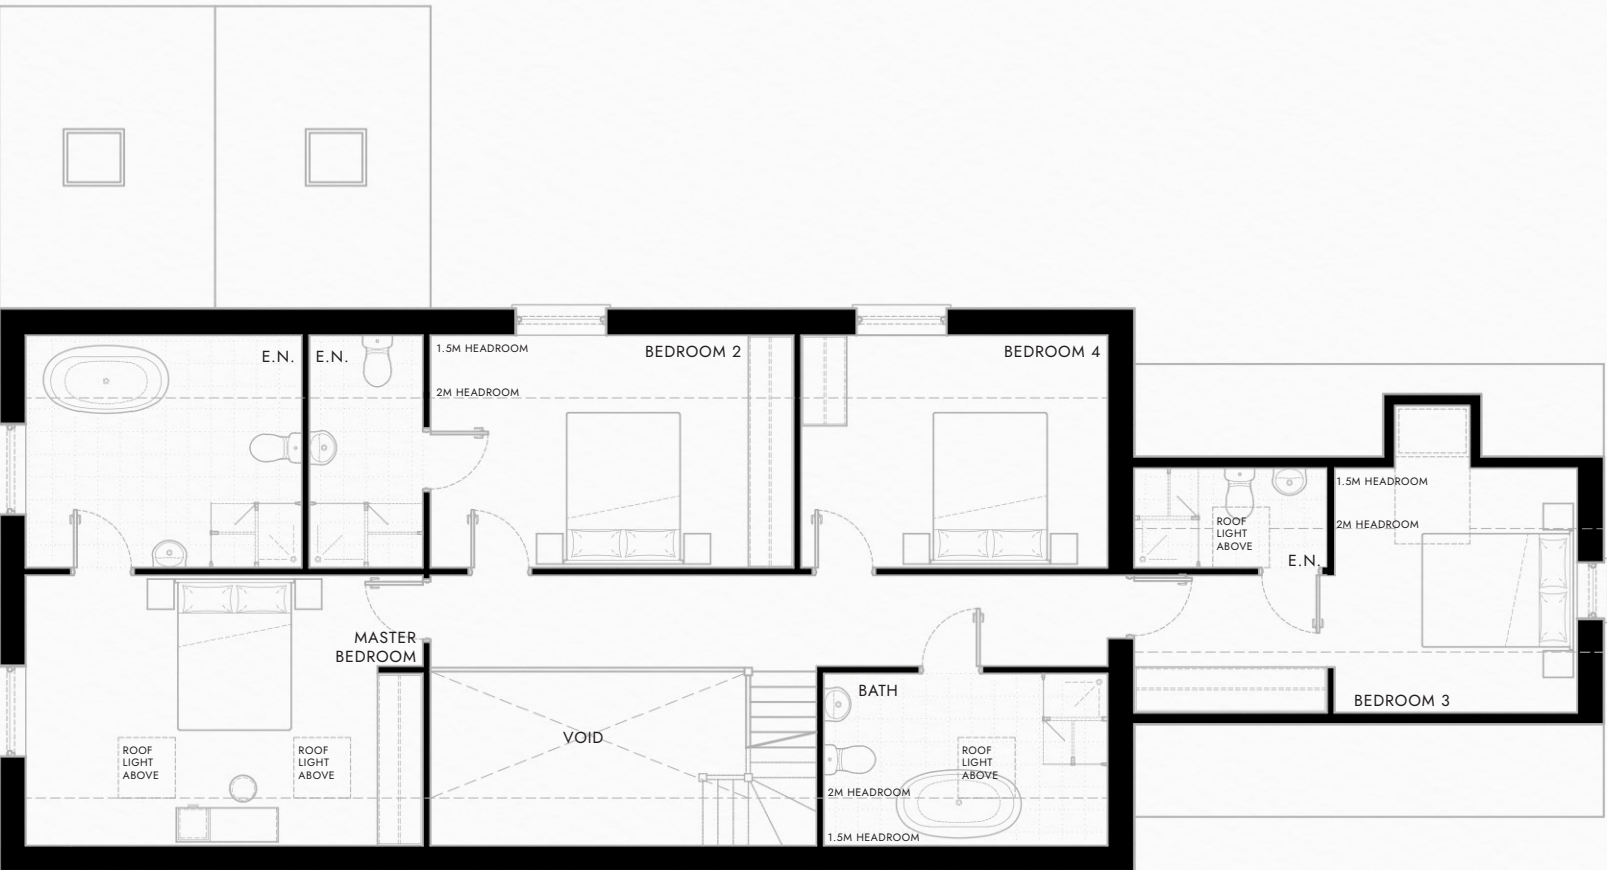

First Floor Plan

 

Stage 3:
Planning Application

Tuthill's Yard

Client Name	Rockwell Homes
Address	Tuthill's Yard, Therfield, Royston, SG8 9TT

// Proposed Plot 2			
Drawn By	OBL	Checked By	BKM
Scale	1:100 @ A2	Date	29/05/26
Scene Ref.	1549B	Rev no.	PL01
Dwg no.	THSYD-SCN-HT2-XX-DR-A-10.001-A3		

PL01	Initial Issue	OBL	29.05.26
Rev	Description	Initials	Date



// Scene-london.co.uk // 01245 440 302

