




FRONT ELEVATION




SIDE ELEVATION




REAR ELEVATION

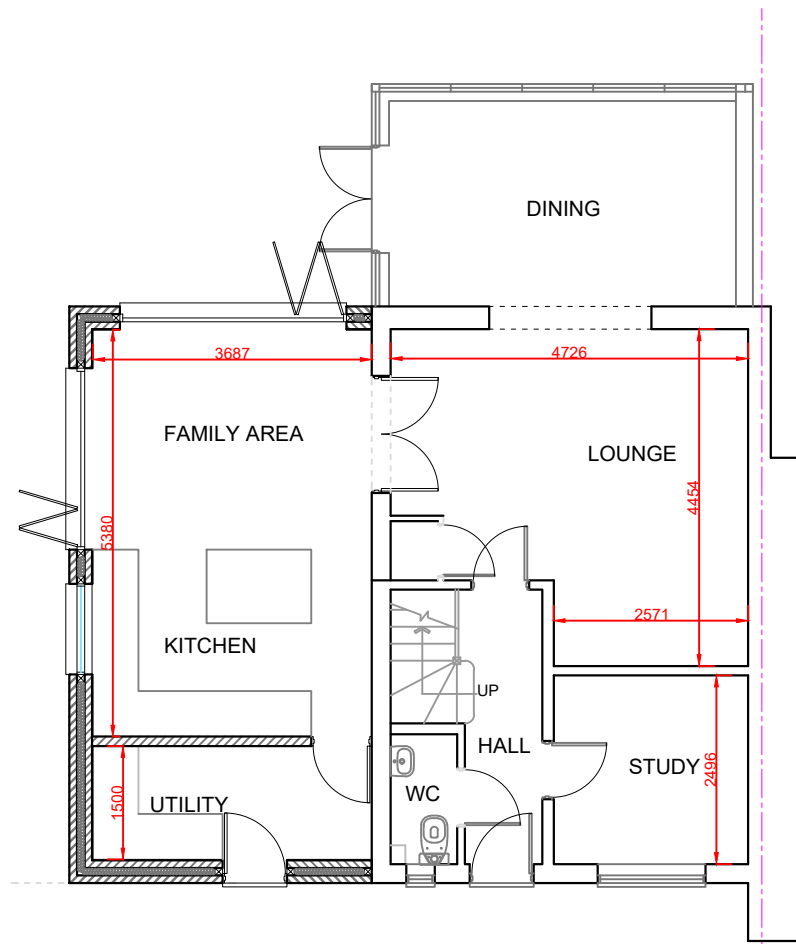

GROUND FLOOR PLAN

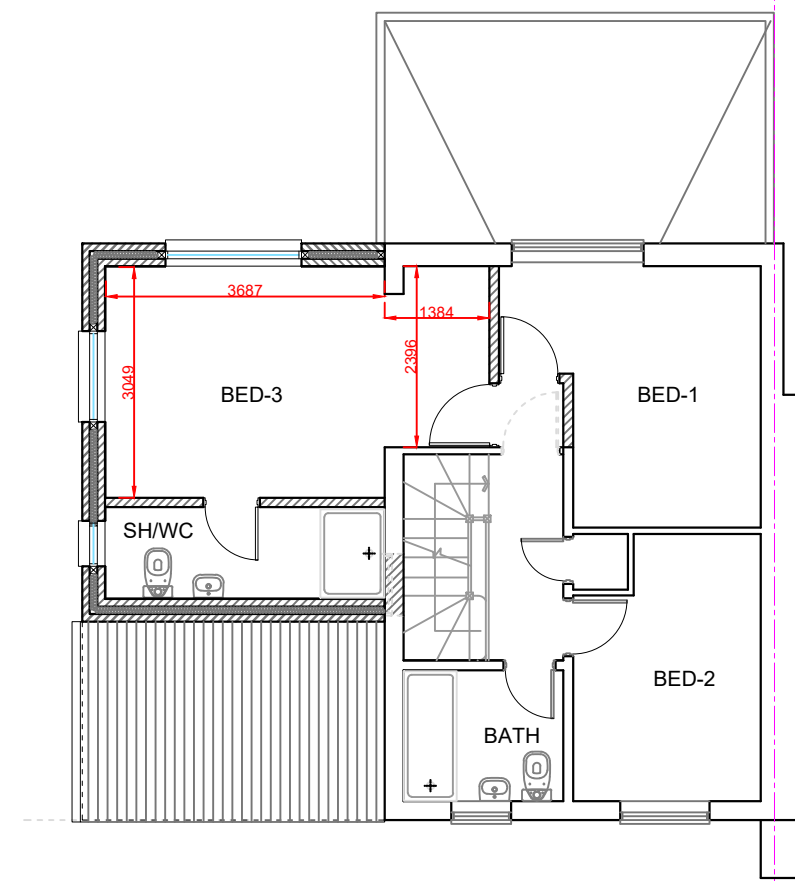

FIRST FLOOR PLAN

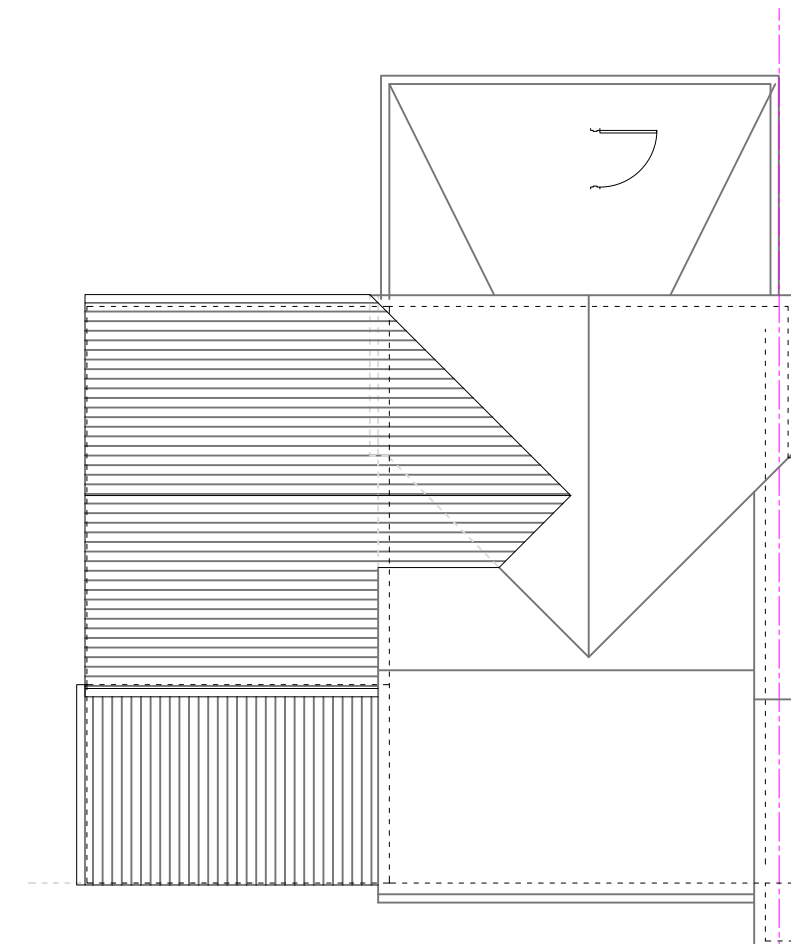

ROOF PLAN



THIS DRAWING PRINTED ON A2 SIZE PAPER



Home Extension Designs

HOME EXTENSION DESIGNS
HED HOUSE
60A BRIDGE ROAD EAST
WELWYN GARDEN CITY
HERTS AL7 1JU
tel : 01707 393971
e:info@hed.co.uk

Project:
72A Woolgrove Road,
Hitchin

Drawing Title:
PLANS AND ELEVATIONS
AS PROPOSED

Drawn By: ALI Scale: 1:100 Date: Sep 2024

Dwg Status: PLANNING Checked:

Drawing No: 6042-P01 Revision: B