




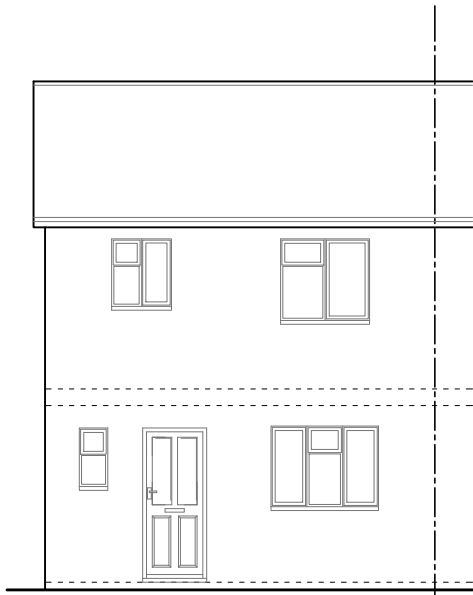


FRONT ELEVATION

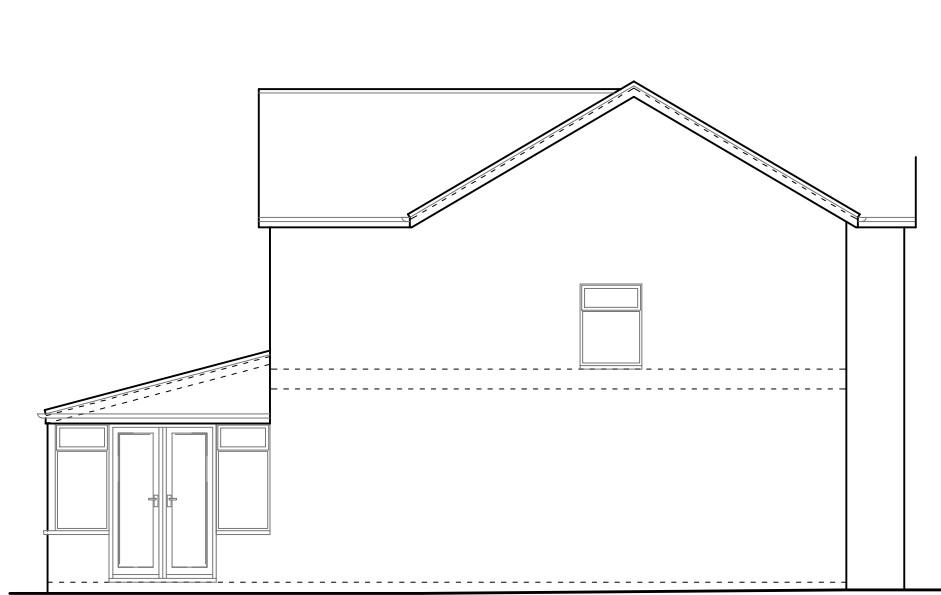


SIDE ELEVATION

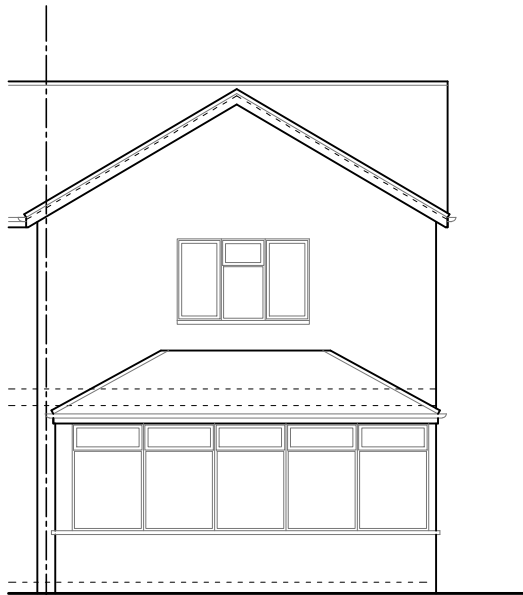


REAR ELEVATION

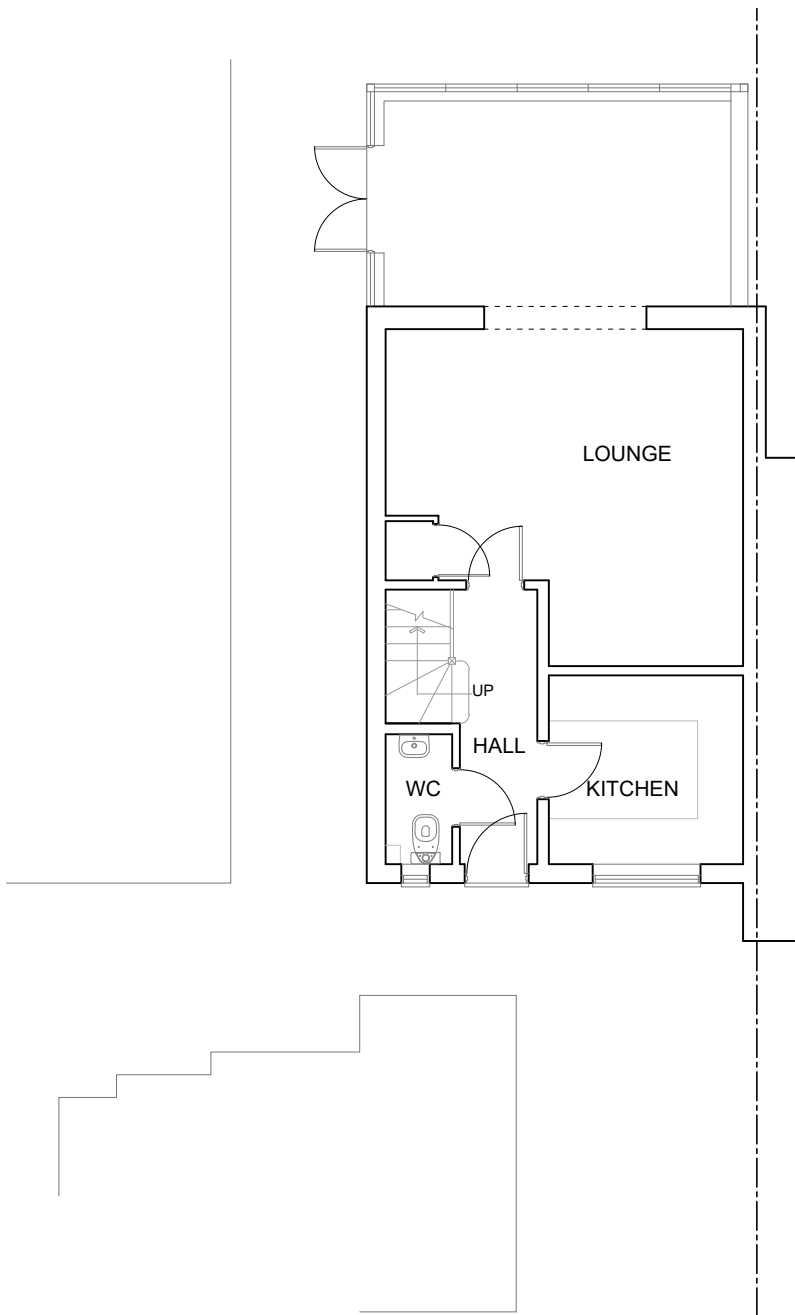


GROUND FLOOR PLAN

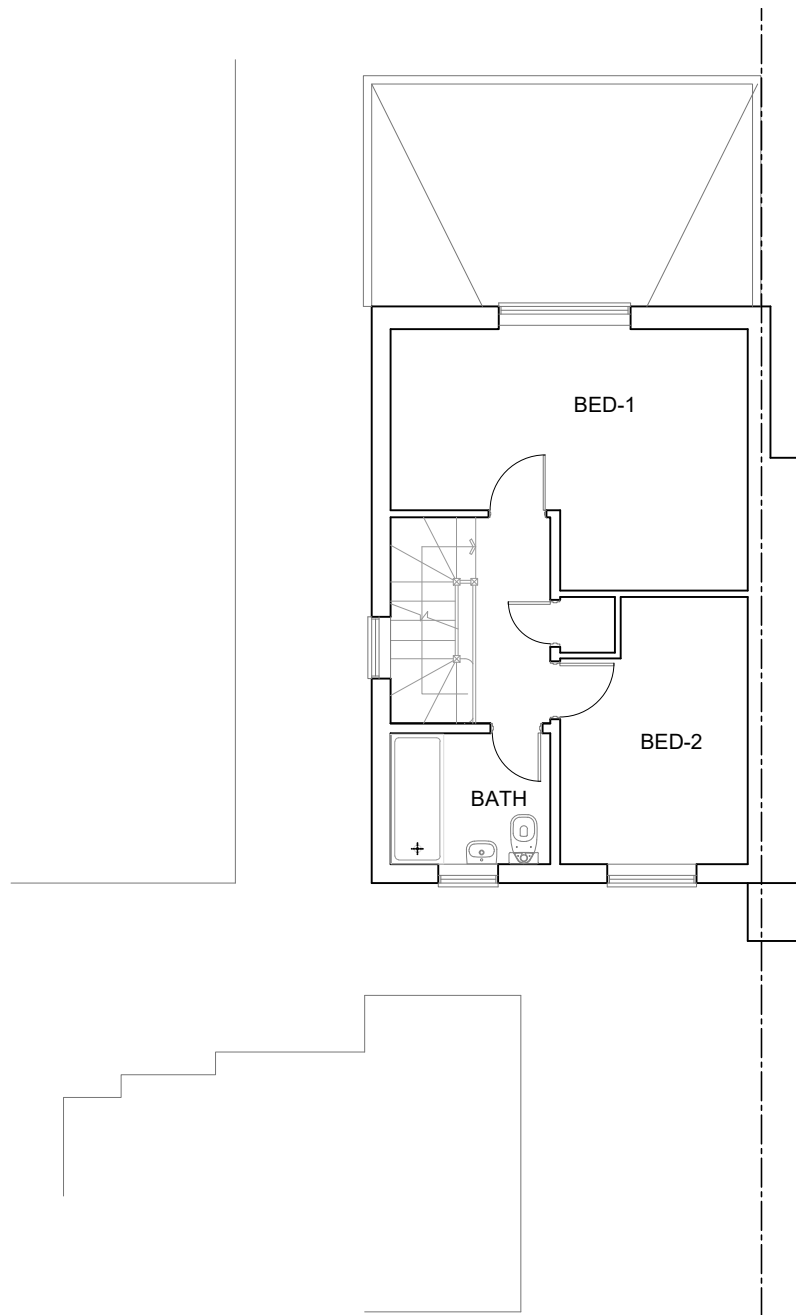

FIRST FLOOR PLAN

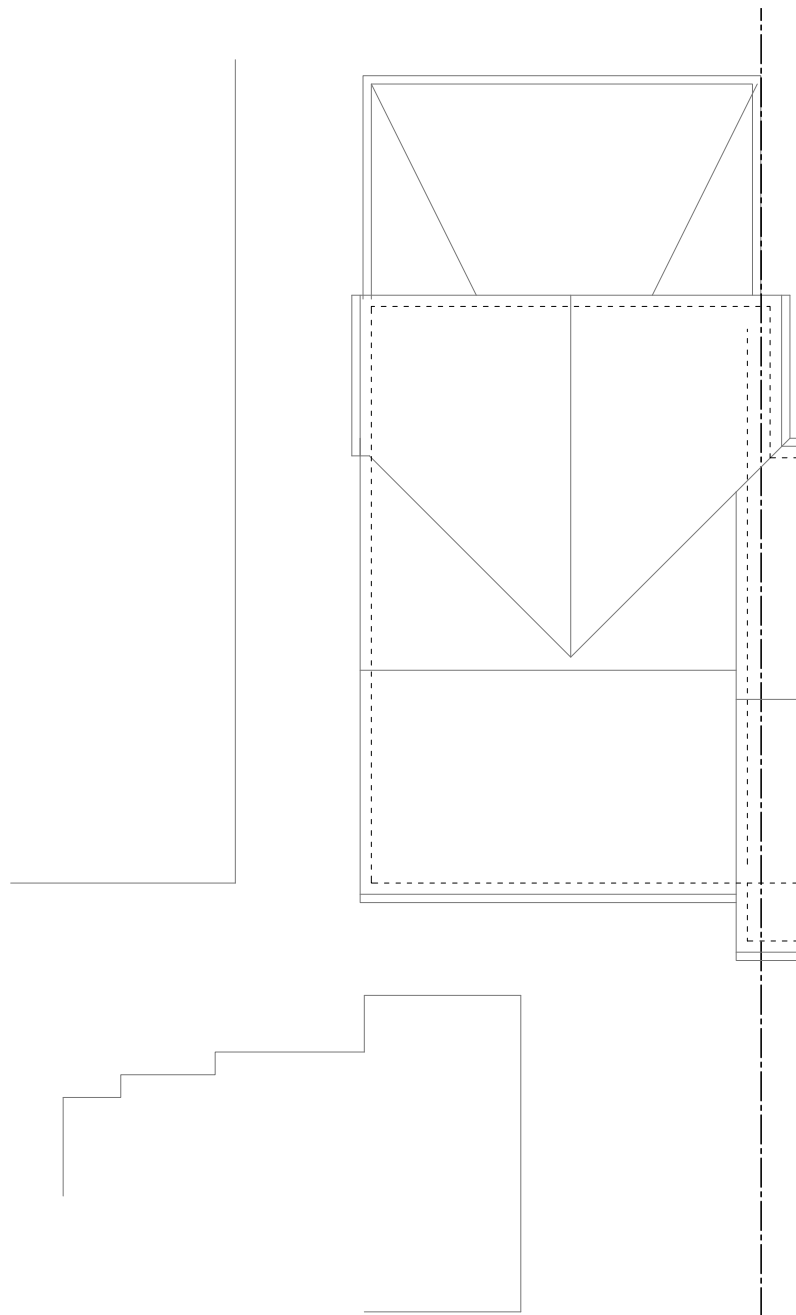

ROOF PLAN

 

THIS DRAWING PRINTED ON A2 SIZE PAPER



Home Extension Designs

HOME EXTENSION DESIGNS
HED HOUSE
60A BRIDGE ROAD EAST
WELWYN GARDEN CITY
HERTS AL7 1JU
tel : 01707 393971
e:info@hed.co.uk

Project: 72A Woolgrove Road,
Hitchin

Drawing Title: PLANS AND ELEVATIONS
AS EXISTING

Drawn By: ALI Scale: 1:100 Date: Sep 2024

Dwg Status: EXISTING

Drawing No : 6042-E01

Revision: