


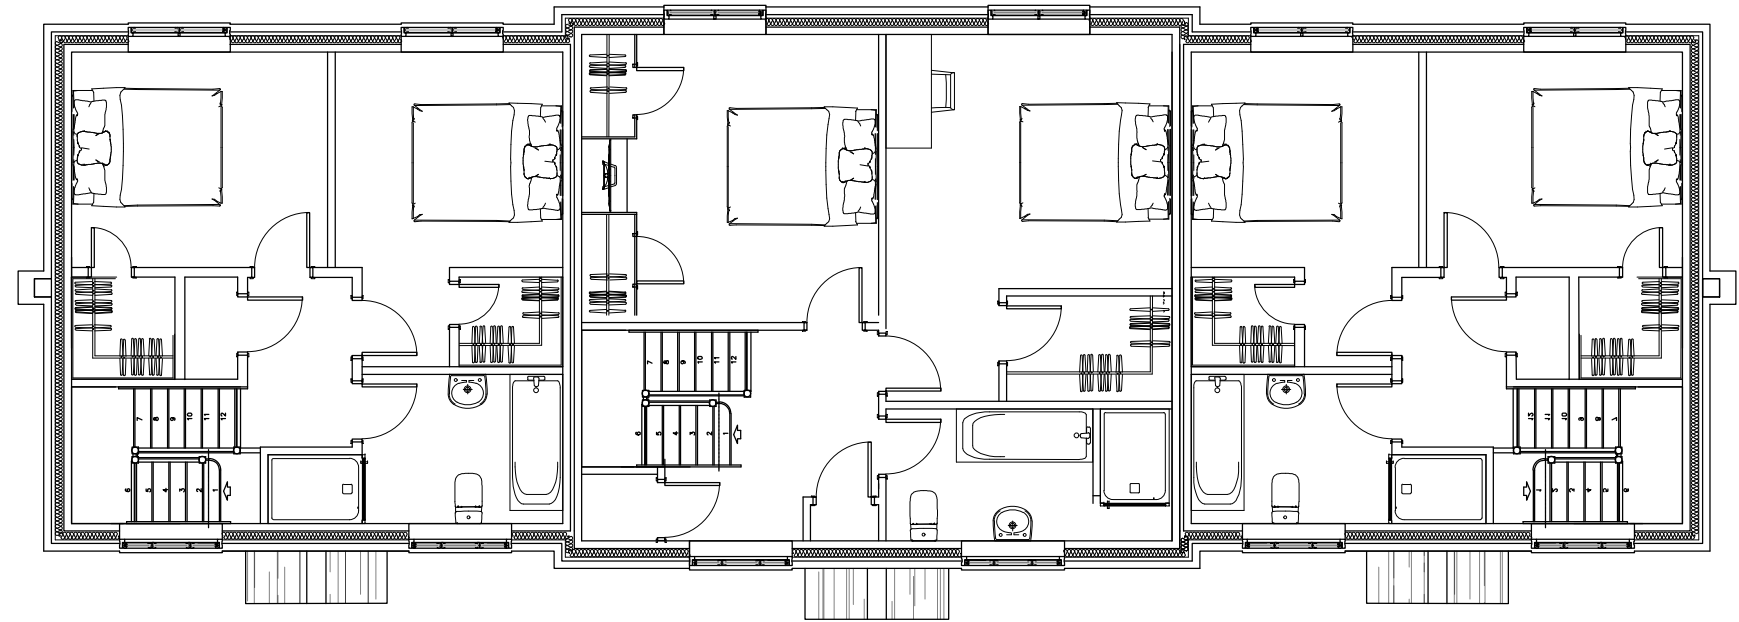


PROPOSED FIRST FLOOR PLAN (1:100)


PLOT 1
GIA 80m²

PLOT 2
GIA 104m²

PLOT 3
GIA 80m²

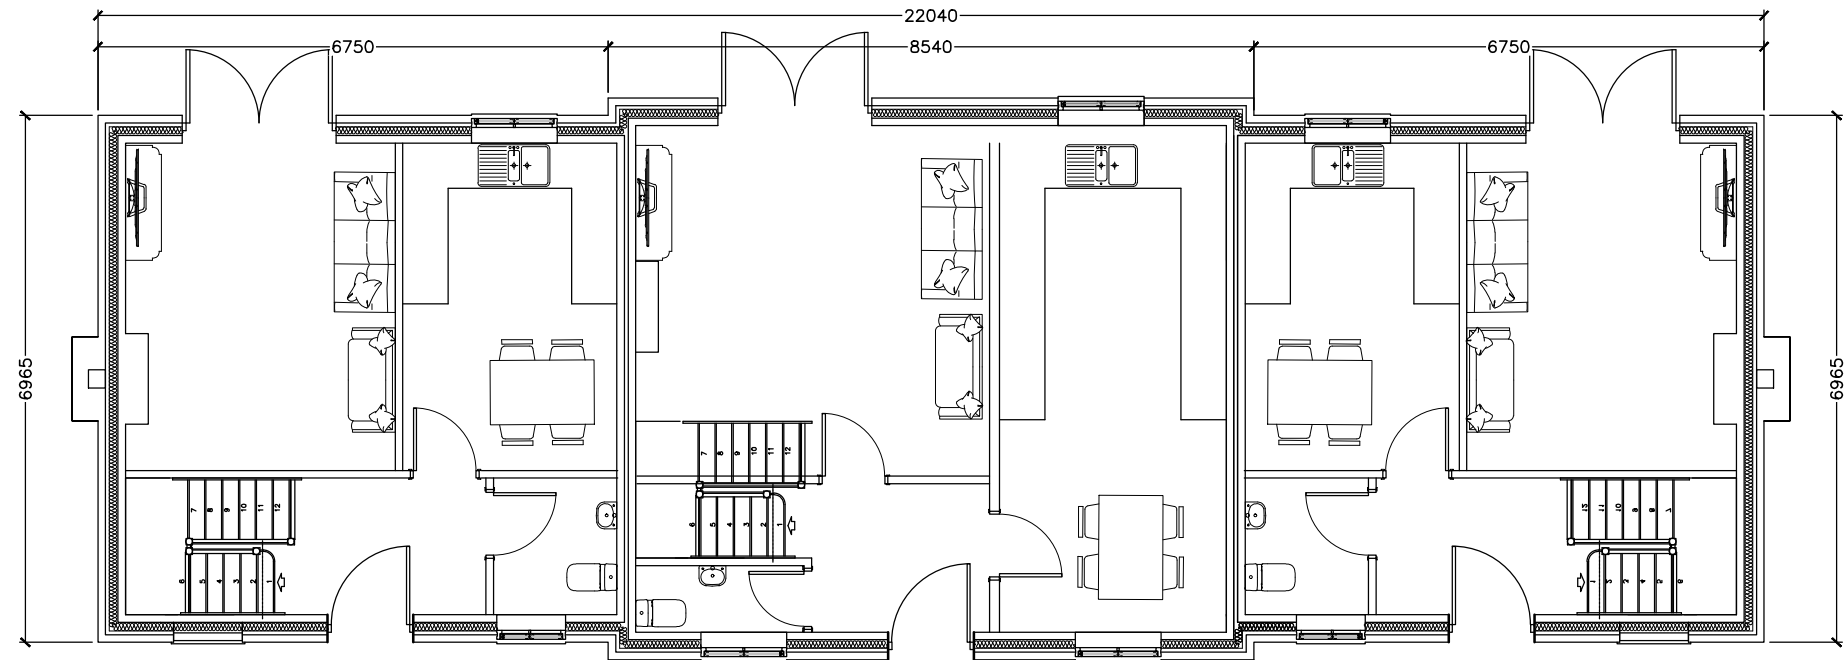

PROPOSED GROUND FLOOR PLAN (1:100)

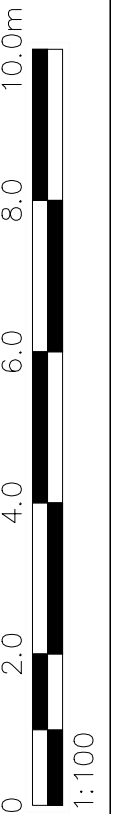

NOTES AND REVISIONS

All stated dimensions must be verified on site. Lobs Design must be advised of any discrepancies.
This drawing must be read together with the specification/Bill of Quantities and related drawings.

This drawing is for the purpose of obtaining Planning & Building Regulations Approval only. Should the contractor use them to build from then they assume full responsibility for the design.

REV DESCRIPTION

DRWN CHKD DATE

Client

Highacre (Cambridge) Ltd
Land Adjacent to Gosmore Nursing
Home, Hitchin Road, SG4 7QH

Project

Proposed New Terrace of 4 No.
Two Bed Cottages

Drawing Title

Ground & First Floor Plans

Proposed

Scale

As Shown

Date

Aug 2024

Drawn

ipl

Checked

Project No


LD614A

Drawing No

NMA03

Revision

—

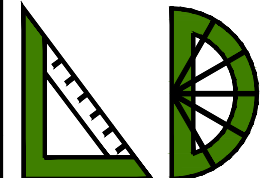

LGCHF Garden City
Heritage Awards
Winning Designer

Lobs Design

Architectural Services
Devonshire B.C.
Works Road,
Letchworth Garden City
Hertfordshire, SG6 1GJ
T: 01462 488212
M: 07960 006077
E: info@lobs-design.co.uk