




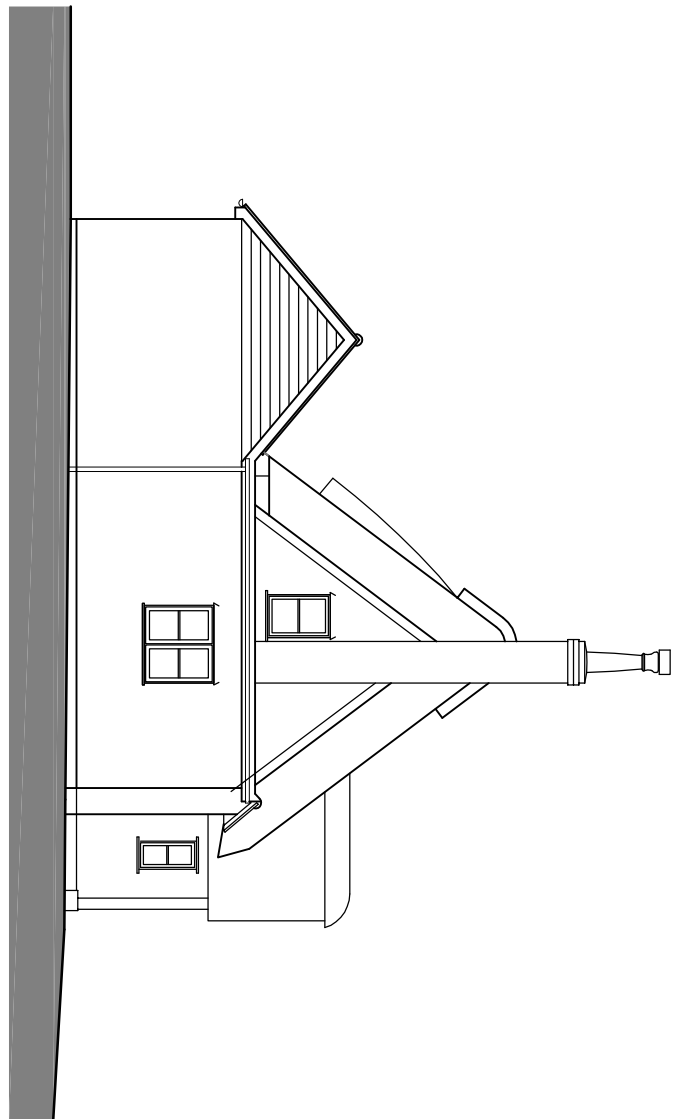


PROPOSED REAR EAST EXTENSION

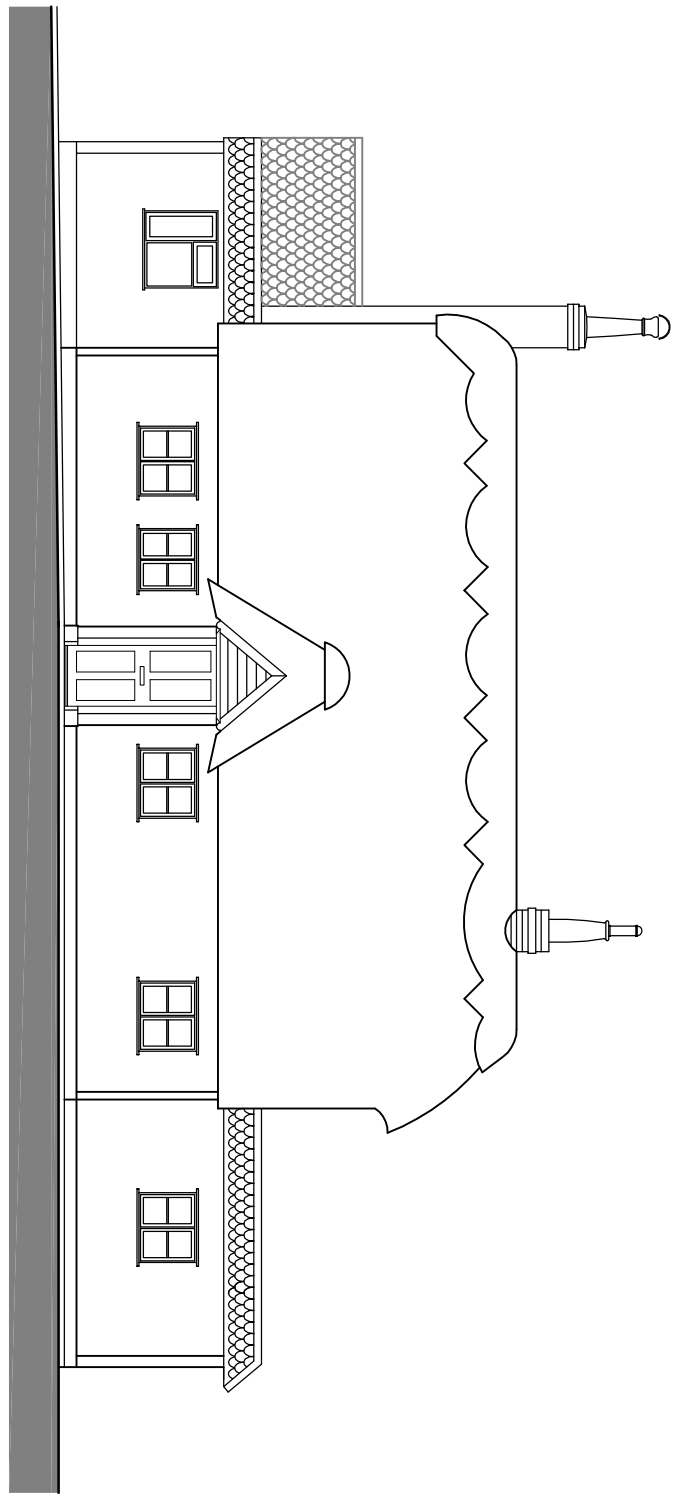


PROPOSED FRONT NORTH EXTENSION

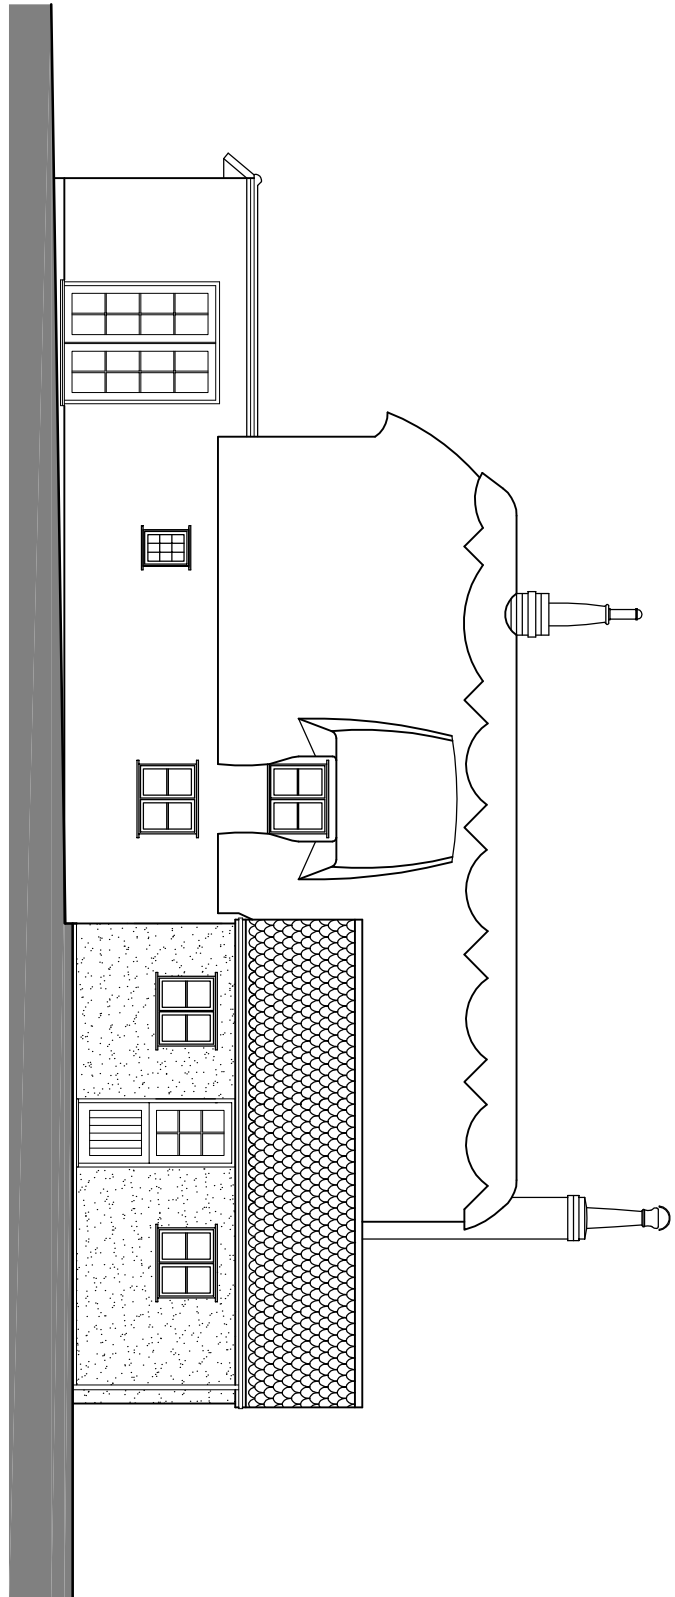


PROPOSED REAR SOUTH EXTENSION

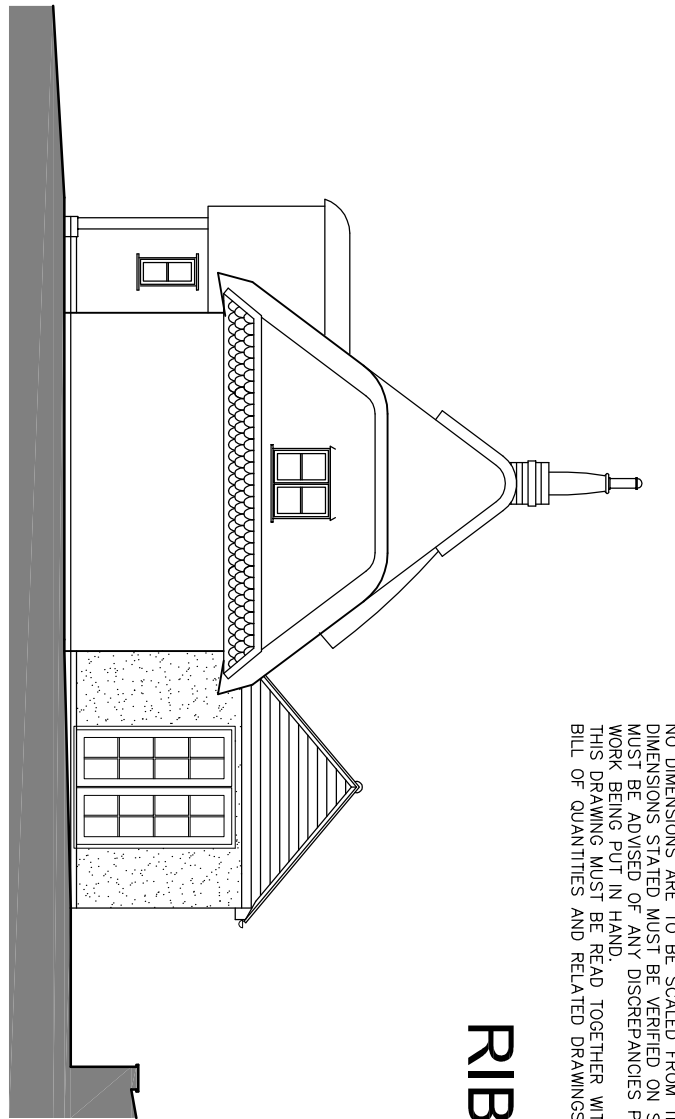


PROPOSED SIDE WEST EXTENSION

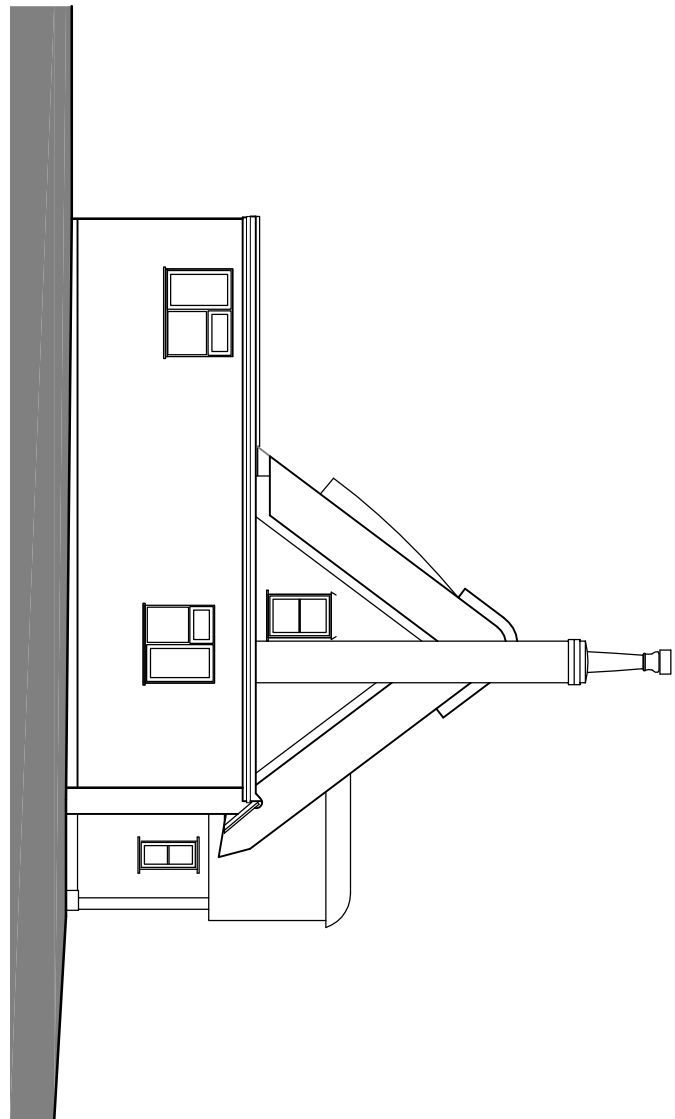


EXISTING REAR SOUTH EXTENSION

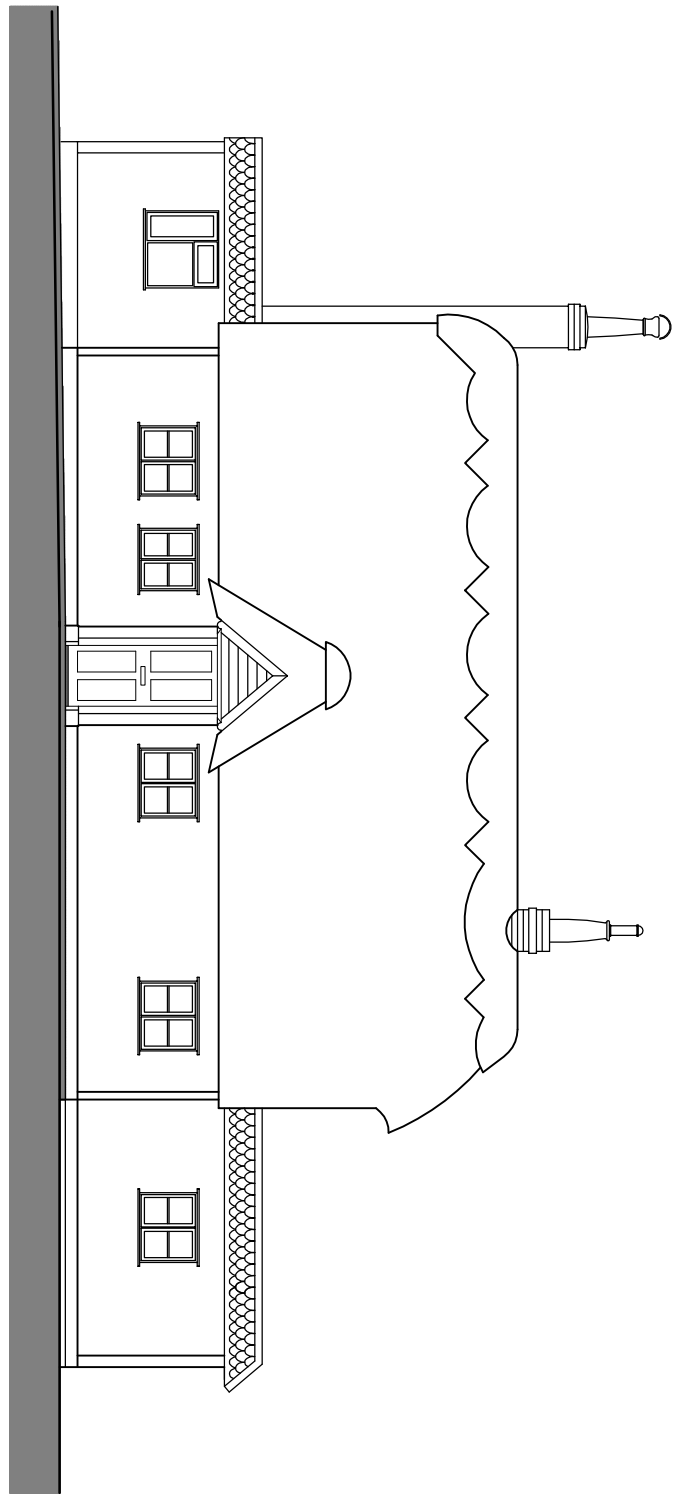

EXISTING FRONT NORTH EXTENSION

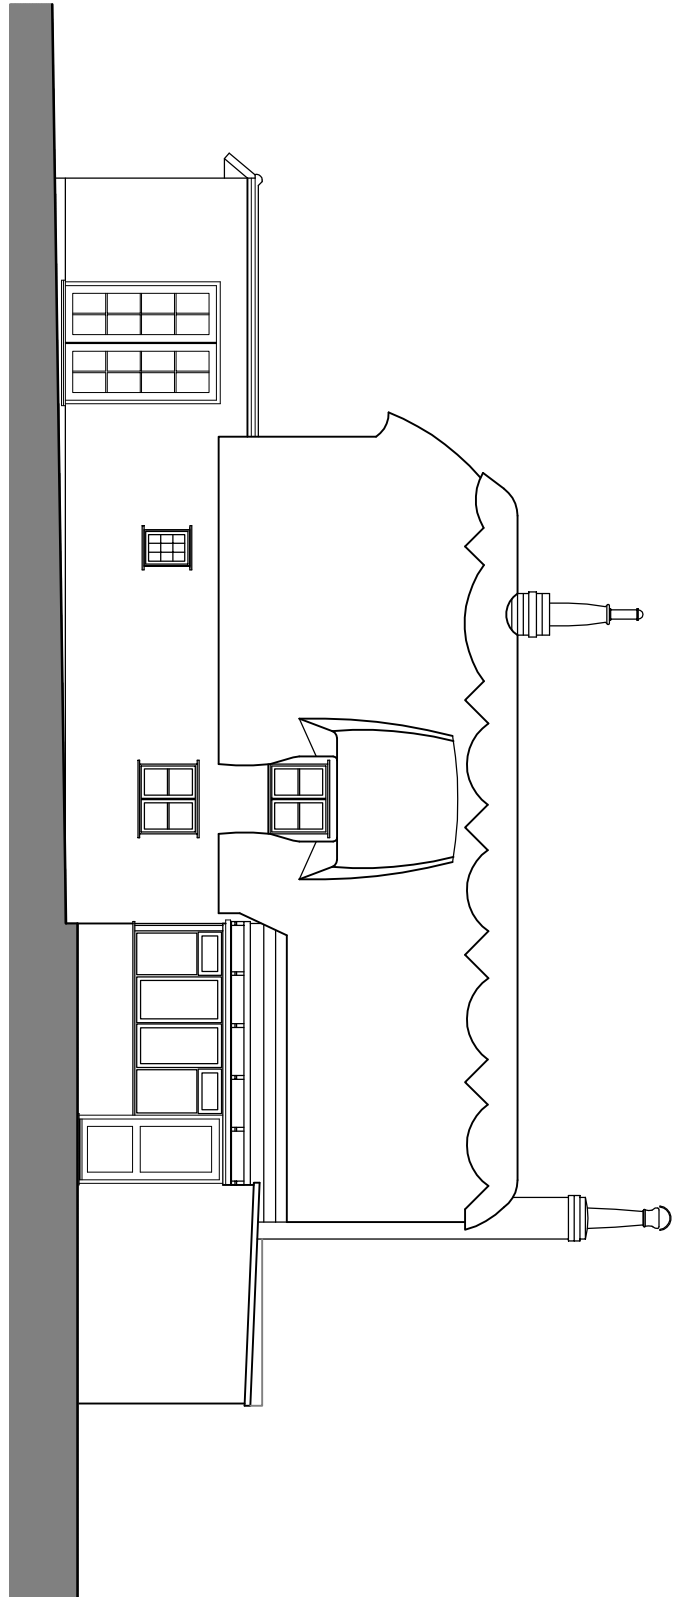


EXISTING REAR SOUTH EXTENSION

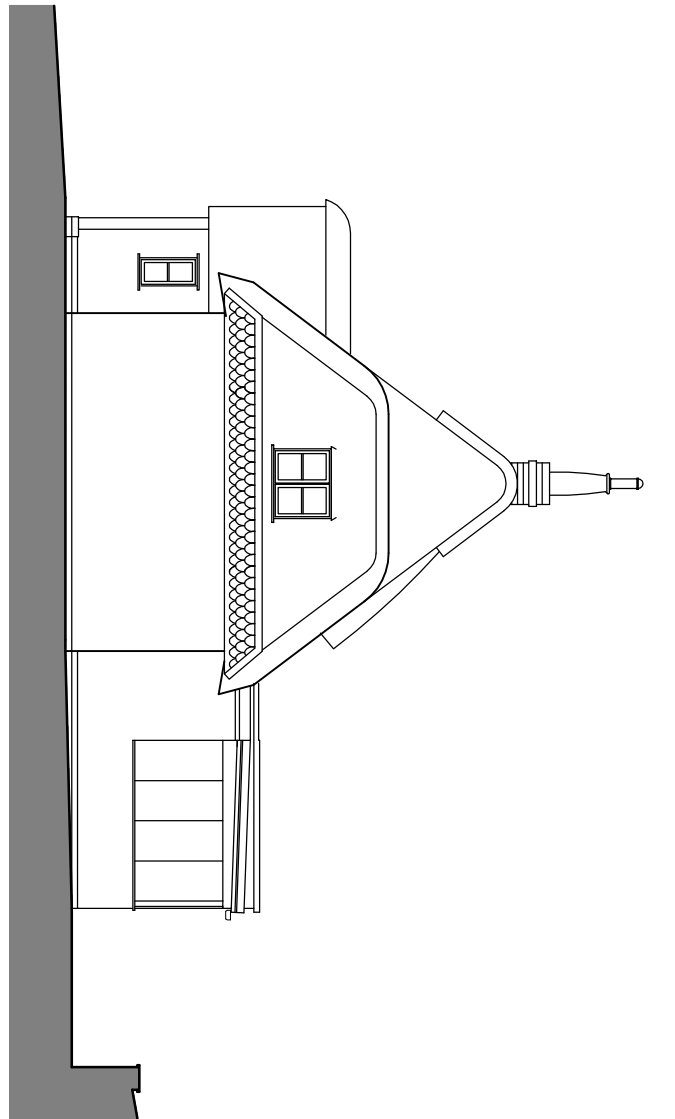


EXISTING SIDE WEST EXTENSION


Scale 1:1250 0 10 30 60 120m

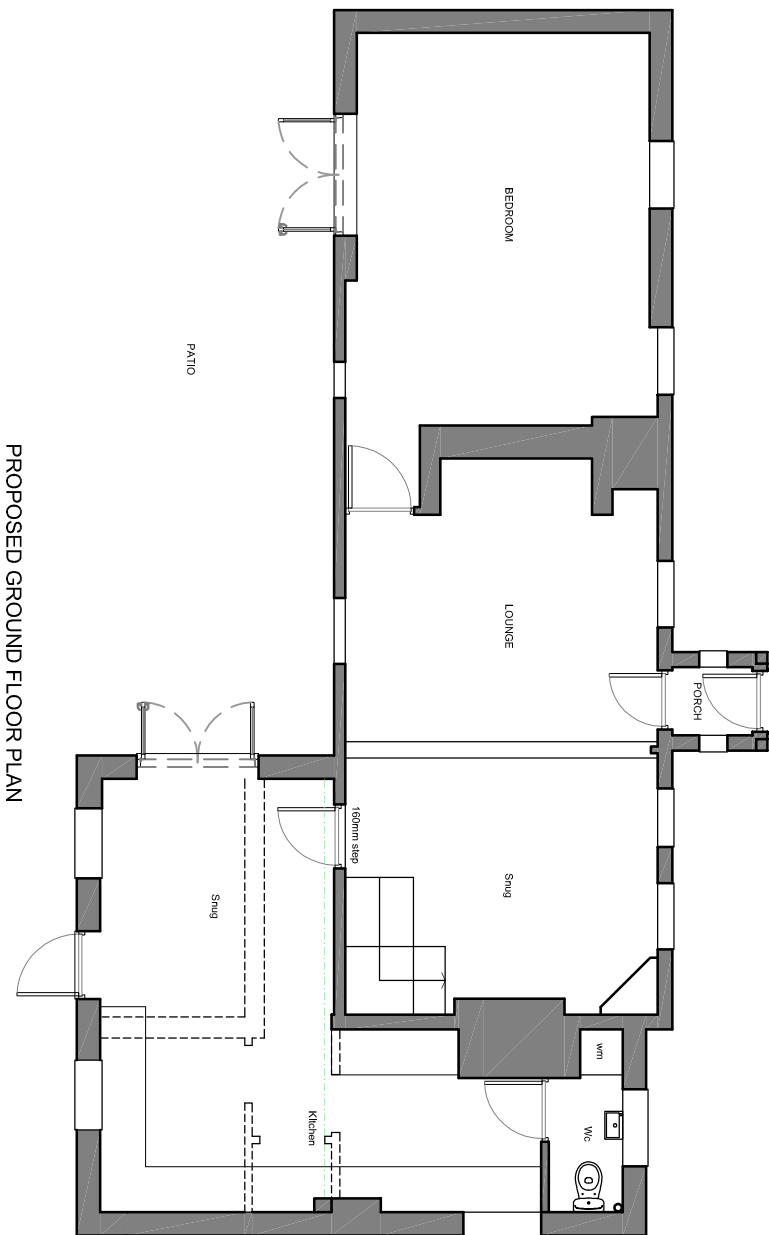


PROPOSED GROUND FLOOR PLAN

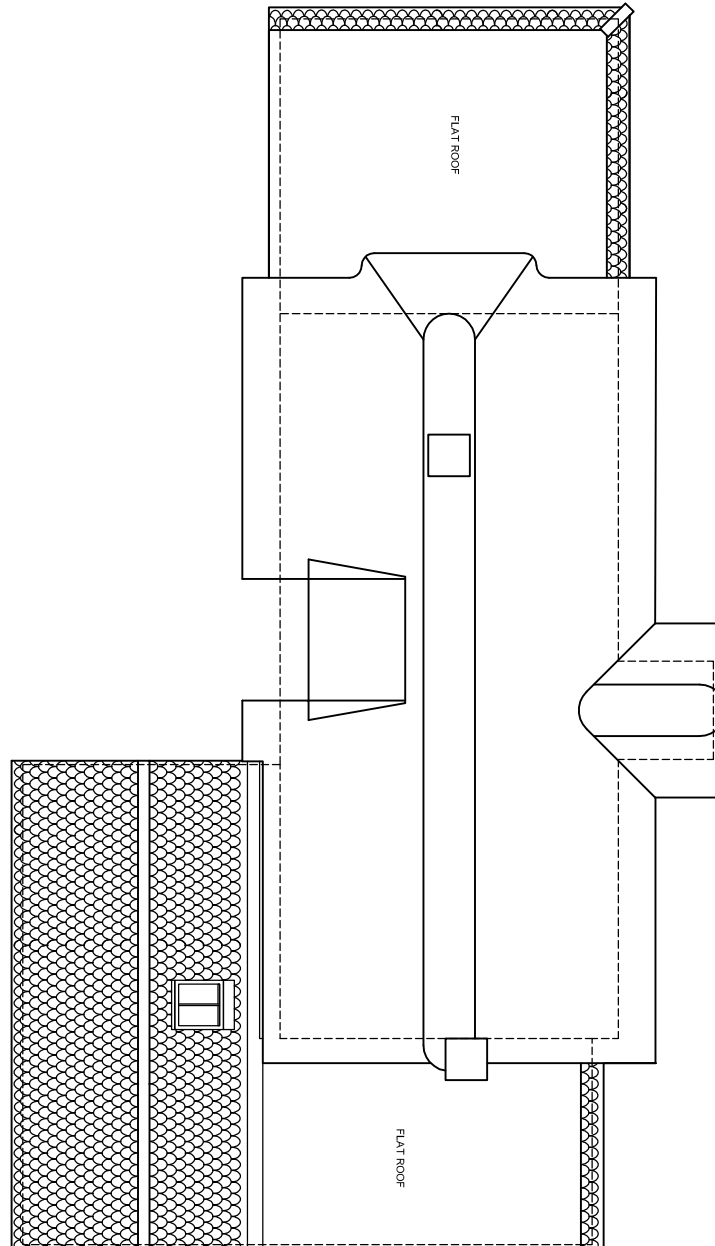

PROPOSED ROOF PLAN

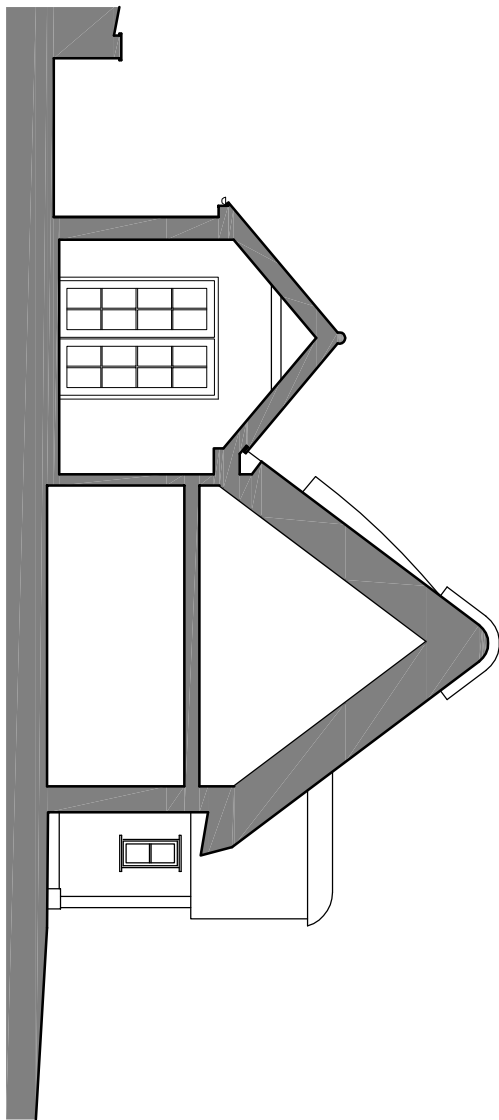


PROPOSED EAST SECTIONAL ELEVATION

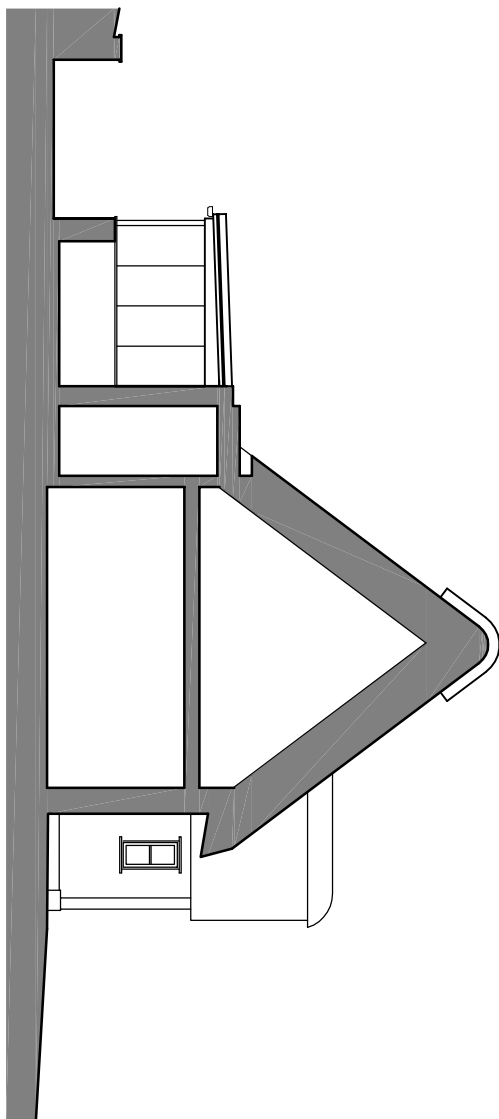

EXISTING EAST SECTIONAL ELEVATION

MATERIALS:
Walls - White render to match the existing
Windows - White painted timber with black
painted frames to match existing
Doors - White painted timber frames to
match existing extensions
Rooflight - Black Conservatory rooflight

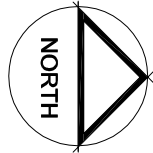

Rev Date By Description

172a HIGH STREET - STEVENAGE - HERTFORDSHIRE - SG1 3LT -
+44 (0)1862 860381 - E: info@356design.co.uk

356 DESIGN Ltd

CLIENT:

Mr P. Butler - Pencroft, Maiden
Street, Weston, Herts. SG4 7BH

PROJECT:

Replace rear Conservatory with
Single Storey Extension


TITLE:

Site, Block & Location Plans,
Existing & Proposed
Plans, Elevations & Sections


SCALE: DATE: DRAWN BY: CHECKED:
as shown Jun '24 DRW

PROJ No: DWG No: REV:
2415 P 002 G


Scale 1:100 0 1 2.5 5 10m

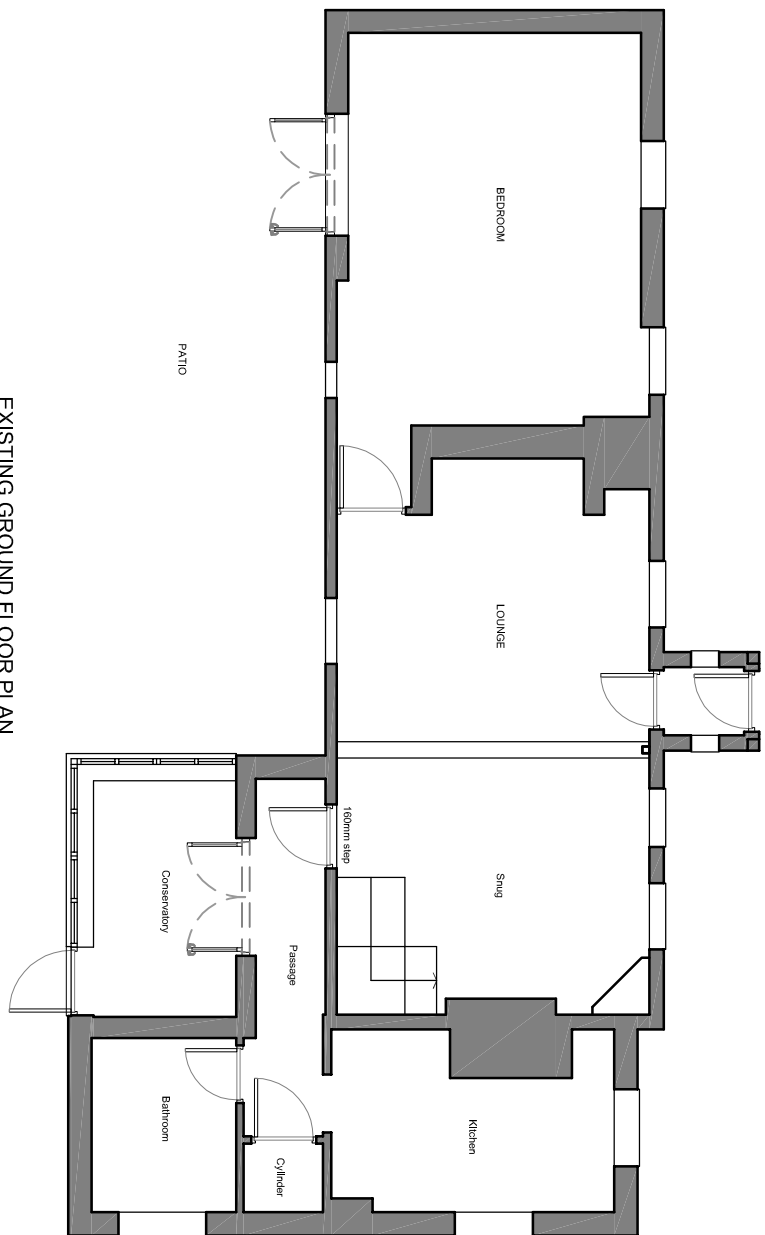

EXISTING GROUND FLOOR PLAN

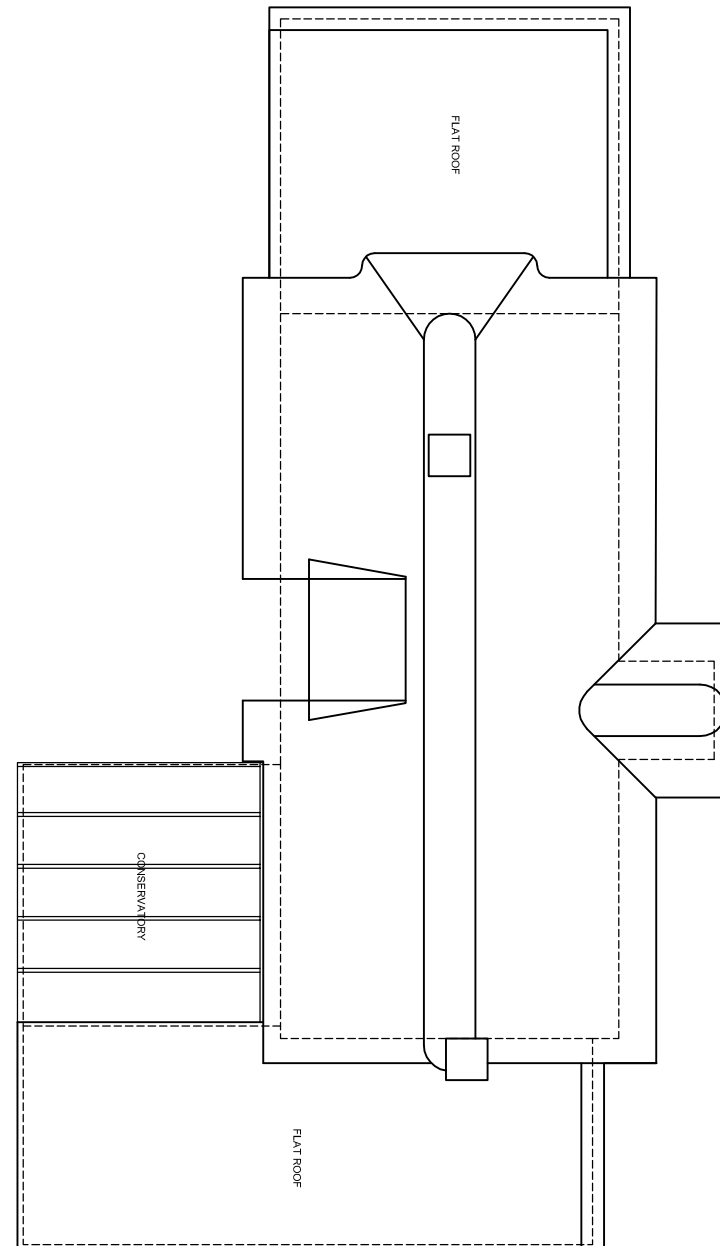

EXISTING ROOF PLAN

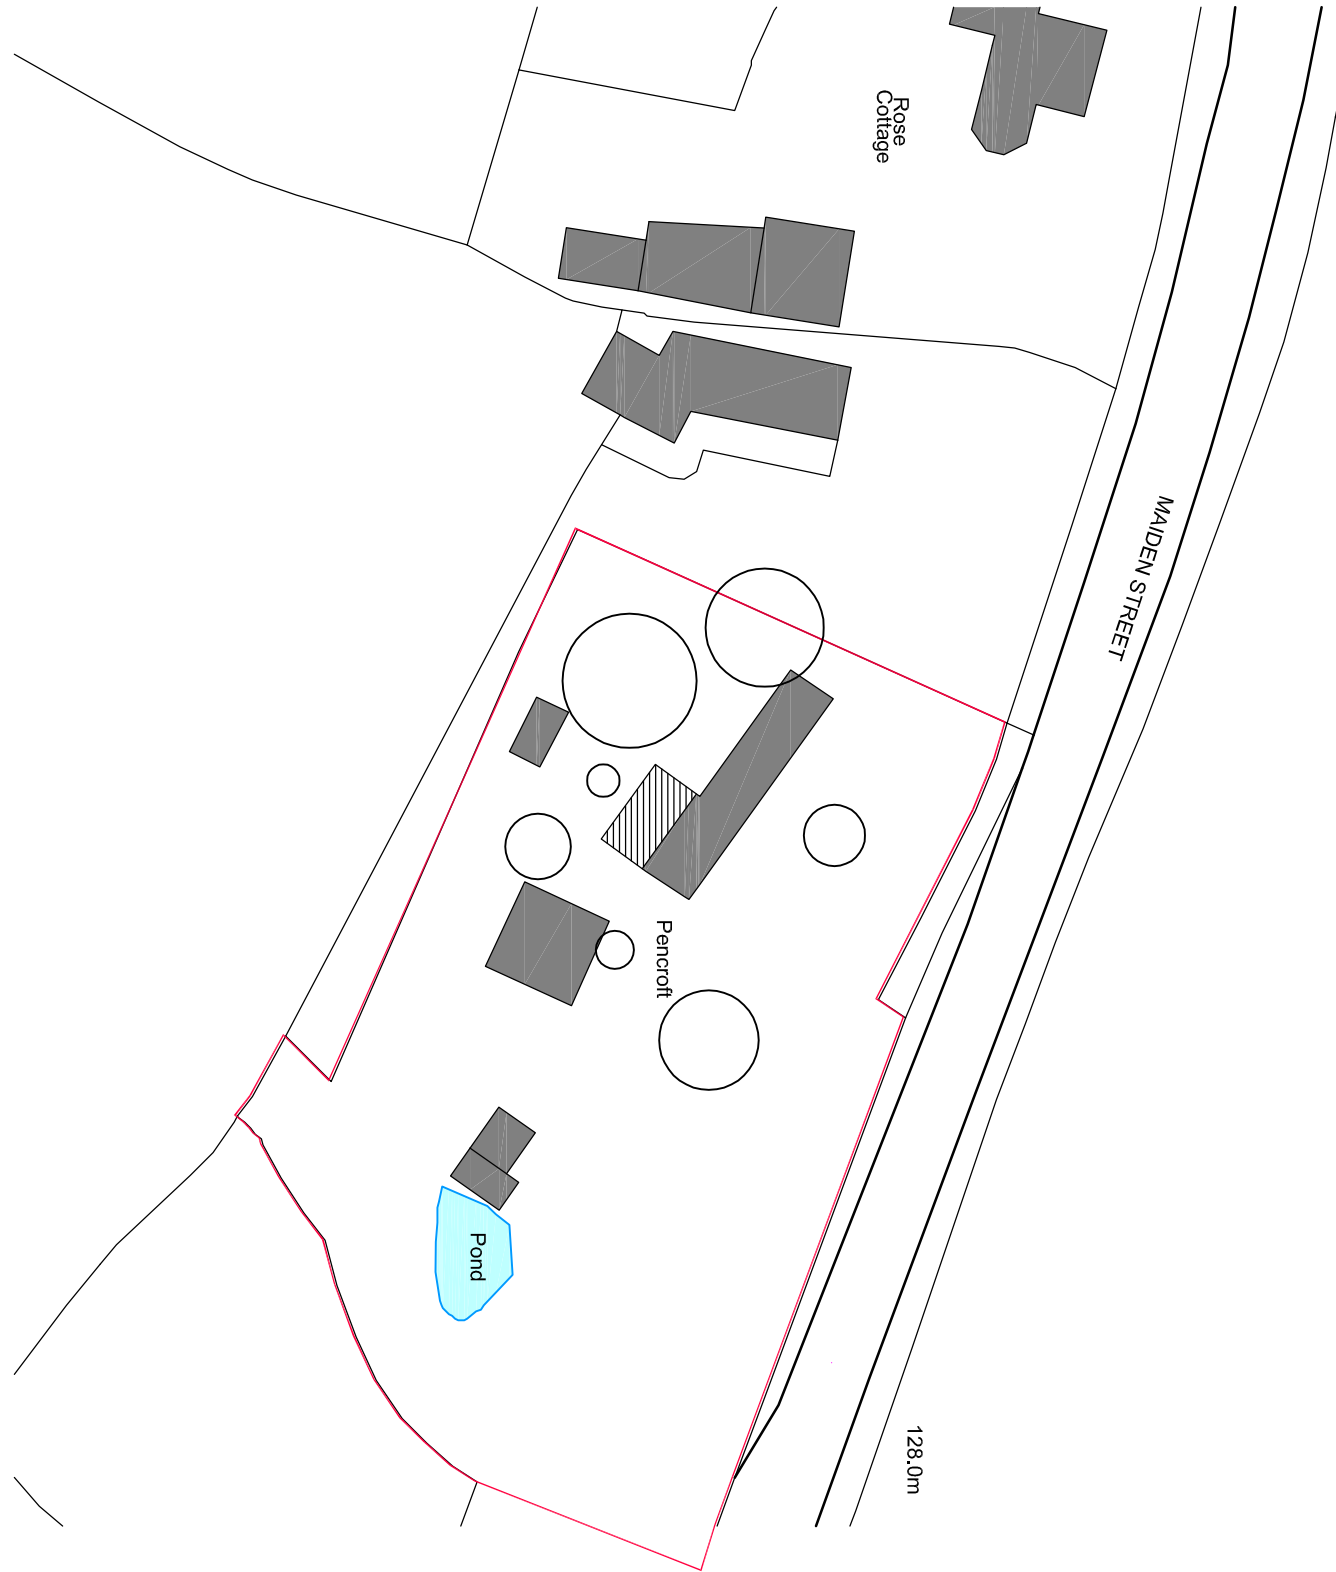

BLOCK / SITE PLAN

1:500

Scale 1:500 0 5 12.5 25 50m