


CDM Regulations 2015

Principal contractor to plan for mitigation measures in response to hazards. CDM Regulations require that all projects are to:

- Have workers to be competent and are suitably skilled for the work they carry out;
- Contractors to provide appropriate supervision, instruction and information to all on site workers to provide a safe working environment;
- Have a written construction phase H&S plan

Worcester Lloyd are appointed as 'Designer' only, unless a written appointment has been completed for the formal appointment as 'Principal Designer'. If Worcester Lloyd has been appointed as 'Principal Designer' then refer to 'Pre-construction information pack' for design health and safety information for this project.

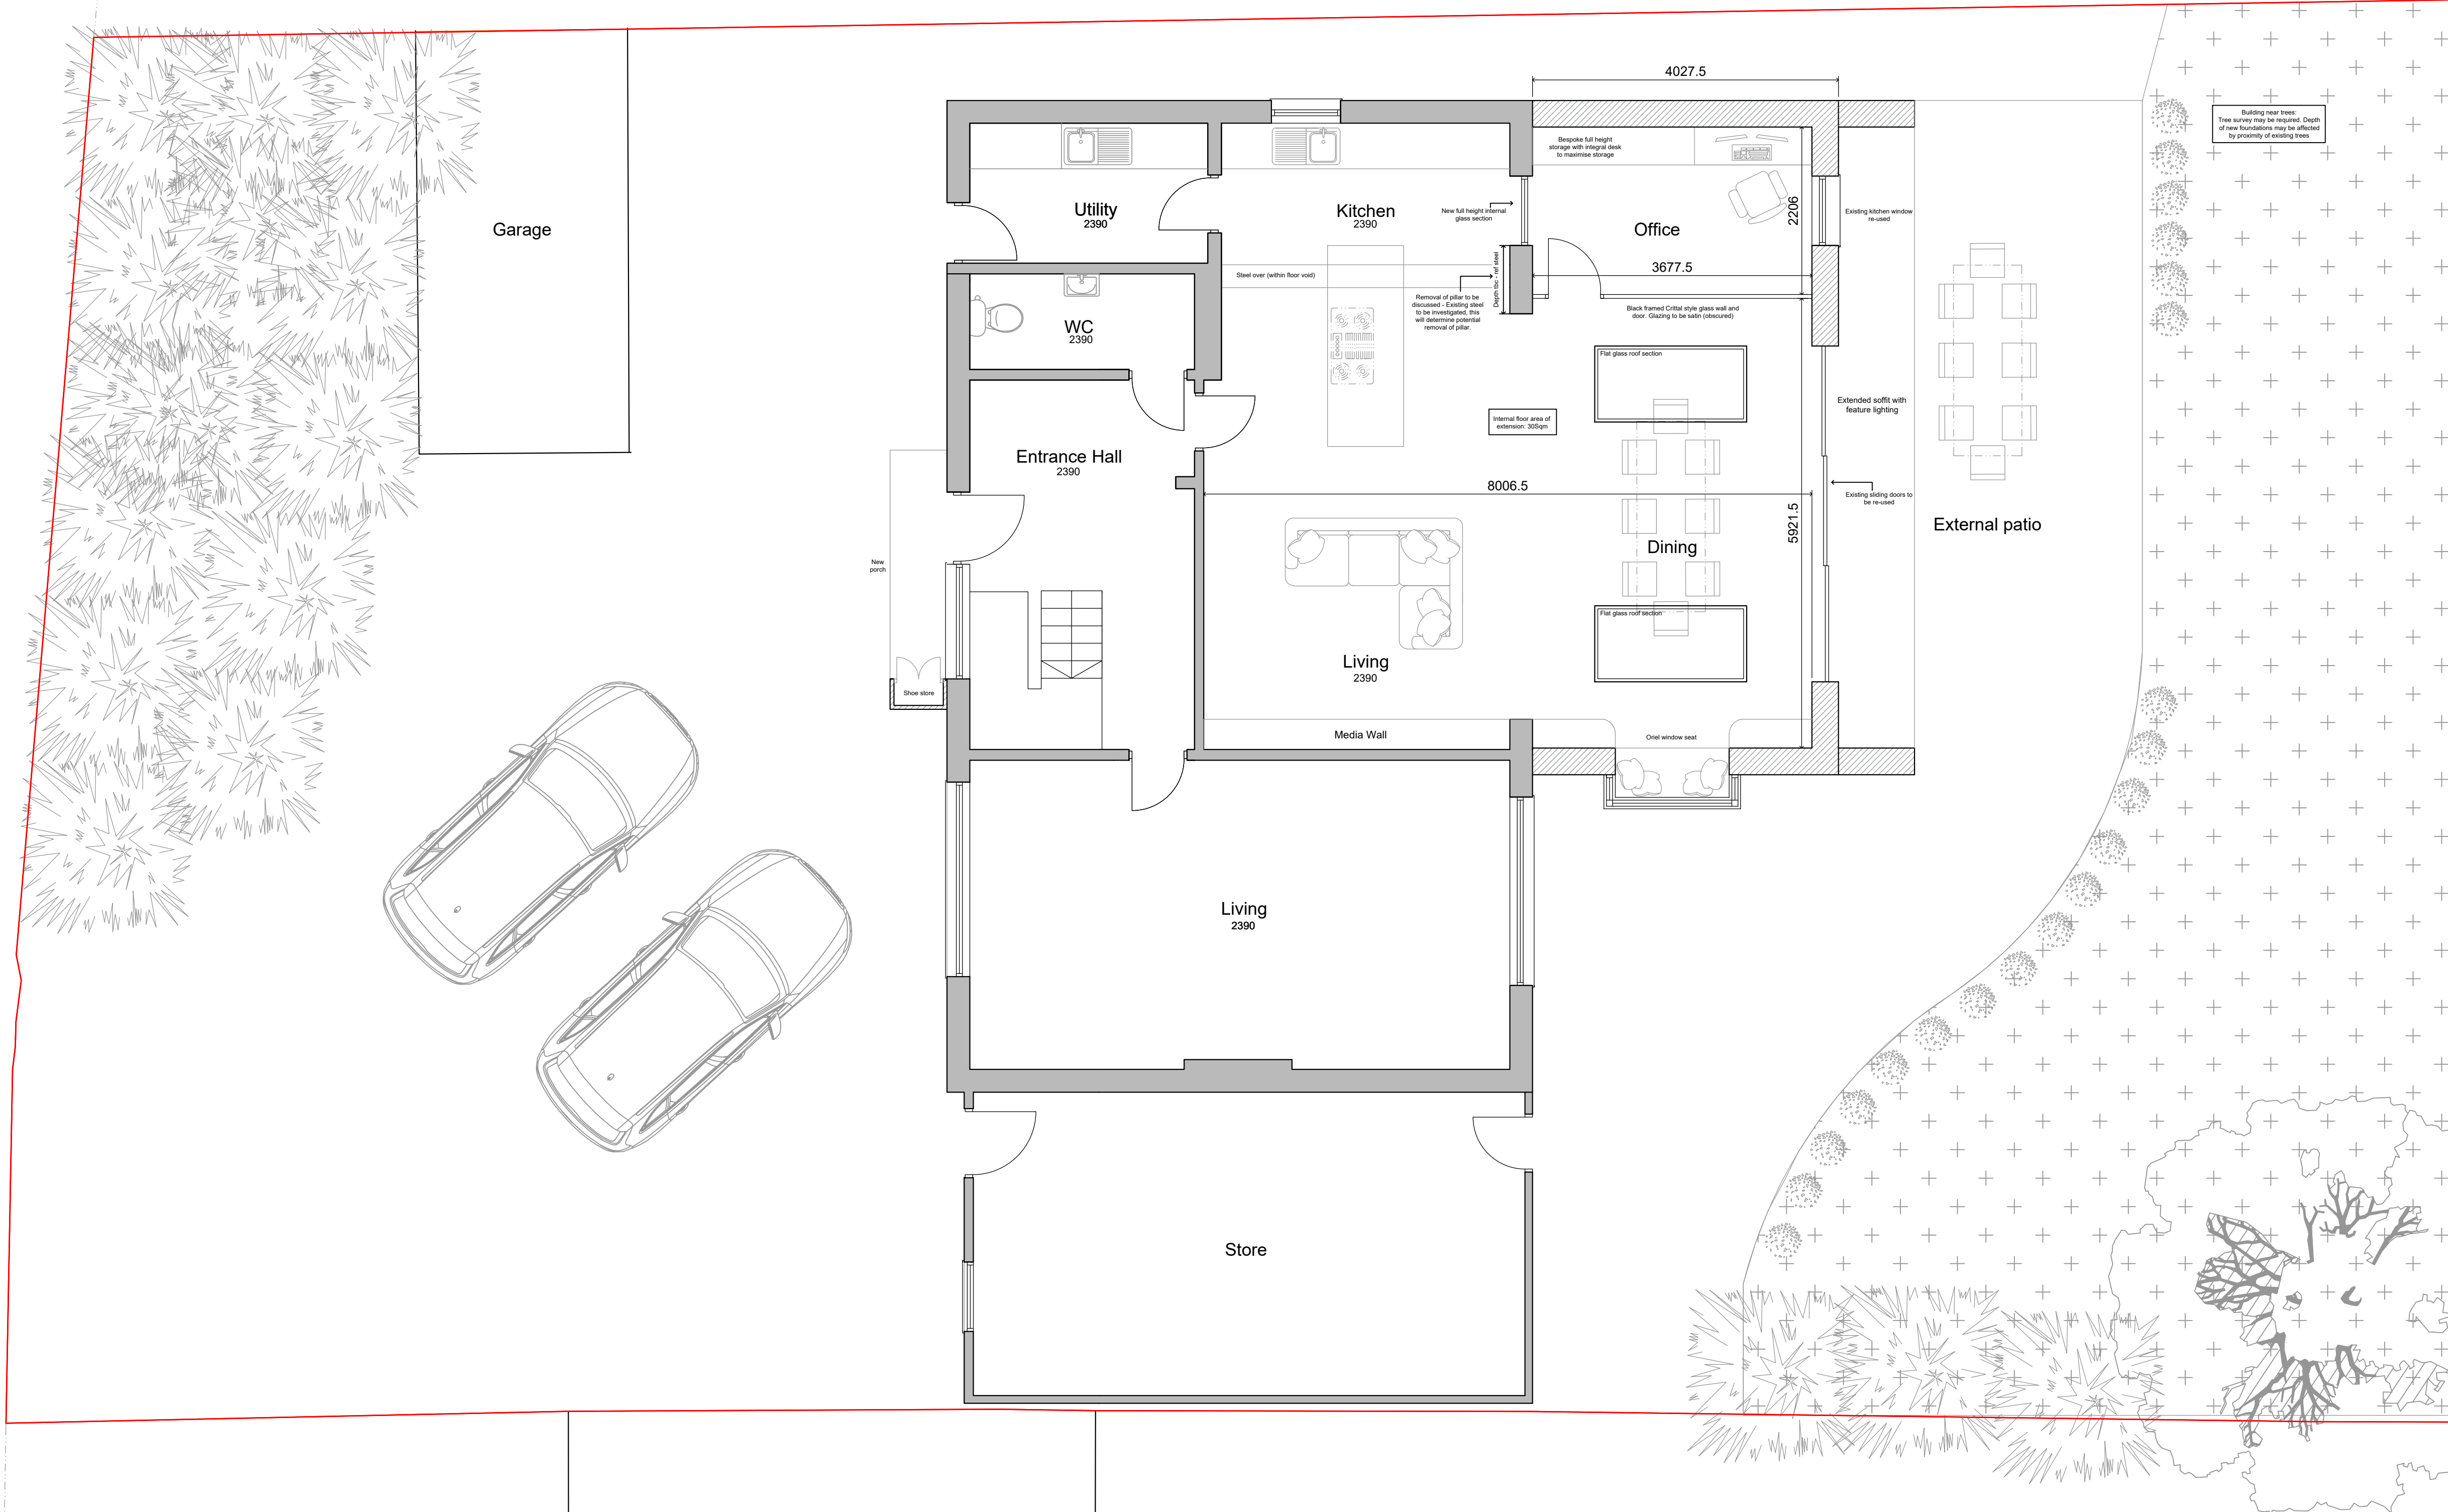

Rev	B	Front area illustrated	31.03.26
	A	Amended to clients comments	09.03.26
Rev		Note	Date



Project	29 Gosmore Road, Hitchin		
Drawing Title	Ground floor plan as proposed		
Scale 1:50	Drawn By MW	Checked By	
Sheet A1	Date	Job No.	Drawing No. Revision
Dec '25	151 2025	005	B

Planning application

