




Do not scale from this drawing - All dimensions are to be checked on site and any discrepancies are to be reported to the architect before construction commences.
If in doubt ask. © This design remains the property of Brook Morton Architecture and may not be copied without written authorisation.

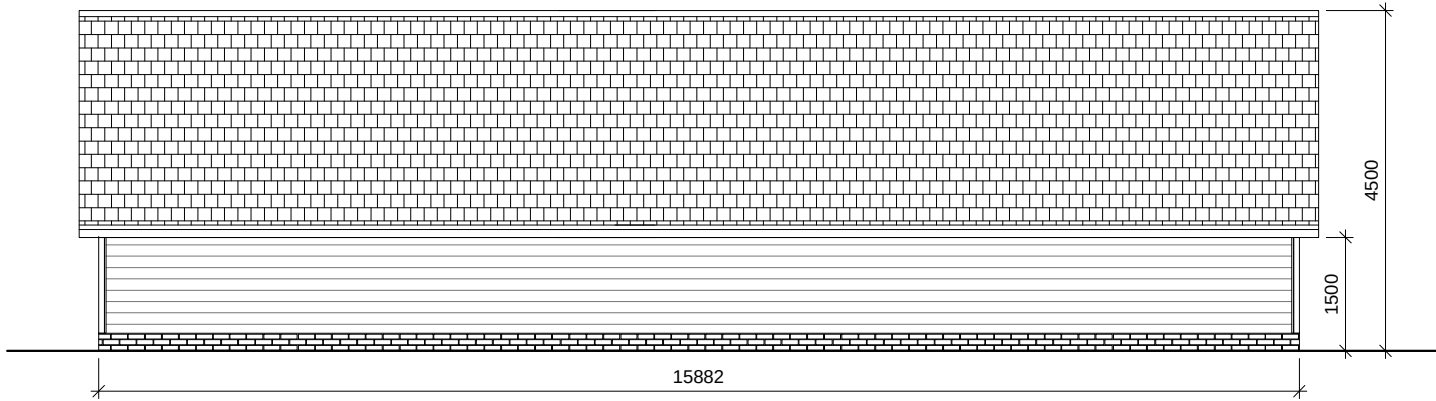


REAR ELEVATION

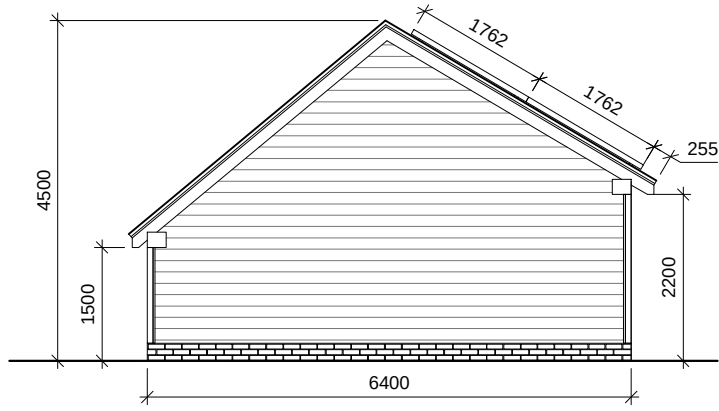


LEFT SIDE ELEVATION

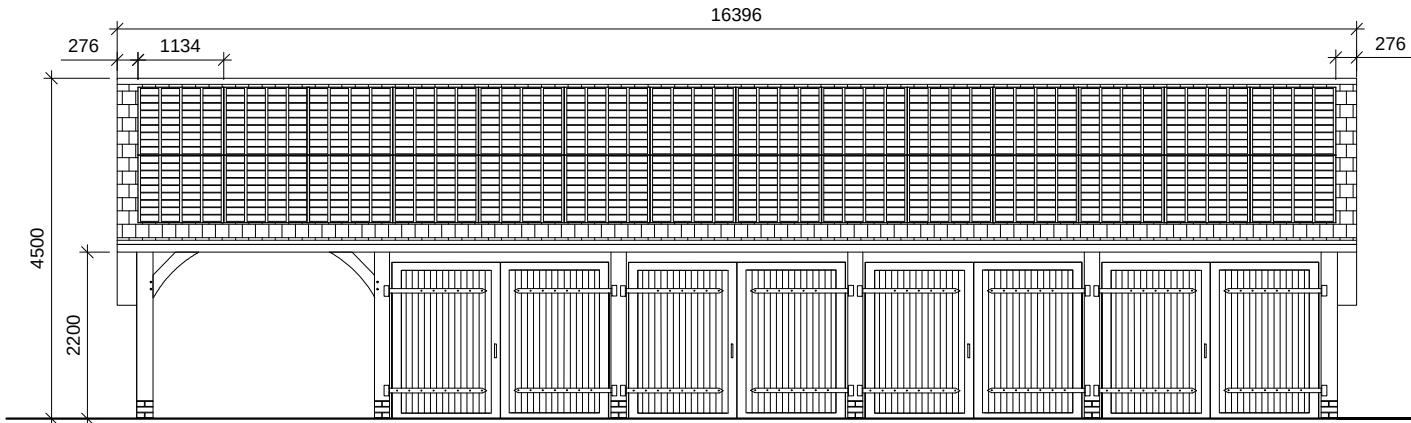


FRONT ELEVATION

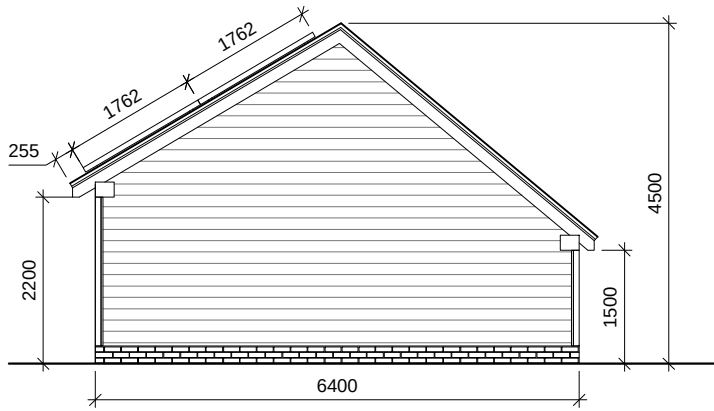

RIGHT SIDE ELEVATION

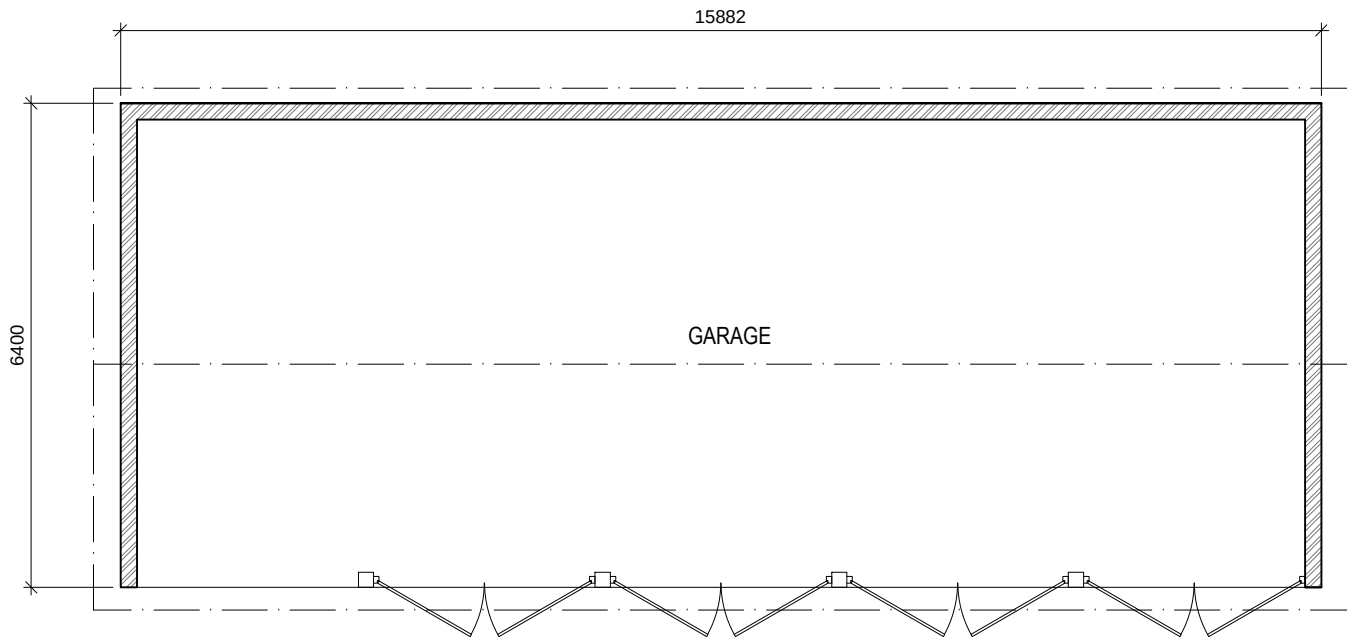

GROUND FLOOR PLAN

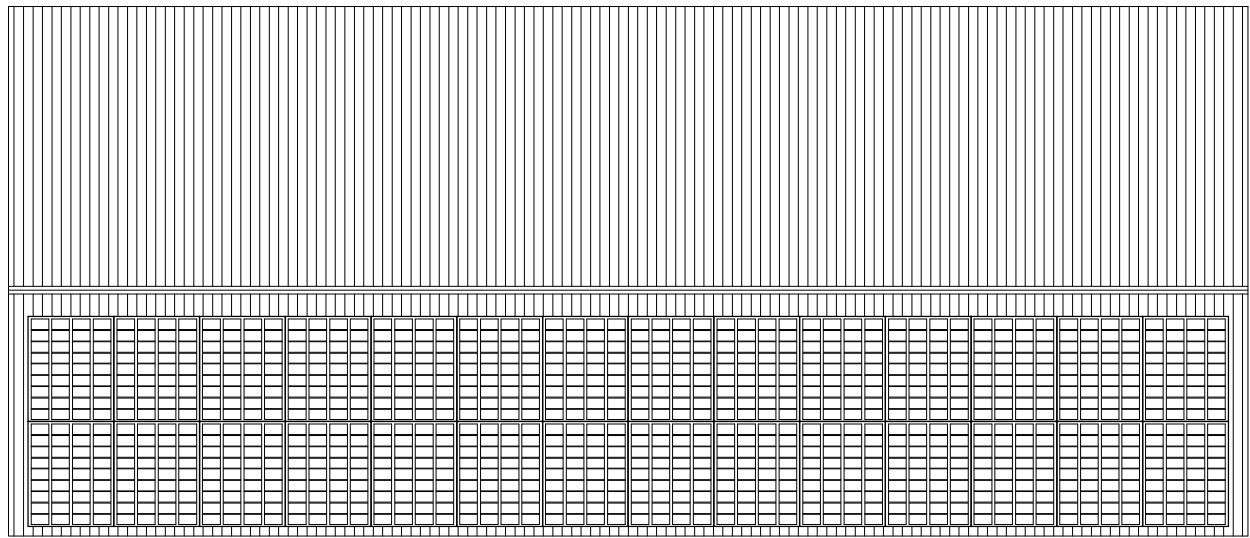

ROOF PLAN



 B R O O K M O R T O N A R C H I T E C T U R E Est. 2010	Client	Lemon Lumba	Initial issue	8 th January 2026
	Project	The Cottage, Roxley Court William SG6 2AJ	Scales	1:100 at A3
	29b Stoney Lane Winchester SO22 6DP M: 07881 911806 nicholas@brookmorton.com www.brookmorton.com		Drawing No.	BMA360(11)/PL03B
		Proposed Plans and Elevations		