



All dimensions to be checked on site.
Figured dimensions to be read in preference to scaled.

Diazo Architects Limited accepts no responsibility for any unauthorised amendments to the drawing and does not permit unauthorised copying of the drawing.

This drawing is copyright and remains the property of Diazo Architects Limited unless otherwise agreed.

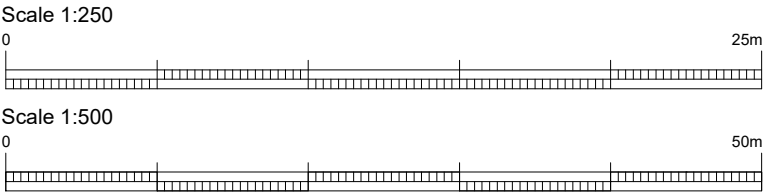


Notes

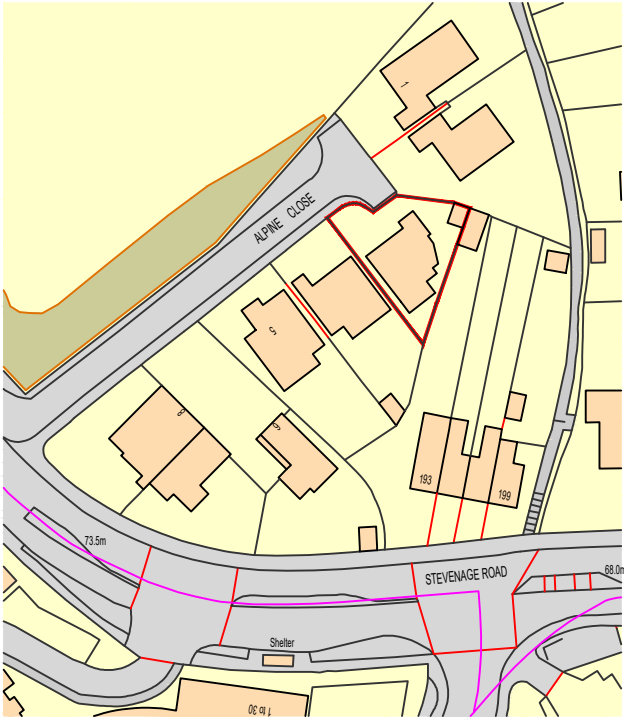

Site Plan - Scale 1 : 1250



Existing Block Plan - Scale 1 : 500

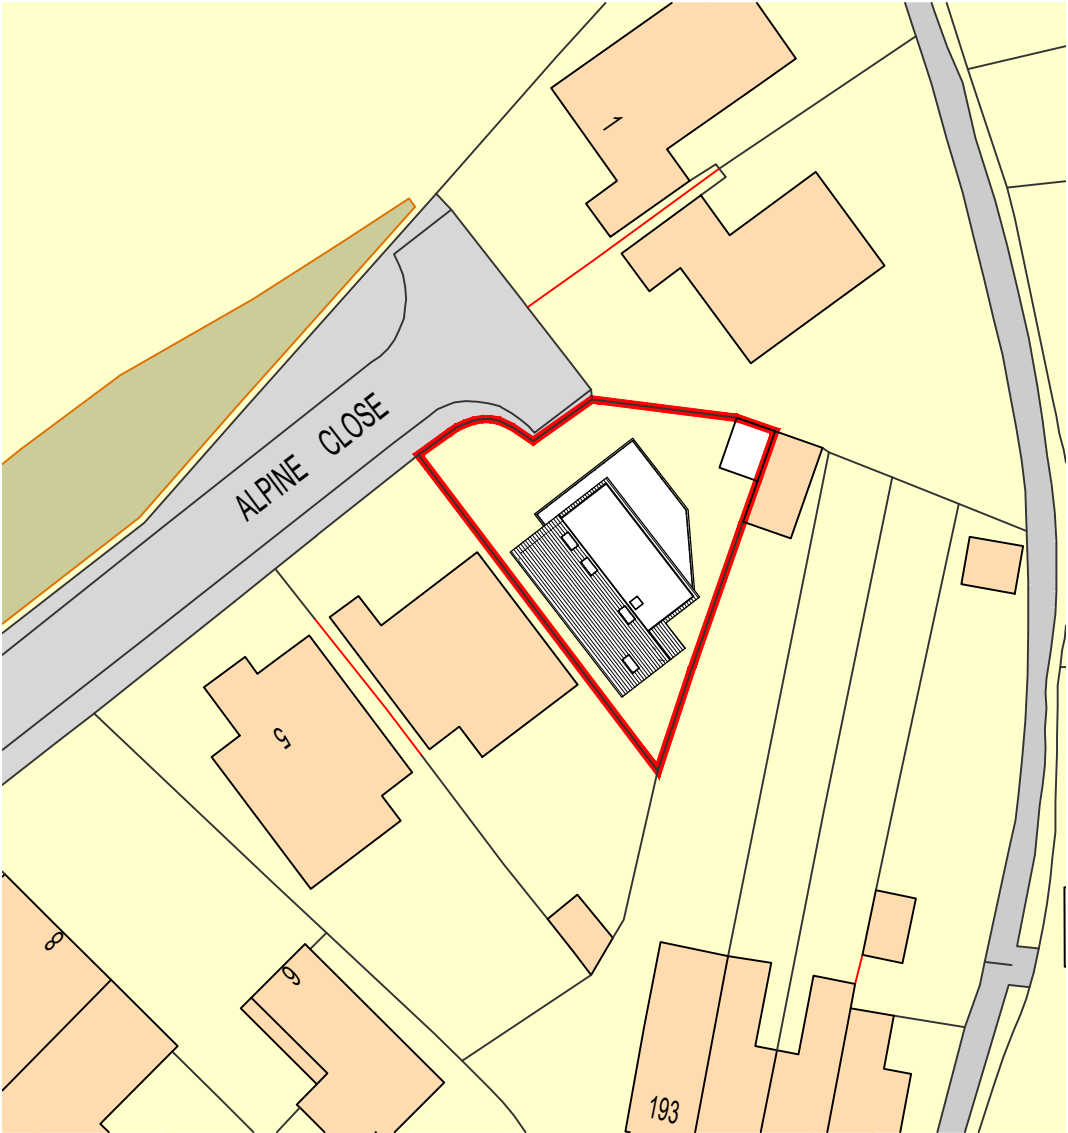

Proposed Block Plan - Scale 1 : 500

FOR PLANNING ONLY

Revision		
Date	Rev	Rev
-	-	-

NOTE: THESE DRAWINGS ARE SUBJECT TO BUILDING REGULATIONS APPROVAL AND THAT BUILDING CONTROL MAY ASK FOR AMENDMENTS AND THIS MAY HAVE AN EFFECT ON THE COST/PROGRAMME.

Client	Chloe Mortimer	Scale 1:1250/500@A3	Drawn PM	Checked -	Date DEC-25
Job title	3 Alpine Close, Hitchin	Job number 0304_143	Drawing number LD01		Rev -
Drawing title	Site Plan & Block Plans				
The Workshop, Upper Floors, 89 Bancroft, Hitchin, Hertfordshire, SG5 1NQ . T . 07770844110 . W. www.diazoarchitects.com					

