




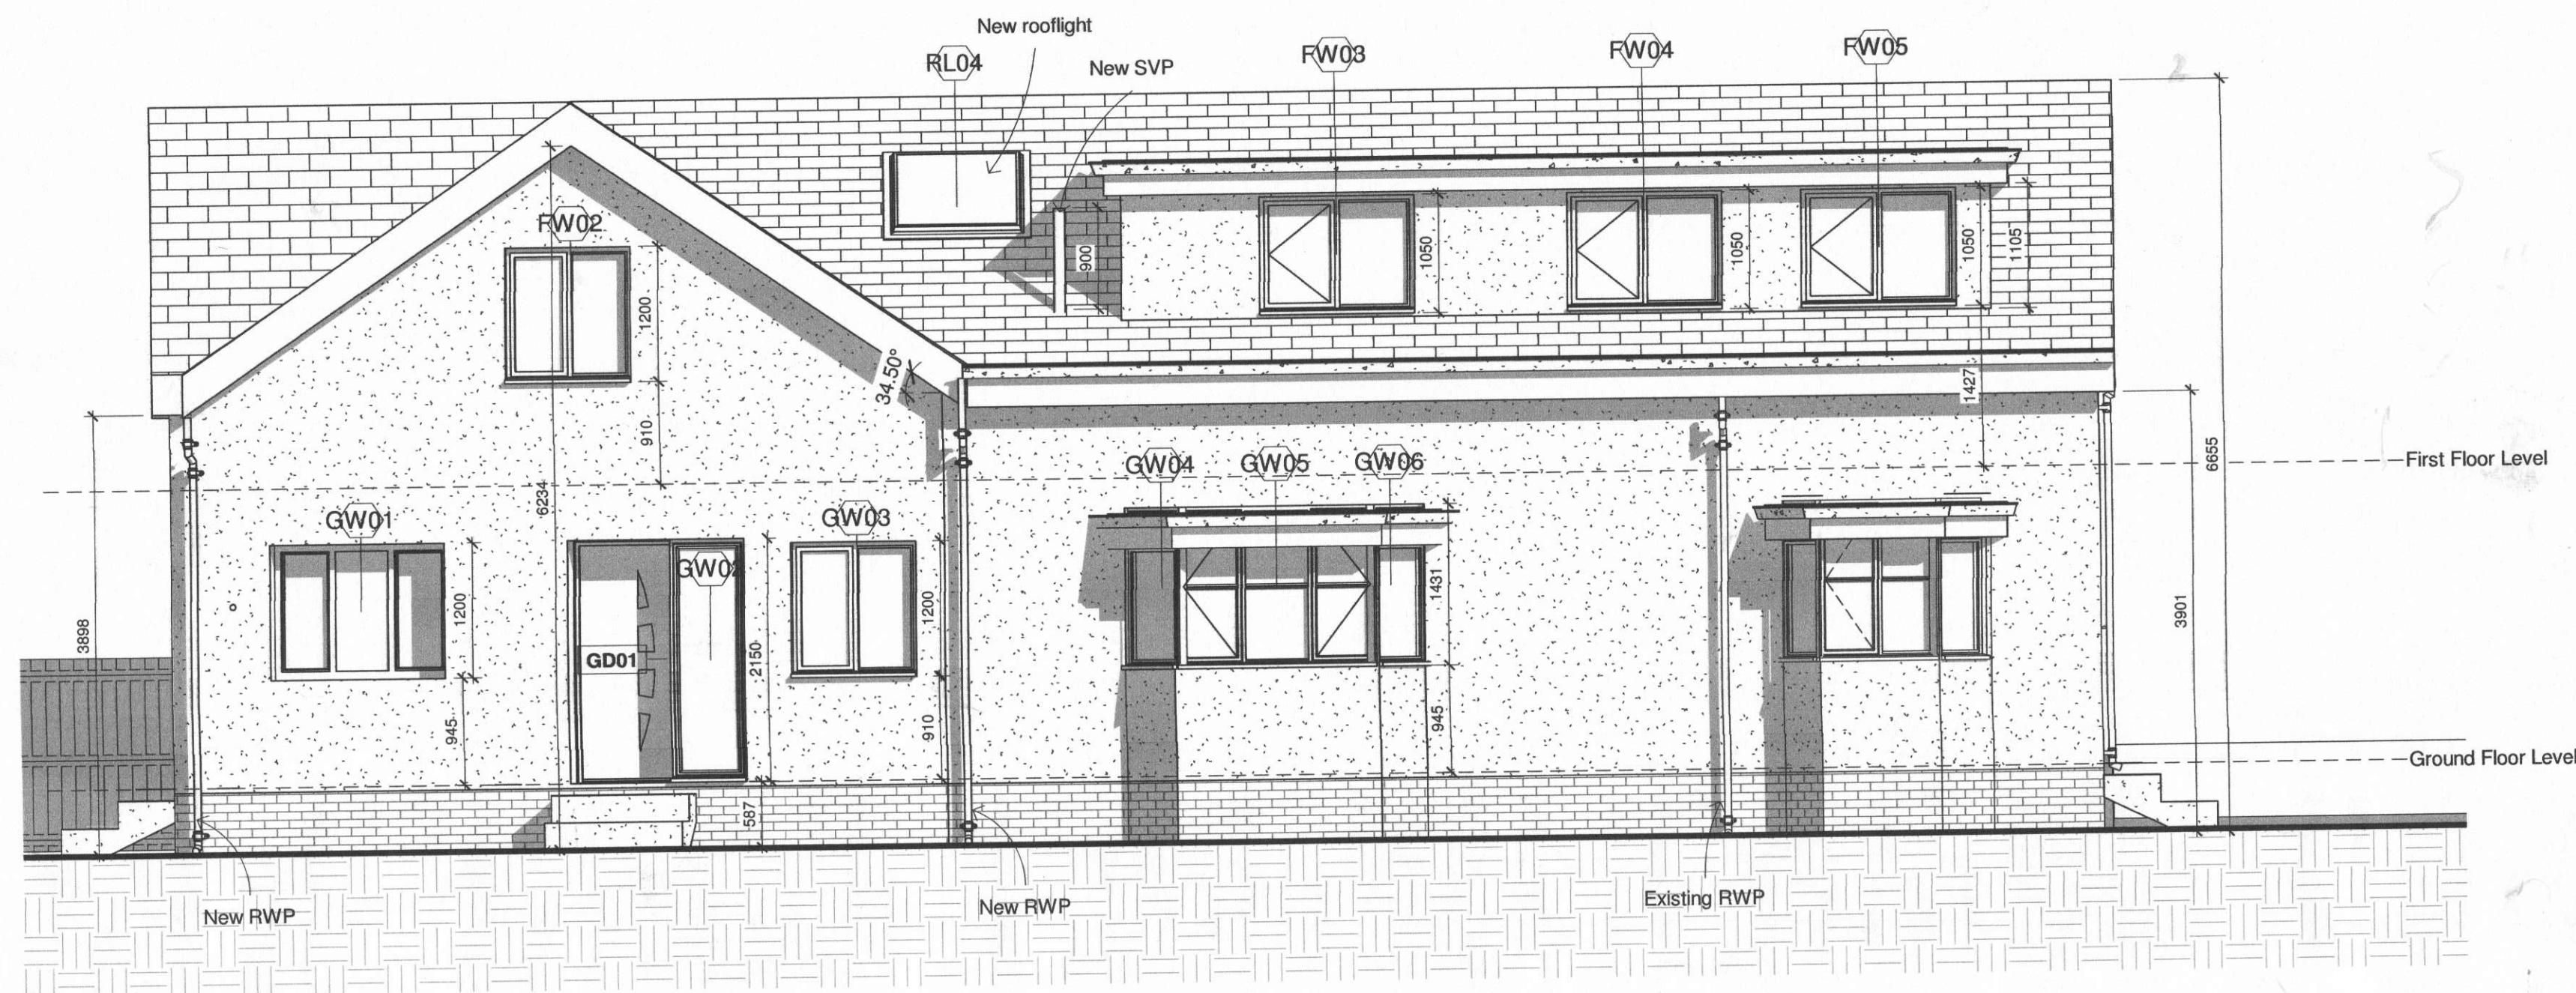

1 Front Elevation NE - Construction
1 : 50

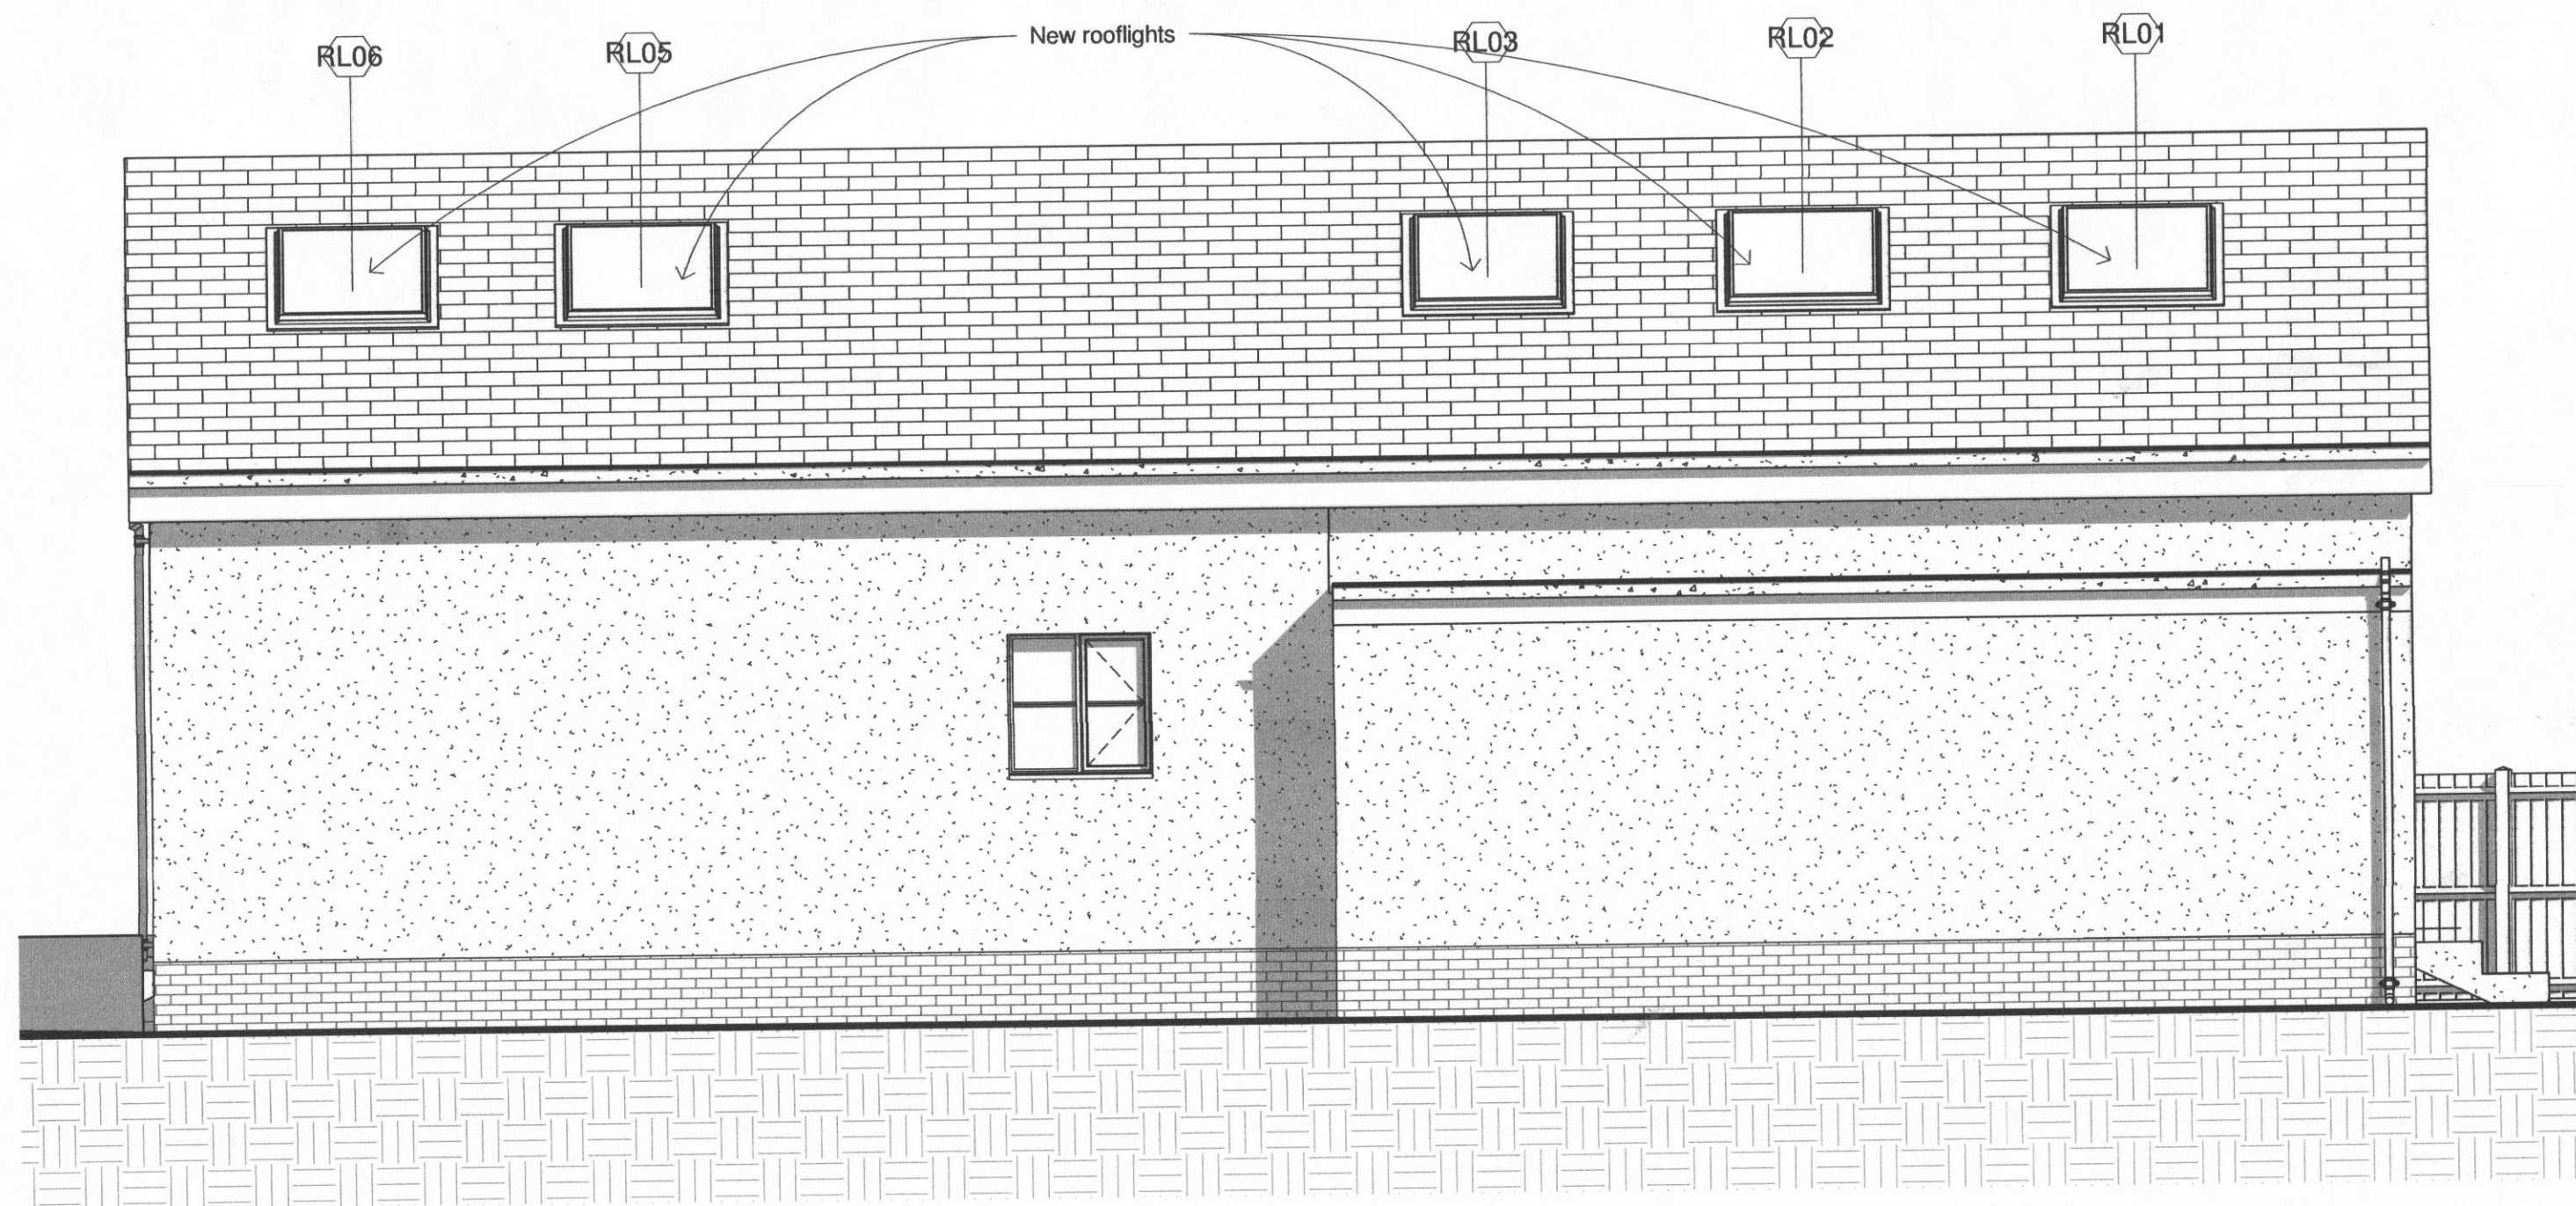

2 Rear Elevation SW - Construction
1 : 50

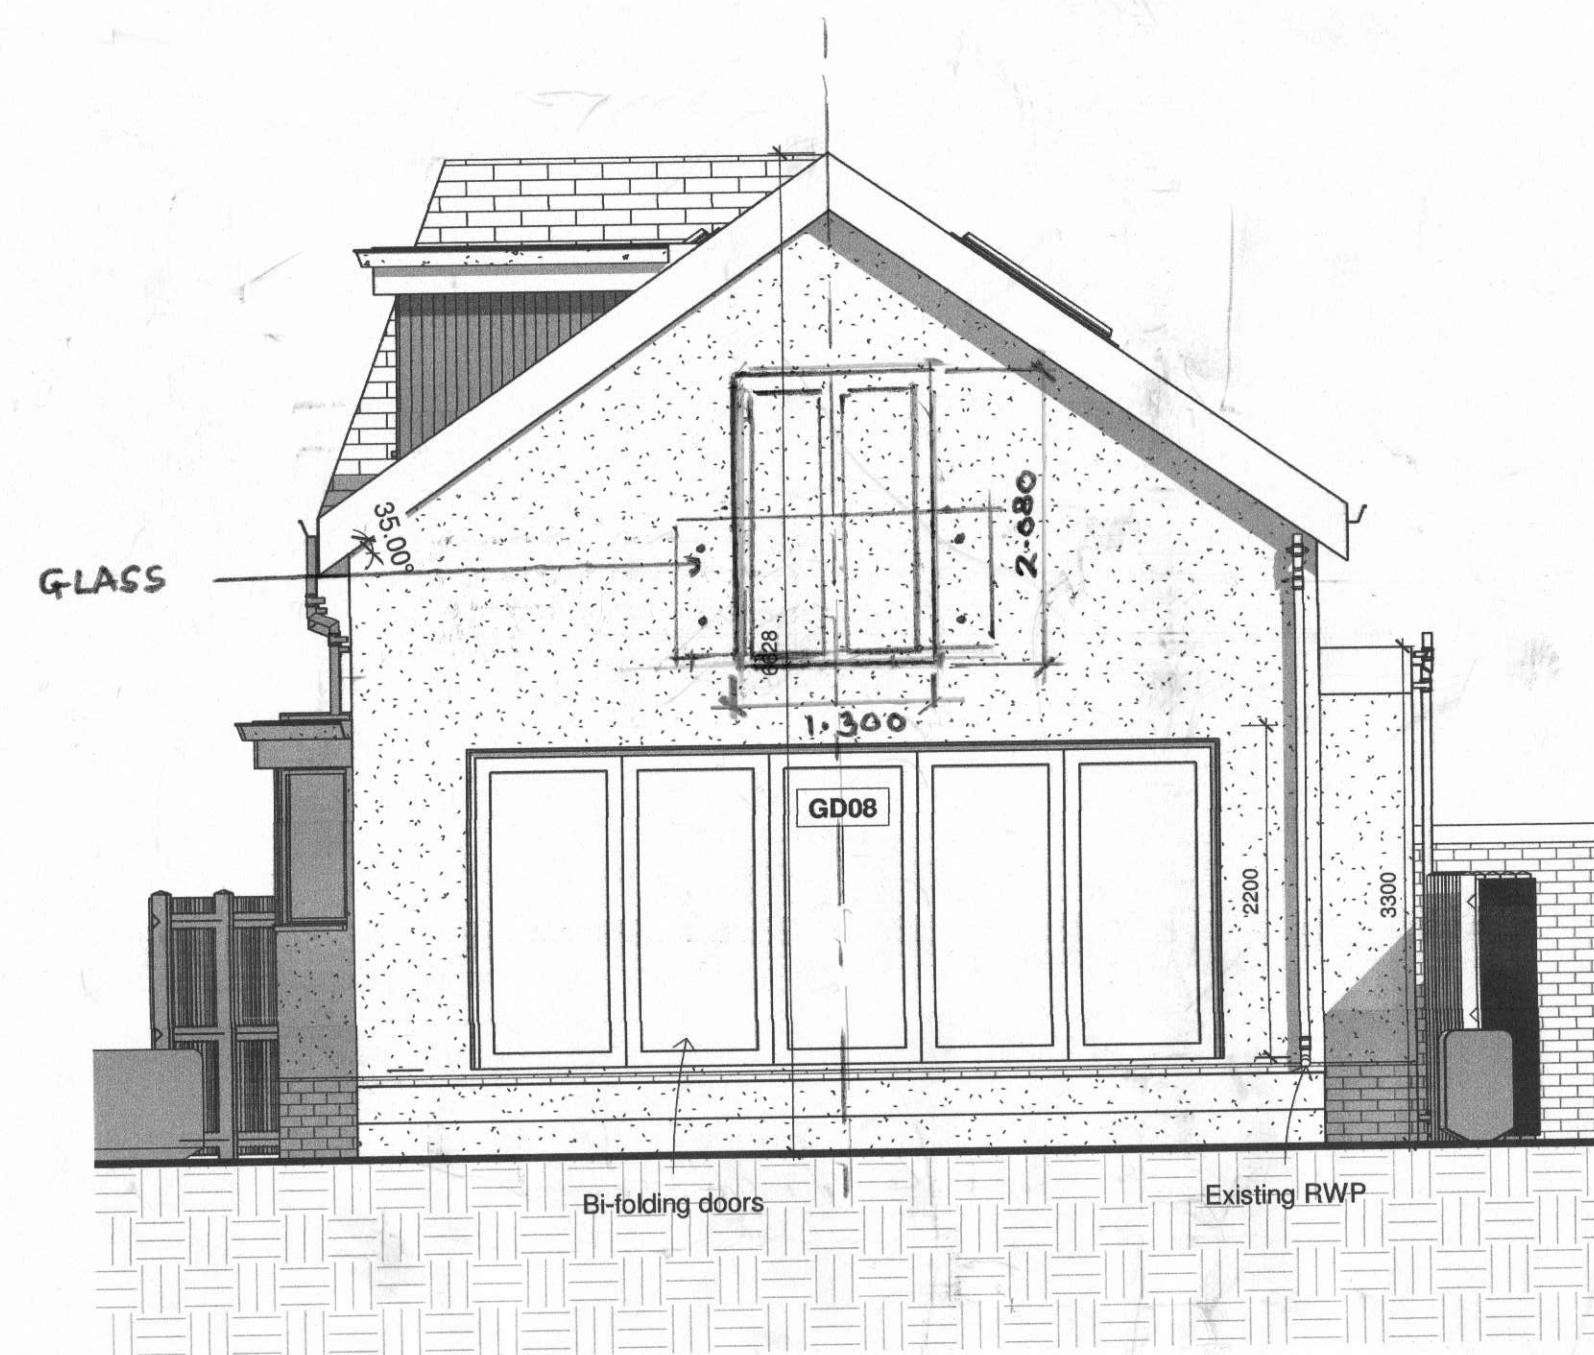

3 Side Elevation NW - Construction
1 : 50



4 Side Elevation SE - Construction
1 : 50

MATERIALS

Roof

Flat felt roof for dormers.
Pitched slate roof for rest of building.

Walls


Render - to match existing.
Grey brick - to match existing.
Grey composite cladding for dormers.

Doors

New composite front door.
White aluminium bi-fold doors at both ends, TBC with client.

Windows

White UPVC casements.
White double glazed rooflights.

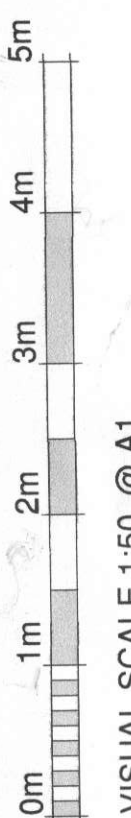

Revision Number	Revision Description	Revision Date	Issued by
-----------------	----------------------	---------------	-----------

Revision

Building Regulations

Status:

Dimensions, areas and levels where given are only approximate and subject to site survey.
All dimensions are to be checked on site. Figured dimensions only are to be taken from this drawing.
This drawing is to be read in conjunction with all relevant consultants and/or specialists drawings/documents and any discrepancies or variations are to be notified to the Architect before the affected work commences. This drawing is copyright and remains the property of the Architects.

CROE
ARCHITECTS
REGISTERED QUALIFIED ARCHITECTS / HERTFORDSHIRE

telephone: 01462 453931
email: info@croearchitects.co.uk
web: www.croearchitects.co.uk

Project:
35 Brampton Park Road
Hitchin
SG5 1XF

Client:
Mr and Mrs Sawyer

Drawing name:
Elevations

Scale: 1 : 50 at A1	Drawing number	Revision
Date: 02 - 24	23058 - 200	