





FRONT ELEVATION

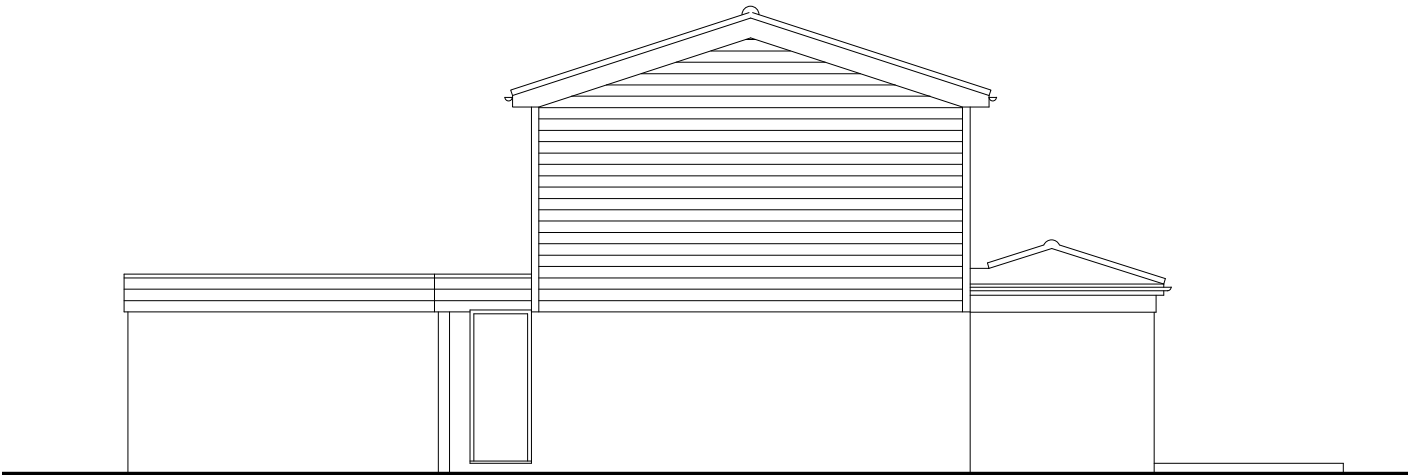

SIDE ELEVATION TO FOOTPATH



REAR ELEVATION

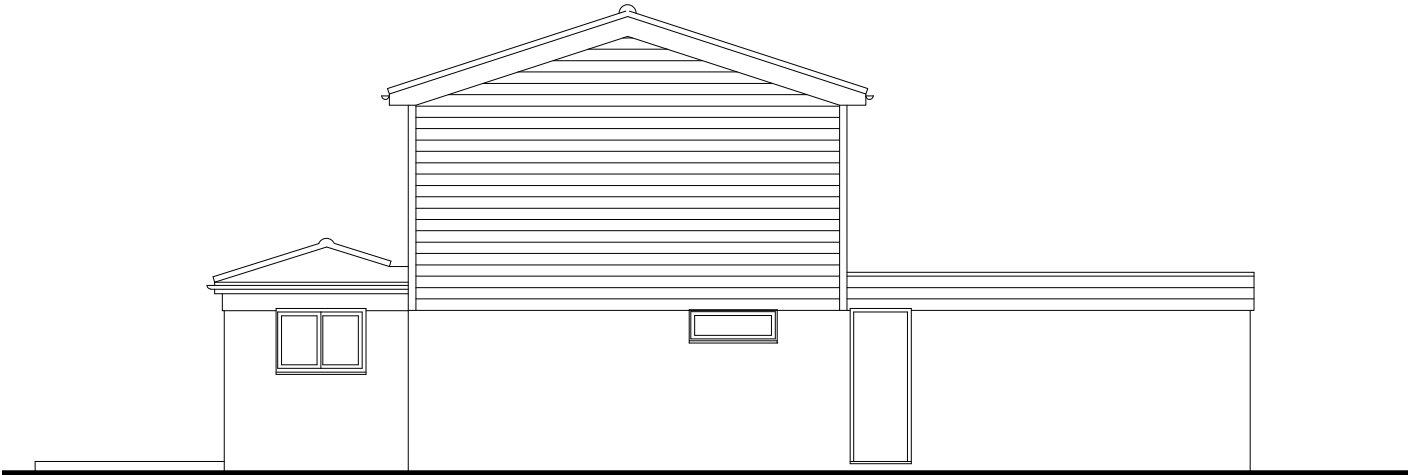


SIDE ELEVATION TO No. 10

ELEVATIONS — EXISTING

NOTES AND REVISIONS

All stated dimensions must be verified on site. Lobs Design must be advised of any discrepancies.
This drawing must be read together with the specification/Bill of Quantities and related drawings.

This drawing is for the purpose of obtaining Planning & Building Regulations Approval only. Should the contractor use them to build from then they assume full responsibility for the design.

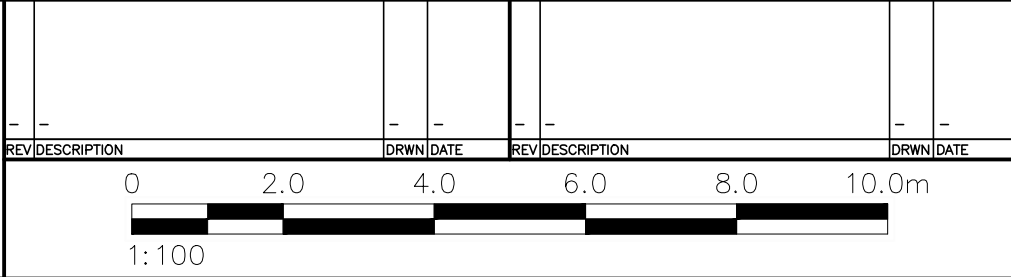

Client
Mr A Sykes
11 Pear Tree Dell
Letchworth Garden City, SG6 2SW

Project
Single Story Rear Extension, Second Floor
Front extension, Garage Conversion,
Internal Alterations & Detached Garage.

Drawing Title
Elevations

Existing

Scale	Date	Drawn	Checked
As Shown	June 2025	KRL	

Project No	Drawing No	Revision
LD778	E03	



Lobs Design
Architectural Services
Unit 3.1, The Pixmore Centre,
Pixmore Avenue,
Letchworth Garden City
Hertfordshire, SG6 1JG
M: 07960 006077
E: info@lobs-design.co.uk

LGCHF Garden City
Heritage Awards
Winning Designer