




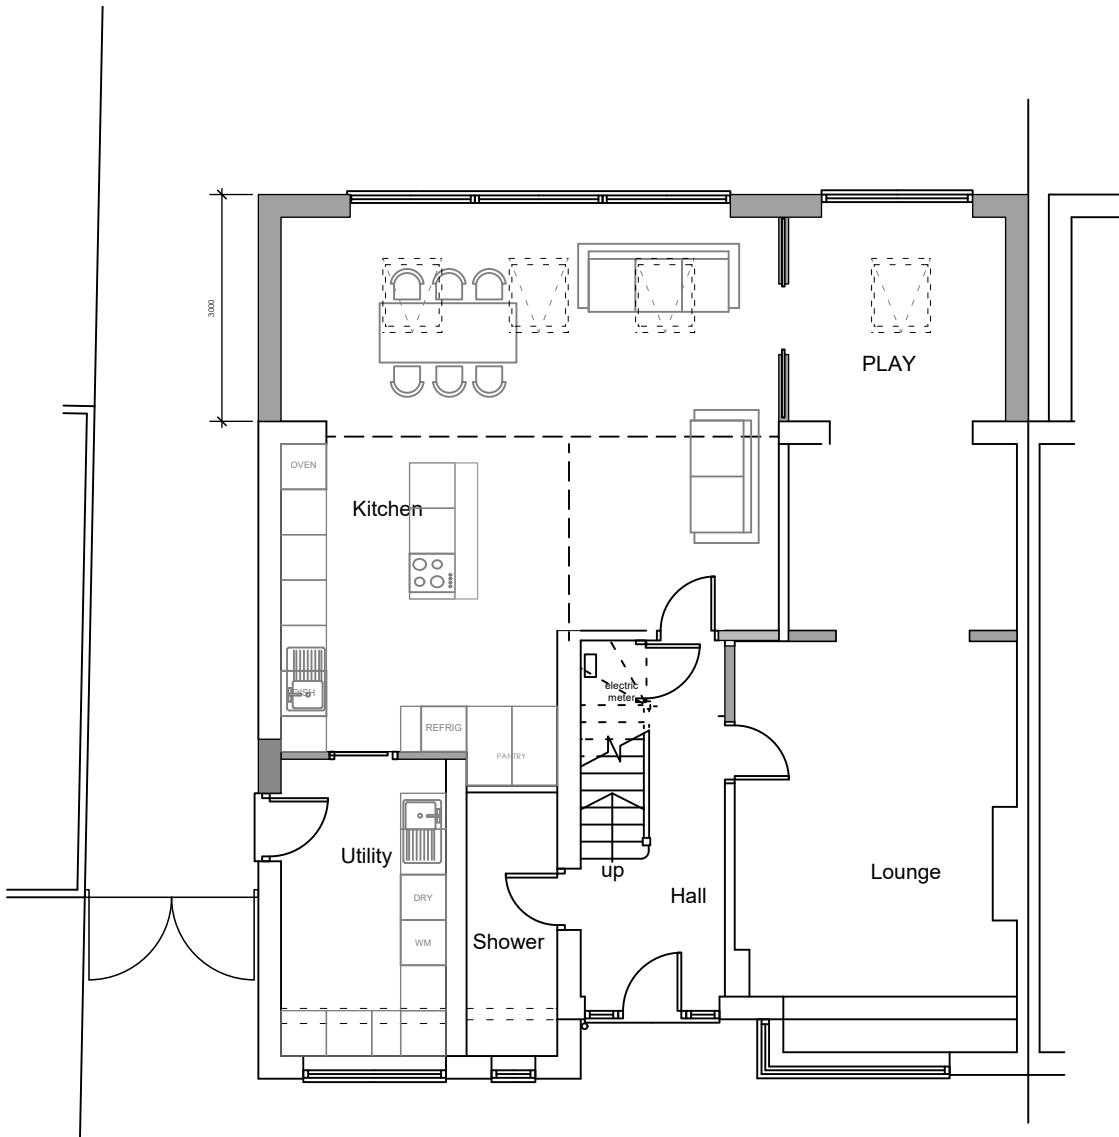

Proposed ground floor plan

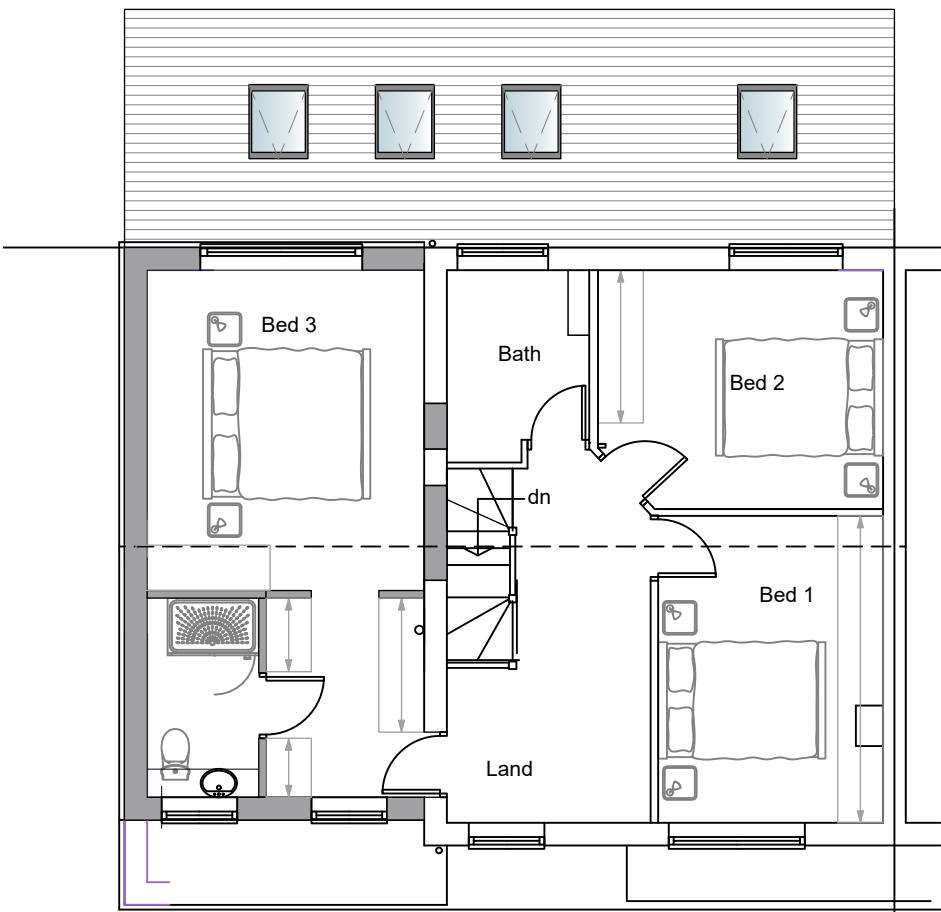


Proposed first floor plan

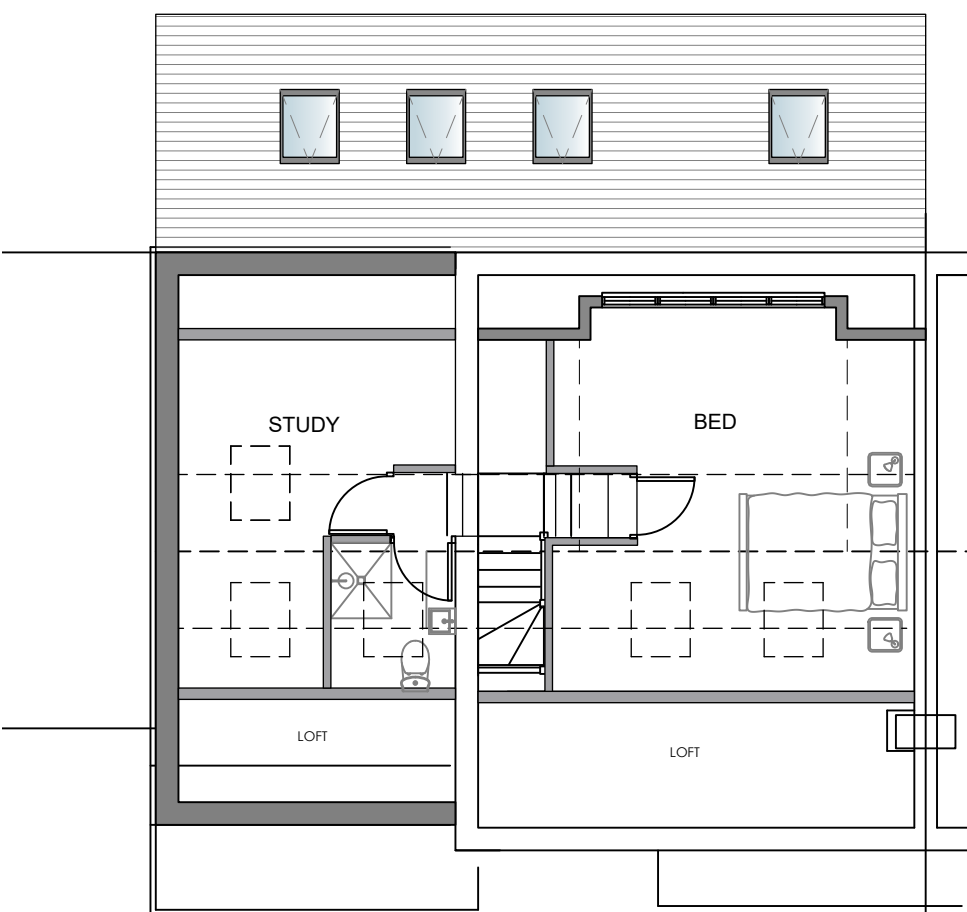

Proposed second floor




Proposed front elevation

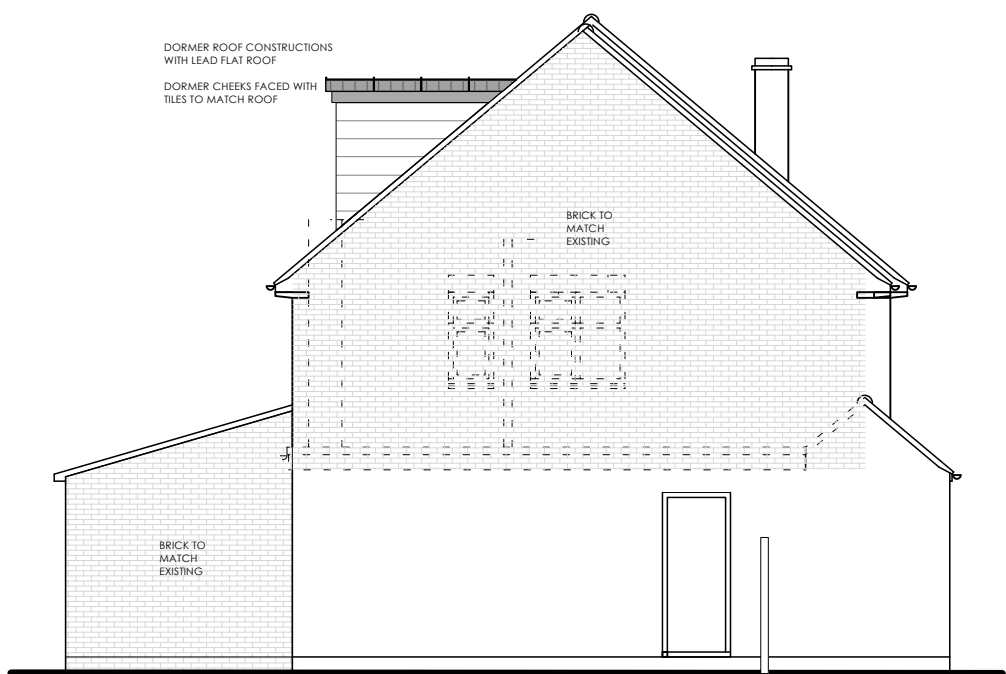

Proposed side elevation



Proposed rear elevation

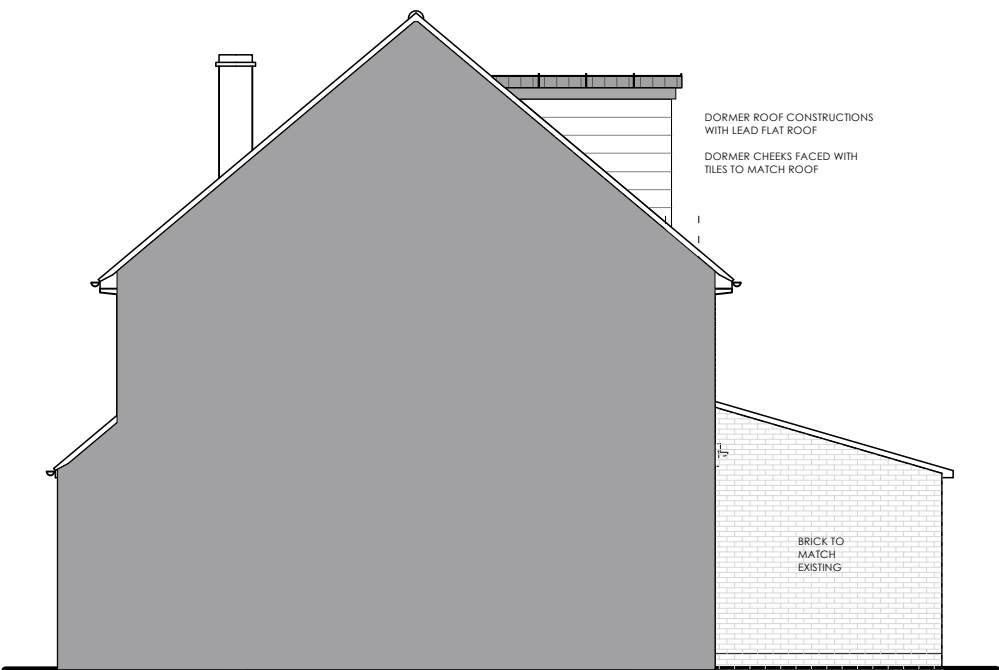

Proposed side elevation (on boundary)




Proposed roof plan



scale 1:100 @ A1

REV	DATE	REVISION NOTES
A	12.02.26	DORMER REDUCED
B	10.03.26	DORMER REDUCED

 

HMB Building Design & Interiors (Creative Design Ltd)
21 High Street
Barnsley
S10 2BE
01226 515421
hmbdesign@btinternet.com

Project Title
21 HIGH STREET GREAT OFFLEY

PROPOSED PLANS AND ELEVATIONS

Drawing No
2206_PL03_PROPOSED PLANS AND ELEVATIONS

Date
13.12.25

Scale
1:100 @A1