


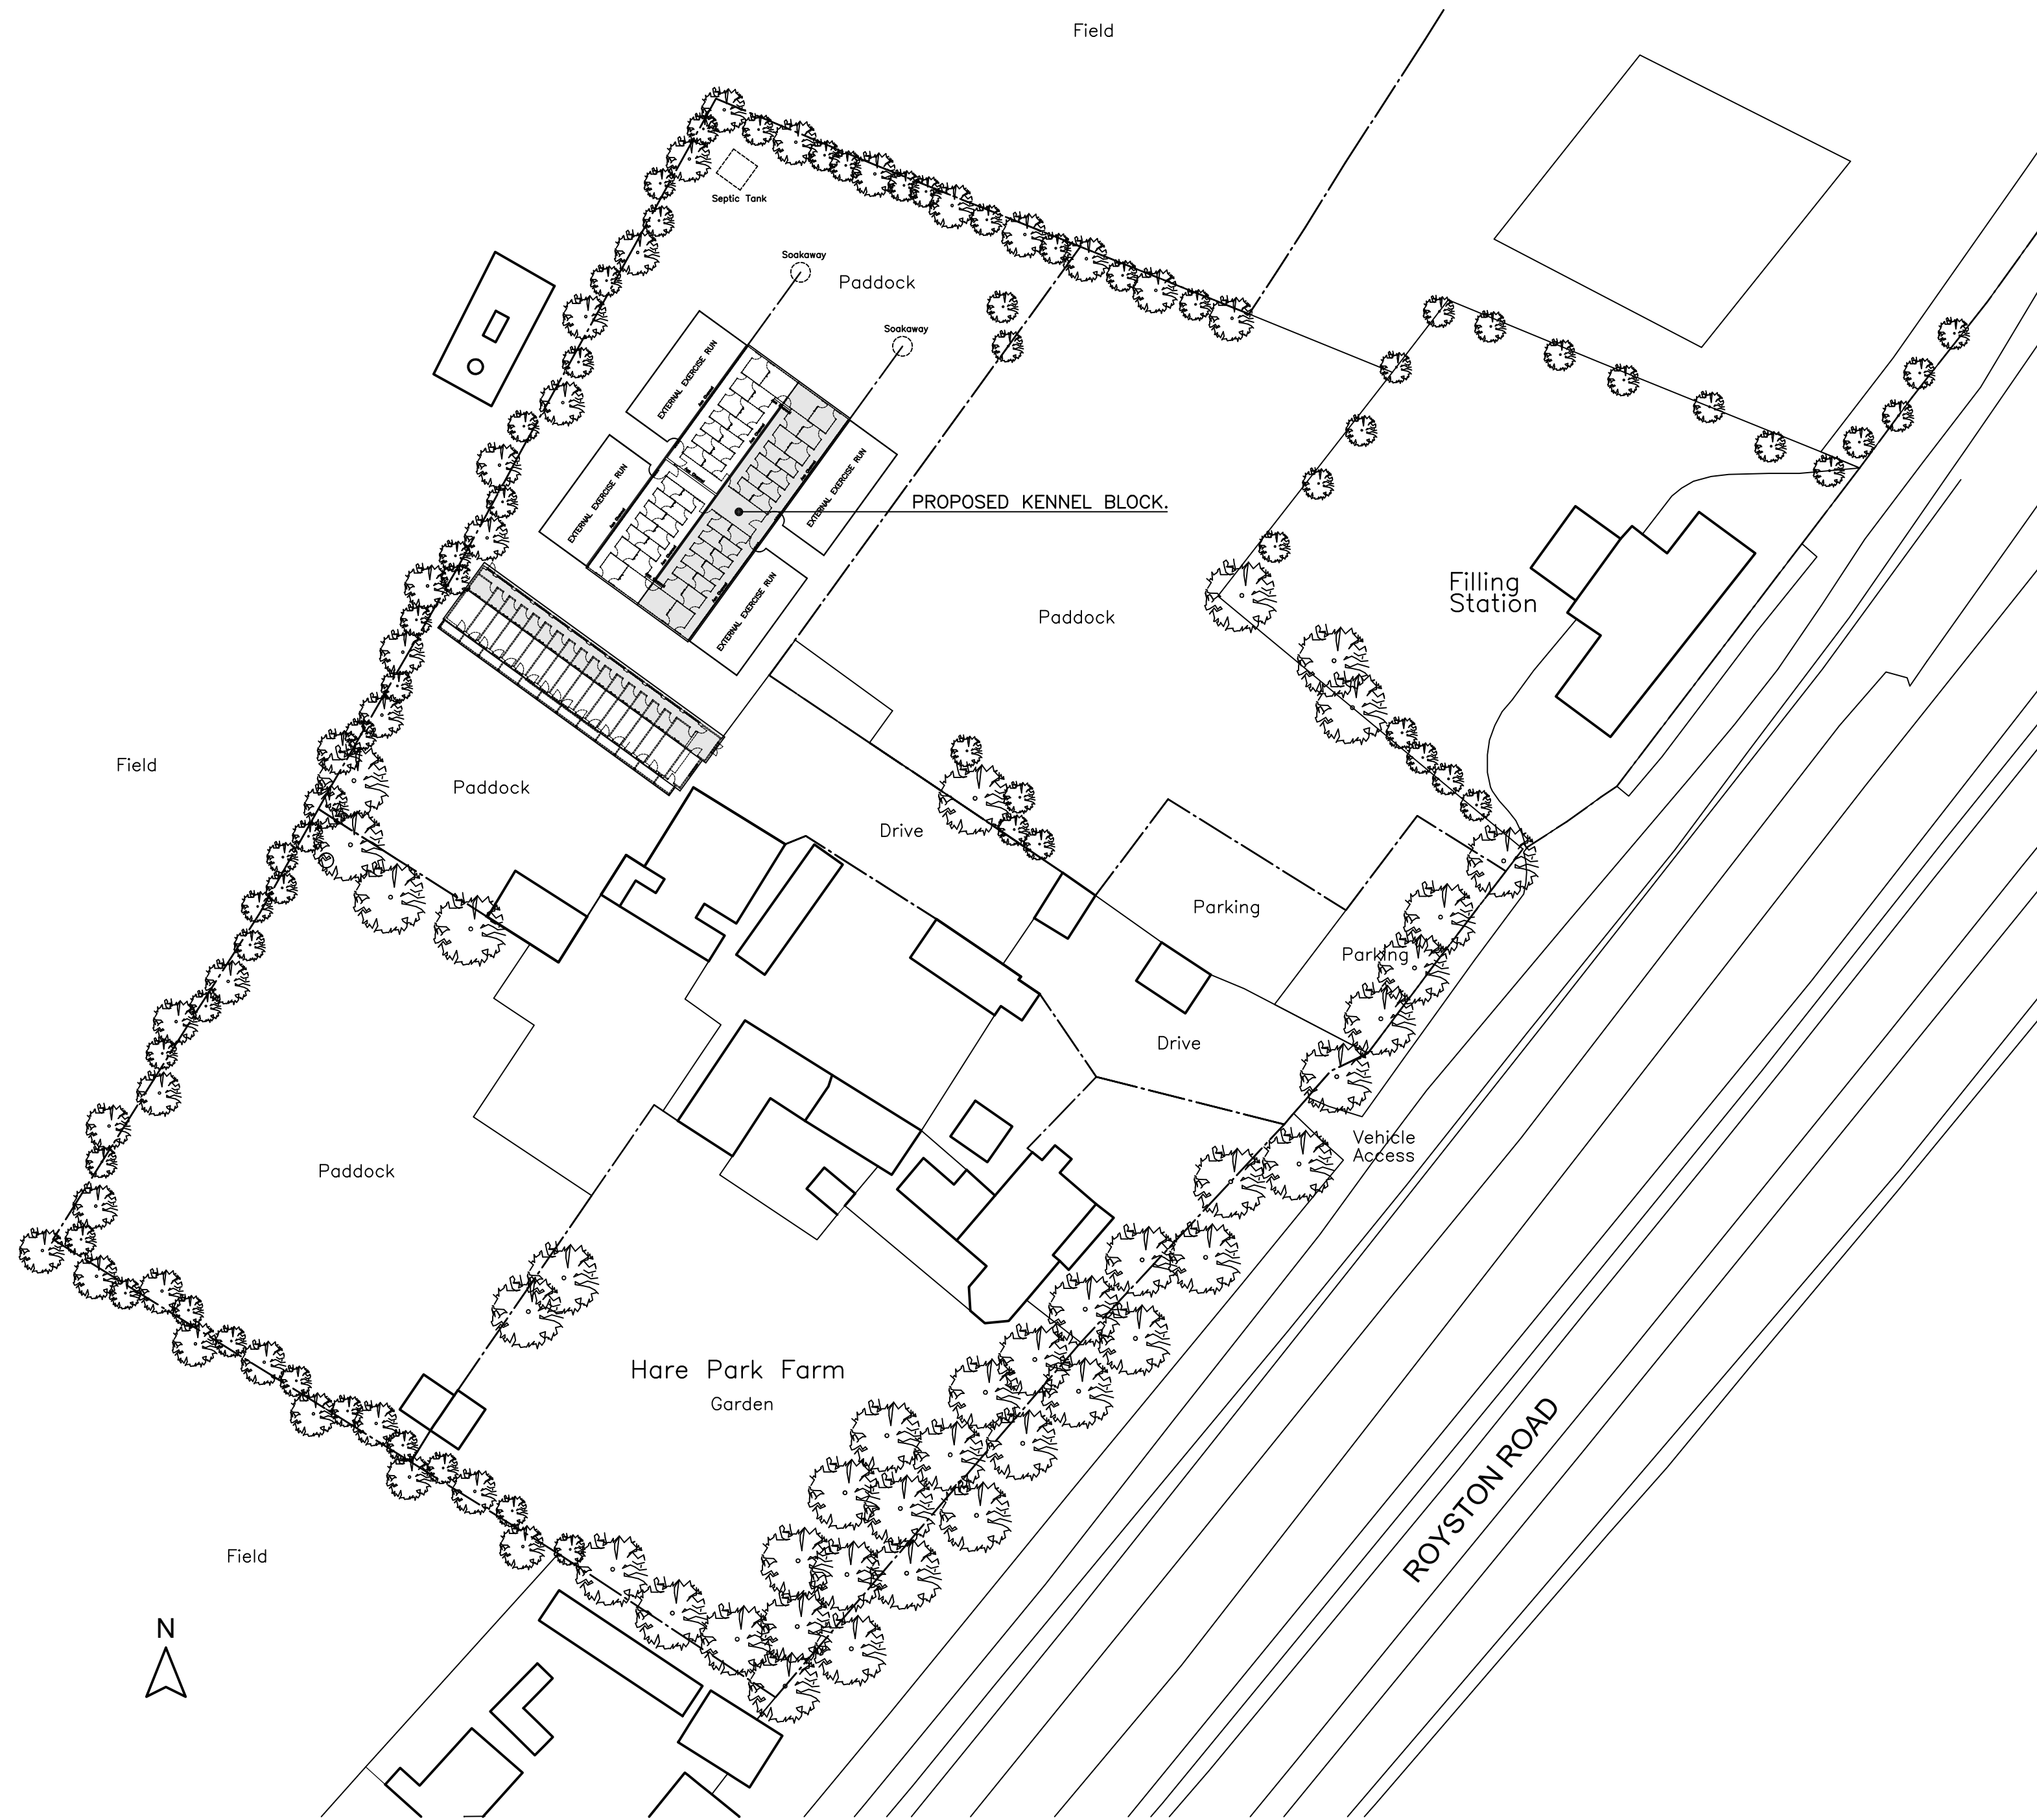

PROPOSED SITE PLAN
SCALE 1:500

Contract	PROPOSED KENNEL BLOCK ON LAND AT HARE PARK FARM, SLIP END, ROYSTON ROAD, BALDOCK. HERTS. SG7 6SL.	Title	PROPOSED SITE PLAN.	Client	SENTABARCS.				Stour Valley Design Planning & Building Design Service Swan Corner, Mill Lane, Bradfield, Essex. CO11 2UT Telephone Numbers (01255) 870352, Mobile (07759) 328066 email address: -simontankard@btinternet.com website address: -www.stour-valley-design.co.uk	Scale	1:500.	Drawing No.	25-2023-06	P
						P	04/24	PRELIMINARY-ISSUED FOR PLANNING APPROVAL.		Date	APRIL 2024.			
						REV	DATE	DESCRIPTION		Drawn	S. TANKARD			