




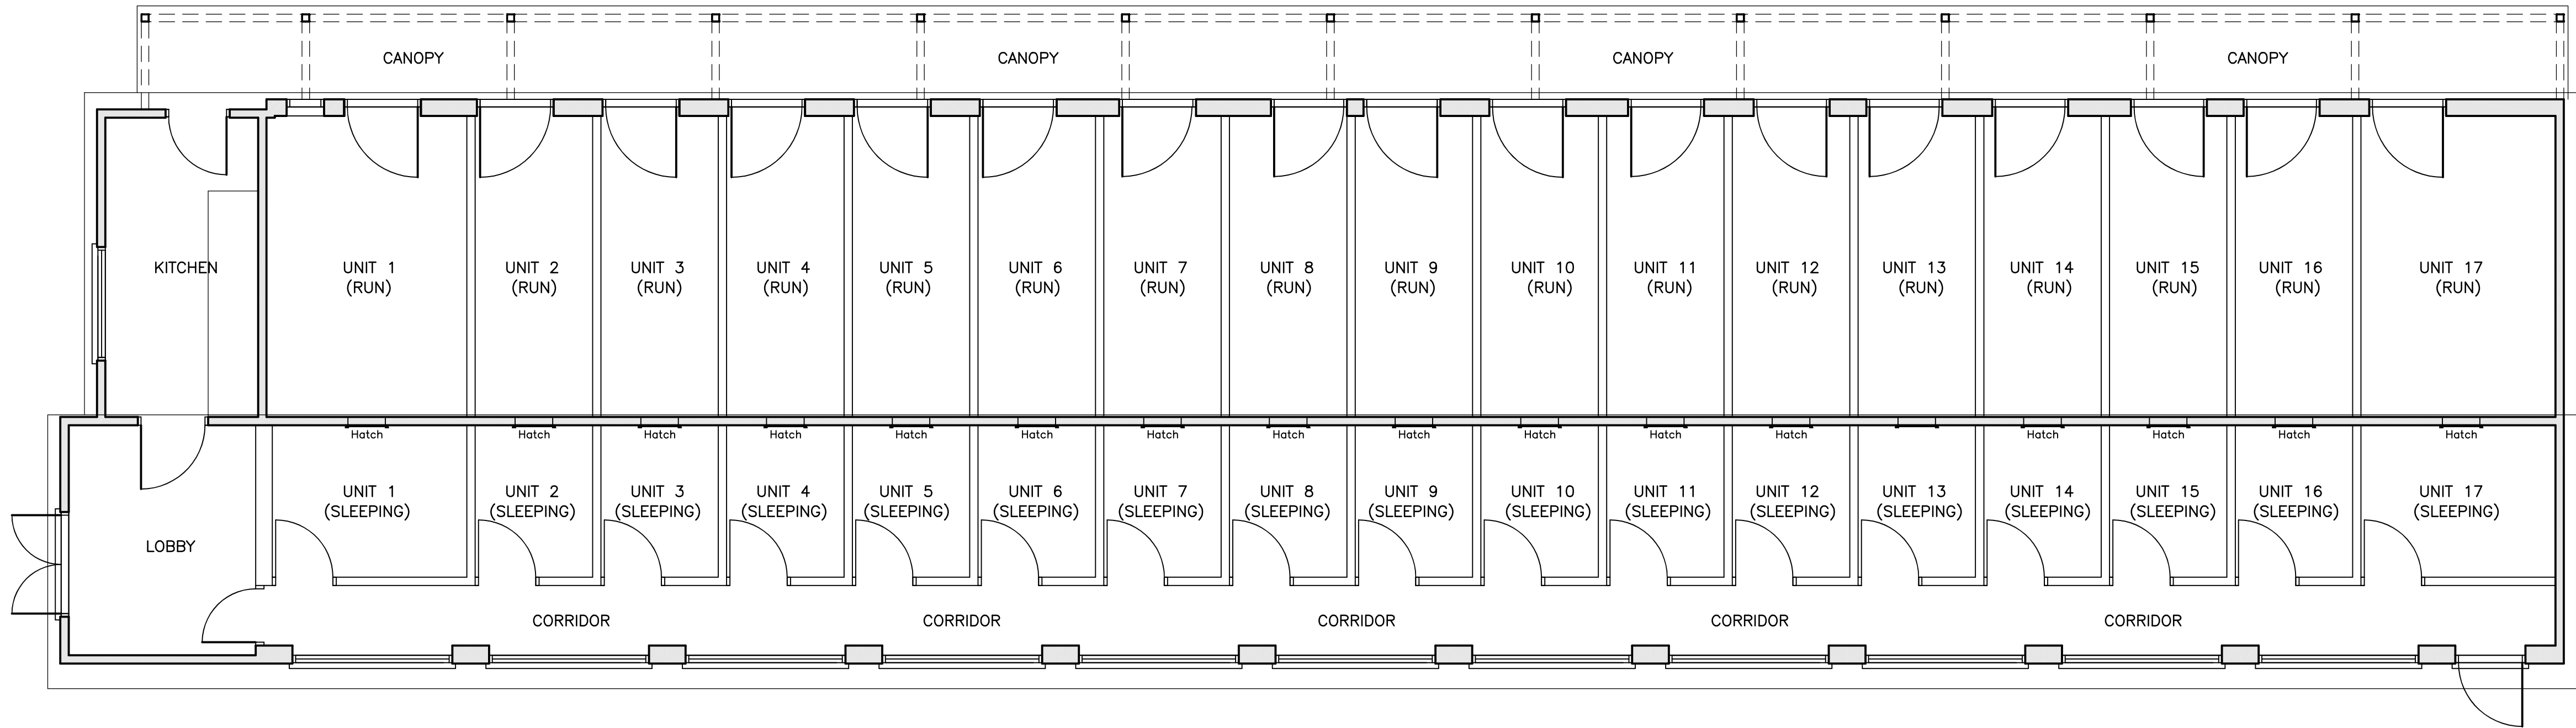


EXISTING KENNEL BLOCK PLAN
SCALE 1:50

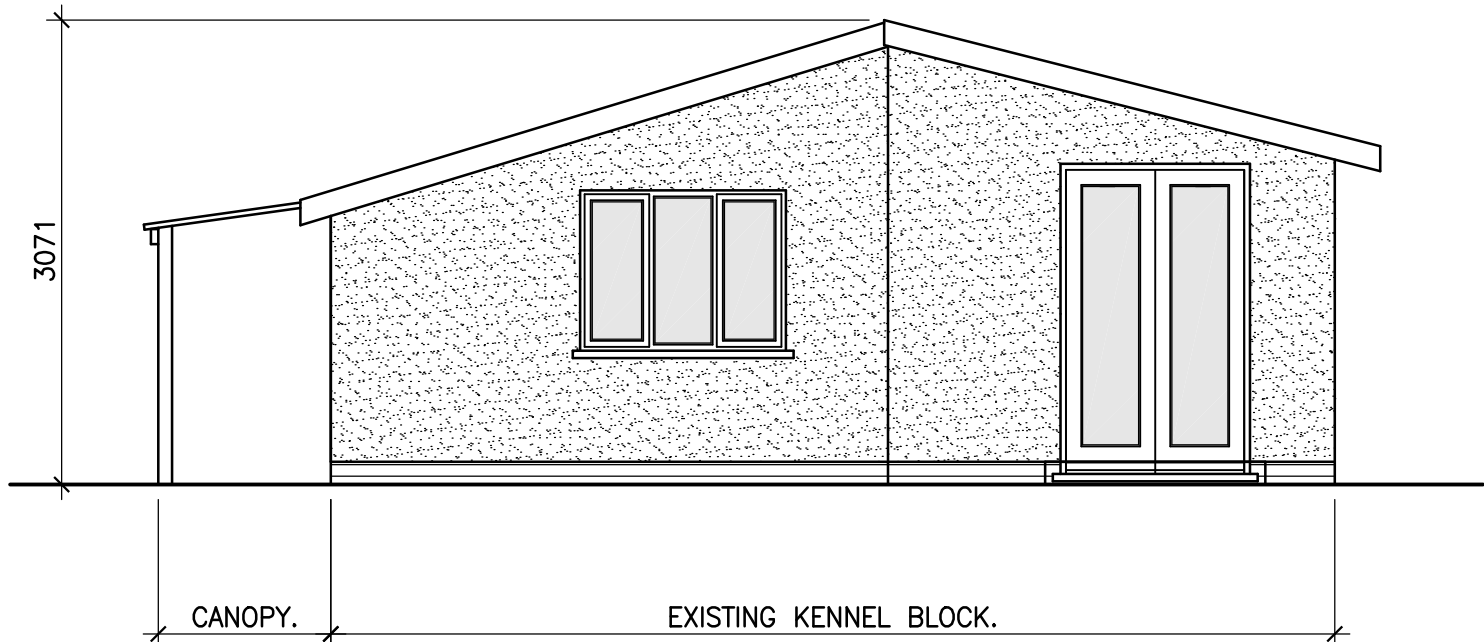


EXISTING FRONT ELEVATION
SCALE 1:50

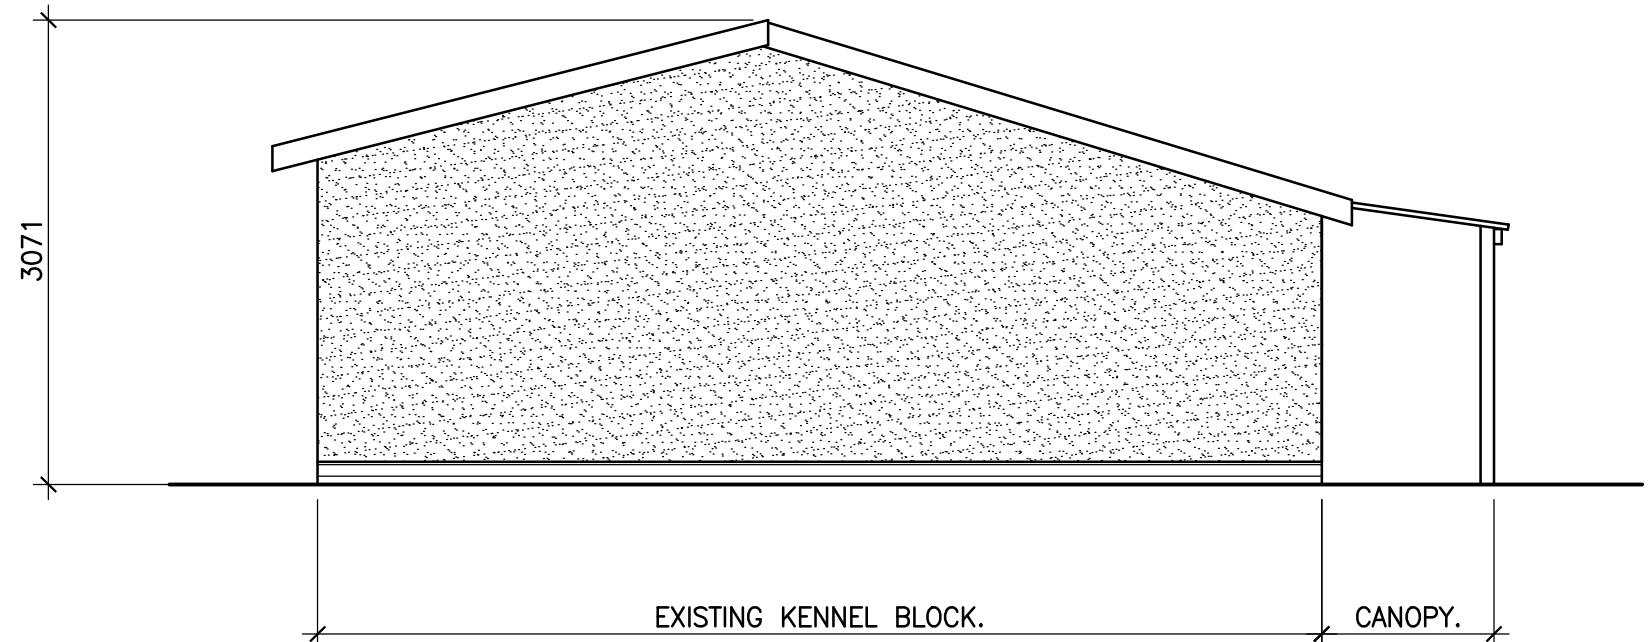

EXISTING REAR ELEVATION
SCALE 1:50

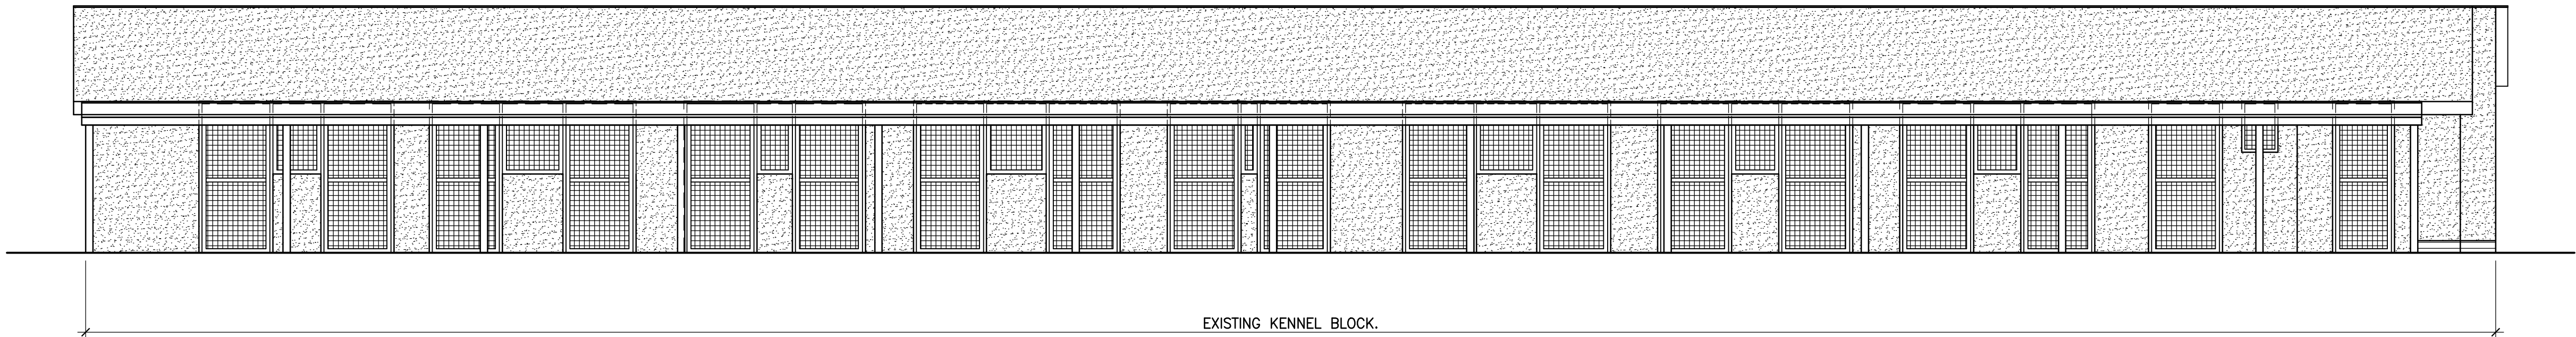

EXISTING SIDE ELEVATION
SCALE 1:50

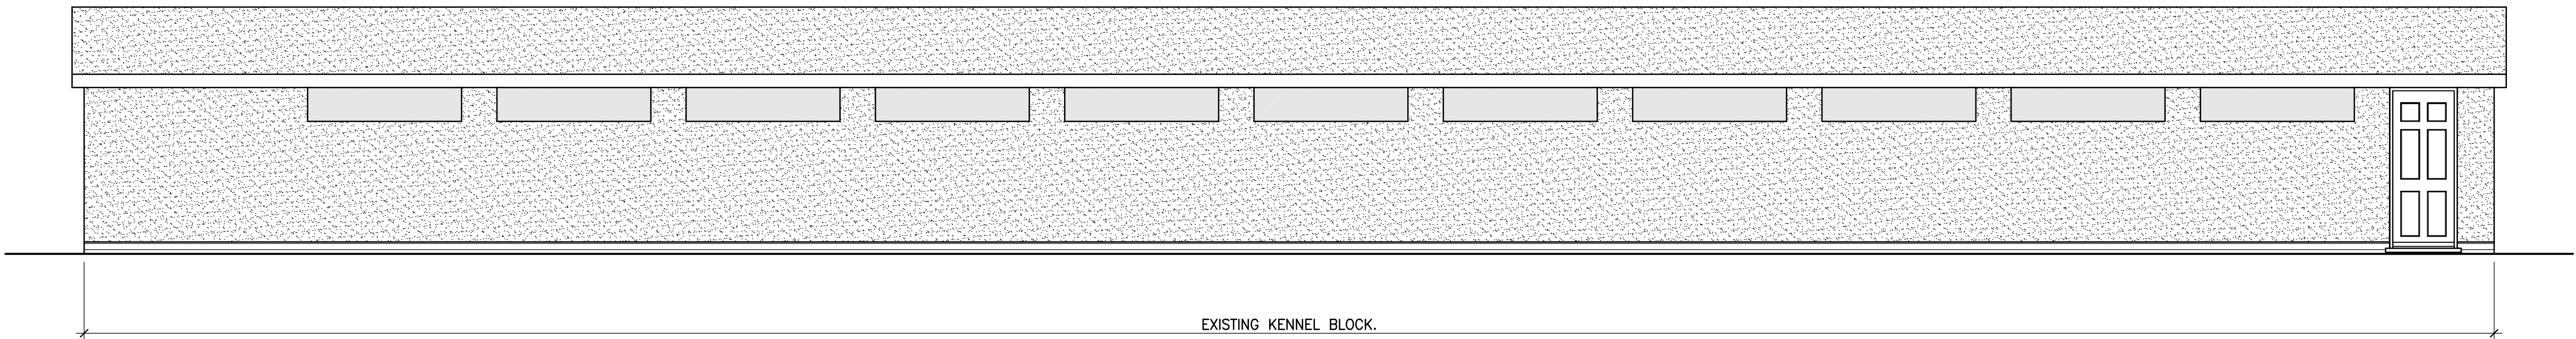

EXISTING SIDE ELEVATION
SCALE 1:50