






Proposed Rear Elevation
1 : 100

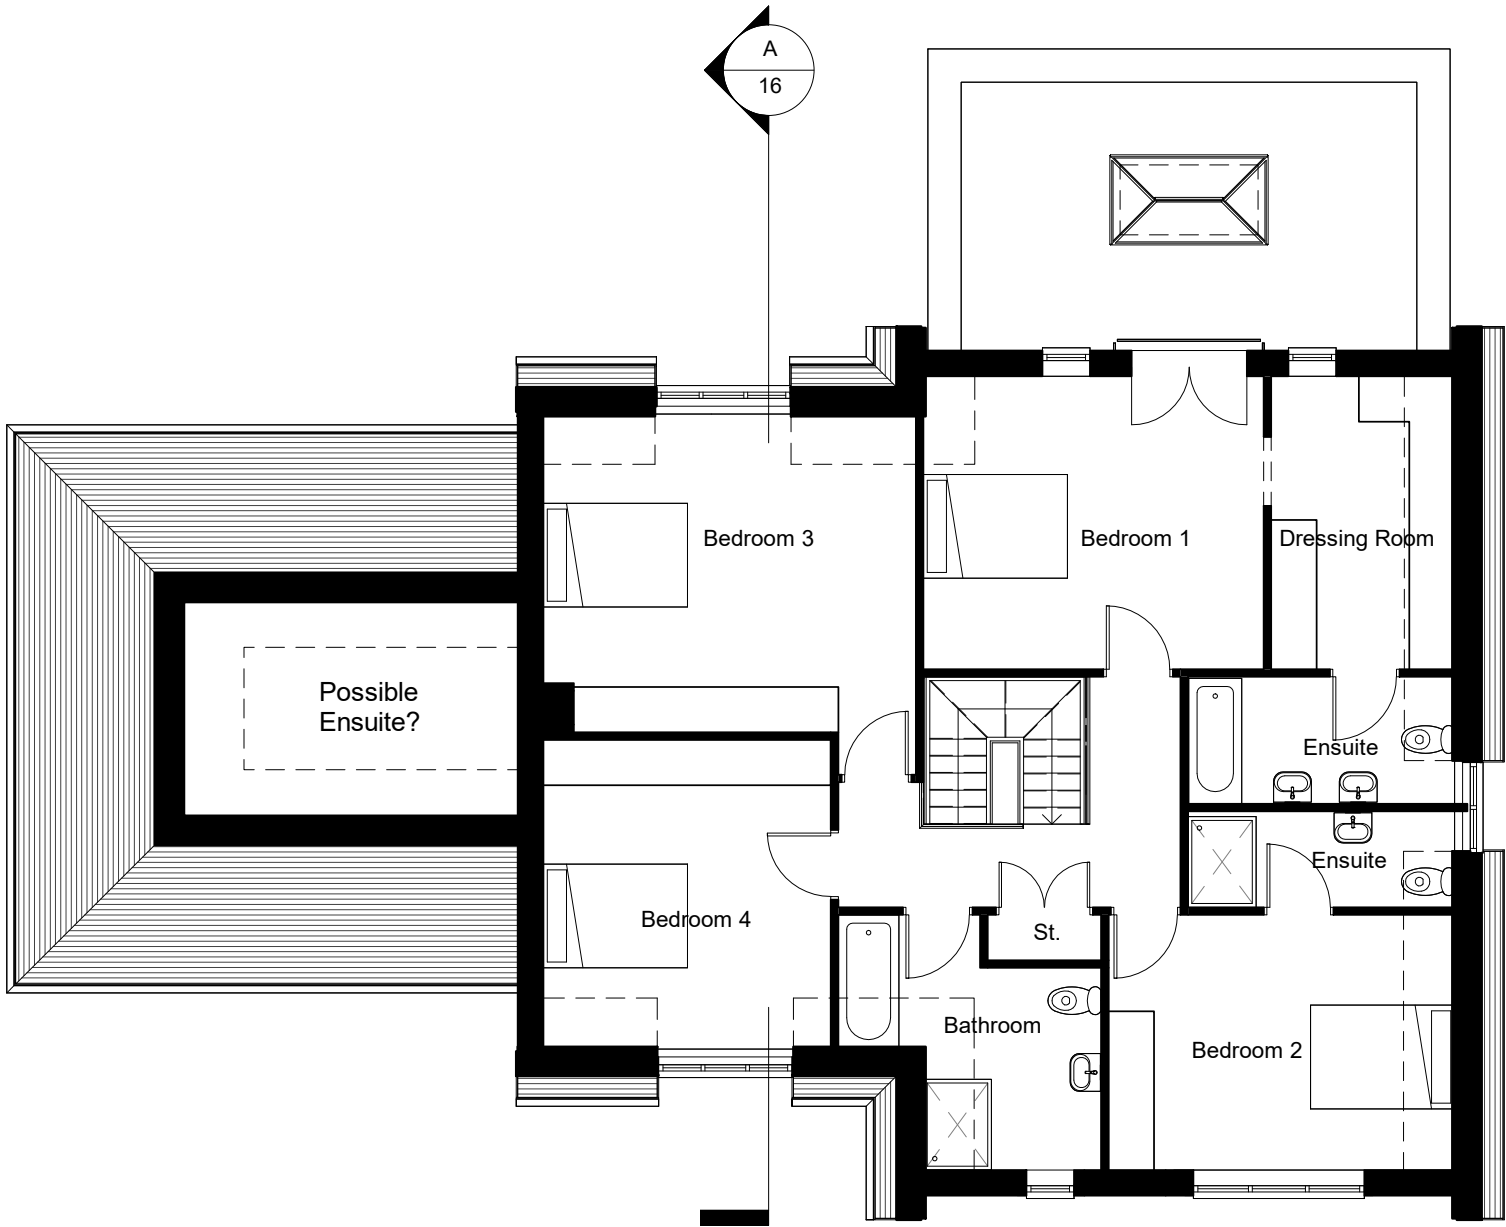

Proposed First Floor Plan
1 : 100

PLOT 1

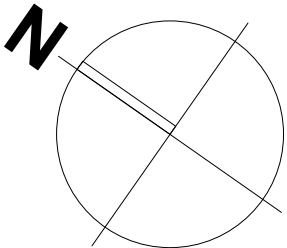 

PLANNING
PENTANGLE
DESIGN GROUP
SUITE 1, 21 BANCROFT HITCHIN HERTS SG5 1JW
T:01462 431133 E:pdg@pentangledesign.co.uk

JOB TITLE
Proposed Residential Development at
19 Walnut Tree Road, Pirton, Hitchin

for _____
DRAWING TITLE
Proposed First Floor Plan, Elevation and Sections

SCALE 1 : 100	DRAWING NUMBER 15	REVISION A
DATE Nov '25		
SHT SIZE A3		
JOB NUMBER 3942		
CHARTERED ARCHITECTS		