




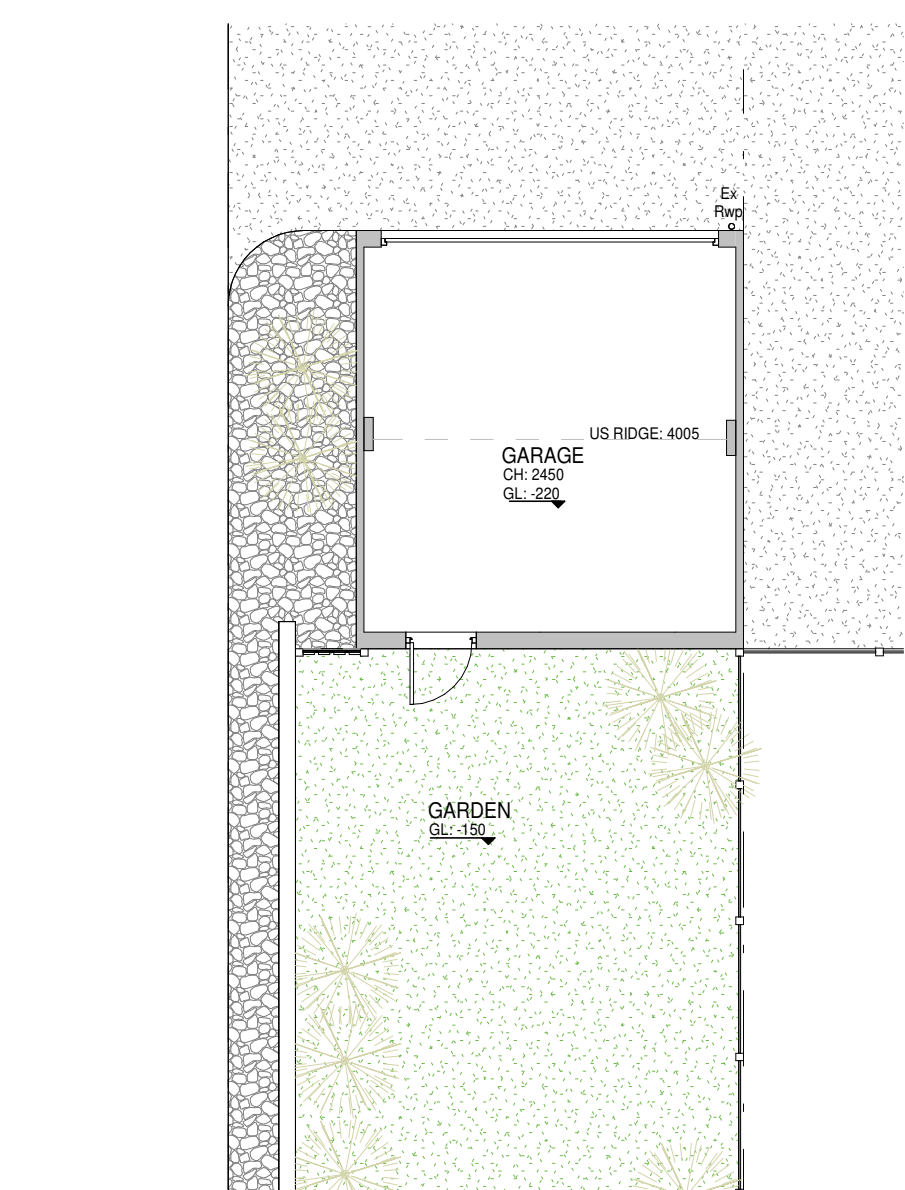


1 Existing Ground Floor Plan
1 : 100

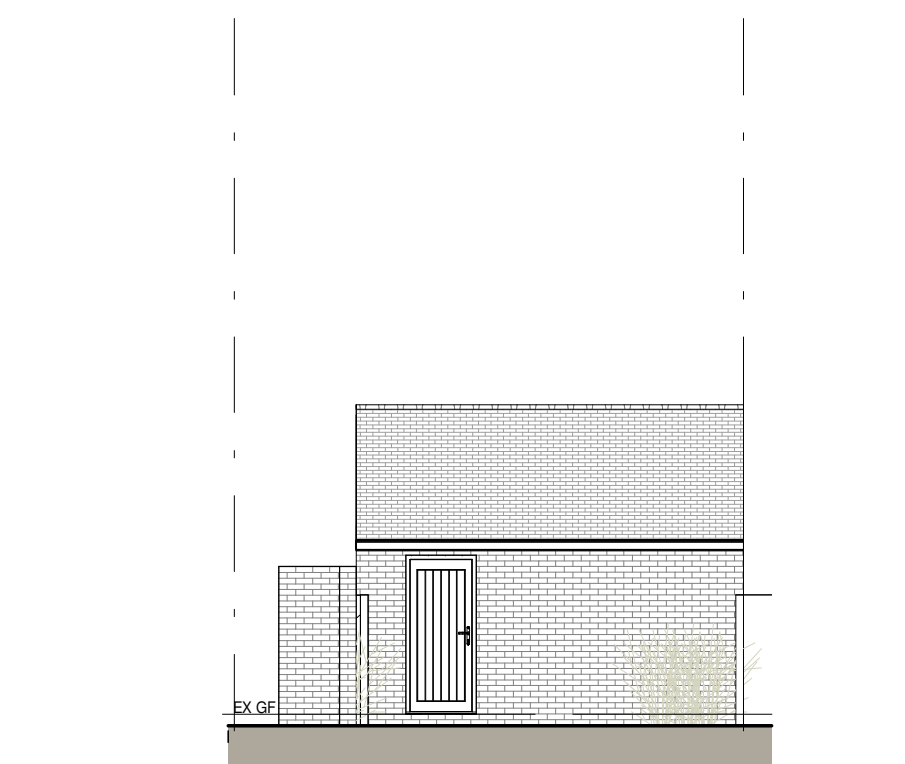


2 Existing East Elevation
1 : 100

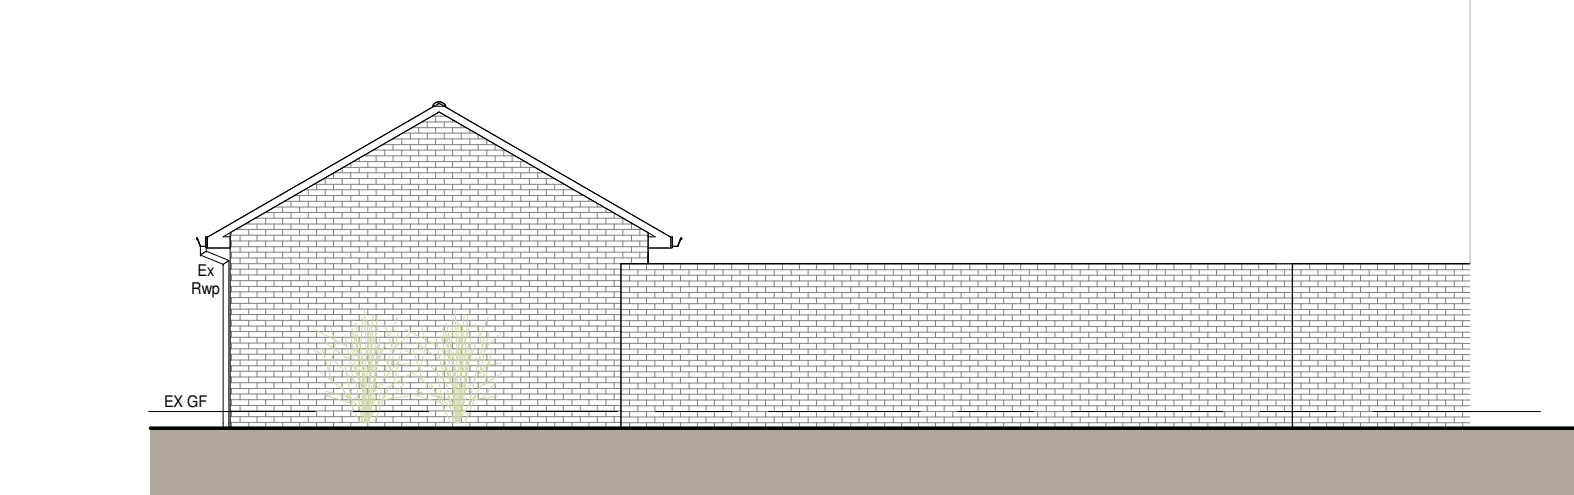


3 Existing South Elevation
1 : 100

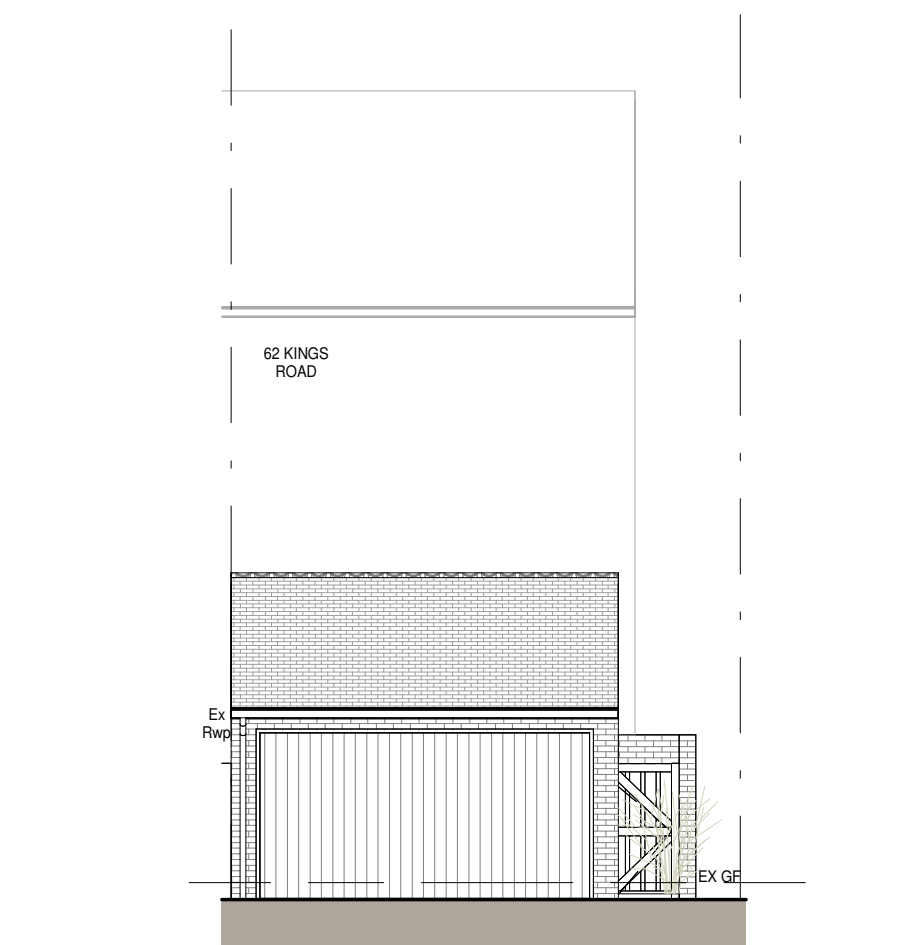

4 Existing West Elevation
1 : 100

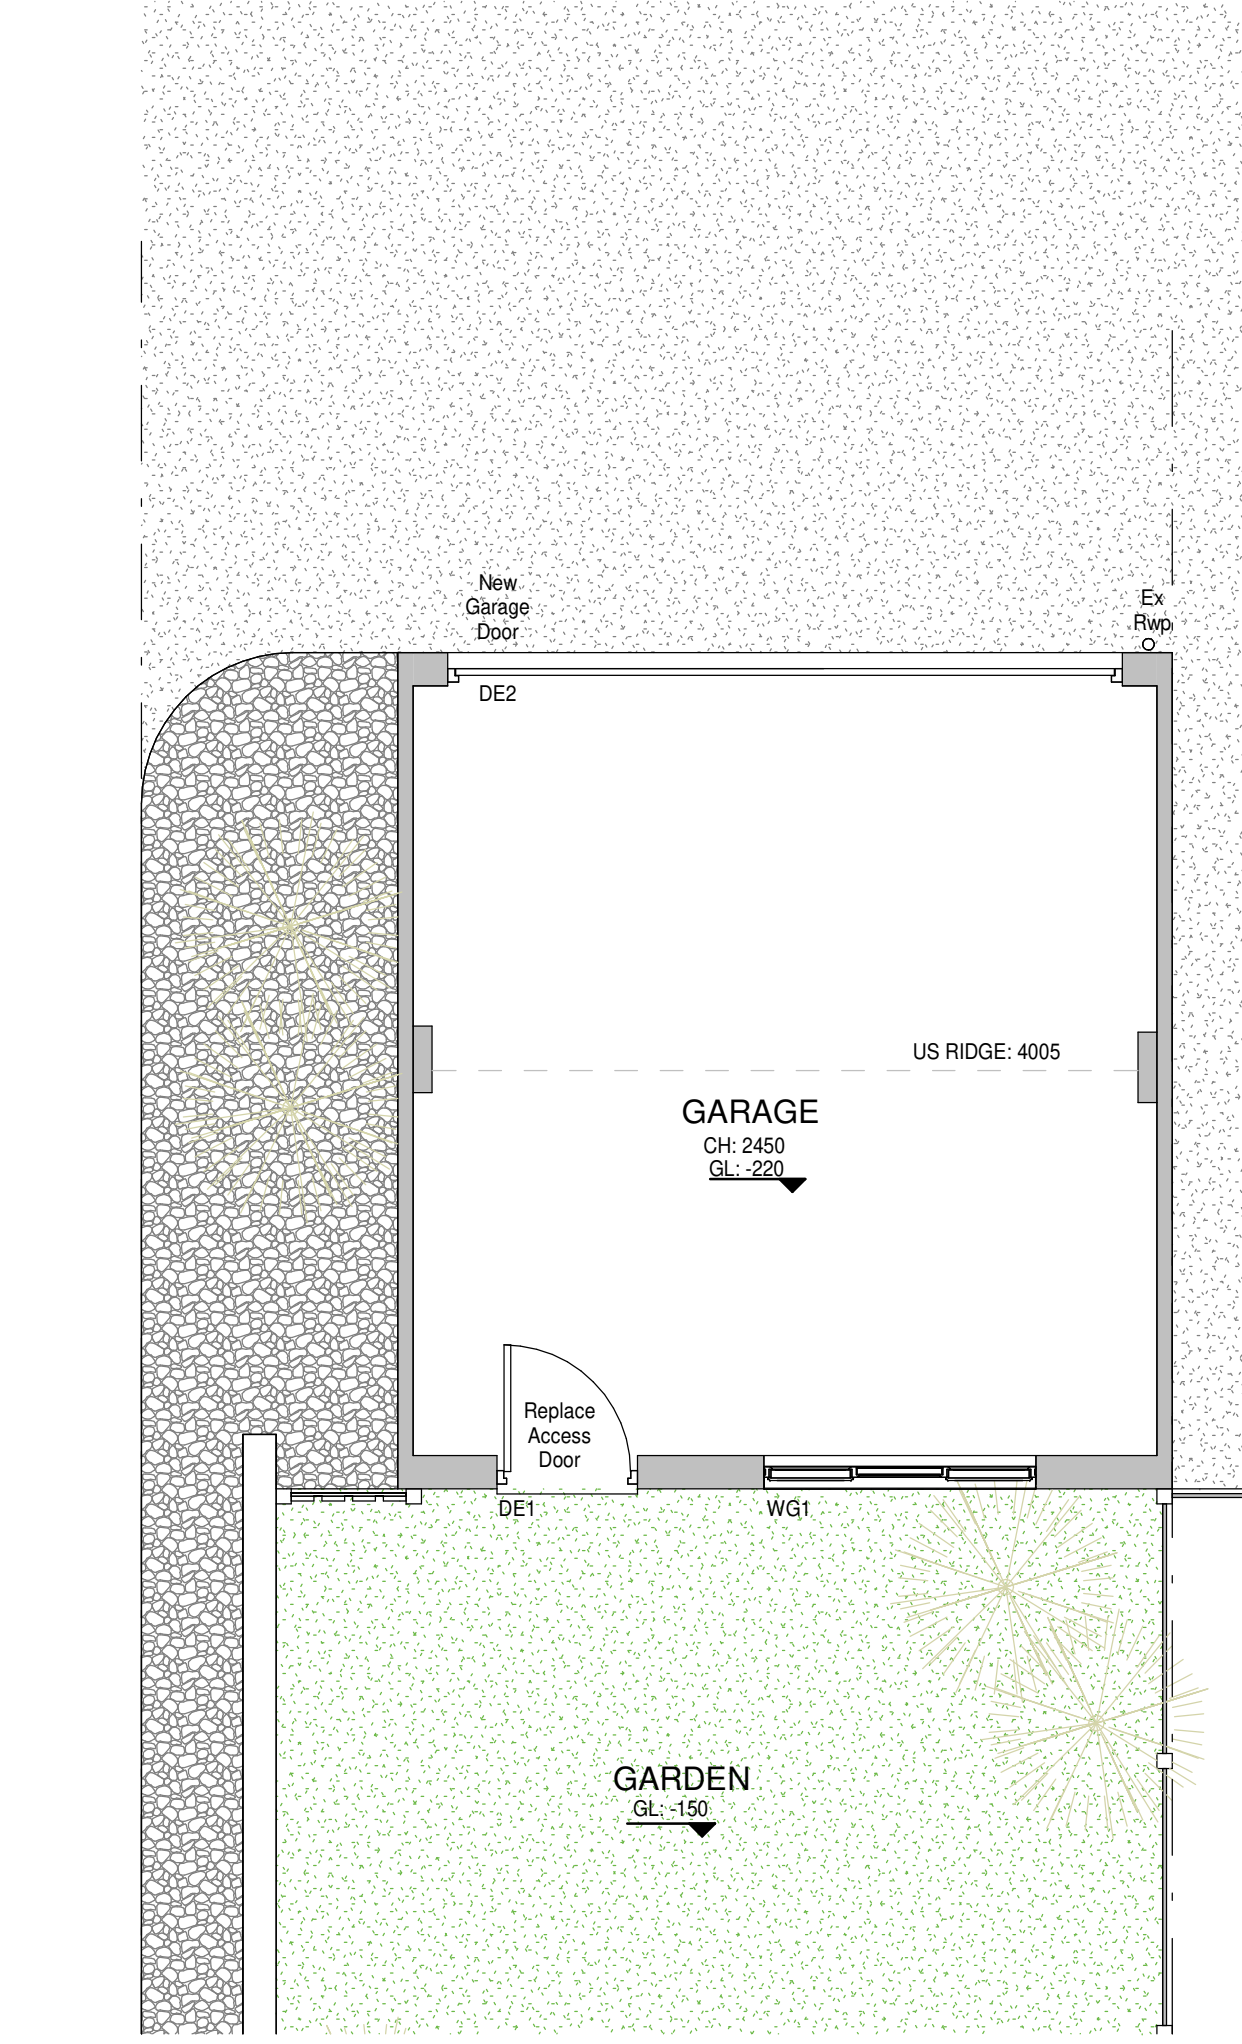


5 Proposed Ground Floor Plan
1 : 50

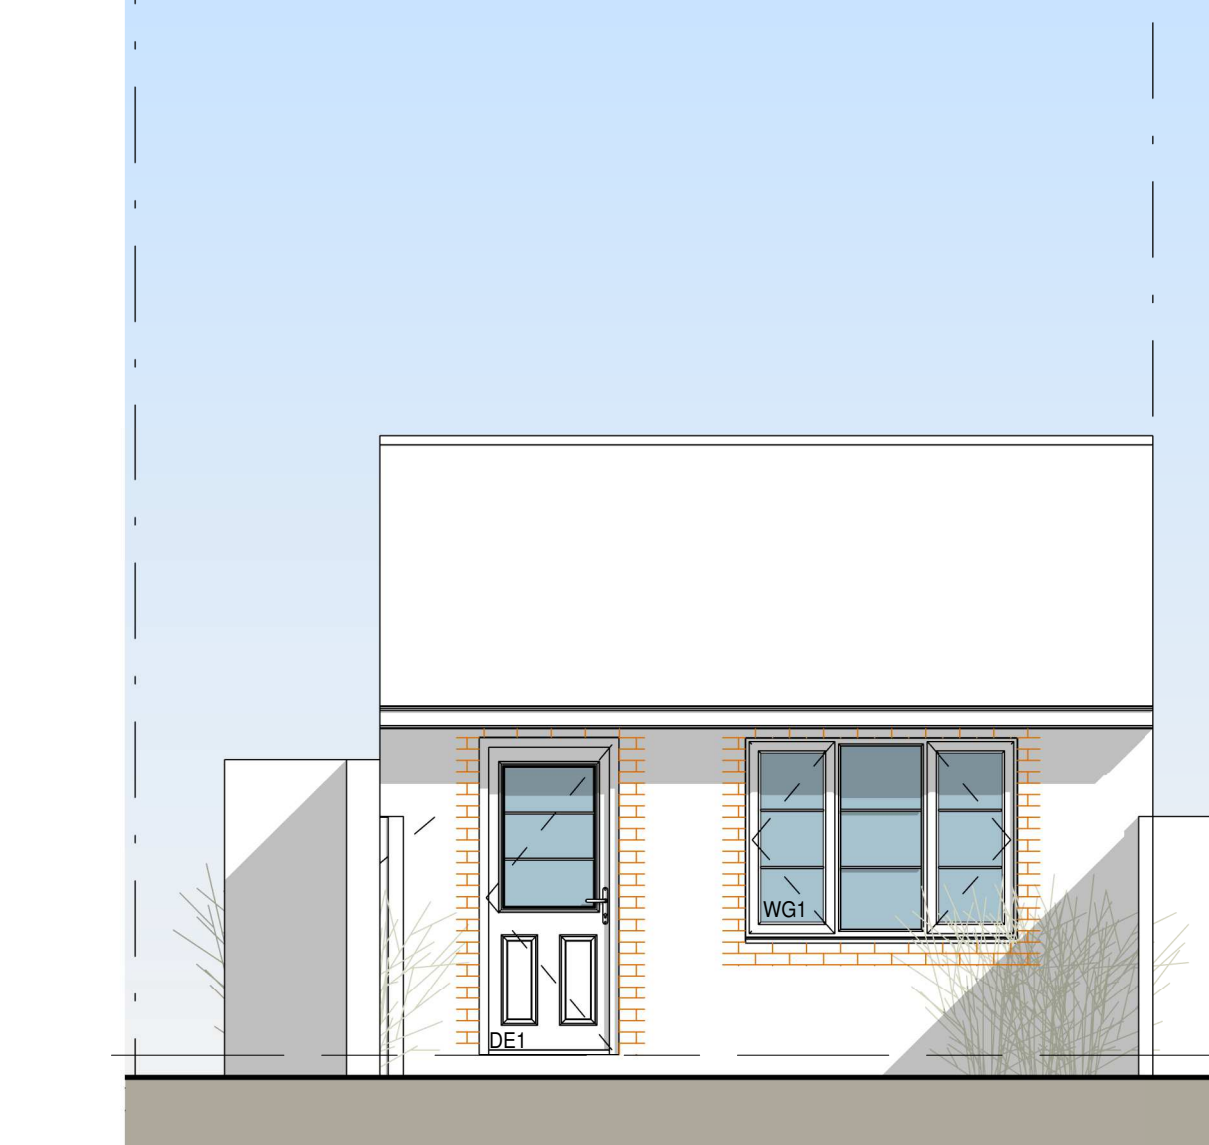


6 Proposed East Elevation
1 : 50




8 3D View

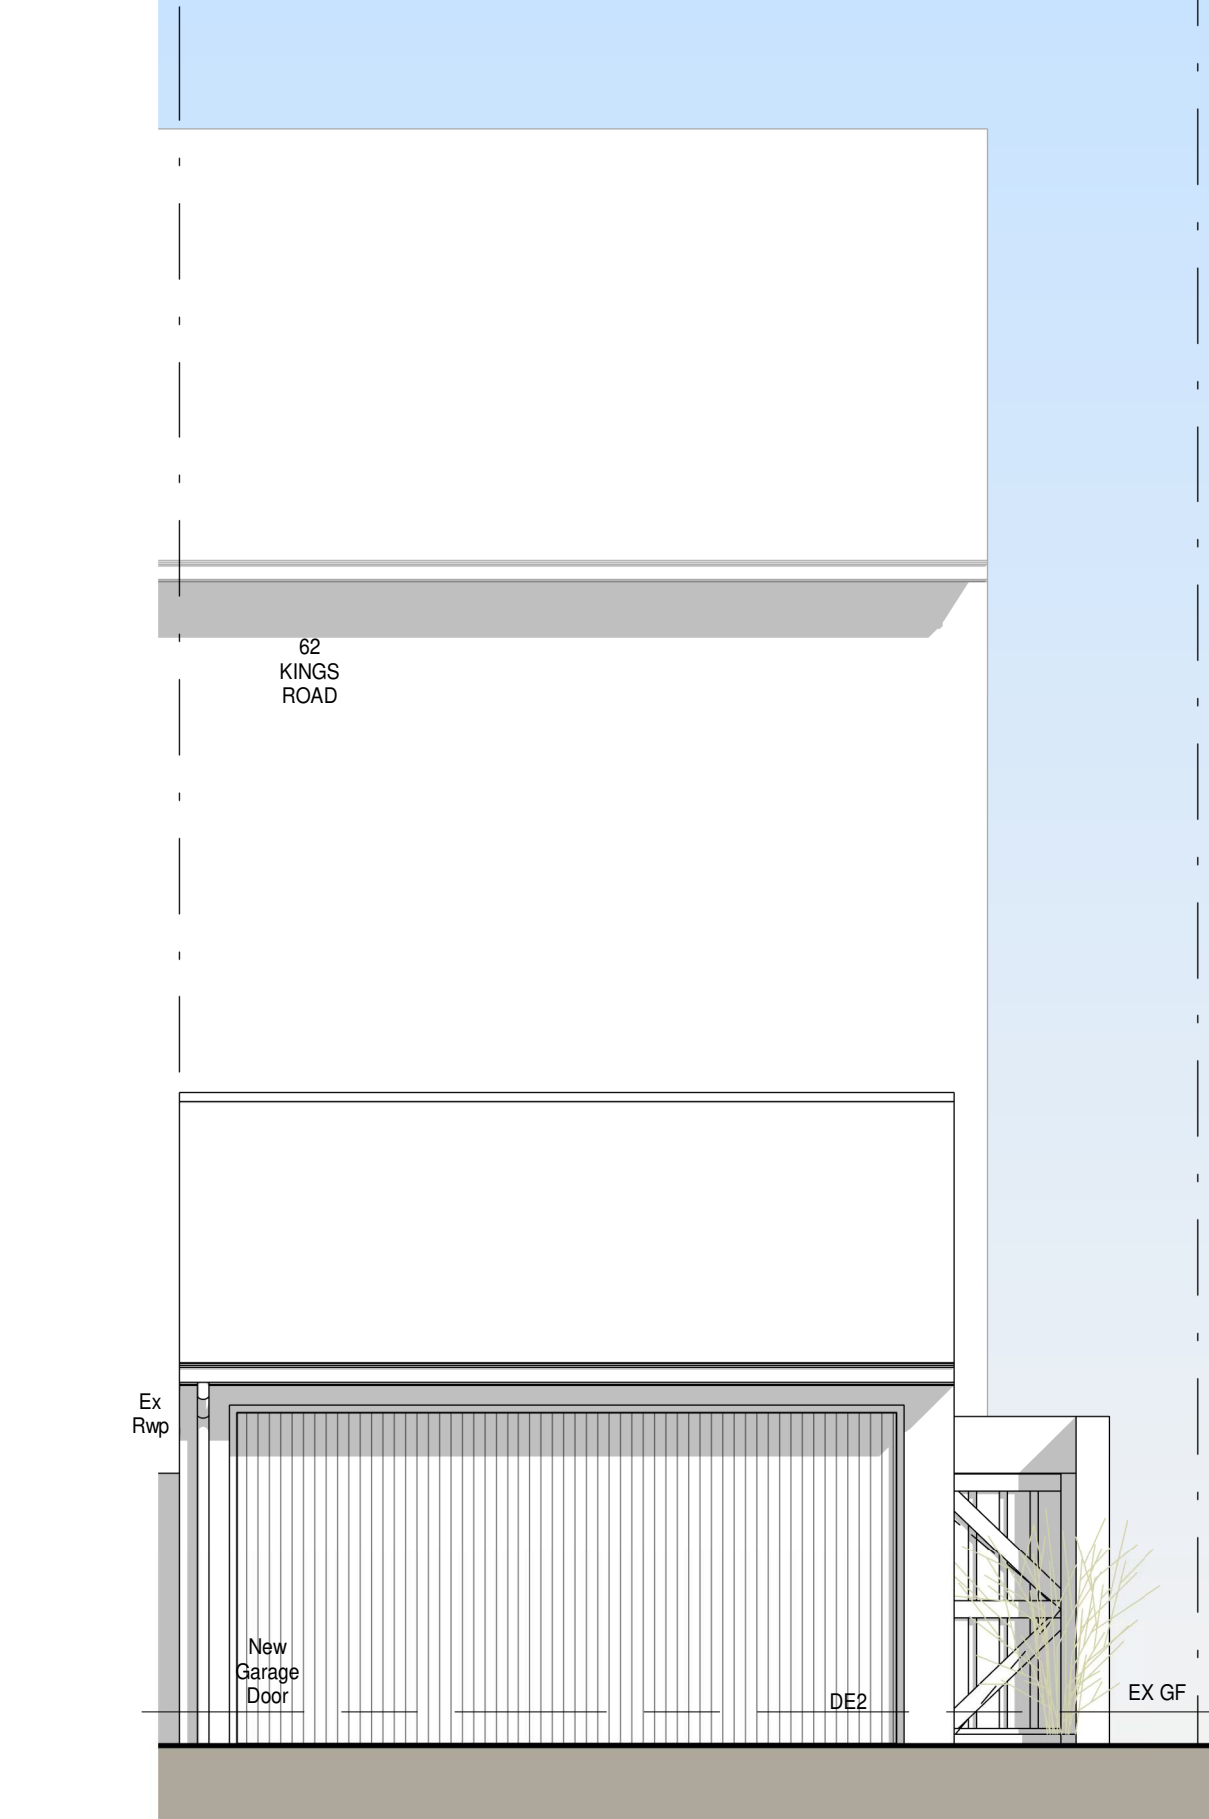


7 Proposed West Elevation
1 : 50

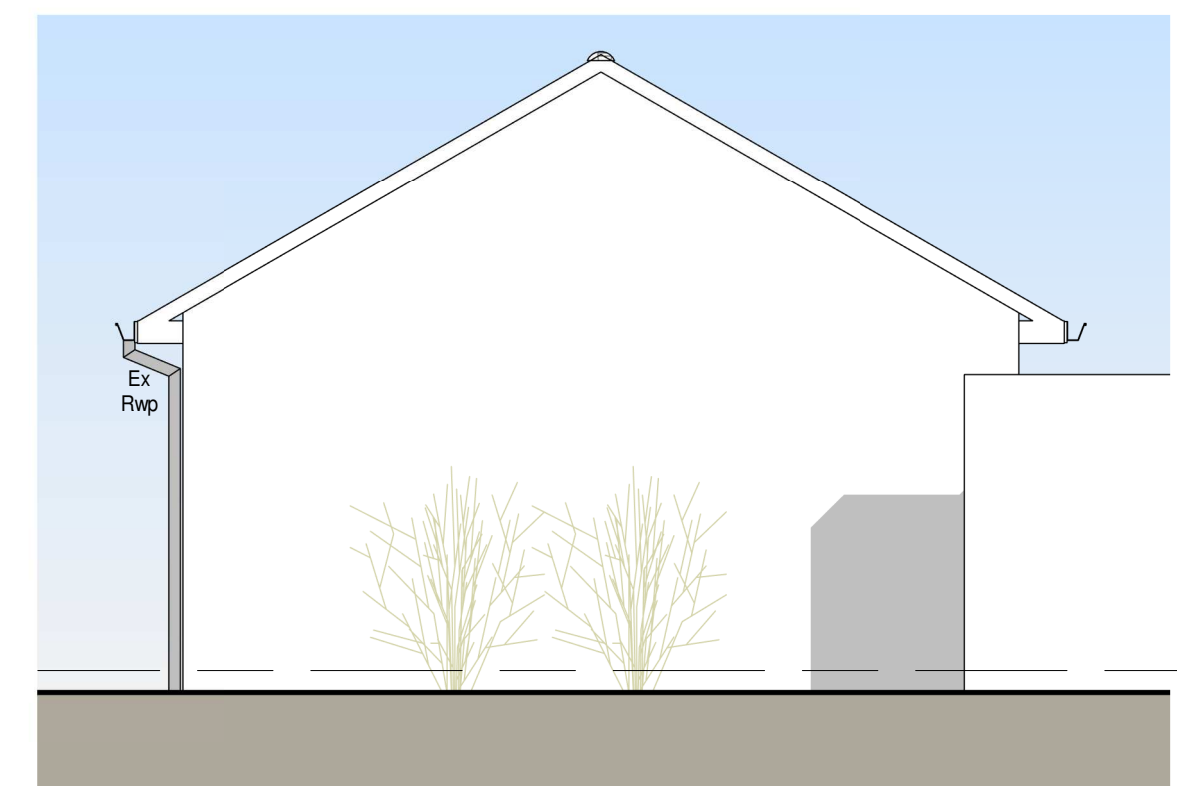

11 Proposed South Elevation
1 : 50

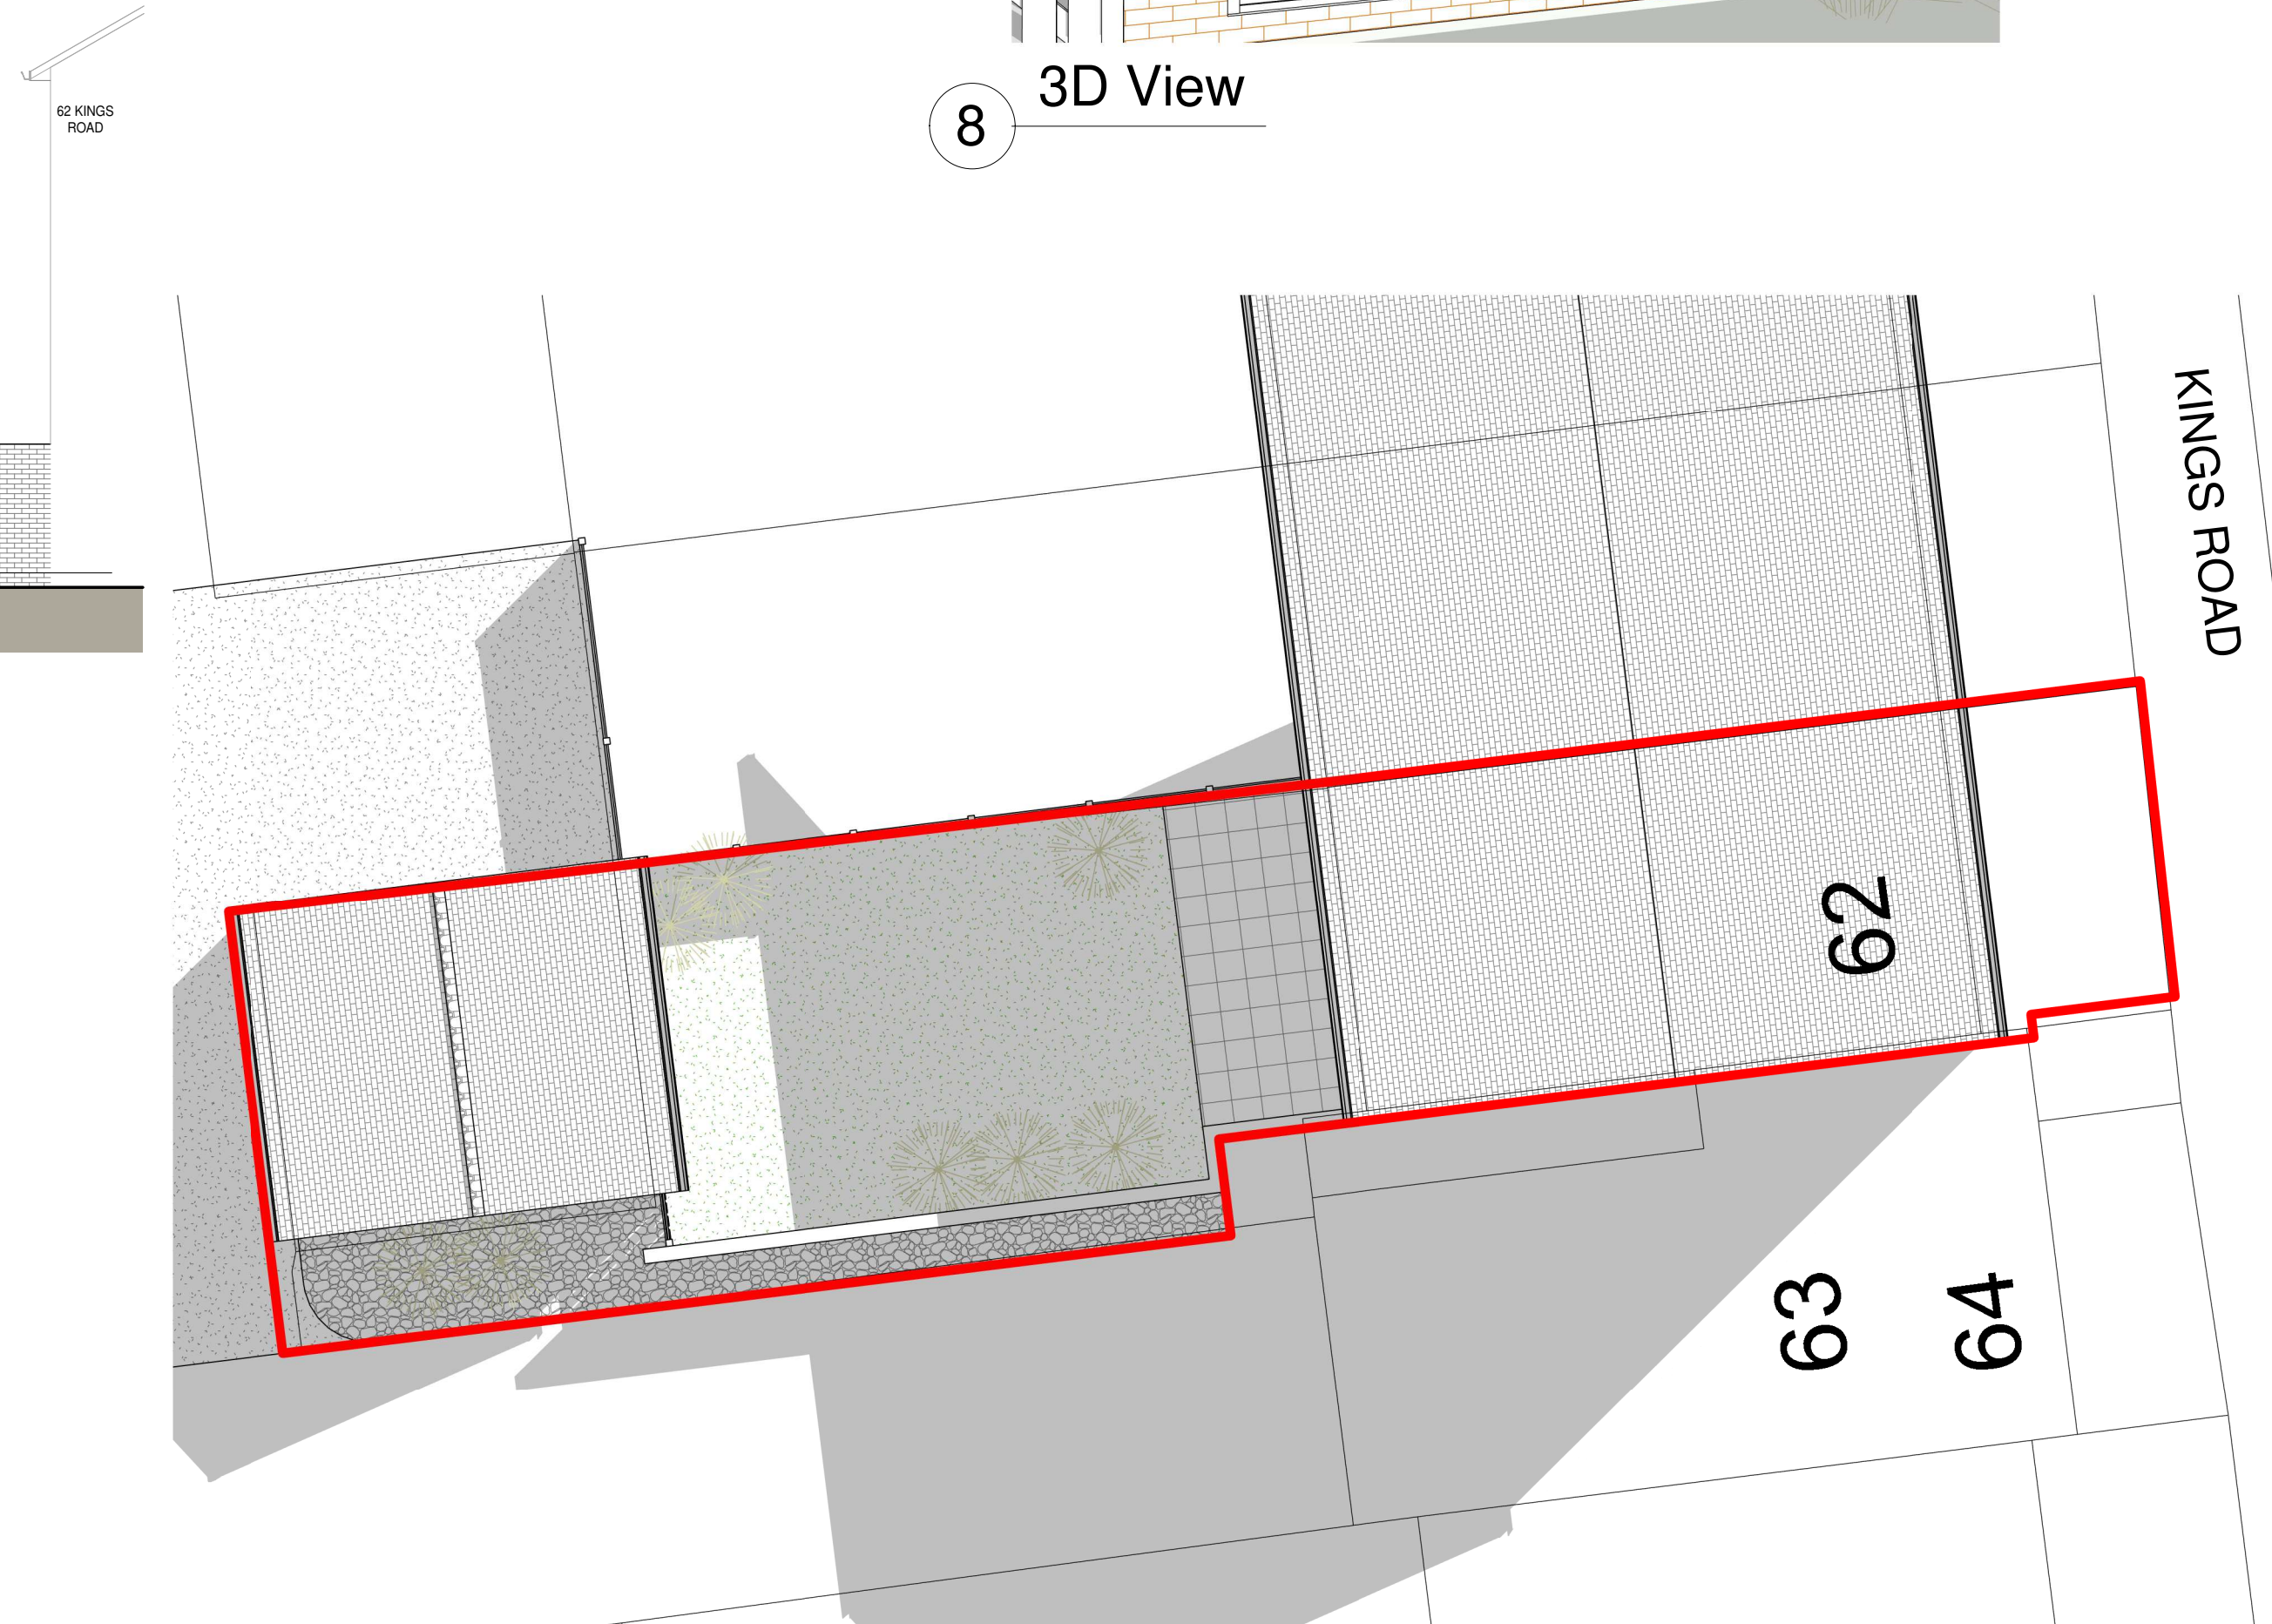


9 Proposed Block Plan
1 : 100

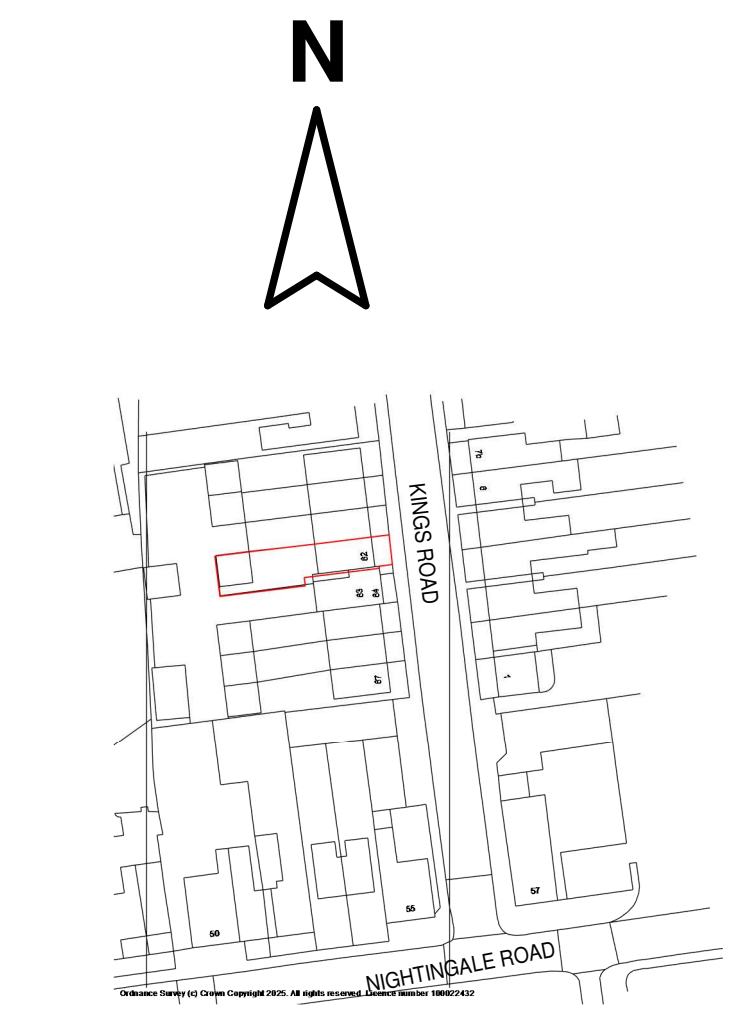

10 Location Plan
1 : 1250

This drawing must not be copied without the consent of Home Extension Team
The contractor is responsible for taking and checking all dimensions and angles

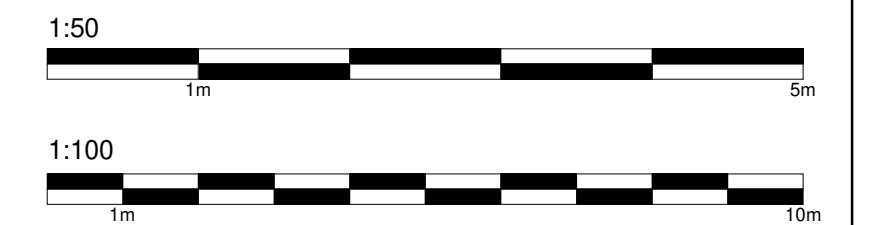

MATERIALS

- Walls**
Existing Face Brick
- Roof**
Existing Slate Roof Tile
- Windows**
Proposed UPVC Window with Glazing Bar
- Doors**
Existing Wooden Door
Proposed Composite Door & New Garage Door

KEY PLAN

- Site Boundary
- Proposed Brick



4 Brand Street, Hitchin, Hertfordshire, SG5 1HX
Tel: (01462) 440099 E-mail: hitchin@het.co.uk

CLIENT:
Mr Sykes & Mrs Cote

PROJECT:
62 Kings Road
Hitchin
Hertfordshire
SG5 1RD

DRAWING TITLE:
Insertion of New Window and
Replacement of Doors to Existing
Garage

Existing Plans, Proposed Plans, 3D
View, Proposed Block Plan &
Location Plan

SCALE: As indicated	DATE: 17/09/2025	DRAWN: GHM	CHECKED: DC/TB
DWG. NO. HET-1854/01	REV.		