


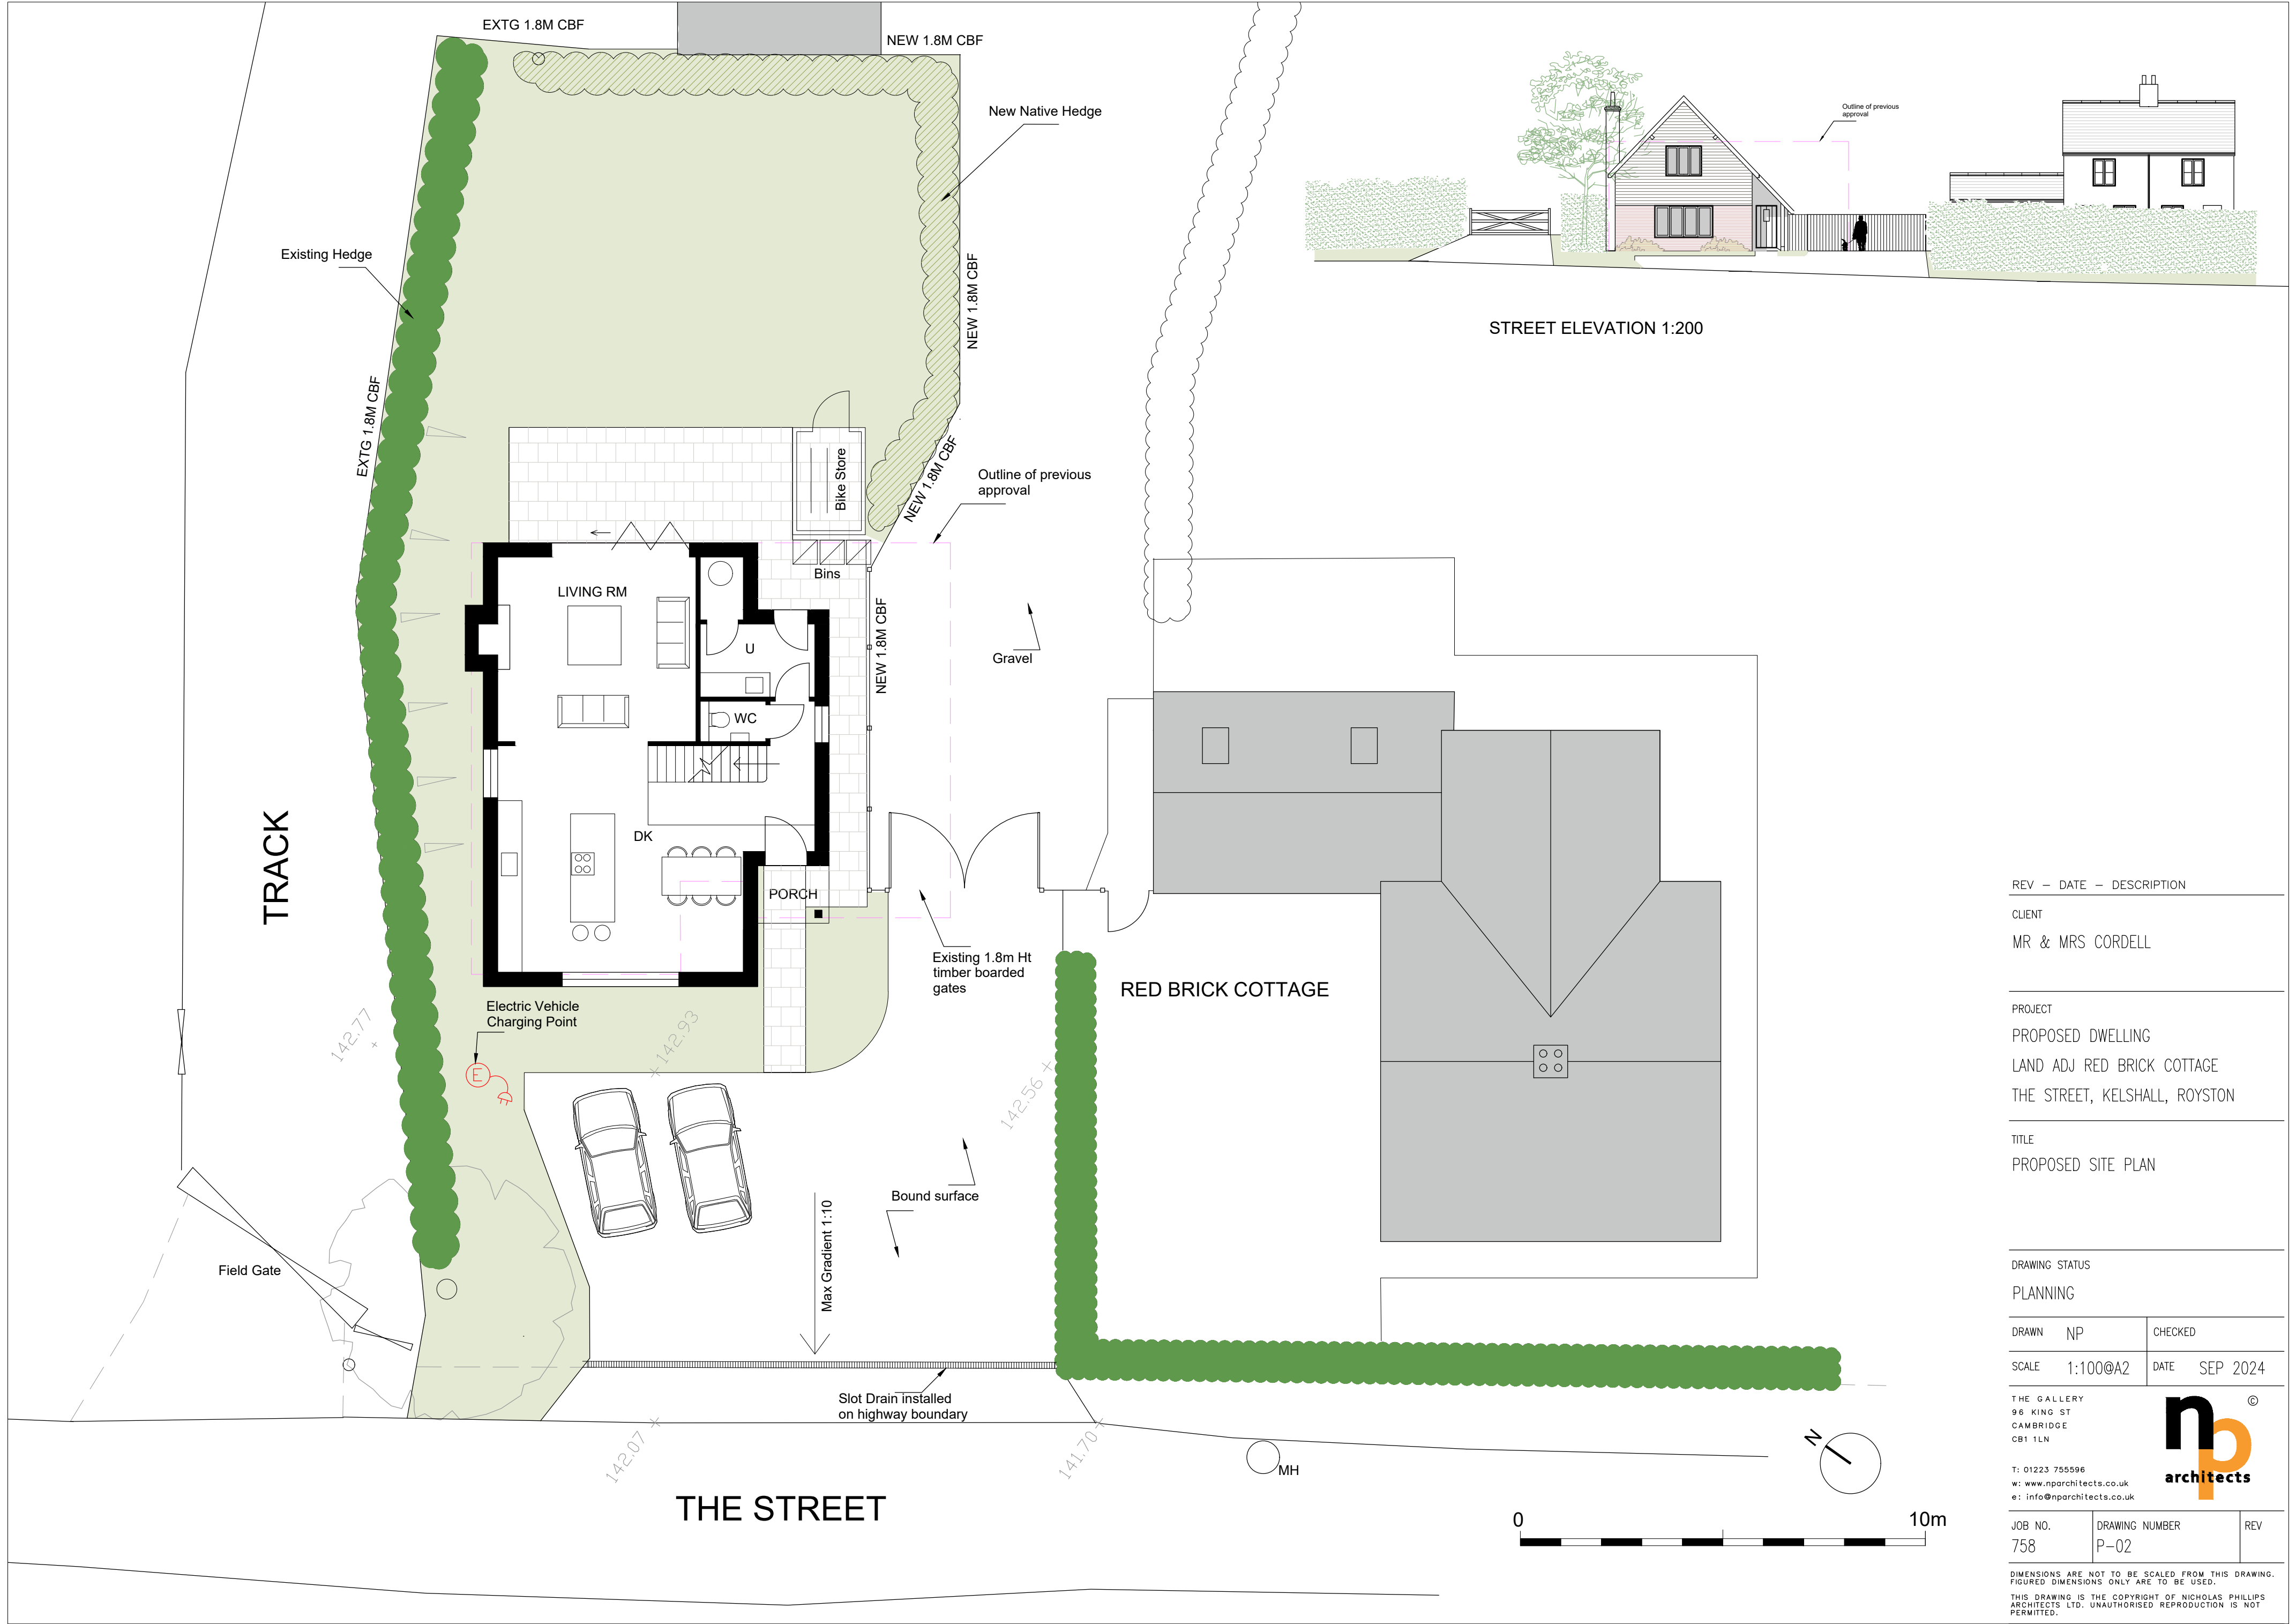

REV	DATE	DESCRIPTION
CLIENT		
MR & MRS CORDELL		
PROJECT		
PROPOSED DWELLING		
LAND ADJ RED BRICK COTTAGE		
THE STREET, KELSHALL, ROYSTON		
TITLE		
PROPOSED SITE PLAN		

DRAWING STATUS		
PLANNING		
DRAWN	NP	CHECKED
SCALE	1:100@A2	DATE SEP 2024
THE GALLERY 96 KING ST CAMBRIDGE CB1 1LN T: 01223 755596 w: www.nparchitects.co.uk e: info@nparchitects.co.uk		
JOB NO. 758	DRAWING NUMBER P-02	REV
DIMENSIONS ARE NOT TO BE SCALED FROM THIS DRAWING. FIGURED DIMENSIONS ONLY ARE TO BE USED. THIS DRAWING IS THE COPYRIGHT OF NICHOLAS PHILLIPS ARCHITECTS LTD. UNAUTHORISED REPRODUCTION IS NOT PERMITTED.		