




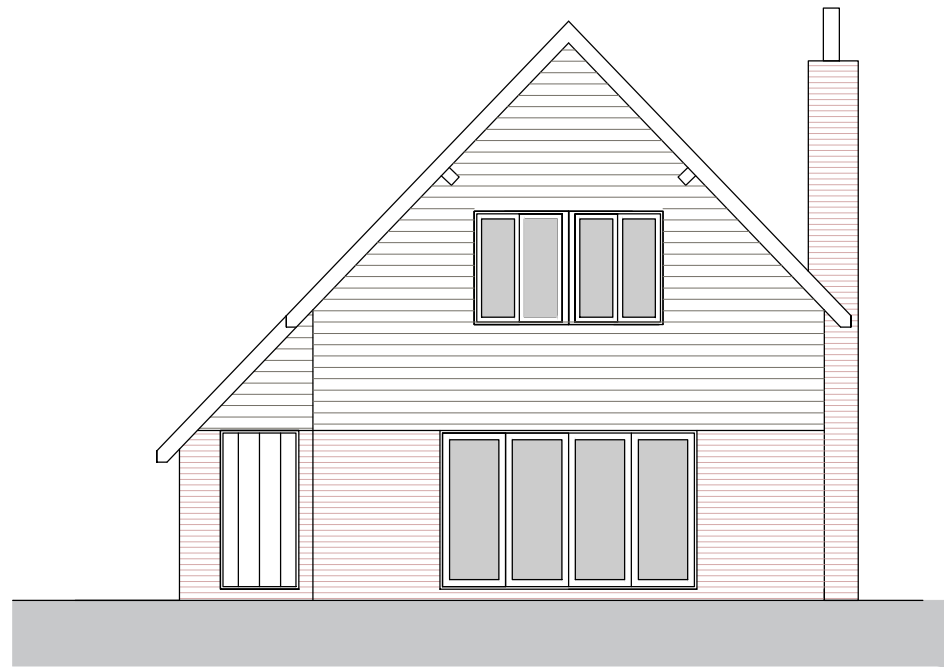


REAR ELEVATION

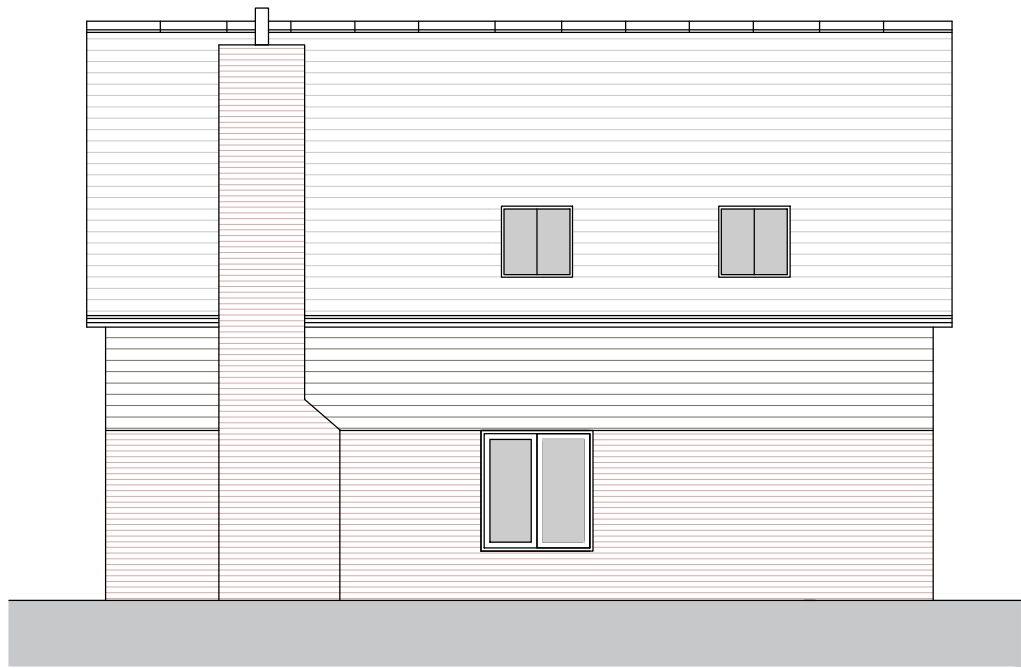

SIDE ELEVATION

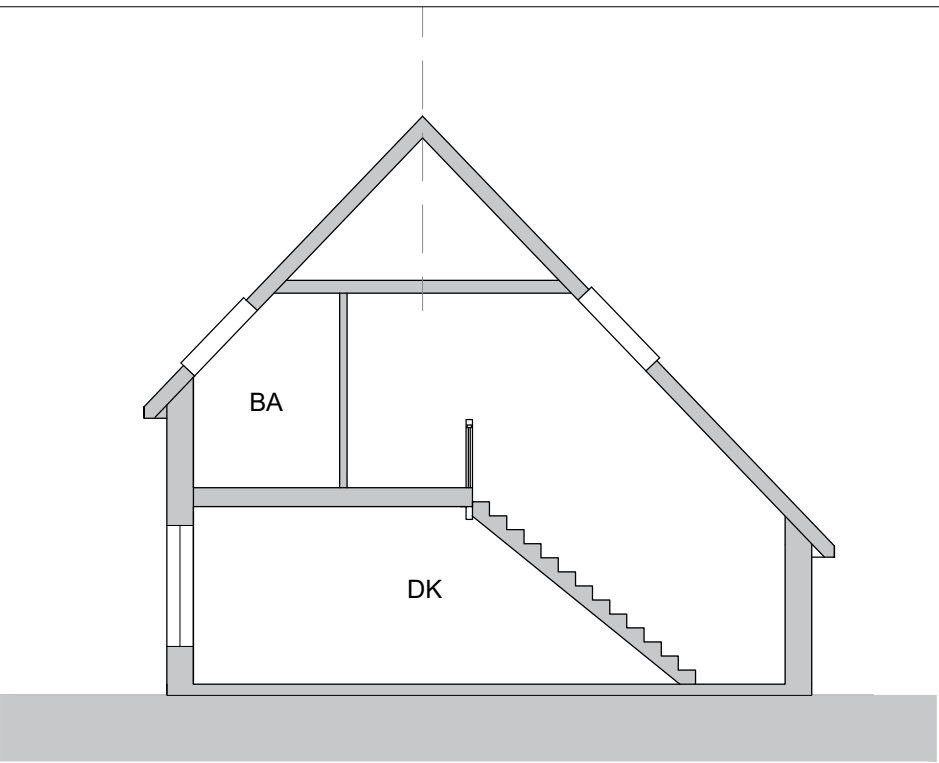


SECTION AA

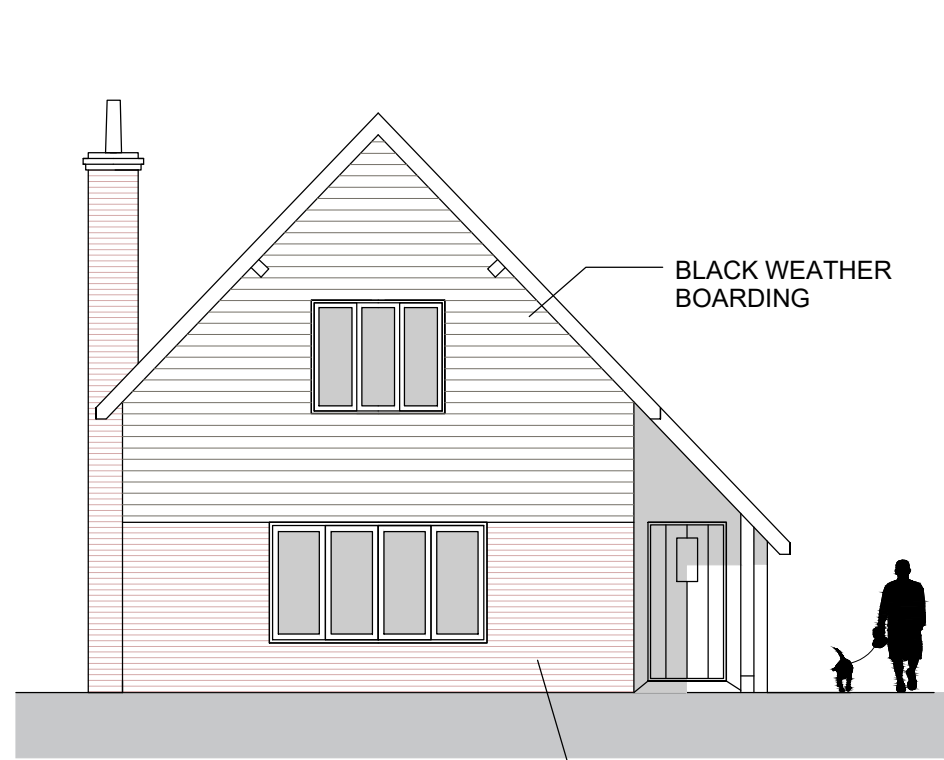


FRONT ELEVATION


RED FACE
BRICKWORK

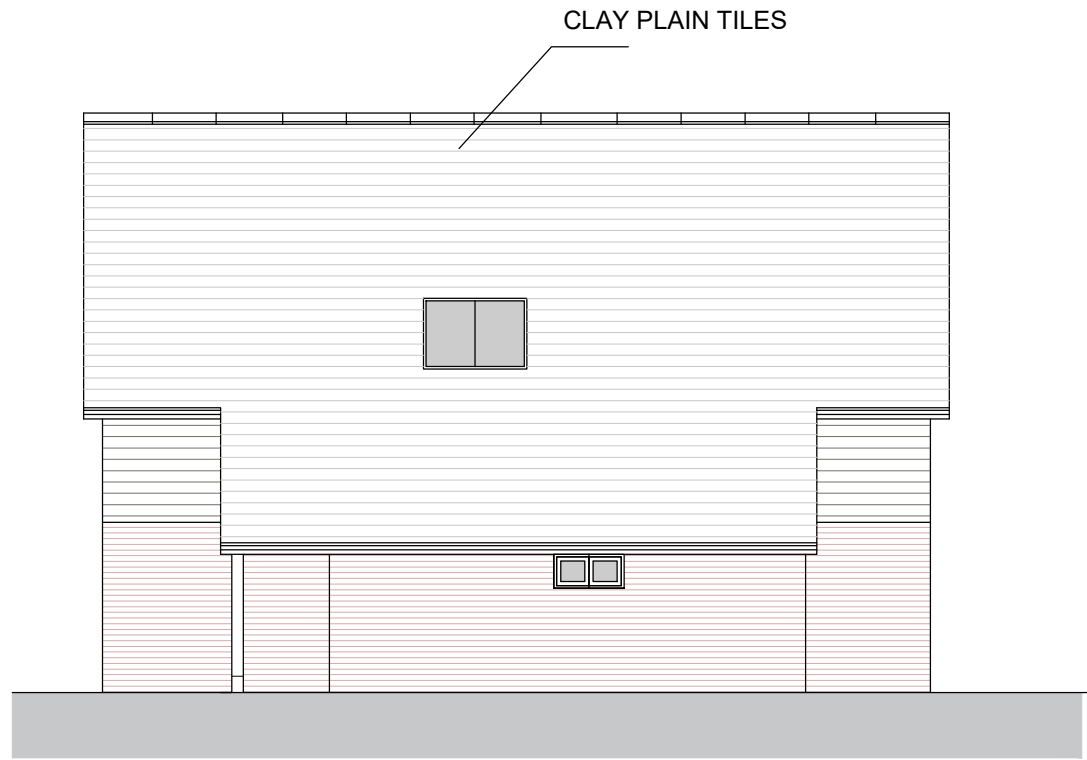


SIDE ELEVATION

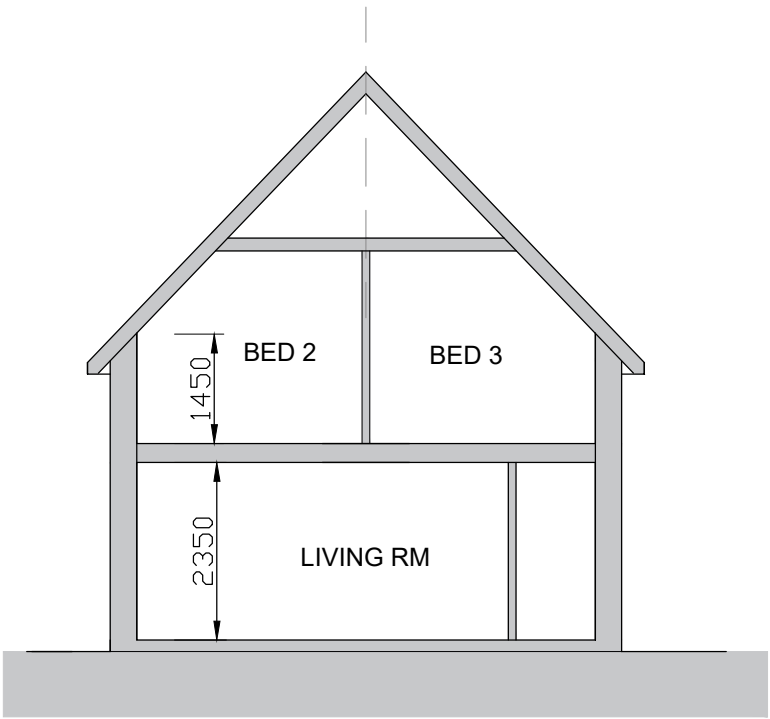


SECTION BB

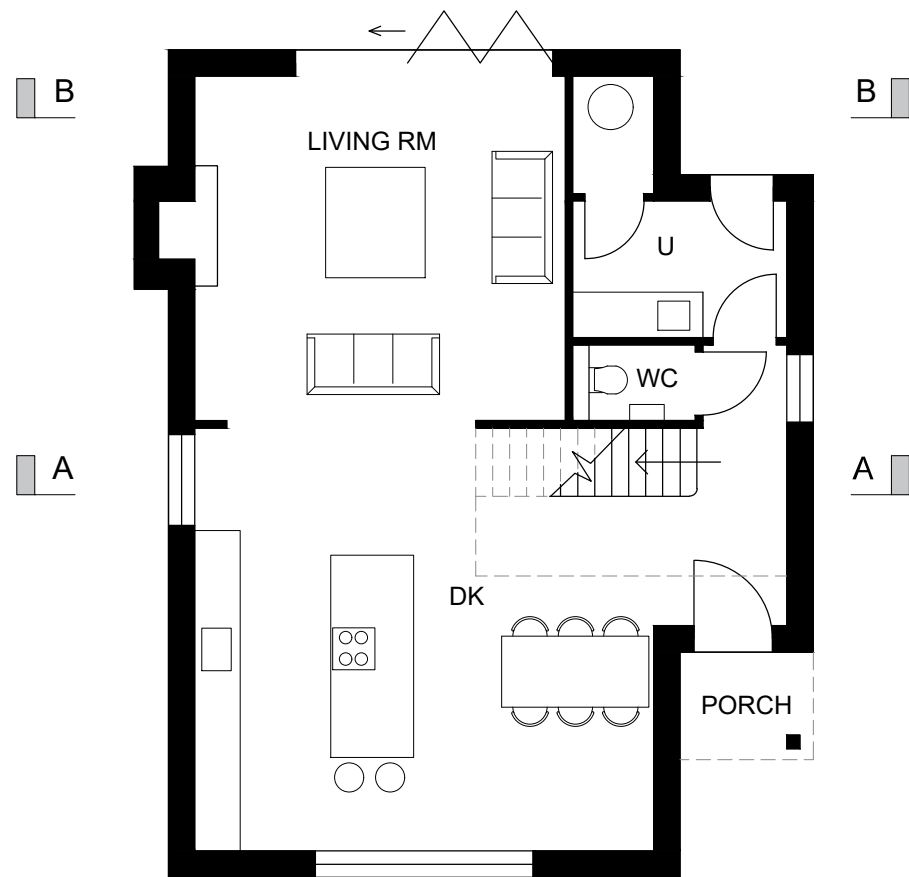

GROUND FLOOR
GIA = 132m²

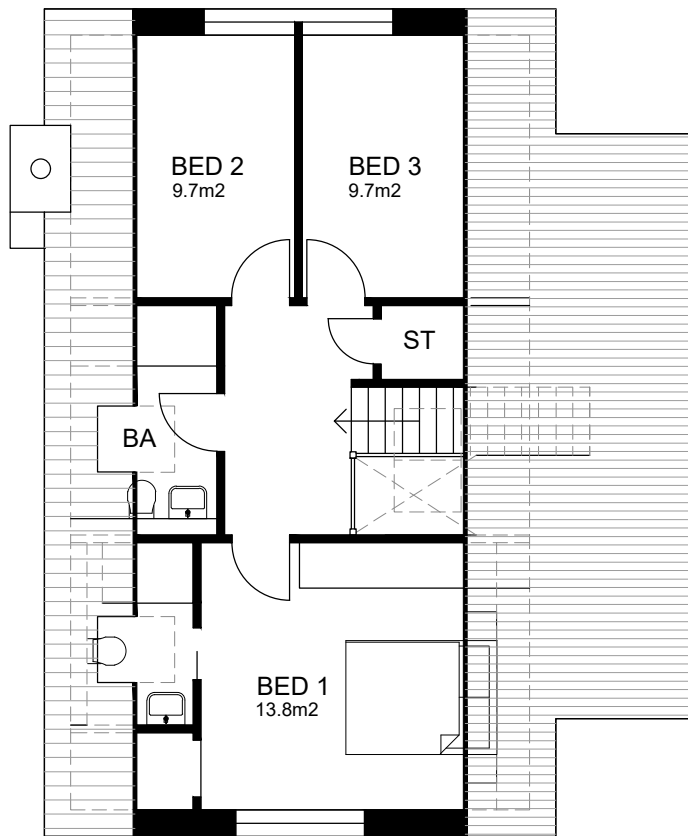

FIRST FLOOR

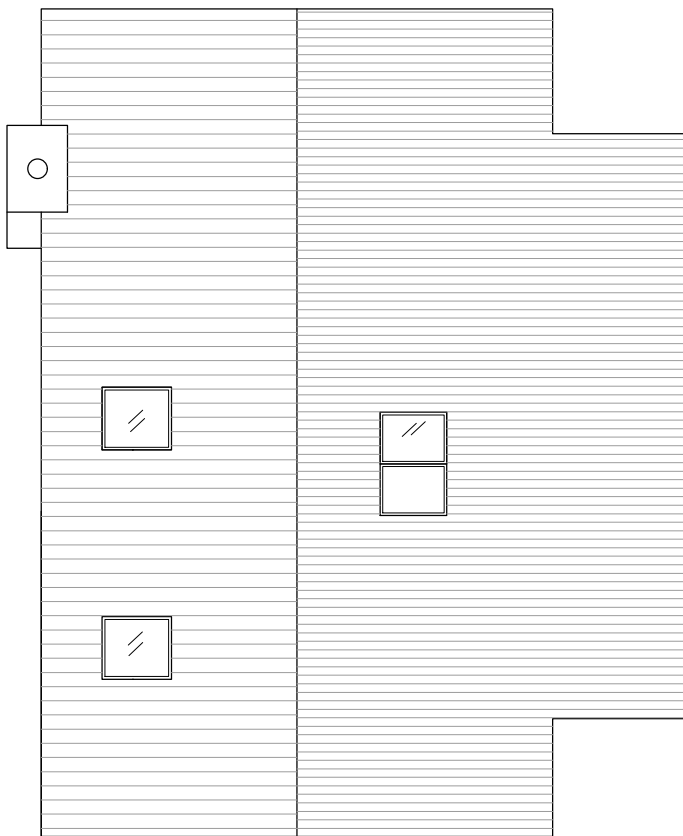

ROOF PLAN



REV - DATE - DESCRIPTION

CLIENT

MR & MRS CORDELL

PROJECT

PROPOSED DWELLING

LAND ADJ RED BRICK COTTAGE

THE STREET, KELSHALL, ROYSTON

TITLE

PROPOSED PLANS & ELEVATIONS

DRAWING STATUS

PLANNING

DRAWN NP

CHECKED

SCALE 1:100@A2

DATE SEP 2024

THE GALLERY
96 KING ST
CAMBRIDGE
CB1 1LN

T: 01223 755596
W: www.nparchitects.co.uk
E: info@nparchitects.co.uk



JOB NO.

758

DRAWING NUMBER

P-01

REV

DIMENSIONS ARE NOT TO BE SCALED FROM THIS DRAWING.
FIGURED DIMENSIONS ONLY ARE TO BE USED.
THIS DRAWING IS THE COPYRIGHT OF NICHOLAS PHILLIPS
ARCHITECTS LTD. UNAUTHORISED REPRODUCTION IS NOT
PERMITTED.