
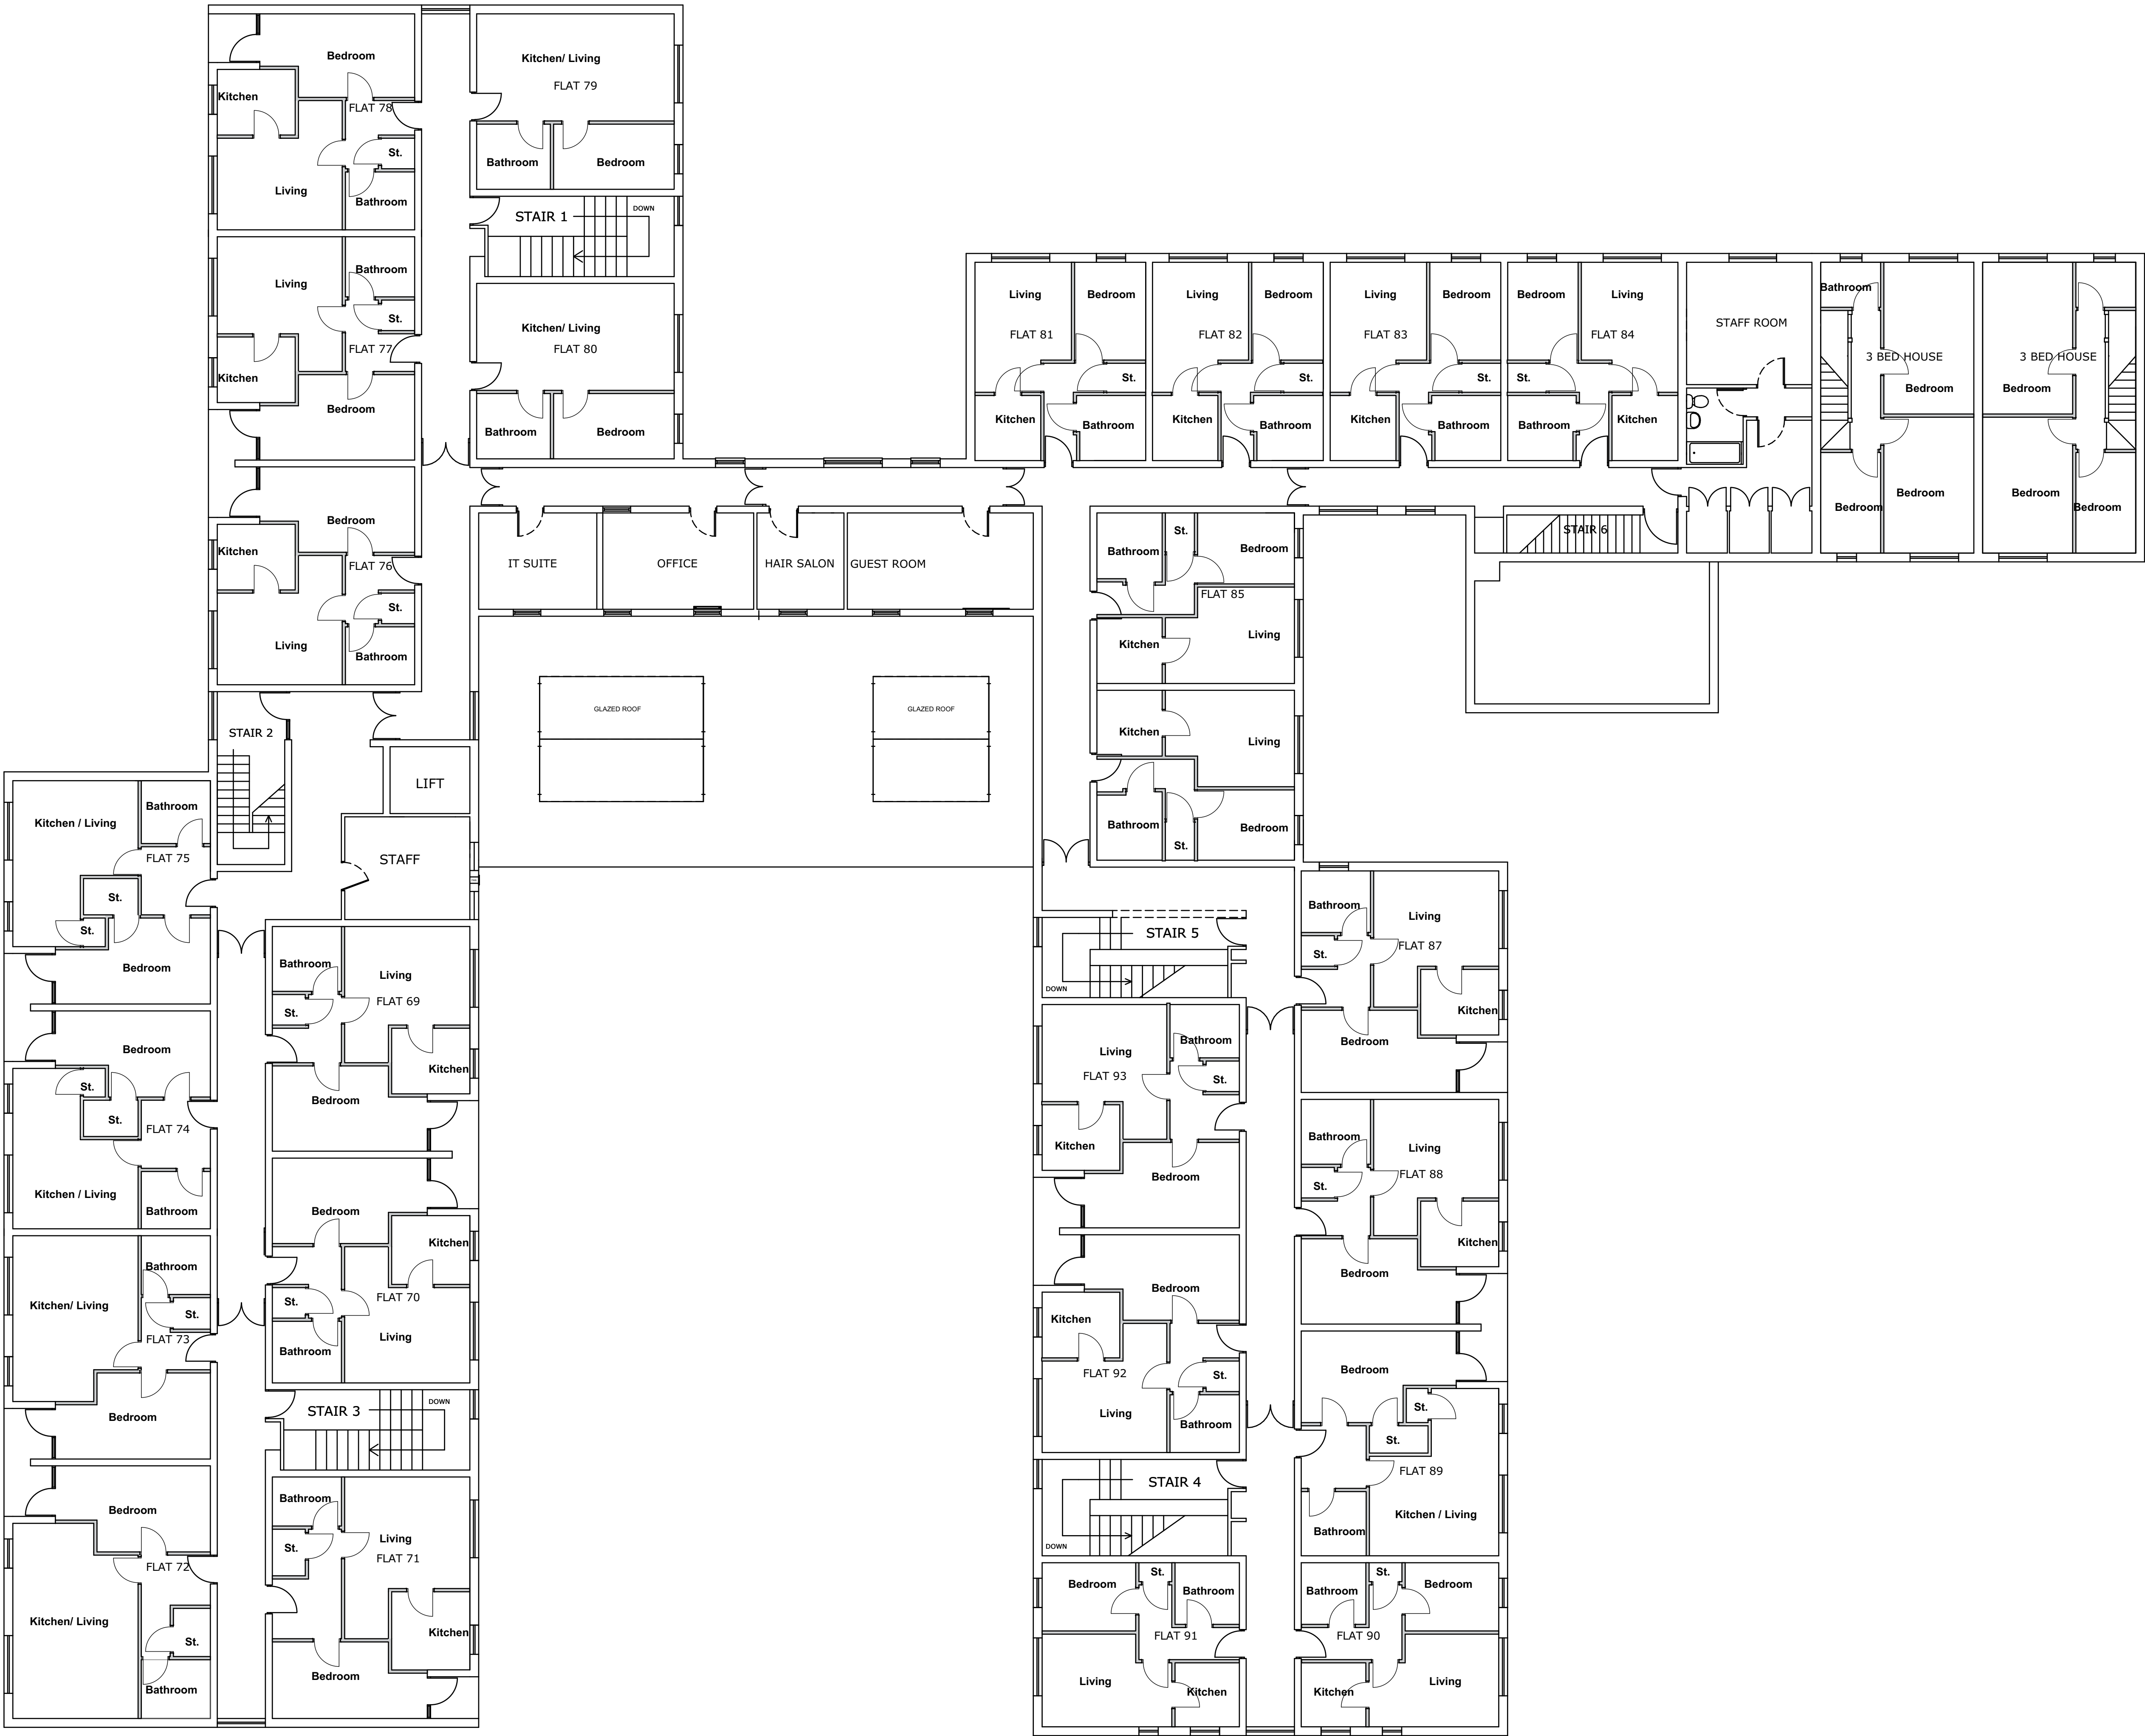


Note: Internal flat layouts subject to measured survey and therefore shown indicatively and based off Client provided mark up.

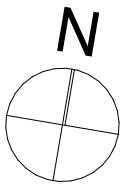

S2	P03	26/09/2024	JM	Updated following Client comment.	
S2	P02	02/09/2024	AJ	Updated following Client review	
S2	P01	20/08/2024	AJ	Issued for Information	
Stat.	Rev.	Date	Init.	Revision Notes	

0m

1

2

3

4

5

6

7

Scale 1:100

NORWICH
The Old Drill Hall
23a Cattle Market Street
Norwich NR1 3DY
+44(0)1603 860711

LONDON
Floor 2
50-54 Clerkenwell Road
London EC1M 6PS
+44(0)20 7278 1739
www.lsiarchitects.co.uk

Client
One YMCA

Project
Andersons House

Title
Existing General Arrangement
First Floor Plan

Scale @ A1 1:100	Date 20/08/2024	Drawn AJ
Purpose of issue Issued for Information		
Drawing Code 24159-LSI-AAA-01-DR-A-1201	Status S2	Rev. P03