





FRONT ELEVATION
SCALE 1:100@A1

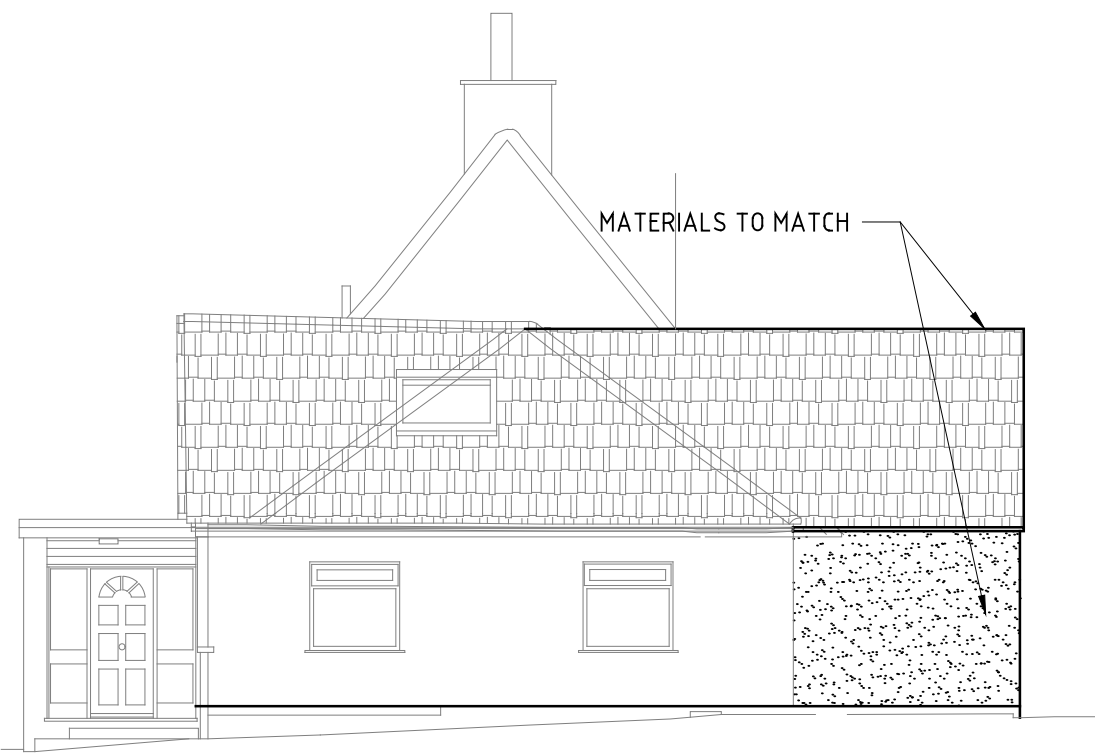

SIDE ELEVATION
SCALE 1:100@A1

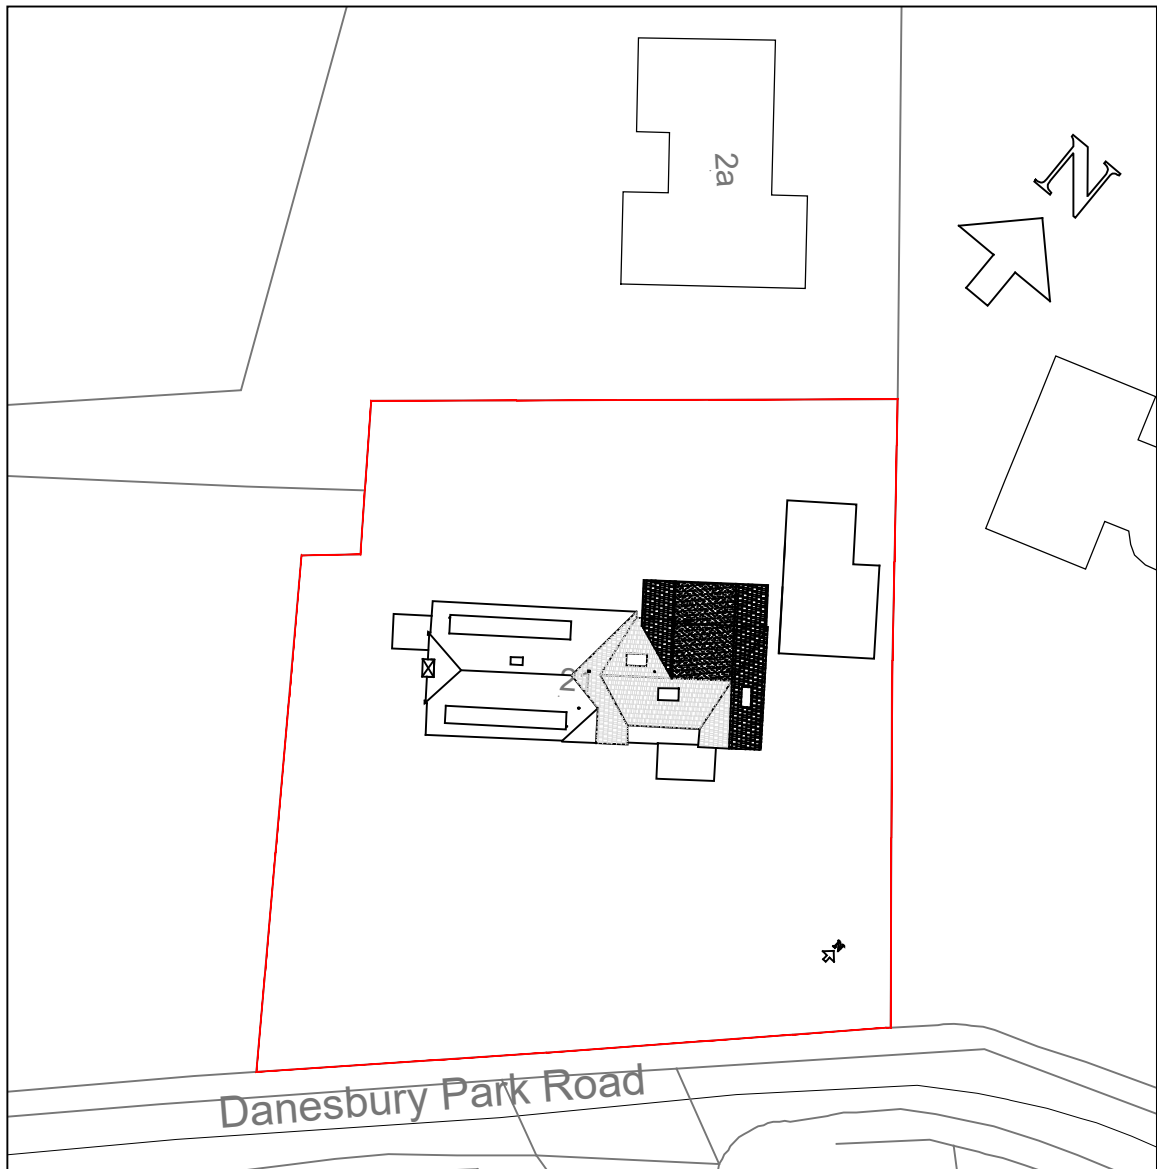


PROPOSED SITE PLAN
SCALE 1:500@A1




SIDE ELEVATION
SCALE 1:100@A1




REAR ELEVATION
SCALE 1:100@A1

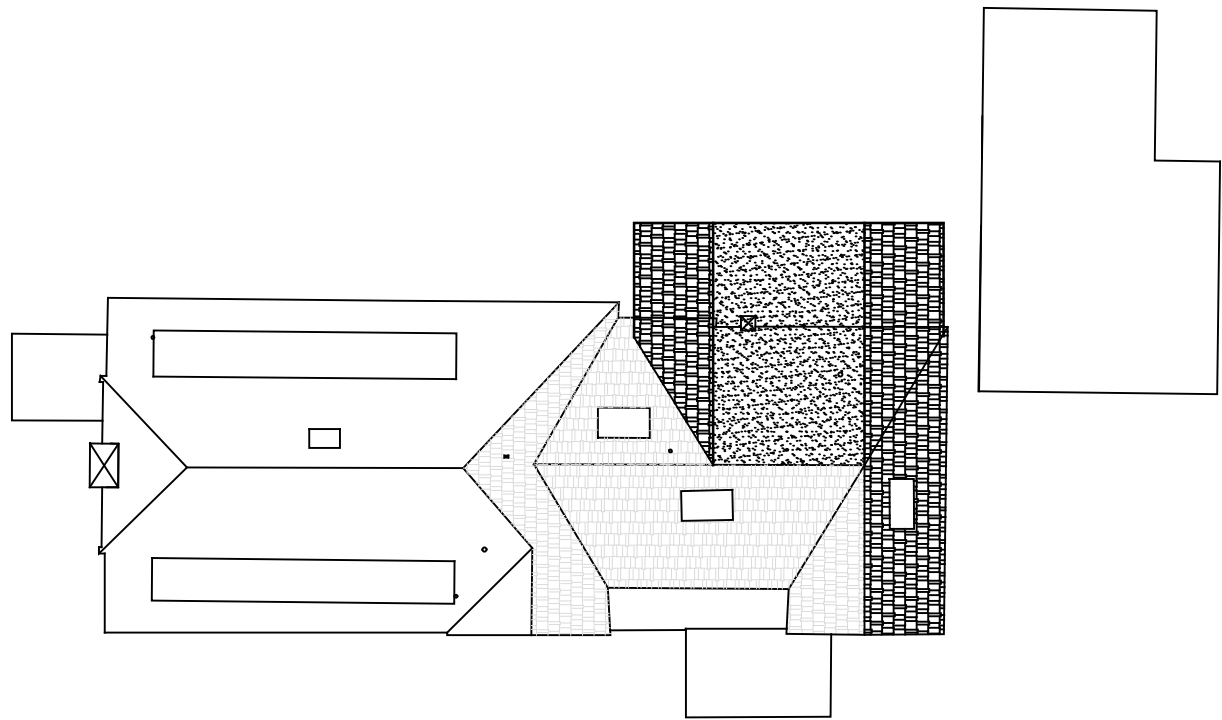

ROOF PLAN
SCALE 1:200@A1

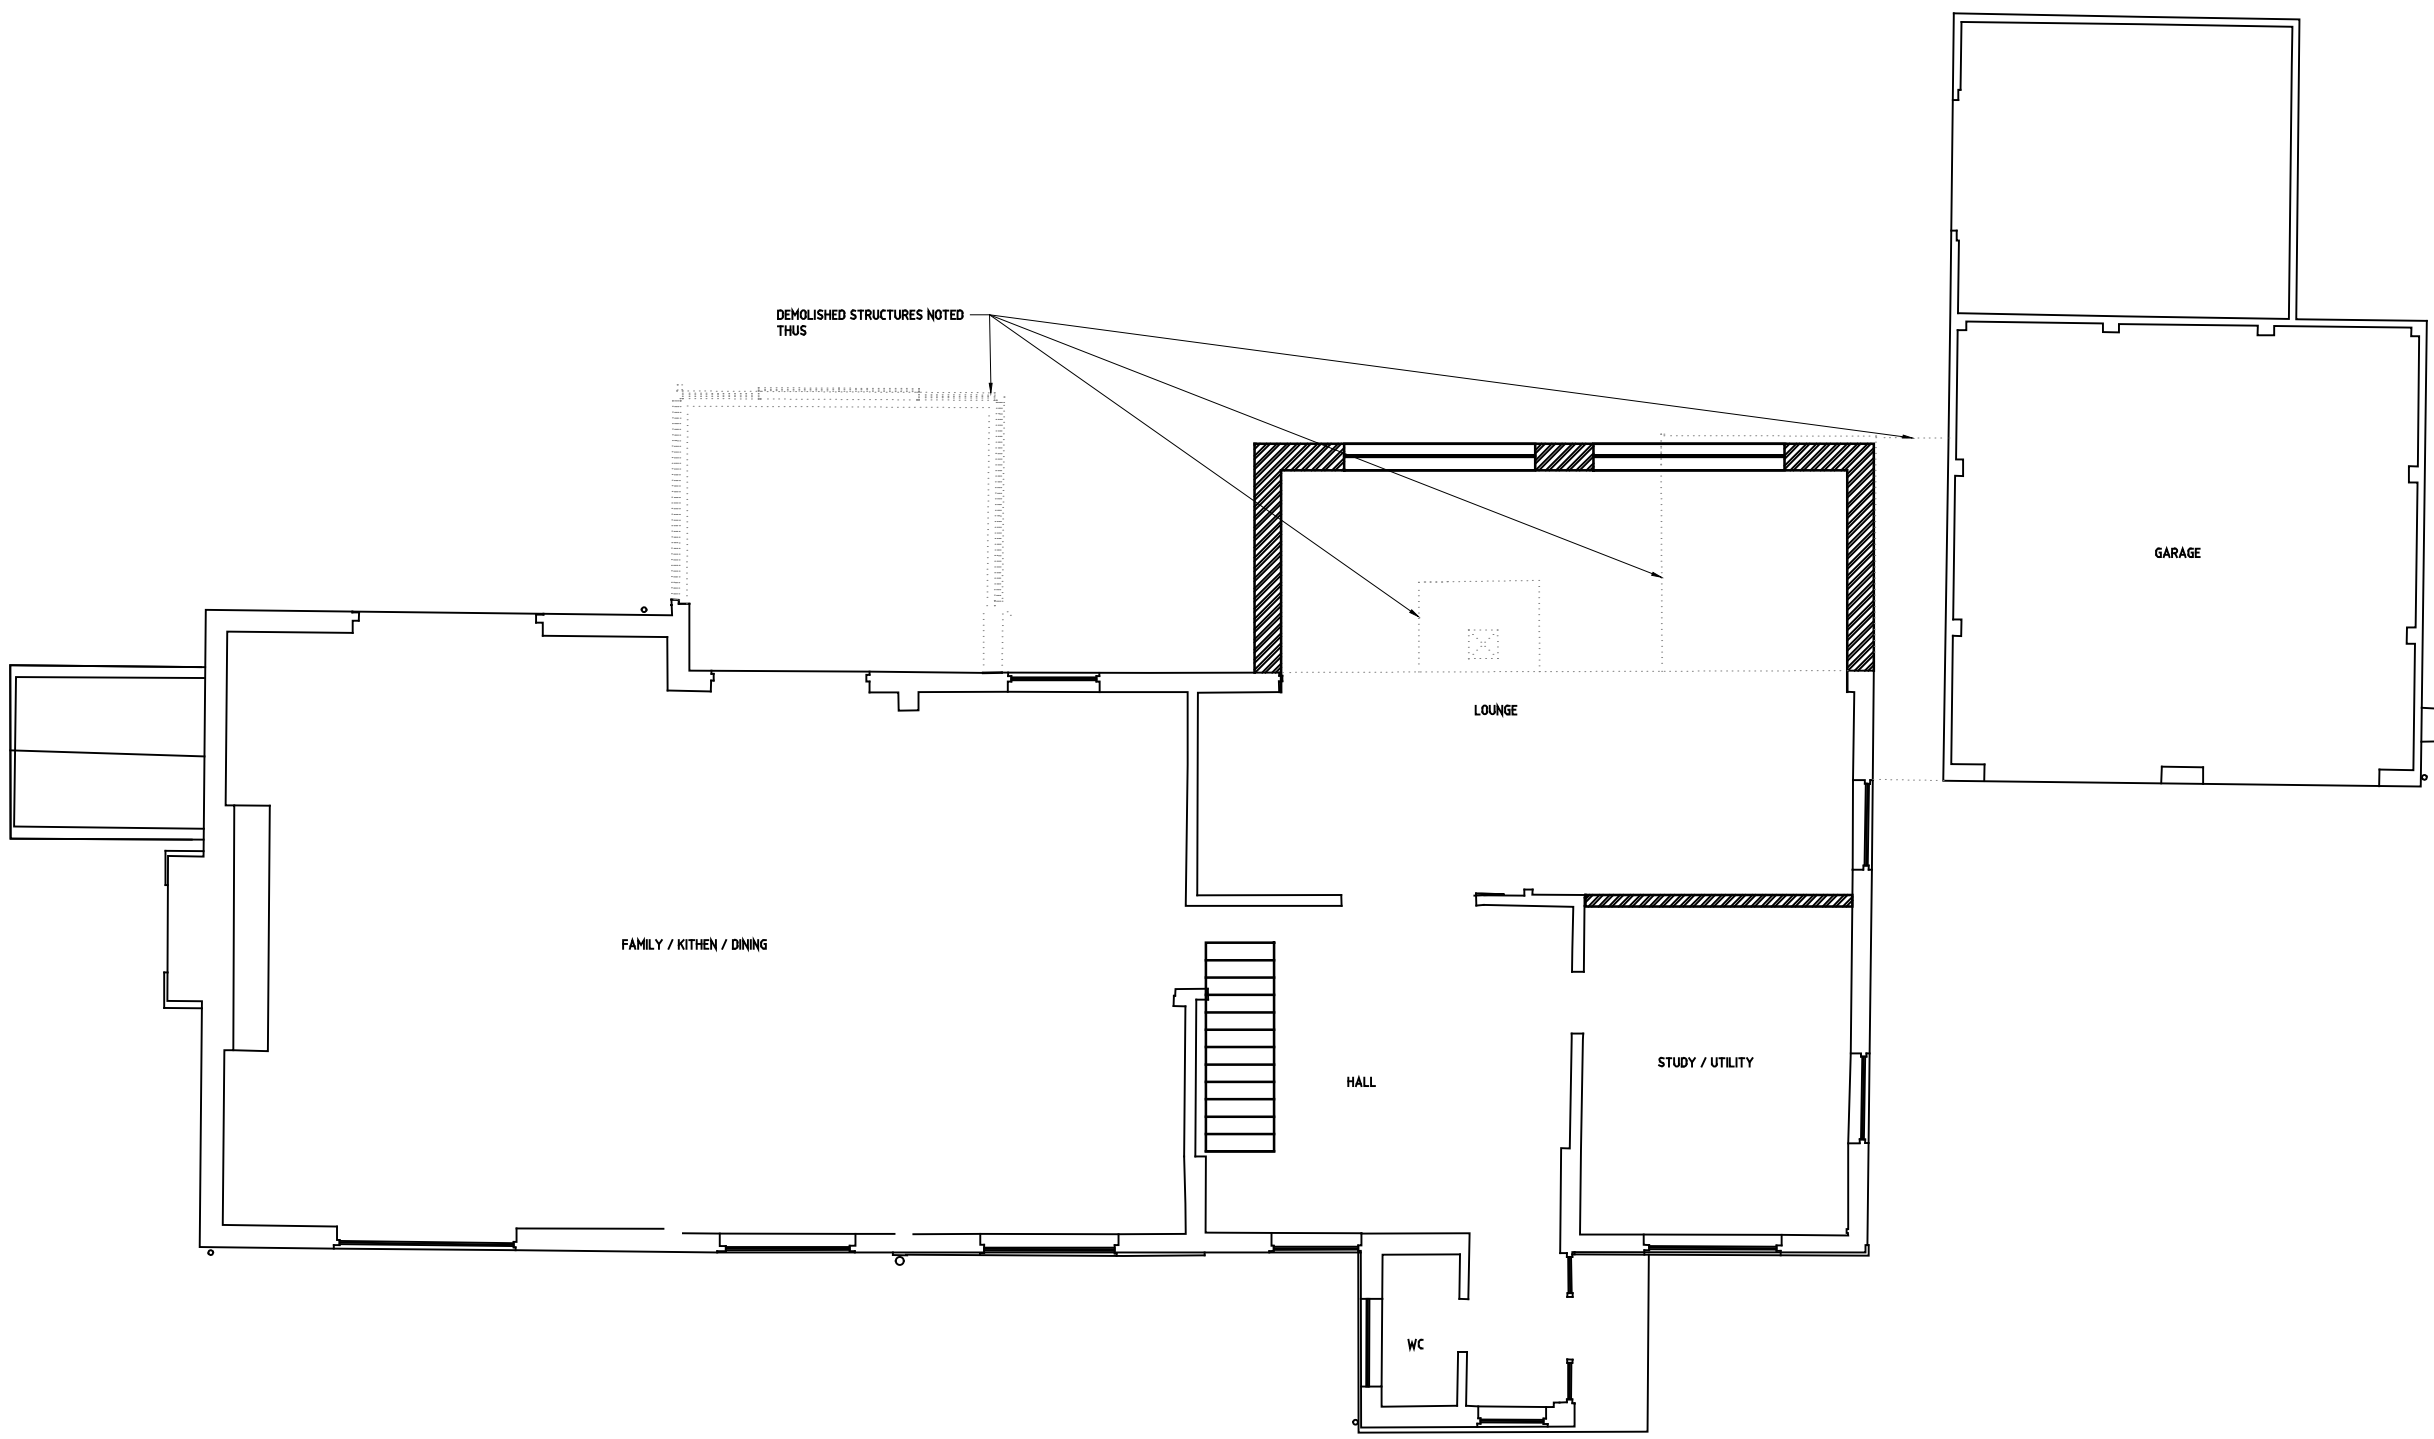

GROUND FLOOR PLAN
SCALE 1:100@A1

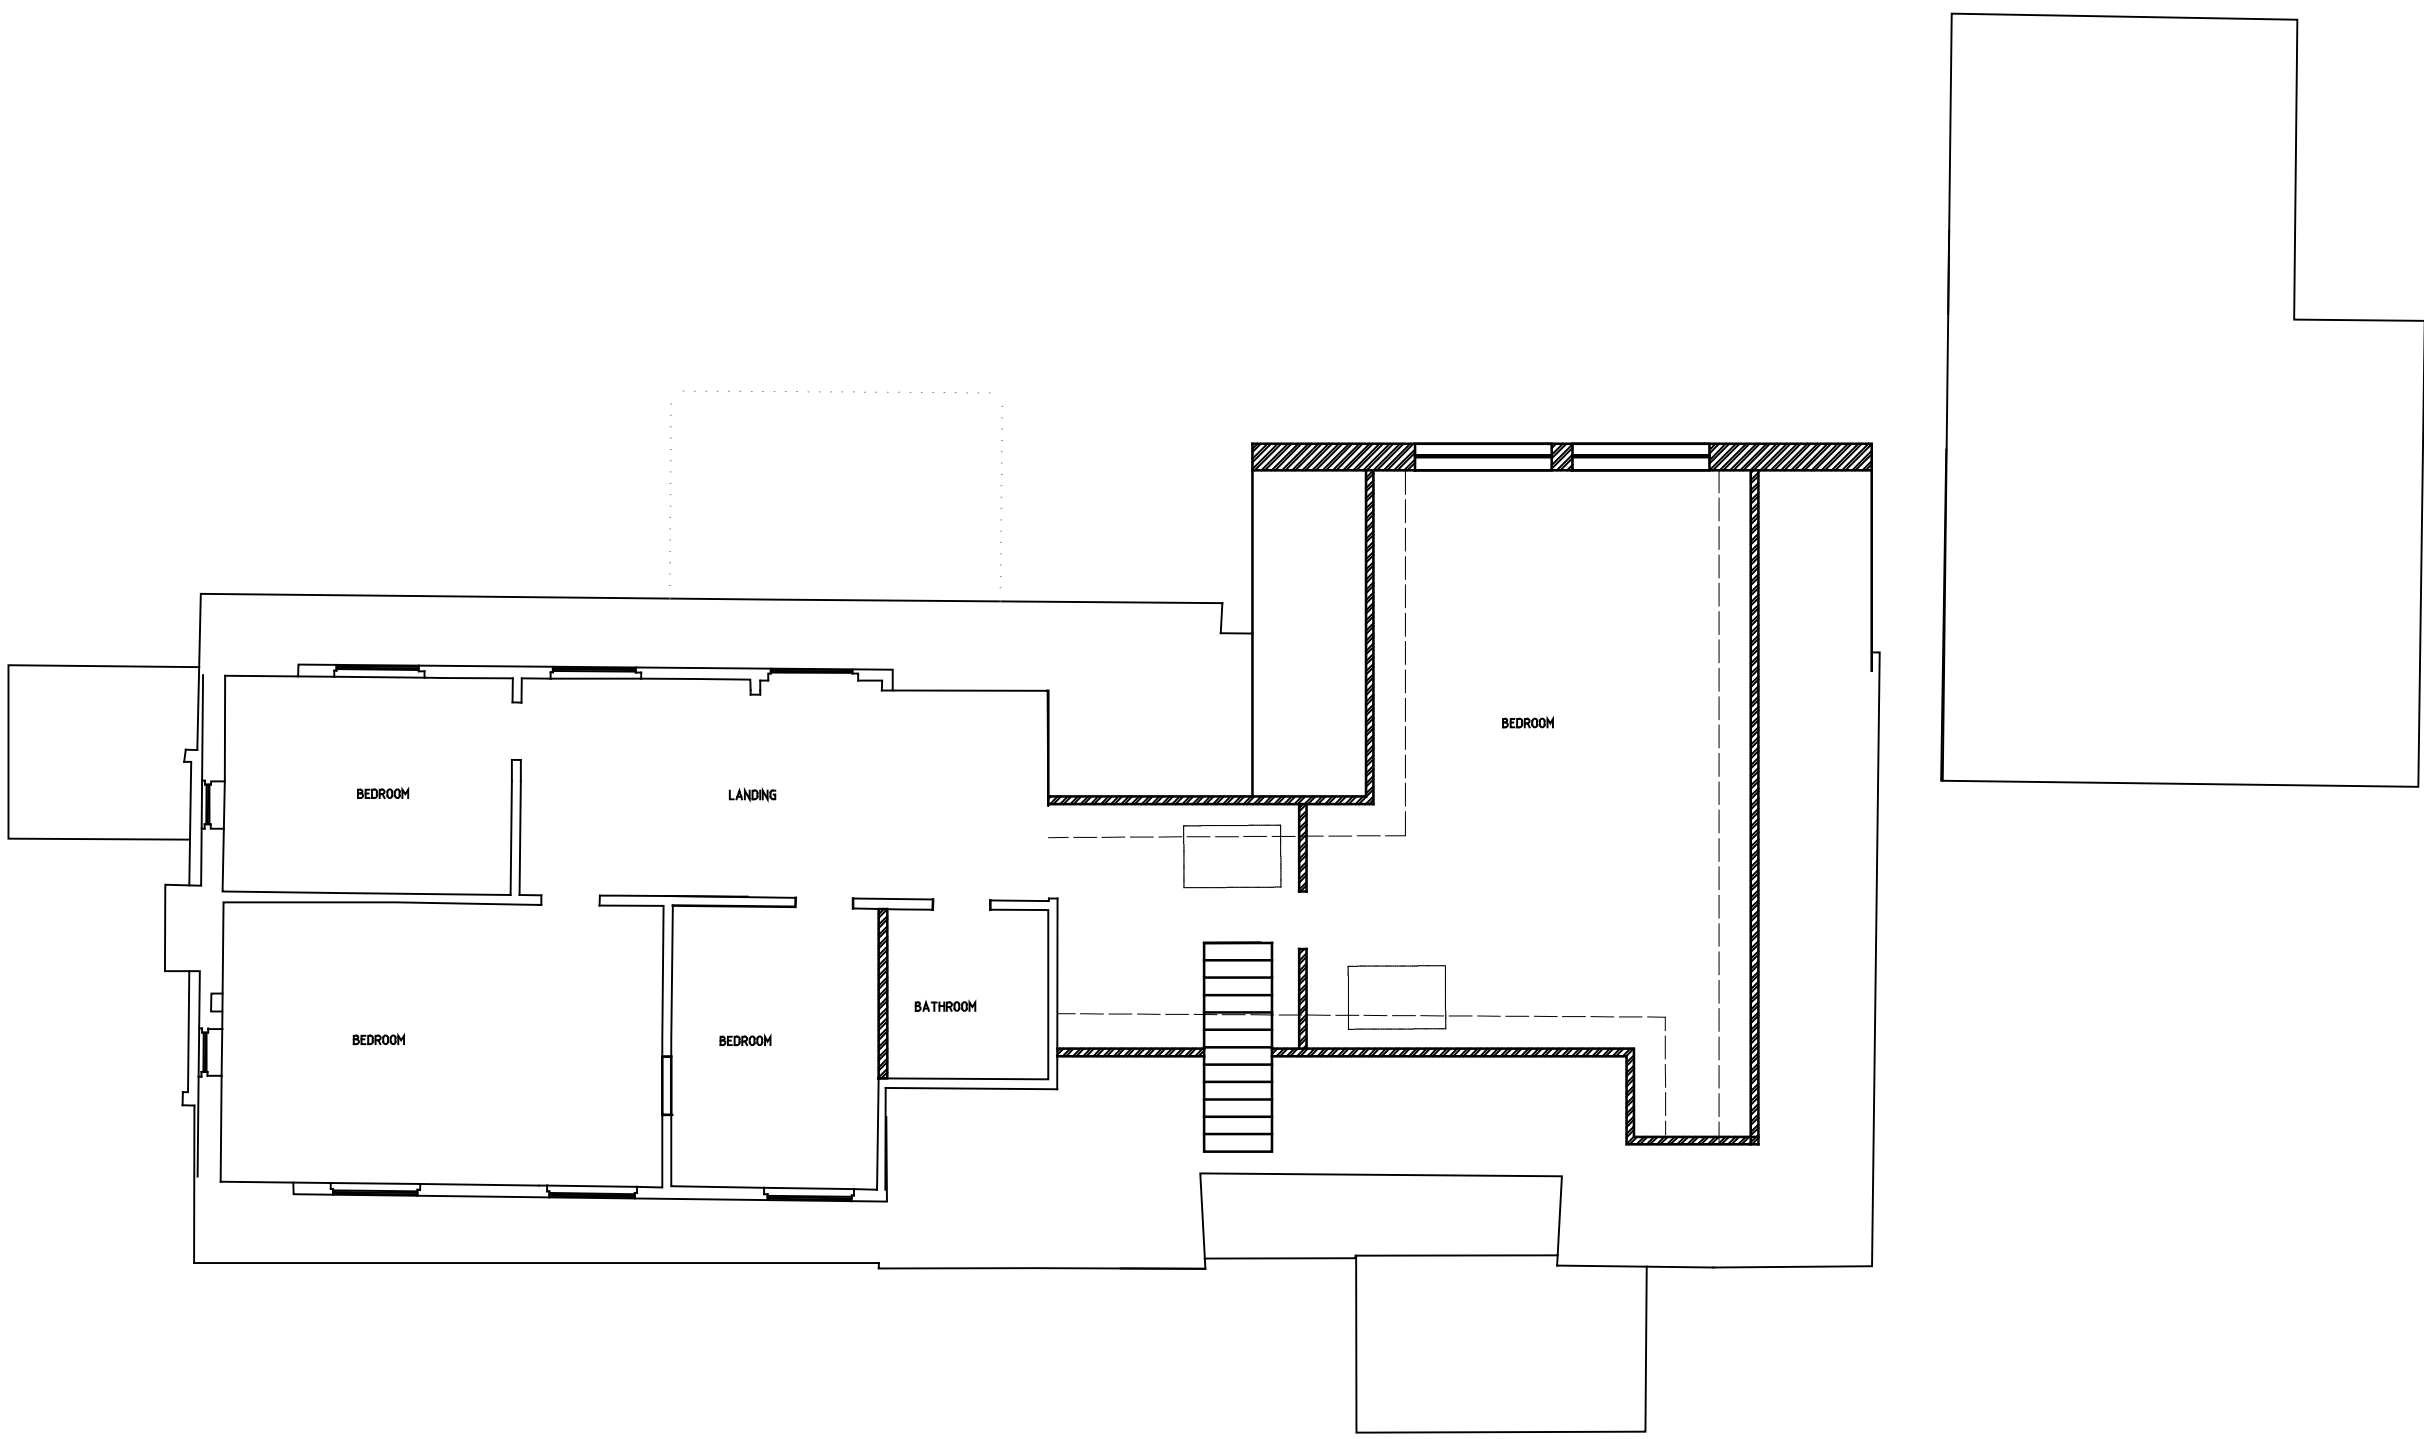

FIRST FLOOR PLAN
SCALE 1:100@A1

NOTES

GENERAL

Copyright: No part of this drawing or any other drawings, details, calculations or schedules pertaining to this project as titled (including any notes therein) may be reproduced in any form either in part or whole without the prior permission in writing of Derek LOFTY & Associates.

All dimensions are in millimeters. Unless noted otherwise.

Do not scale this drawing - other than for planning purposes.

If in doubt - ASK!

This drawing is not to be used for setting out.

All sizes and dimensions to be checked on site prior to commencement and confirmed. This drawing is to be read in conjunction with all other relevant drawings and details.

A	Drawing name and number revised	05/05/26
Rev	Amendments	Date

Client:
PRIVATE CLIENT

Project:
REAR EXTENSION
21 DANESBURY PARK ROAD
WELWYN AL6 9SH

Title:
GENERAL ARRANGEMENTS
PLANS AND ELEVATIONS
AS PROPOSED

Status: PLANNING ISSUE



Derek LOFTY & Associates

The Lodge Studio | Copthorne Road | Croxley Green
Hertfordshire | WD3 4AQ

t: 01923 774373
e: info@dlaconsultants.co.uk

DATE	SCALE	DRAWING No	DRAWN	CHKD.	Rev
MAR'26	SHOWN	13770/101	AML	AML	A

