



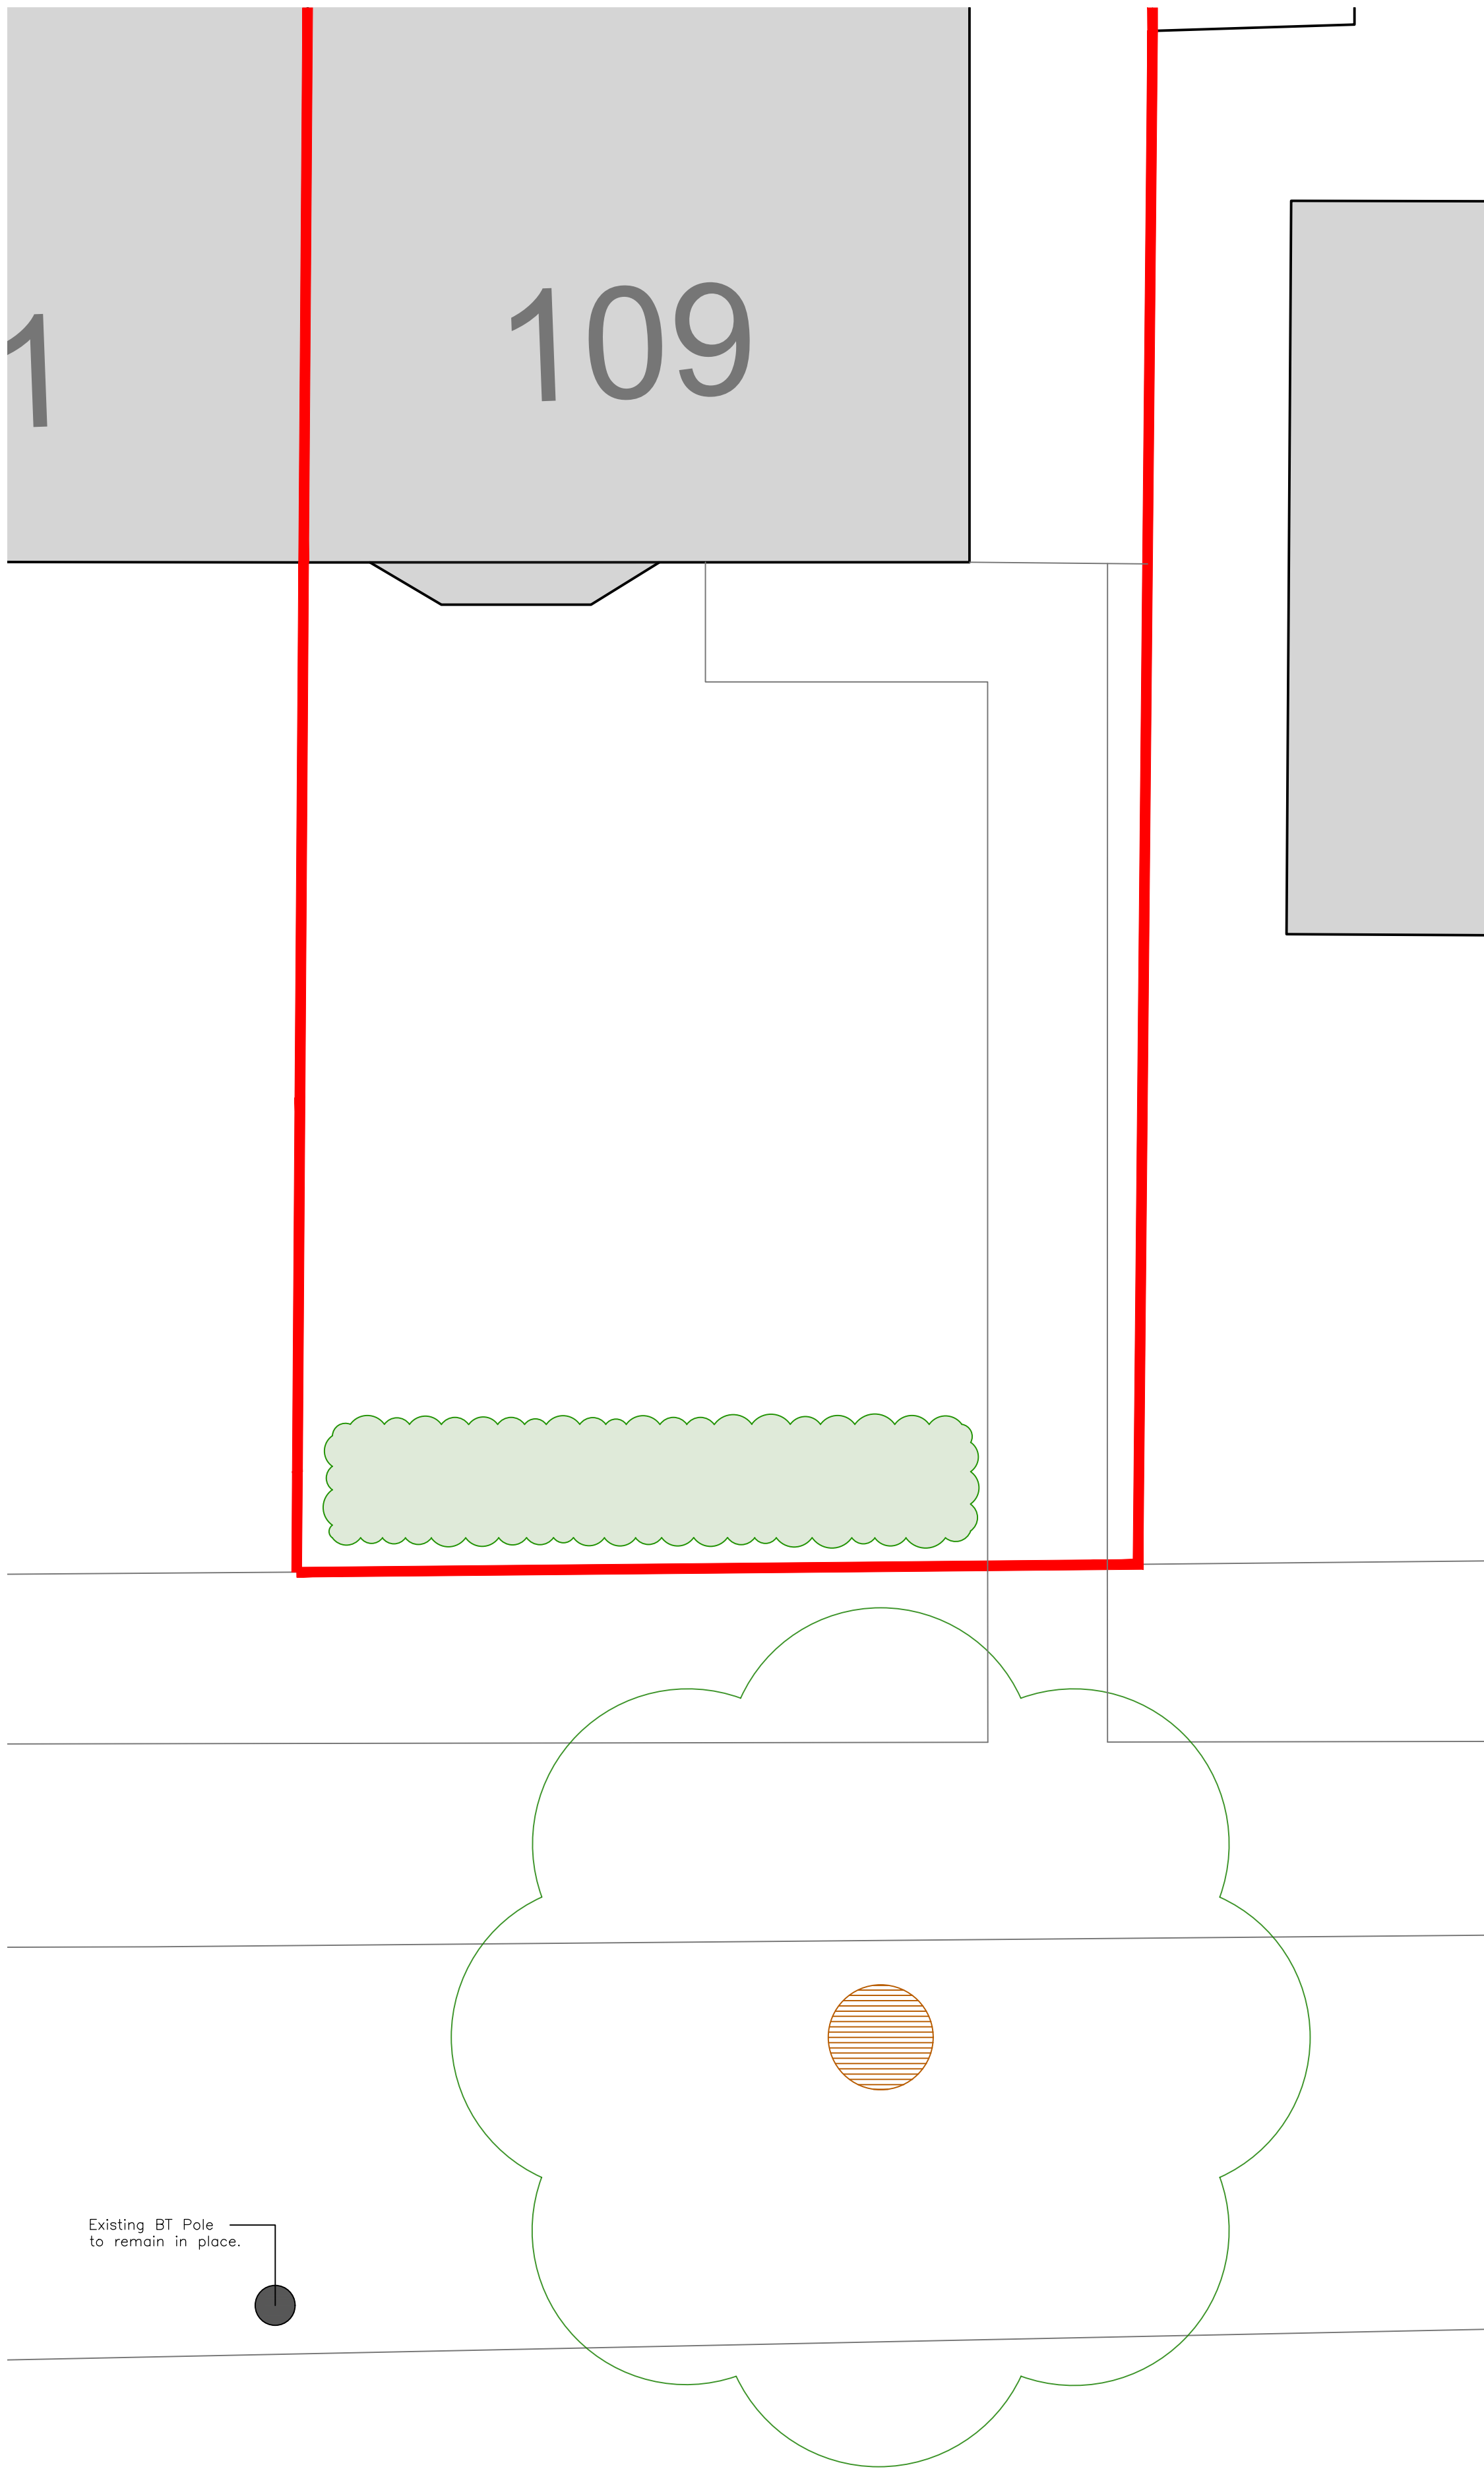

Existing Site Plan
Scale 1:50

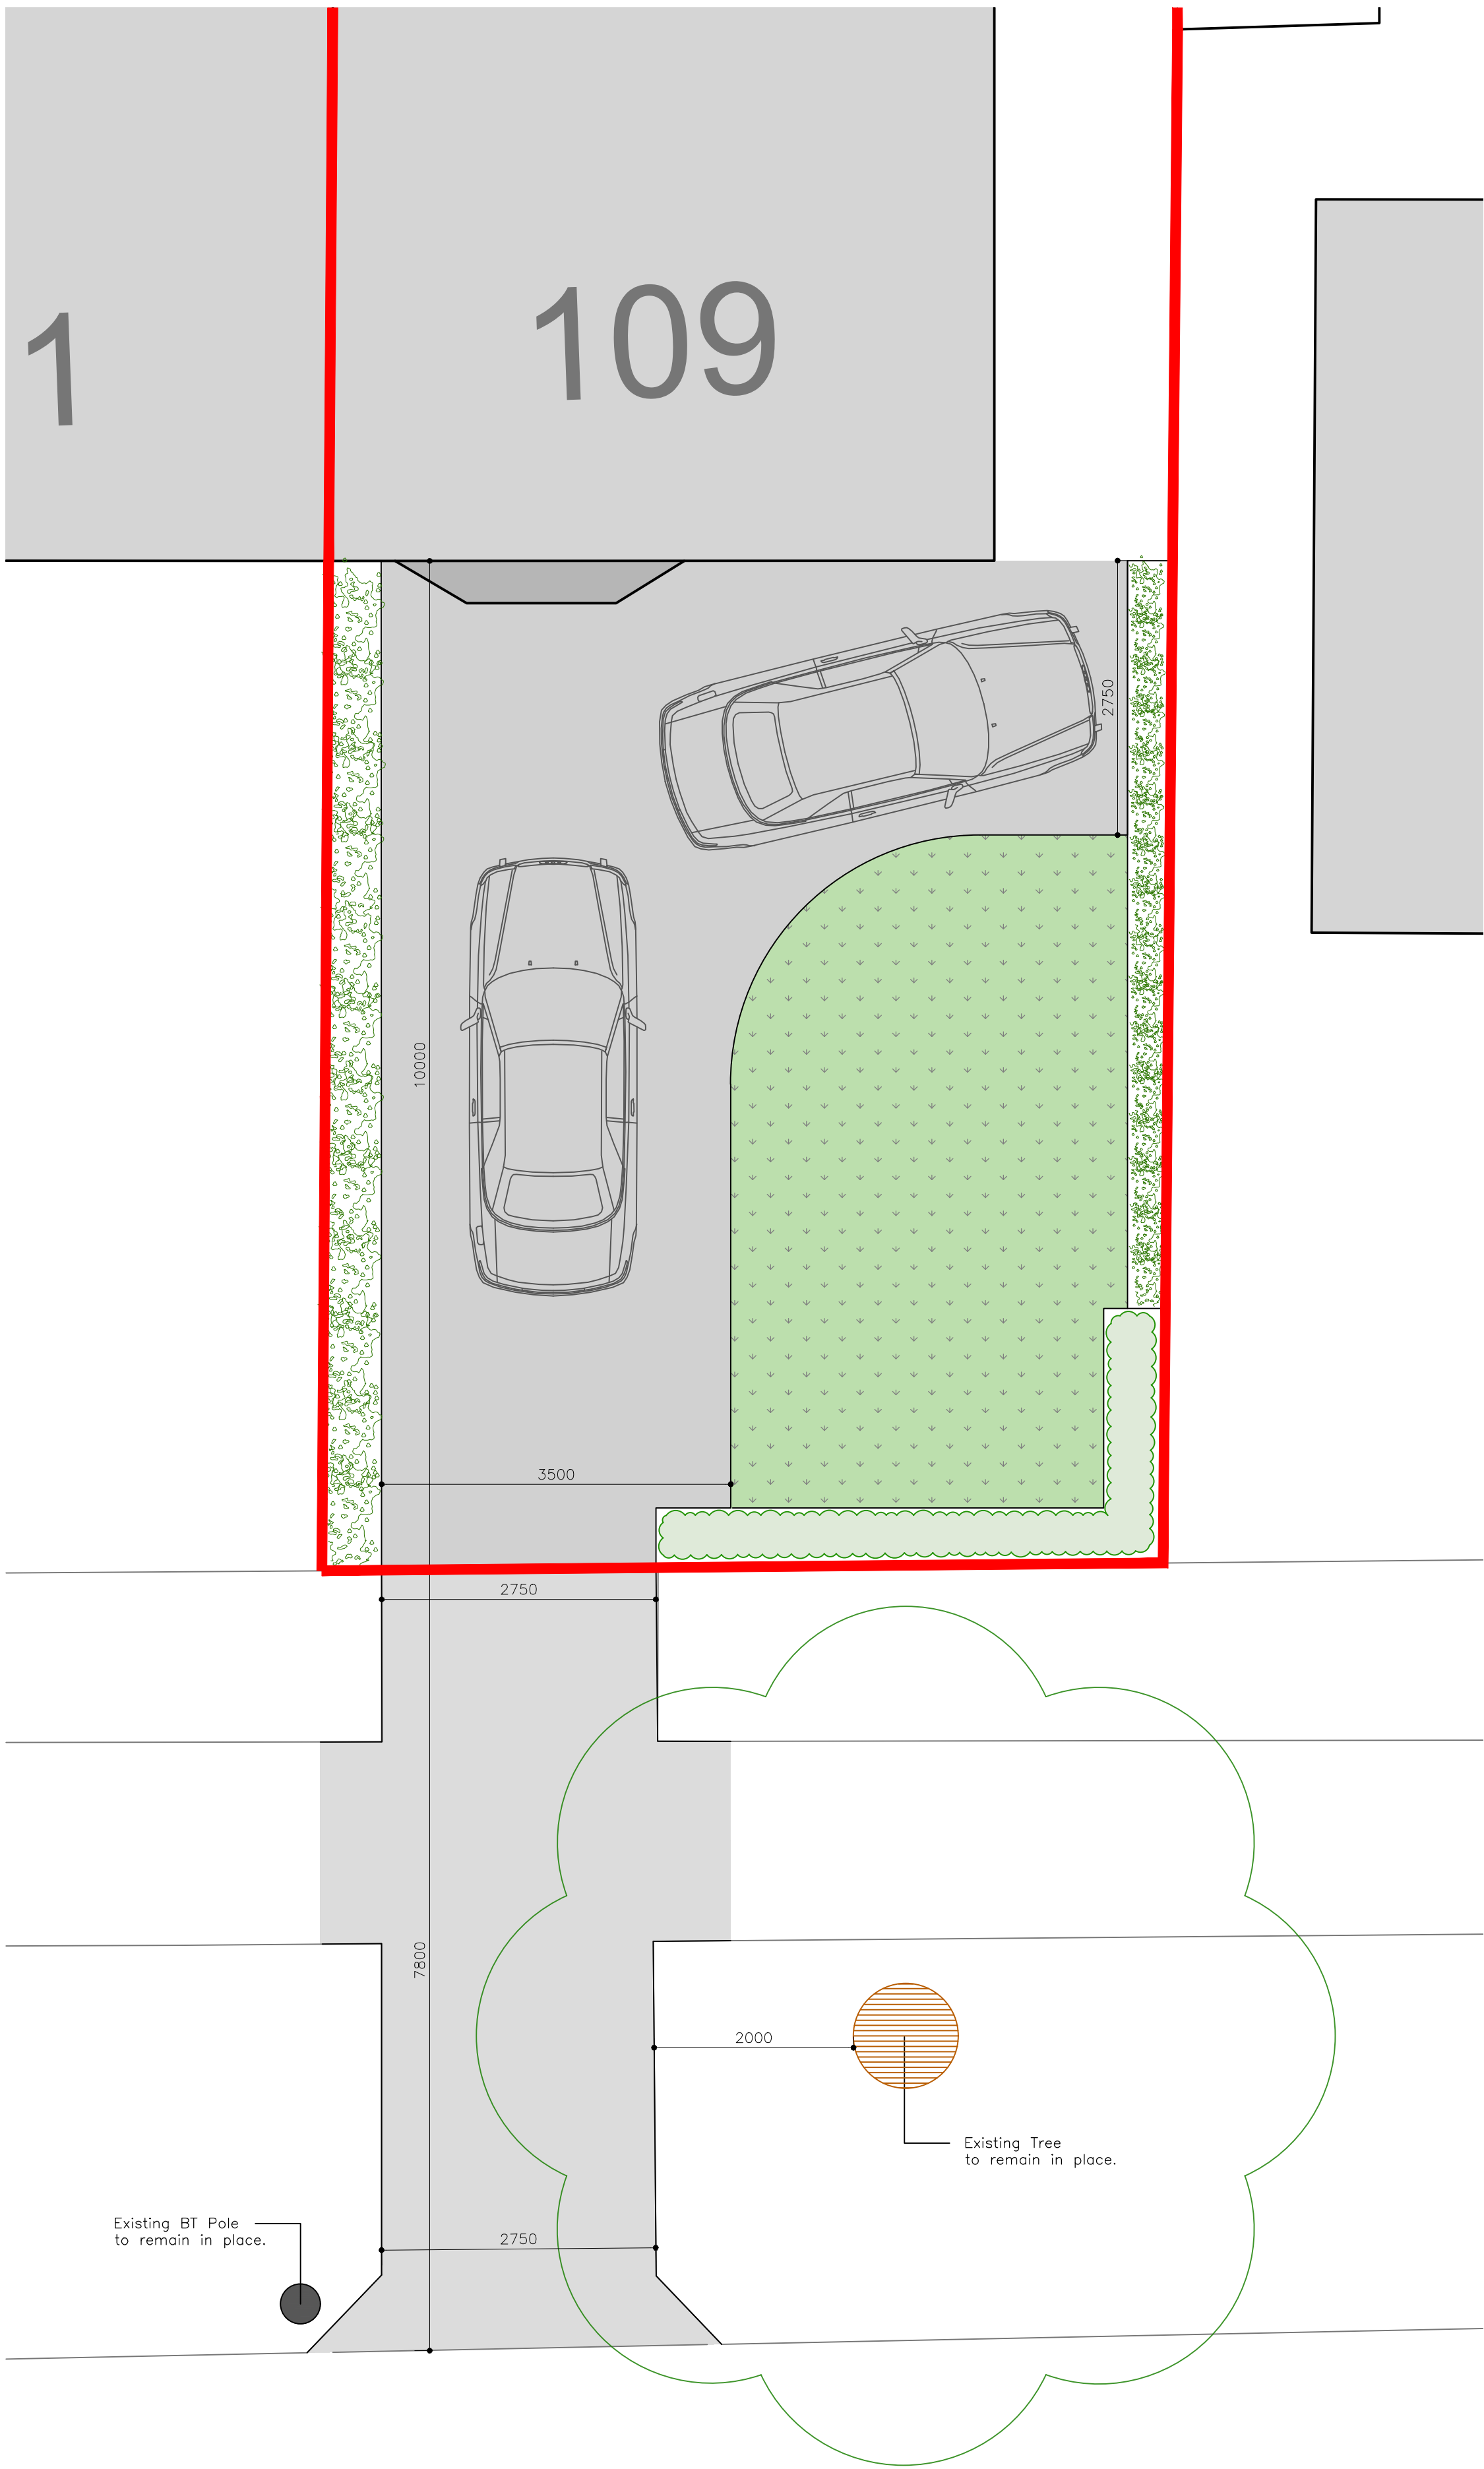

Proposed Site Plan
Scale 1:50

