



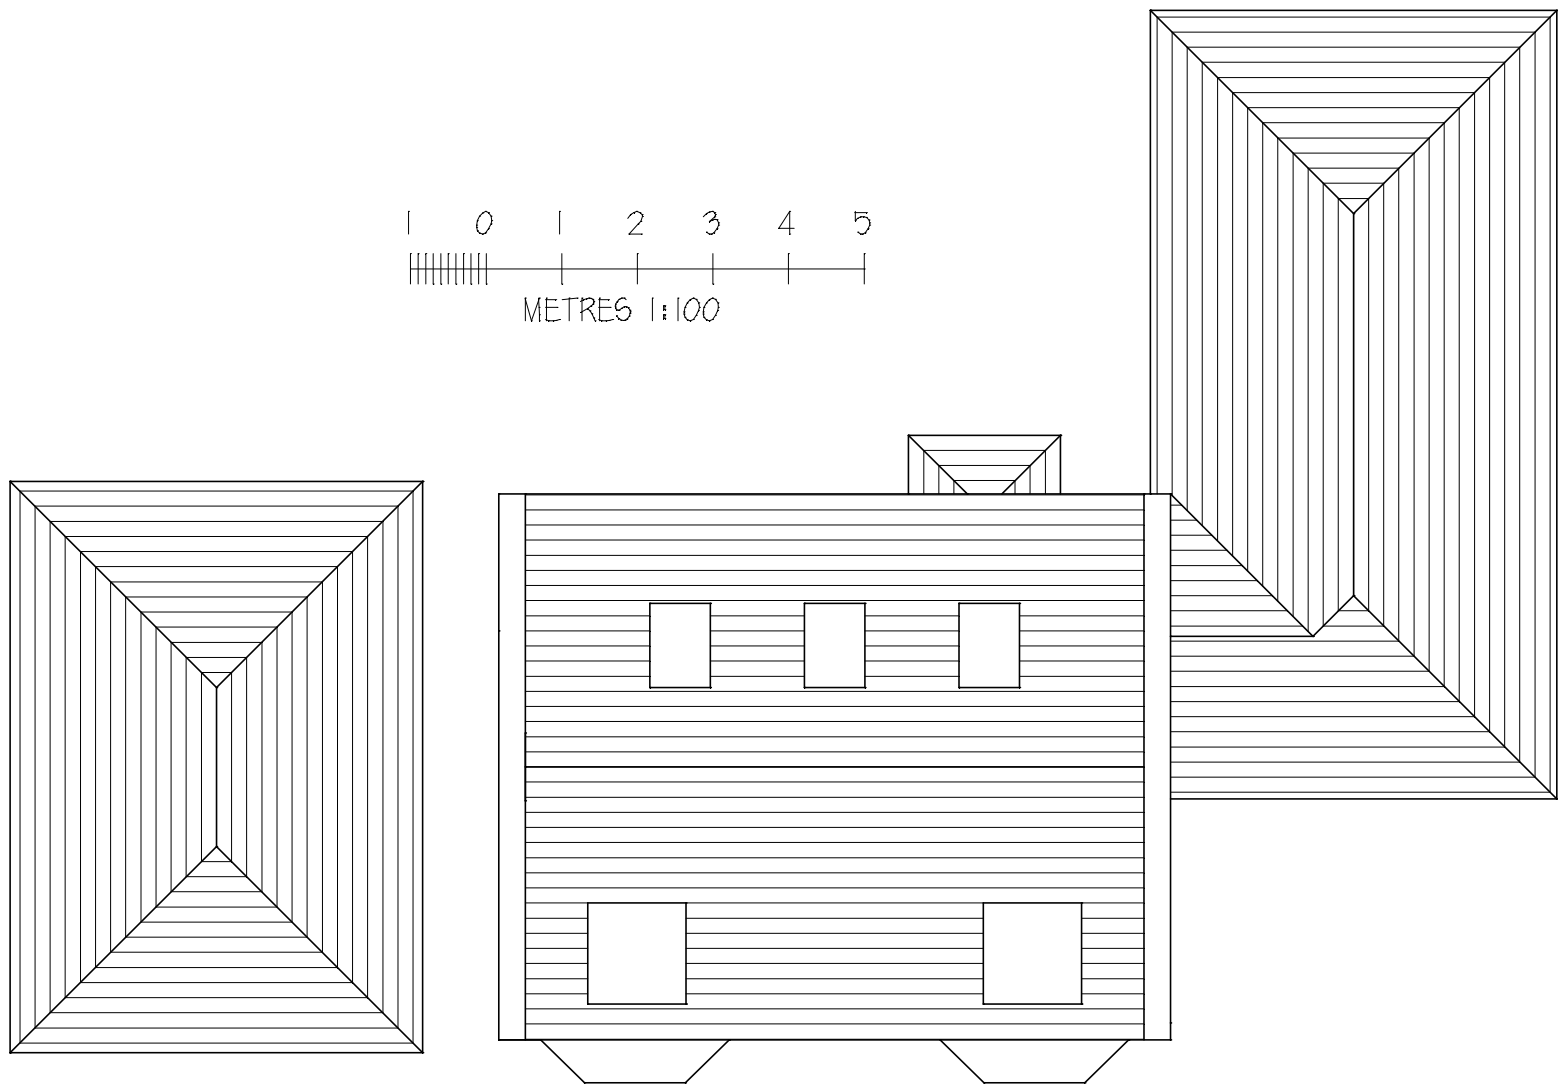

Roof Plan 1:100

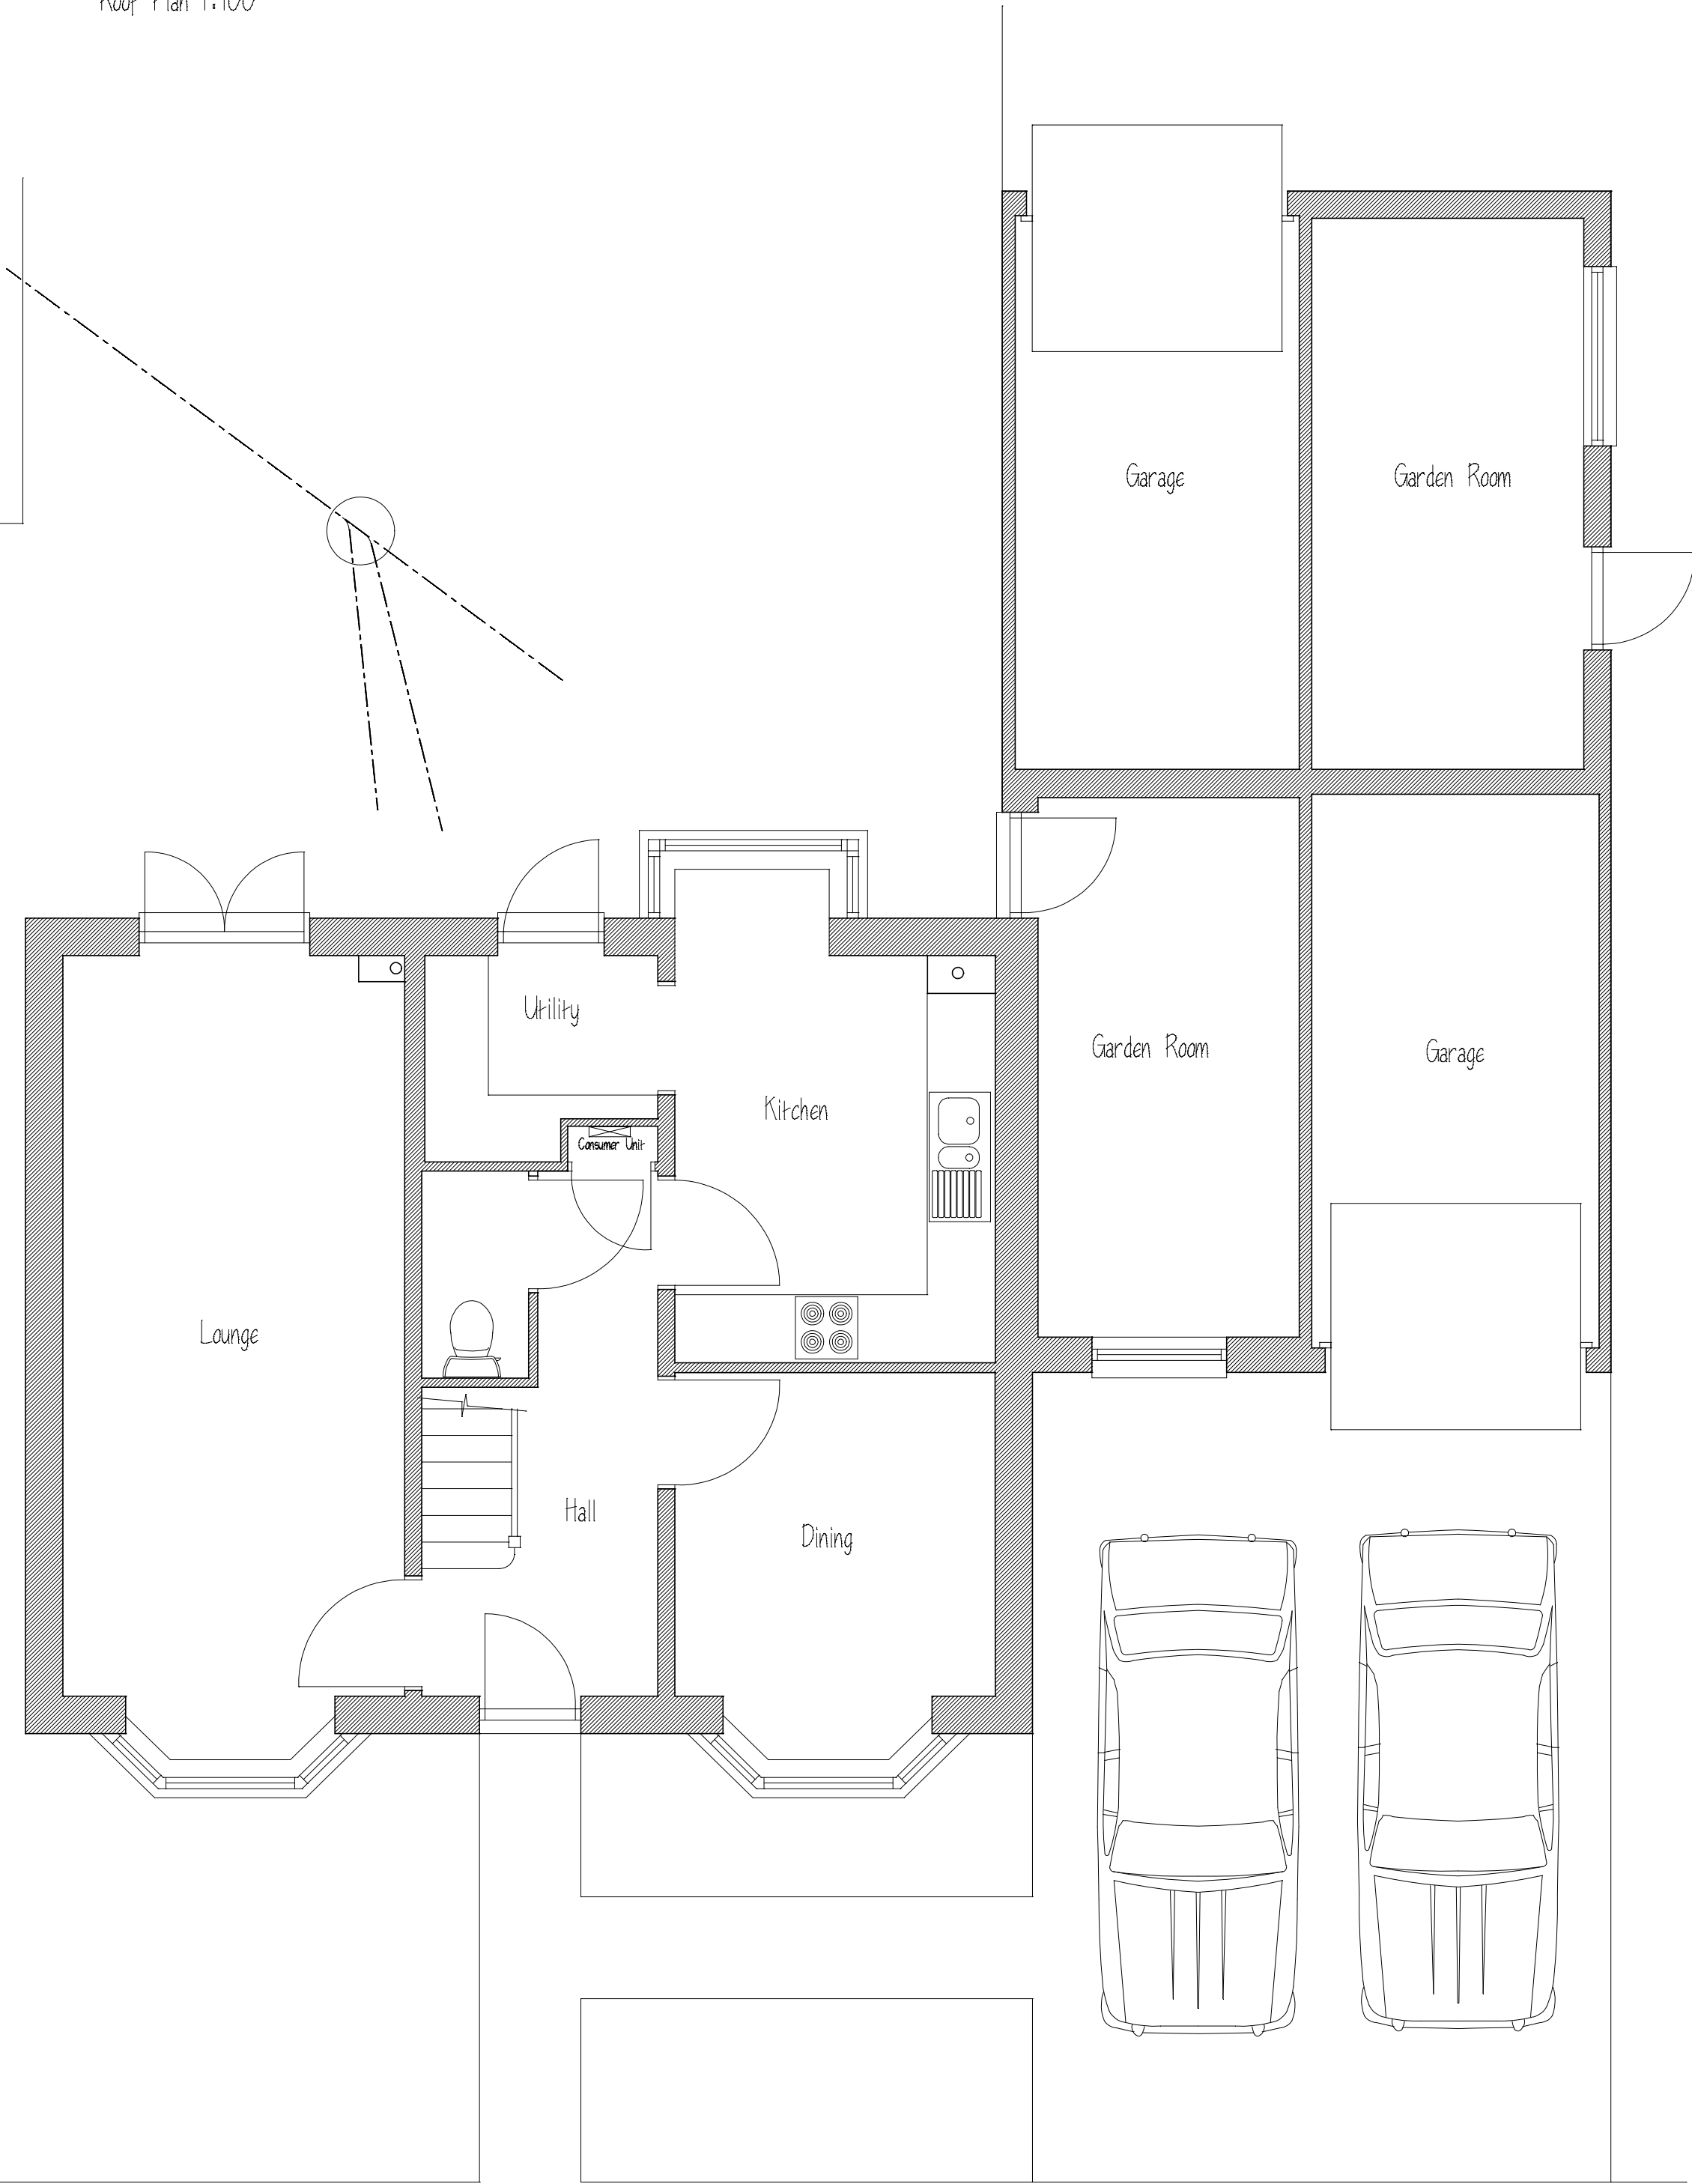

Front Elevation (North East)




Side Elevation (North East)



Rear Elevation (South West)




Side Elevation (South East)

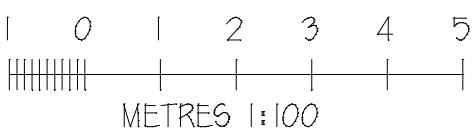


ALL DIMENSIONS & INFORMATION FOUND ON THESE DRAWINGS ARE TO BE CHECKED BY THE CONTRACTOR PRIOR TO COMMENCEMENT OF ANY WORKS ON SITE.
ANY DISCREPANCIES FOUND ARE TO BE DISCUSSED WITH 'ARIA DESIGN'.
IF IN DOUBT - 'ASK'
DO NOT SCALE FROM THESE DRAWINGS EXCEPT FOR PLANNING PURPOSES ONLY.

REVISIONS:-

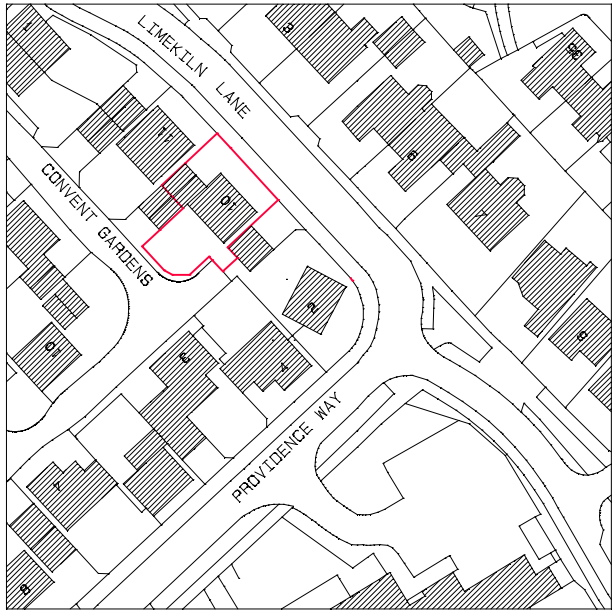

NOTES:- Location Plan 1:1250

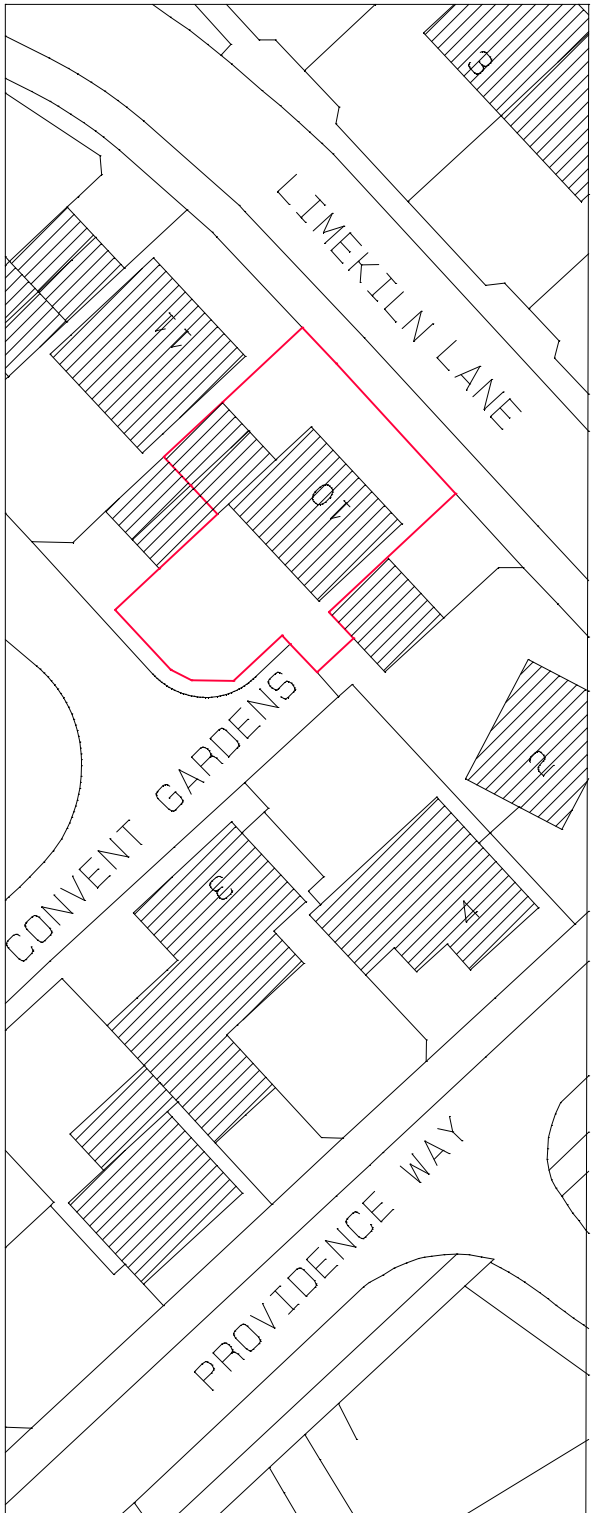

Site Plan 1:500

PROJECT:-
10 Limekiln Lane
Baldock
Herts

TITLE:-
Plans and Elevations
as Existing

SCALE:- 1:100 1:50 (A1) JOB/DRG. No:-
DATE:- Oct 2024 1551:01

Aria Design
ARCHITECTURAL DESIGNS AND SURVEYS
90 Chertsey Rise
Stevenage
Hertfordshire SG2 9JL
Tel (01438) 231641 Mob 07780 928317