





NOTES:
• SEE SEPARATE WRITTEN SPECIFICATION CHECKLIST FOR MAIN DETAILS

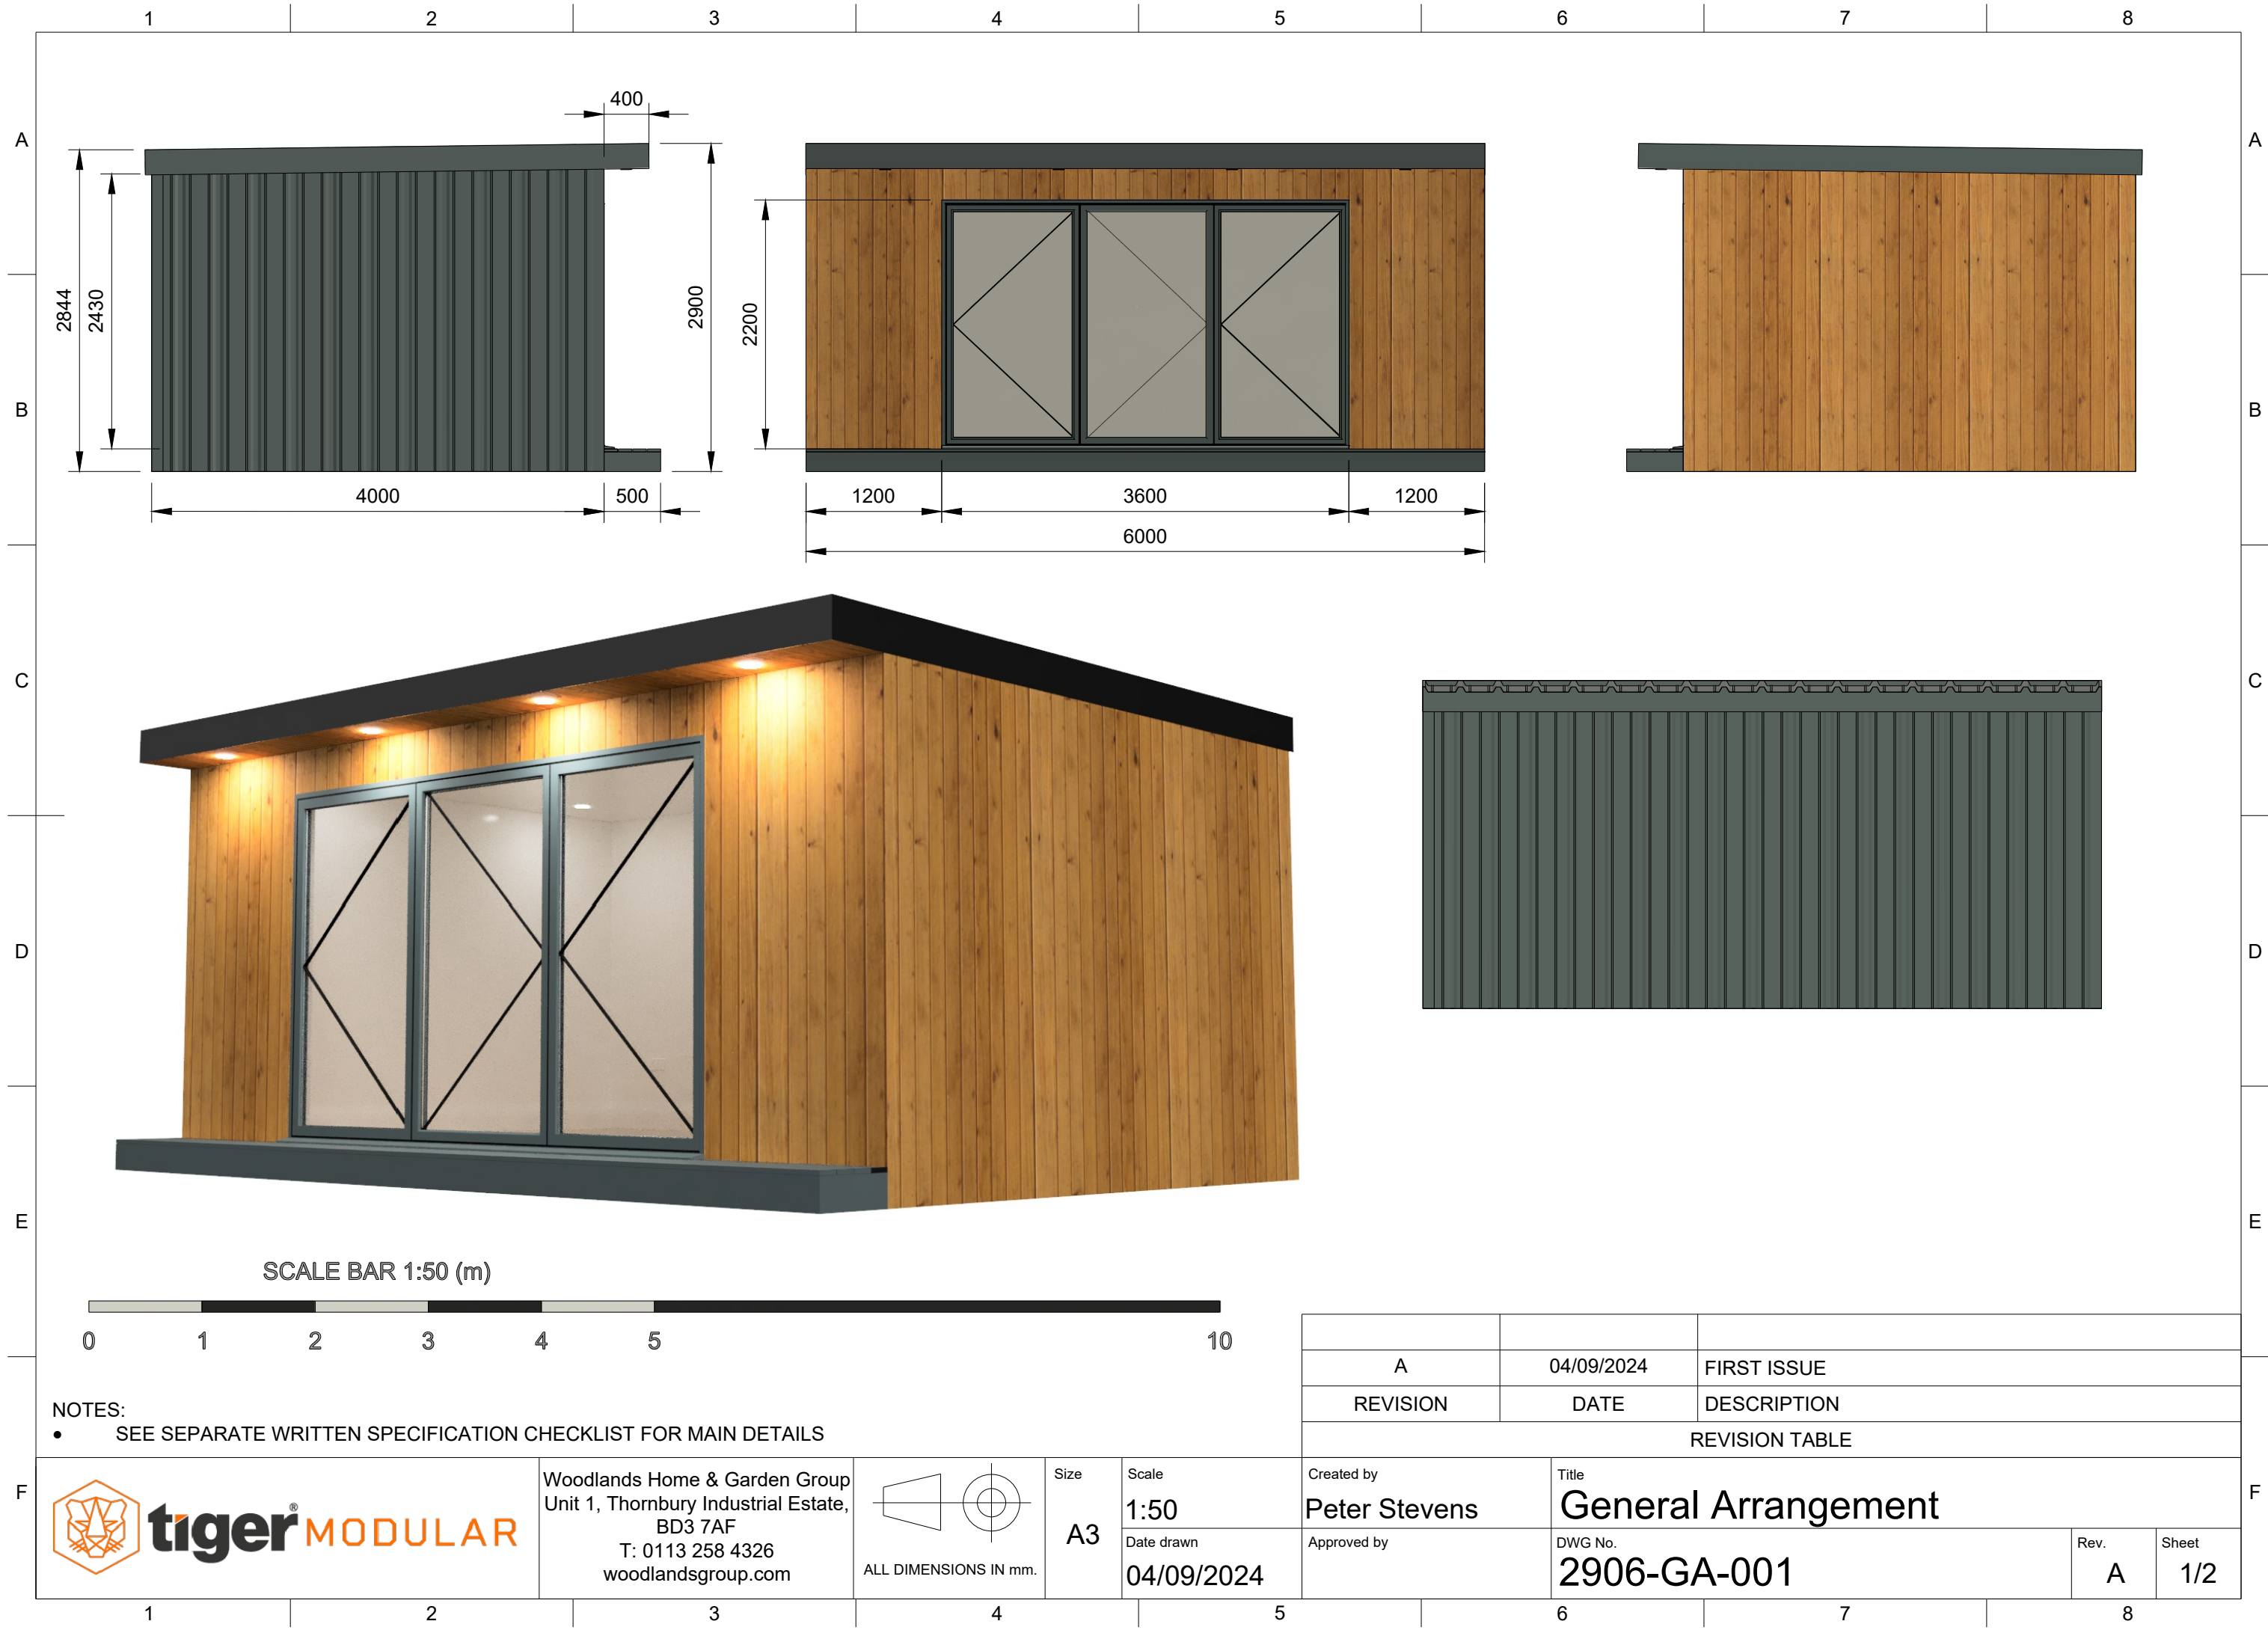

Woodlands Home & Garden Group
Unit 1, Thornbury Industrial Estate,
BD3 7AF
T: 0113 258 4326
woodlandsgroup.com

 

ALL DIMENSIONS IN mm.

Size
A3

Scale
1:50
Date drawn
04/09/2024


Created by
Peter Stevens
Approved by

Title
General Arrangement
DWG No.
2906-GA-001


Rev.
A
Sheet
1/2

ELECTRICAL LAYOUT / PLAN VIEW

BASE SIZE + 45 CLADDING PER WALL
BASE SIZE + 60 STEEL PER WALL

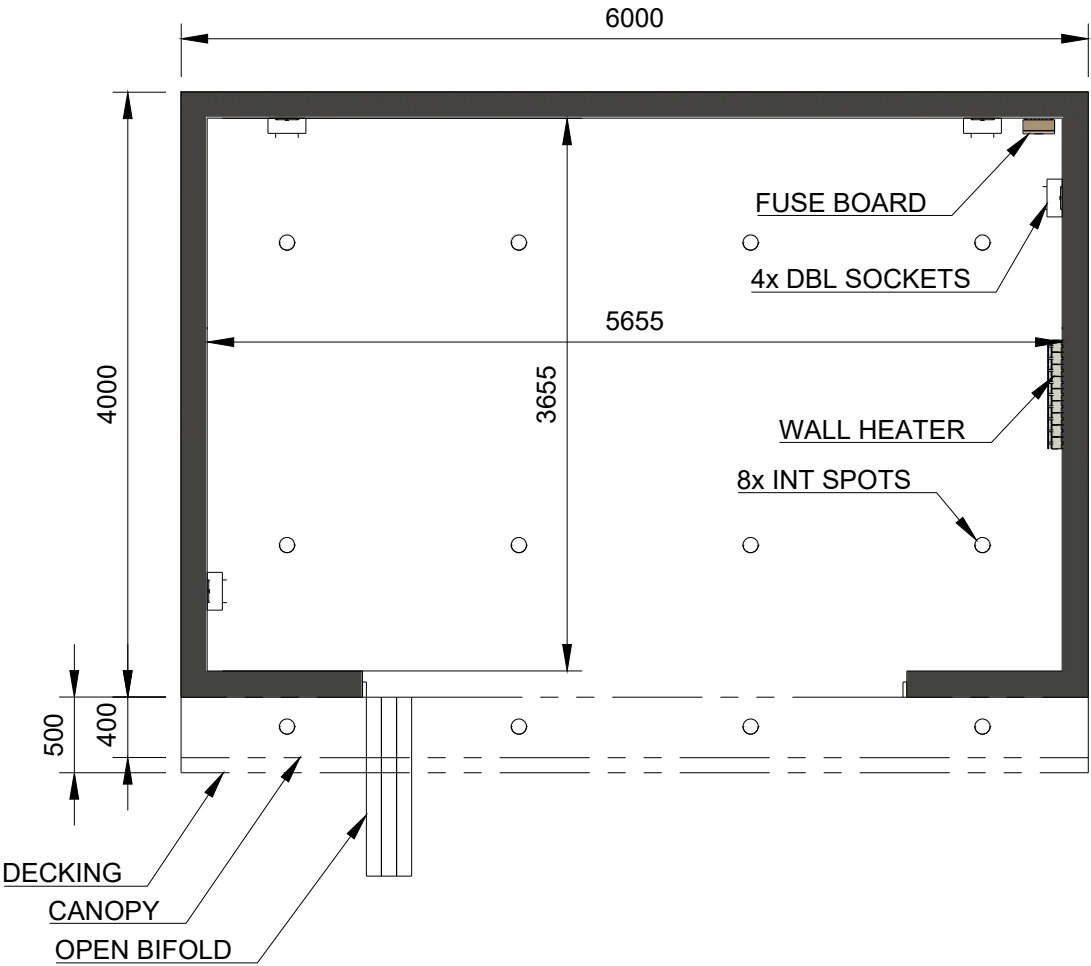

SCALE BAR 1:50 (m)

 

NOTES:
• SEE SEPARATE WRITTEN SPECIFICATION CHECKLIST FOR MAIN DETAILS

ROOM	18.7	20.7	222.4
DESCRIPTION	PERIMETER (m)	AREA (m.sq)	AREA (ft.sq)
ROOM DETAILS			

	Woodlands Home & Garden Group Unit 1, Thornbury Industrial Estate, BD3 7AF T: 0113 258 4326 woodlandsgroup.com		Size A3	Scale 1:50	Created by Peter Stevens	Title Electrical / Int. Plan View		
				Date drawn 04/09/2024	Approved by	DWG No. 2906-GA-001	Rev. A	Sheet 2/2