


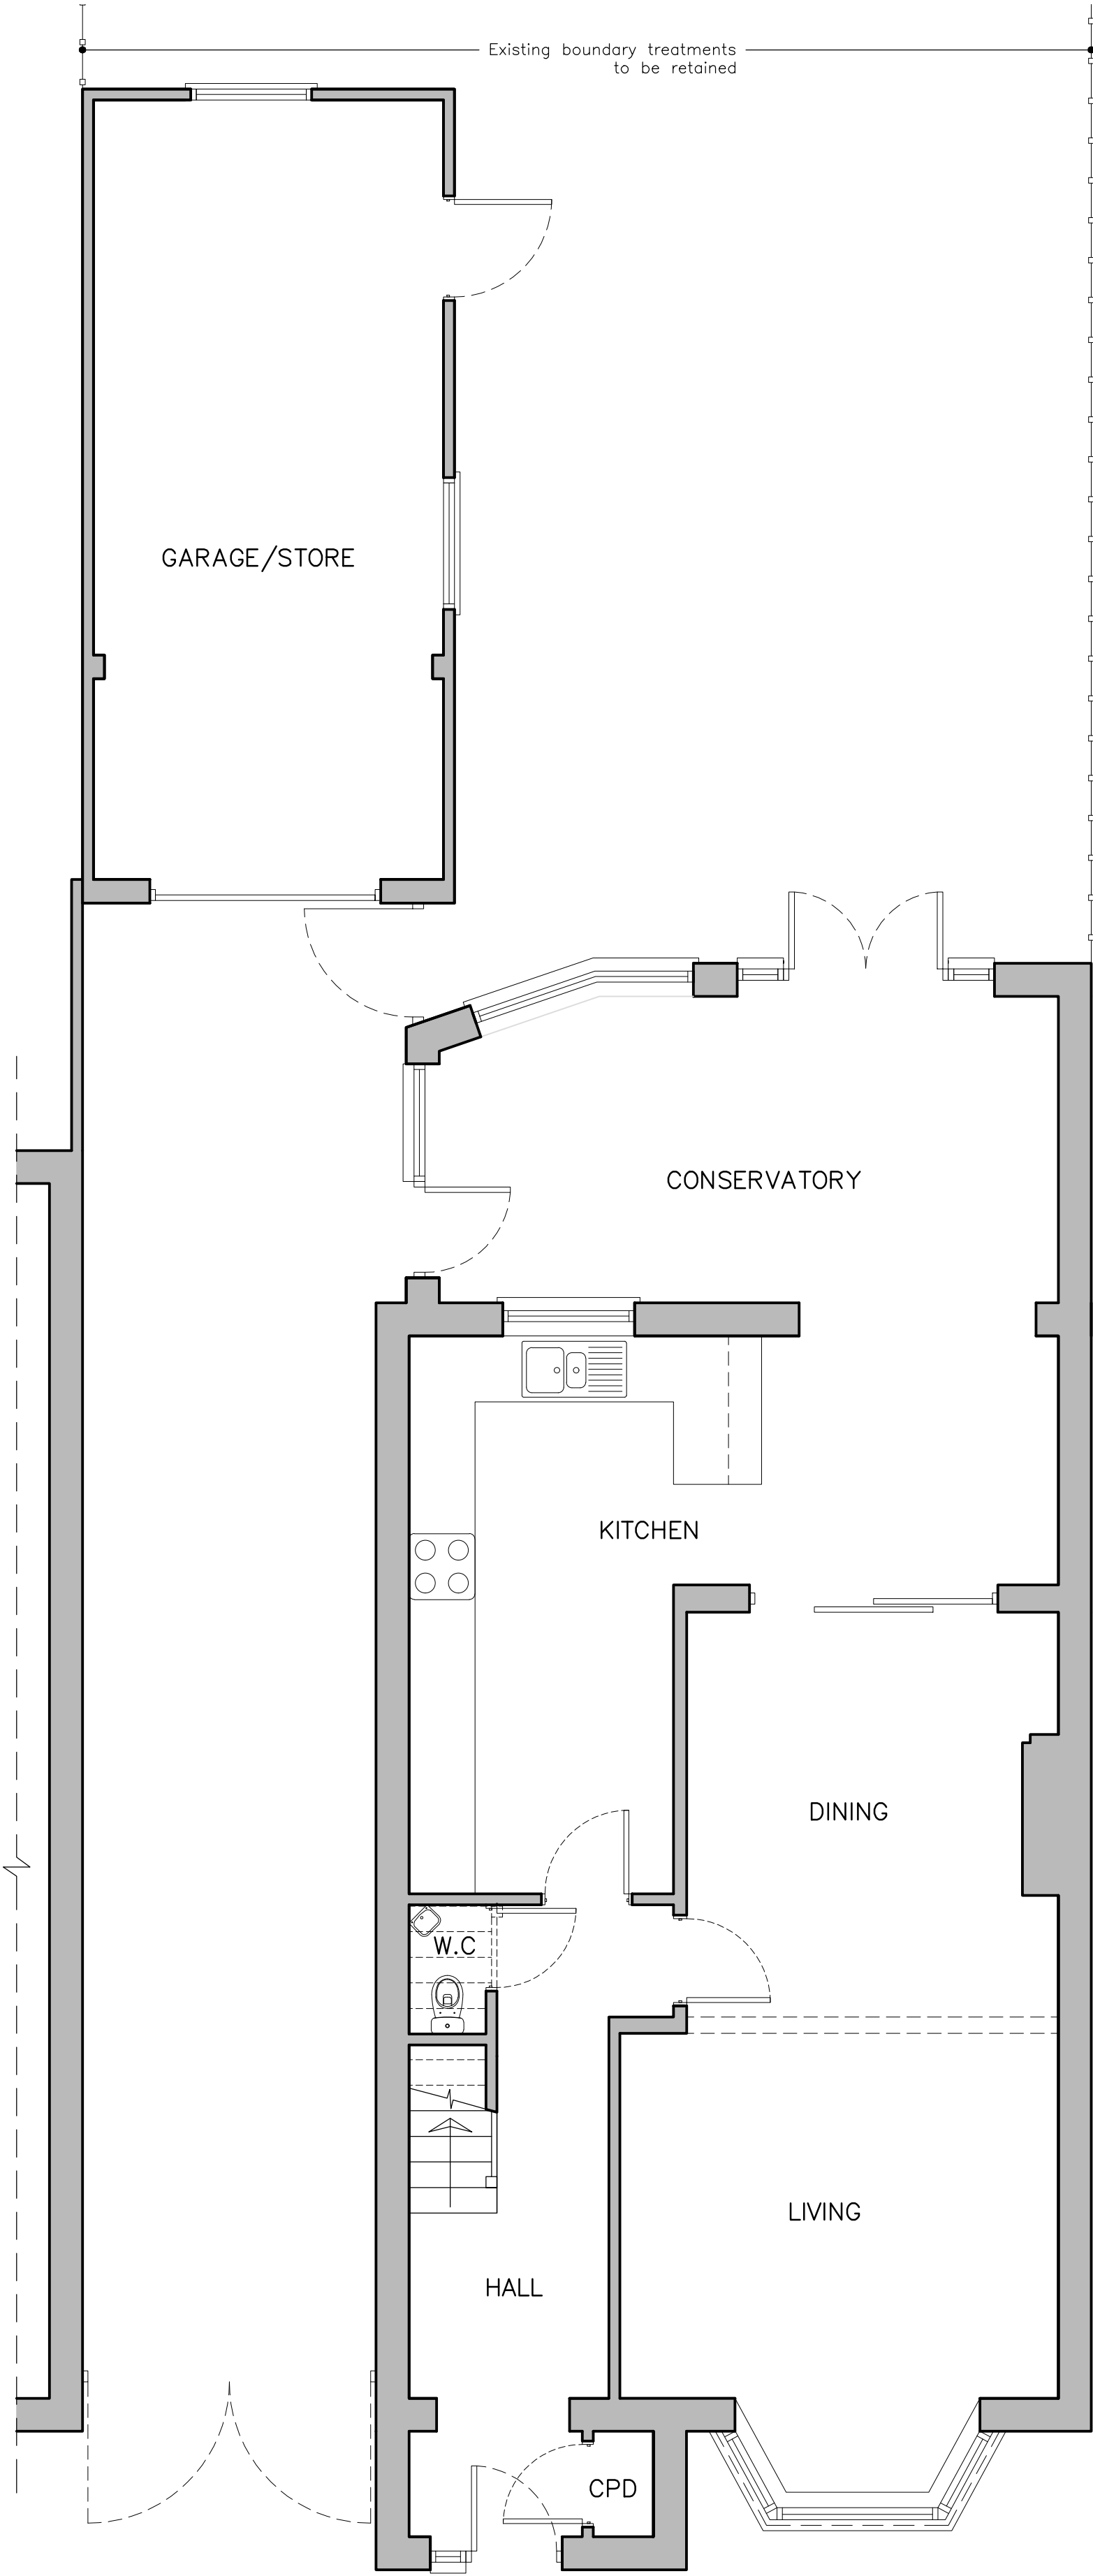
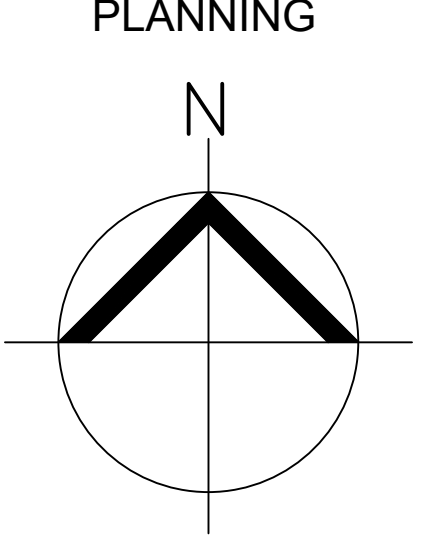
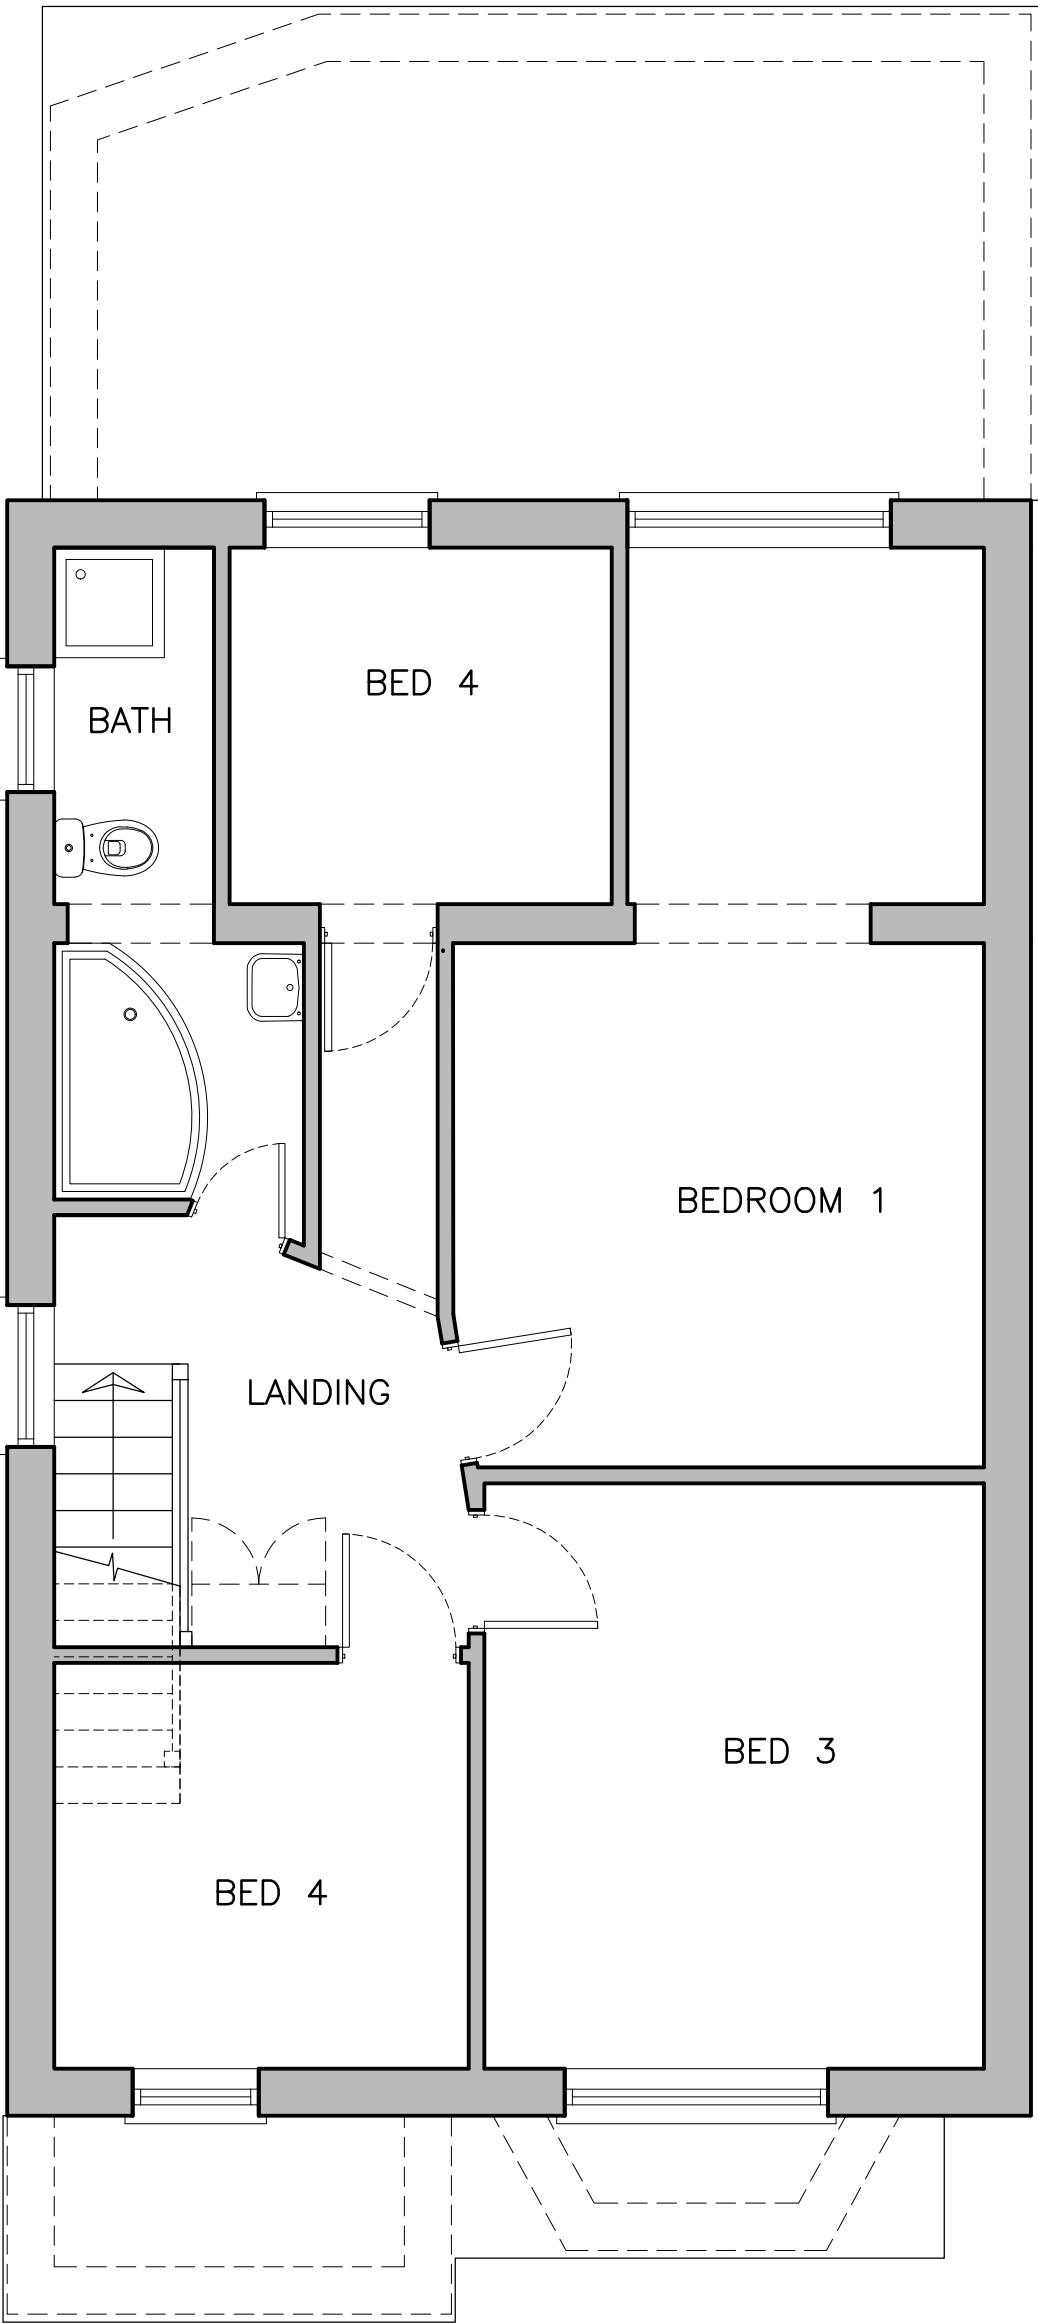


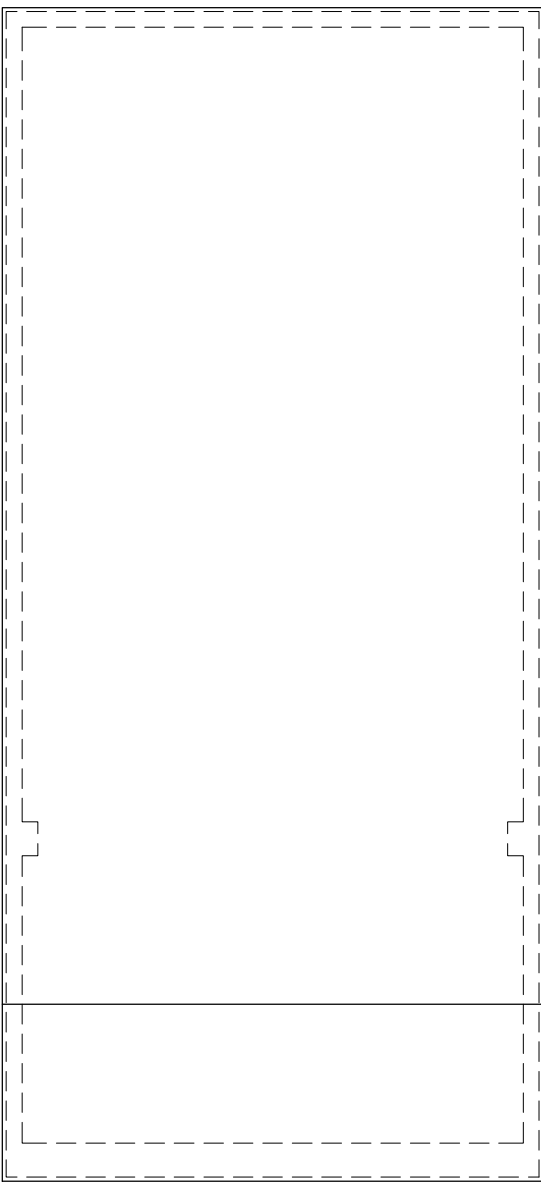


EXISTING GROUND FLOOR PLAN
1: 50@A1

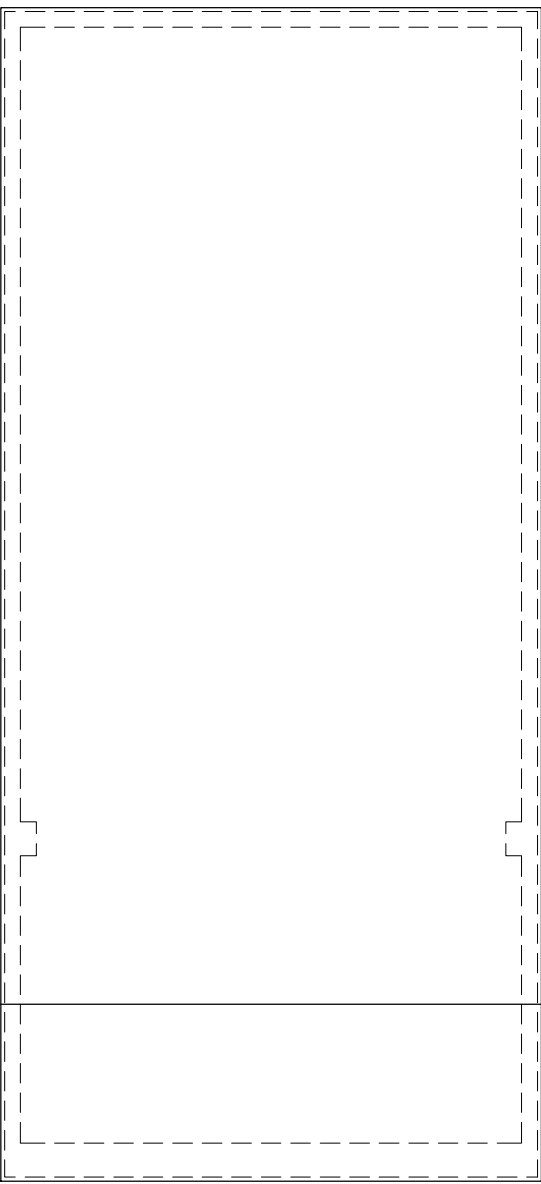


EXISTING FIRST FLOOR PLAN
1: 50@A1

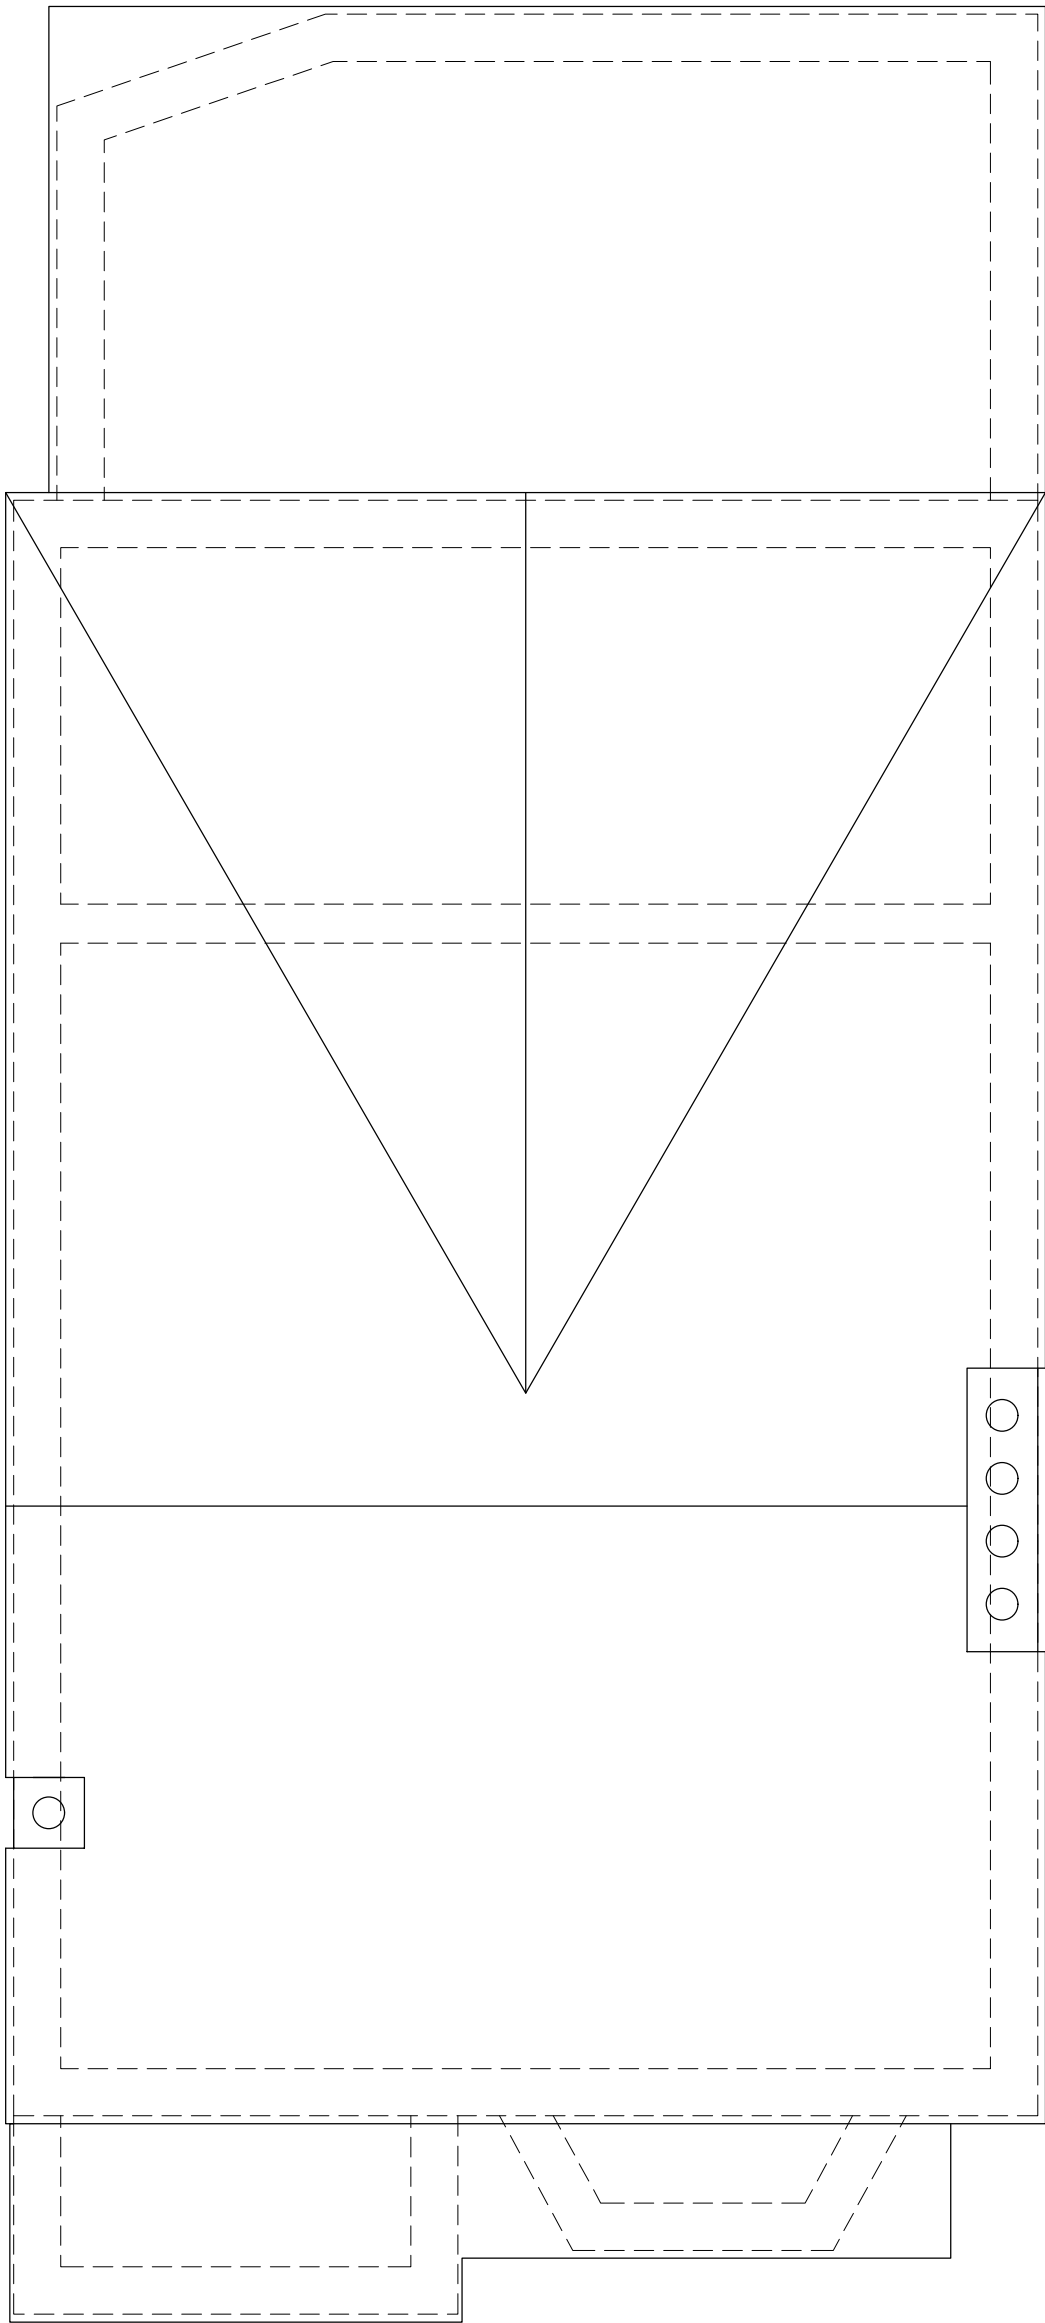


EXISTING ROOF PLAN
1: 50@A1

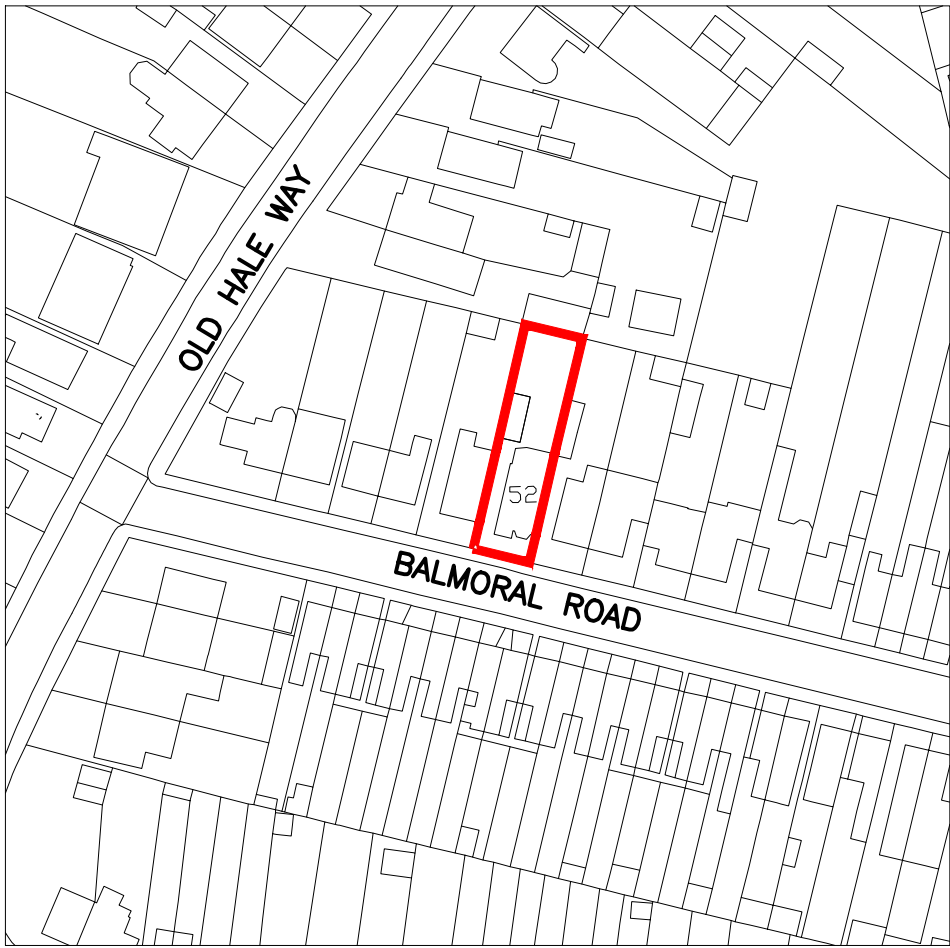


SITE LOCATION PLAN 1:1250@A1

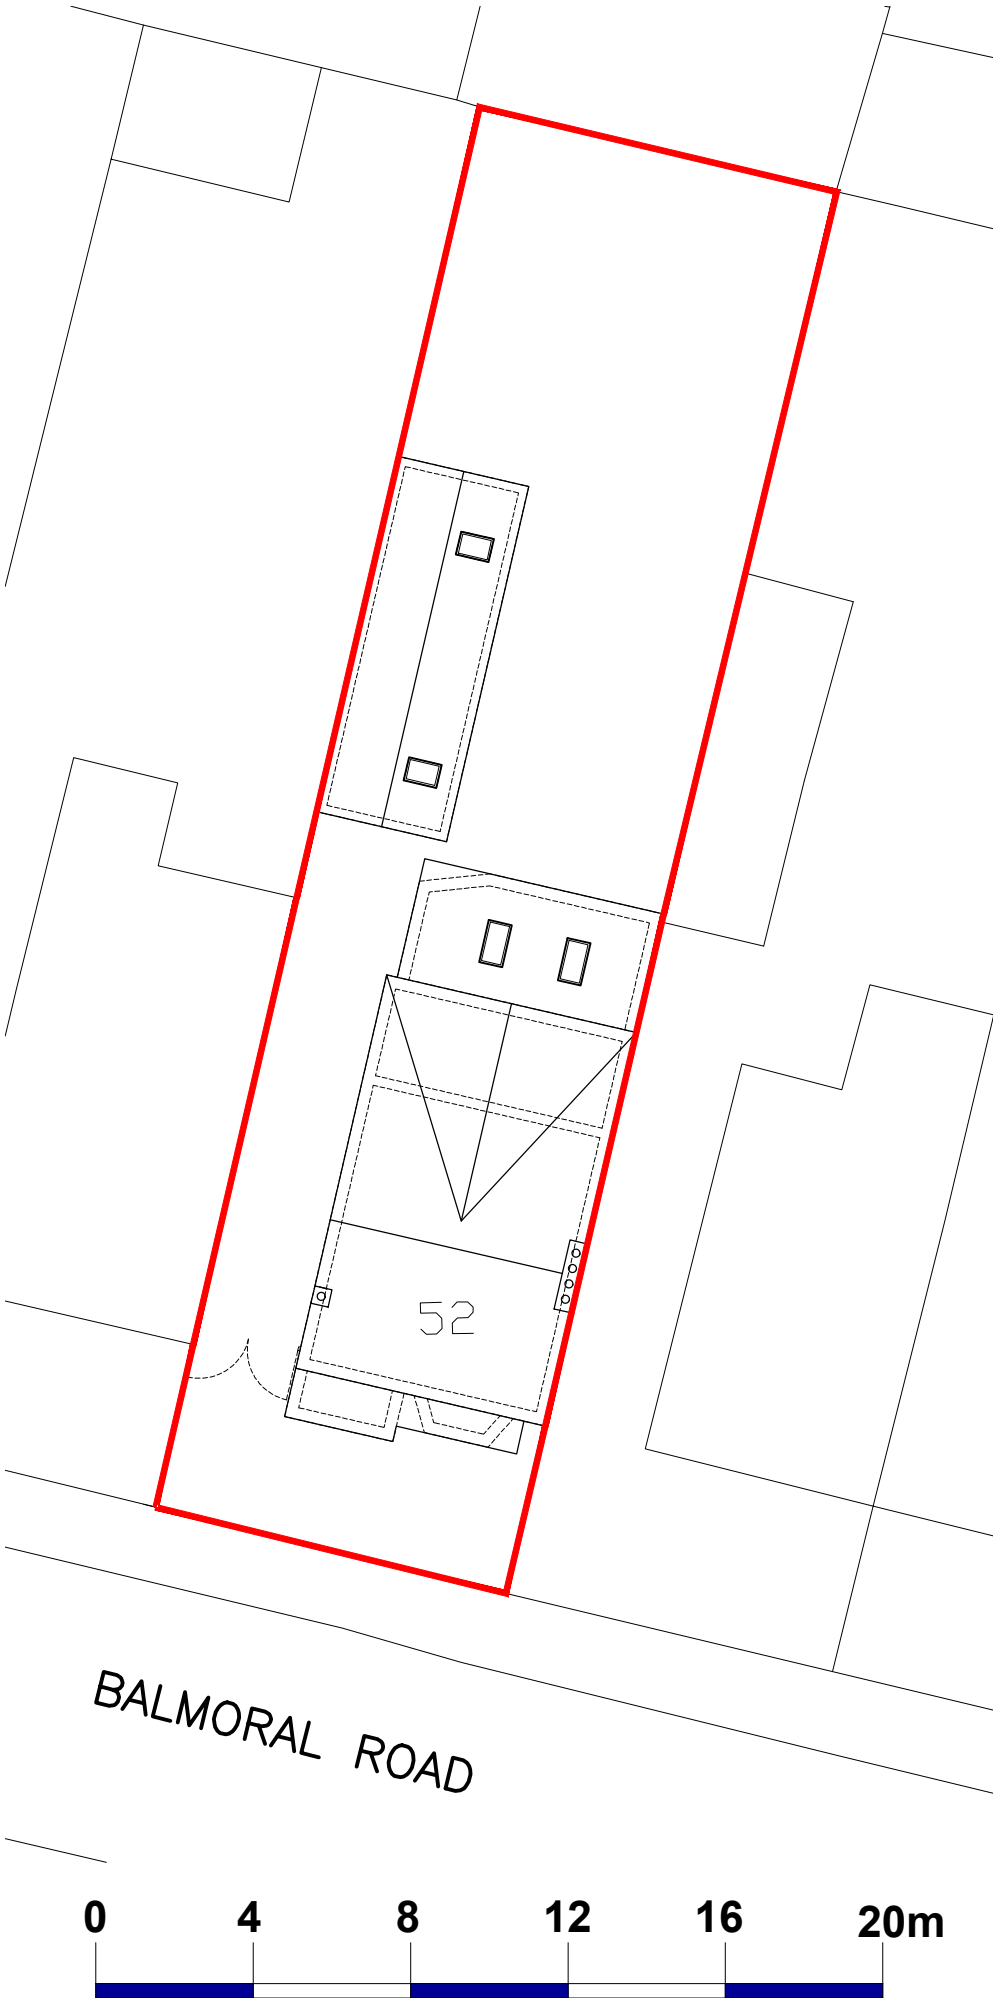

PROPOSED SITE/ROOF PLAN 1: 200@A1

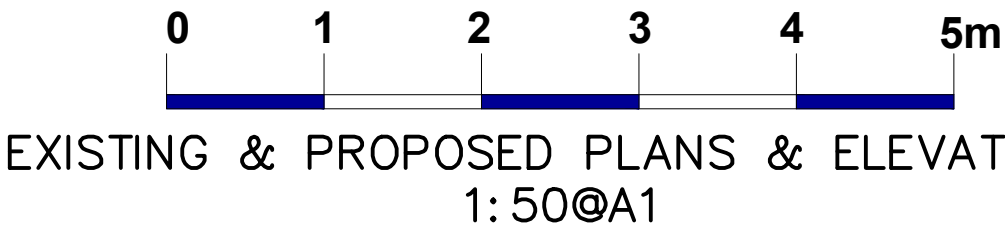

EXISTING & PROPOSED PLANS & ELEVATIONS
1: 50@A1

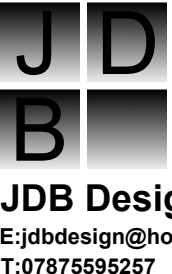

A Roof plan amended to show additional depth to annexe.				06/12/24	
Project 52 Balmoral Road, Hitchin					
Title Existing Plans, Site Location Plan & Proposed Site/Roof Plan					
Scale As shown @A1		Date Nov 23		Drawn JB	Checked XXX
Drawing No. 178/23/100					Revision A